
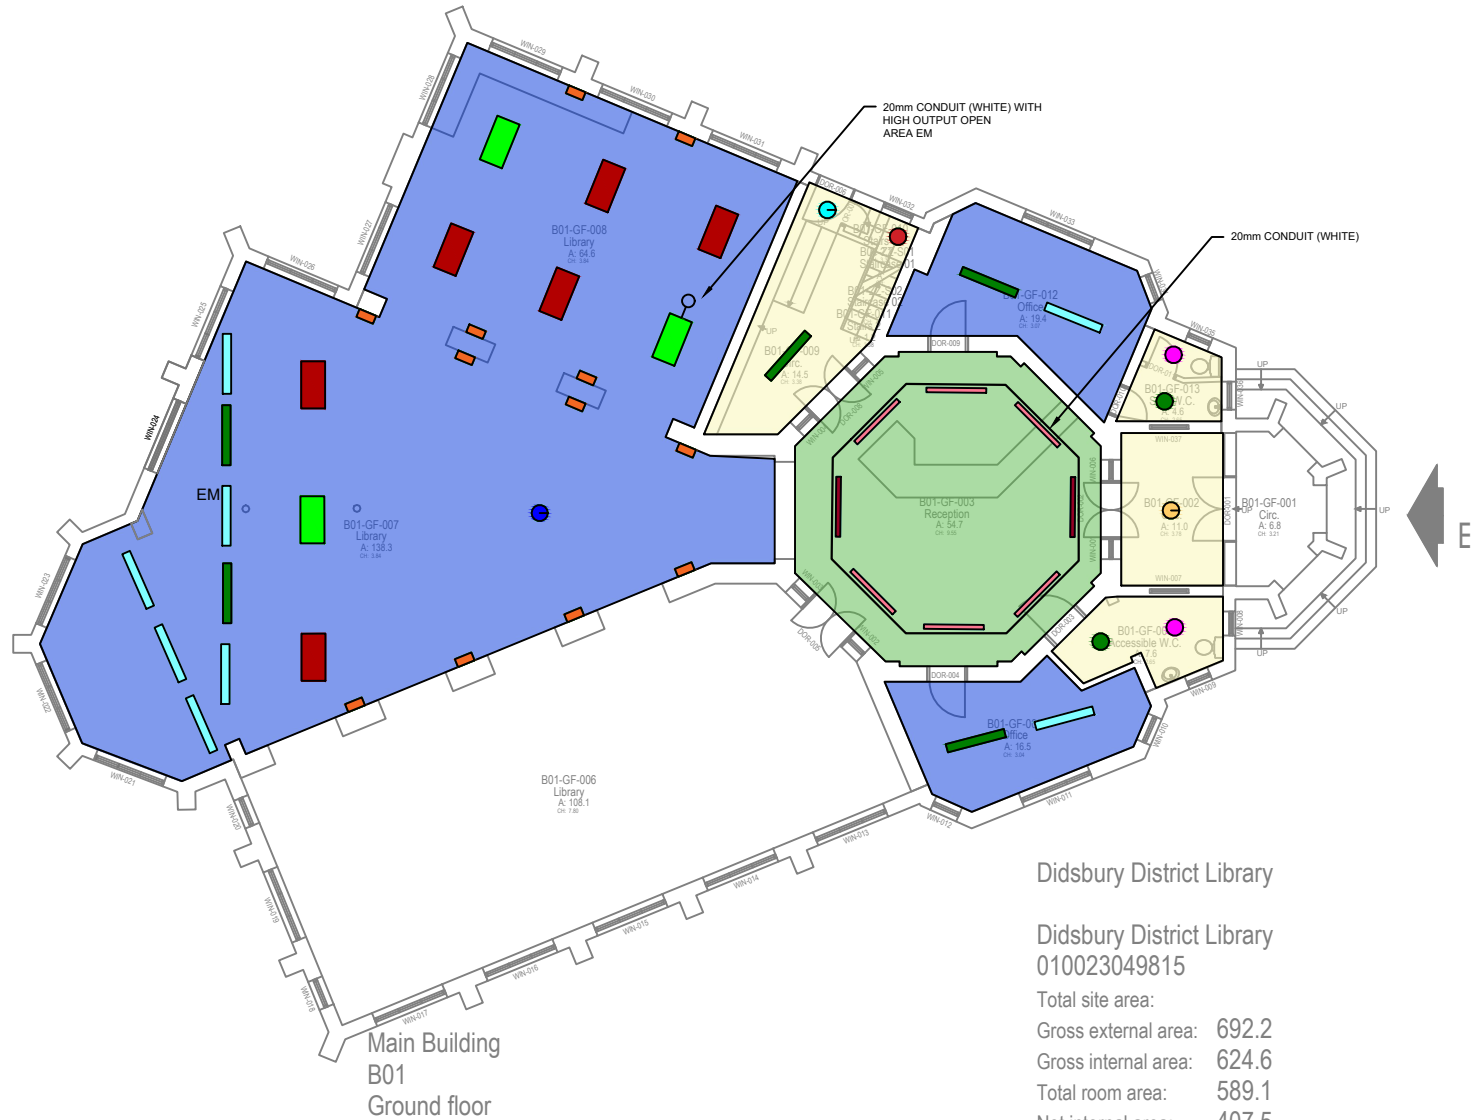
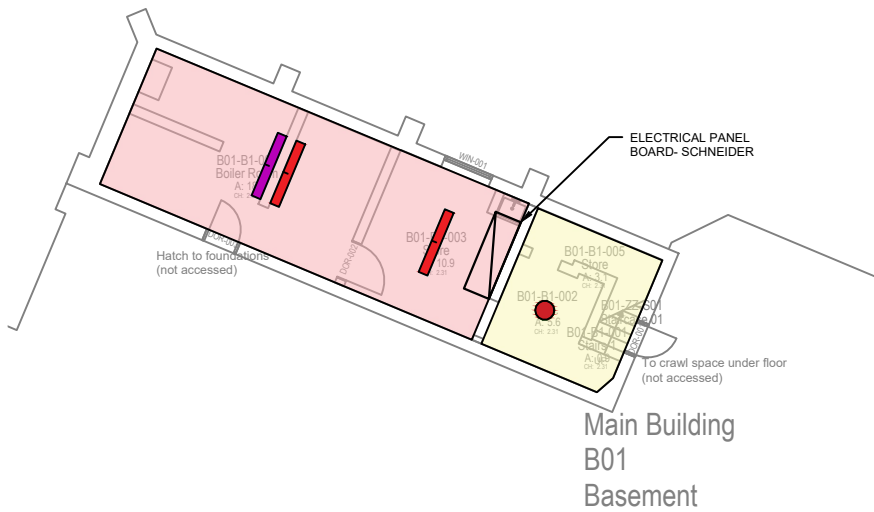


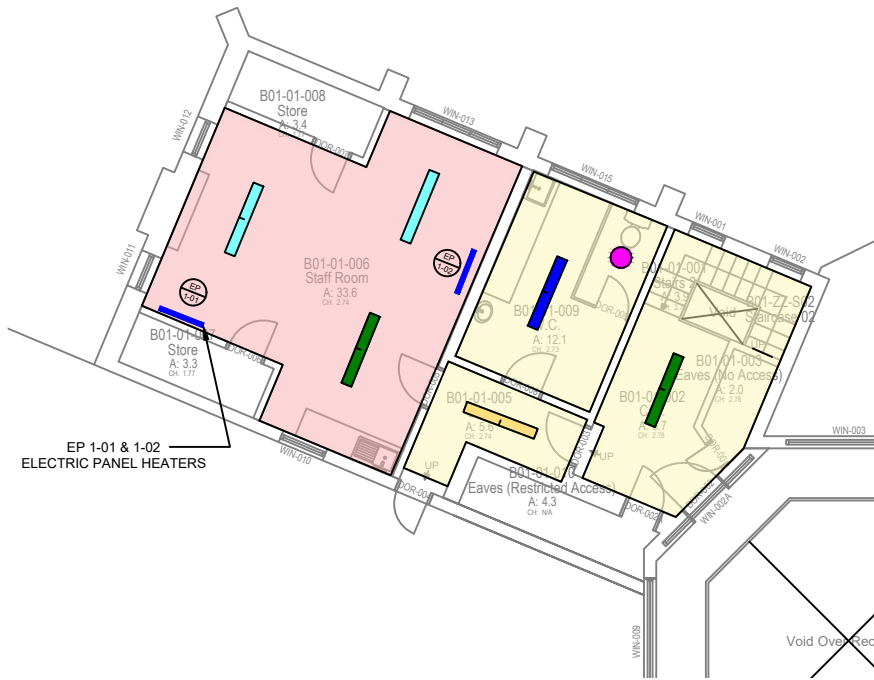

Didsbury District Library

Didsbury District Library
010023049815

Total site area:
Gross external area: 692.2
Gross internal area: 624.6
Total room area: 589.1
Net internal area: 407.5
Building footprint area: 565.6

Notes:

- Indicative / Target Illuminance Levels
- 100 Lux Ave
 - 200 Lux Ave
 - 300 Lux Ave
 - 500 Lux Ave
- Lighting Legend
- Dextra Graduate L26 Surface Mounted LED - 1500mm - IP20 - 16.4W - 2056 lm c/w 3 Hour Integral Non-Maintained Emergency Battery Pack
 - Dextra Graduate L63 Surface Mounted LED - 1500mm - IP20 - 37.6W - 4953 lm
 - Dextra Graduate L63 Surface Mounted LED - 1500mm - IP20 - 37.6W - 4953 lm c/w 3 Hour Integral Non-Maintained Emergency Battery Pack
 - Dextra Typhon L45 Surface Mounted Linear Luminaire - IP65 - 26W - 3870lm c/w 3 Hour Integral Non-Maintained Emergency Battery Pack
 - Dextra Typhon L63 Surface Mounted Linear Luminaire - IP65 - 37.6W - 5418m c/w 3 Hour Integral Non-Maintained Emergency Battery Pack
 - Dextra Typhon L96 Surface Mounted Linear Luminaire - IP65 - 53W - 8256lm c/w 3 Hour Integral Non-Maintained Emergency Battery Pack
 - Dextra Runway L96 1500mm LED Suspended Luminaire - IP20 - 54.4W - 7104lm
 - Dextra Runway L96 1500mm LED Suspended Luminaire - IP20 - 54.4W - 7104lm c/w 3 Hour Integral Non-Maintained Emergency Battery Pack
 - Dextra MODLED MODSU 126 L70 Slim UGR Surface Mounted LED Panel - IP20 - 43.3W - 4571 lm.
 - Dextra MODLED MODSU 126 L70 Slim UGR Surface Mounted LED Panel - IP20 - 43.3W - 4571 lm. c/w 3 Hour Integral Non-Maintained Emergency Battery Pack
 - Dextra Amenity Decorative L15 Surface Mounted LED Luminaire - IP40 - 9.4W - 1234lm.
 - Dextra Amenity Decorative L30 Surface Mounted LED Luminaire - IP40 - 19.7W - 2427lm c/w 3 Hour Integral Non-Maintained Emergency Battery Pack.
 - Dextra Amenity Decorative IP65 L30 Surface Mounted LED Luminaire - 20.9W - 2425lm.
 - Dextra Amenity Decorative IP65 L30 Surface Mounted LED Luminaire - 20.9W - 2425lm c/w 3 Hour Integral Non-Maintained Emergency Battery Pack.
 - Dextra Amenity Decorative IP65 L60 Surface Mounted LED Luminaire - 37.67W - 4854lm c/w 3 Hour Integral Non-Maintained Emergency Battery Pack.
 - Dextra Capo XL 240 LED Pendant Luminaire - IP20 - 225.3W - 17718lm c/w 3 Hour Integral Non-Maintained Emergency Battery Pack.
 - Dextra Amenity Decorative Halo Surface Mounted LED Luminaire - IP40 - 9.7W - 1189lm

REV:	DESCRIPTION:	BY:	DATE:
STATUS: PROPOSED			



AP MITCHELL GROUP
19 High Street
Neston
Cheshire
CH64 9TZ

CLIENT:



SITE: DIDSBURY LIBRARY MANCHESTER			
TITLE: LIGHTING & EMERGENCY LIGHTING UPGRADE			
SCALE AT A3: NTS	DATE: JUN23	DRAWN: PS	CHECKED: DCB
PROJECT NO: J-24045	DRAWING NO: E02	REVISION: 1	