


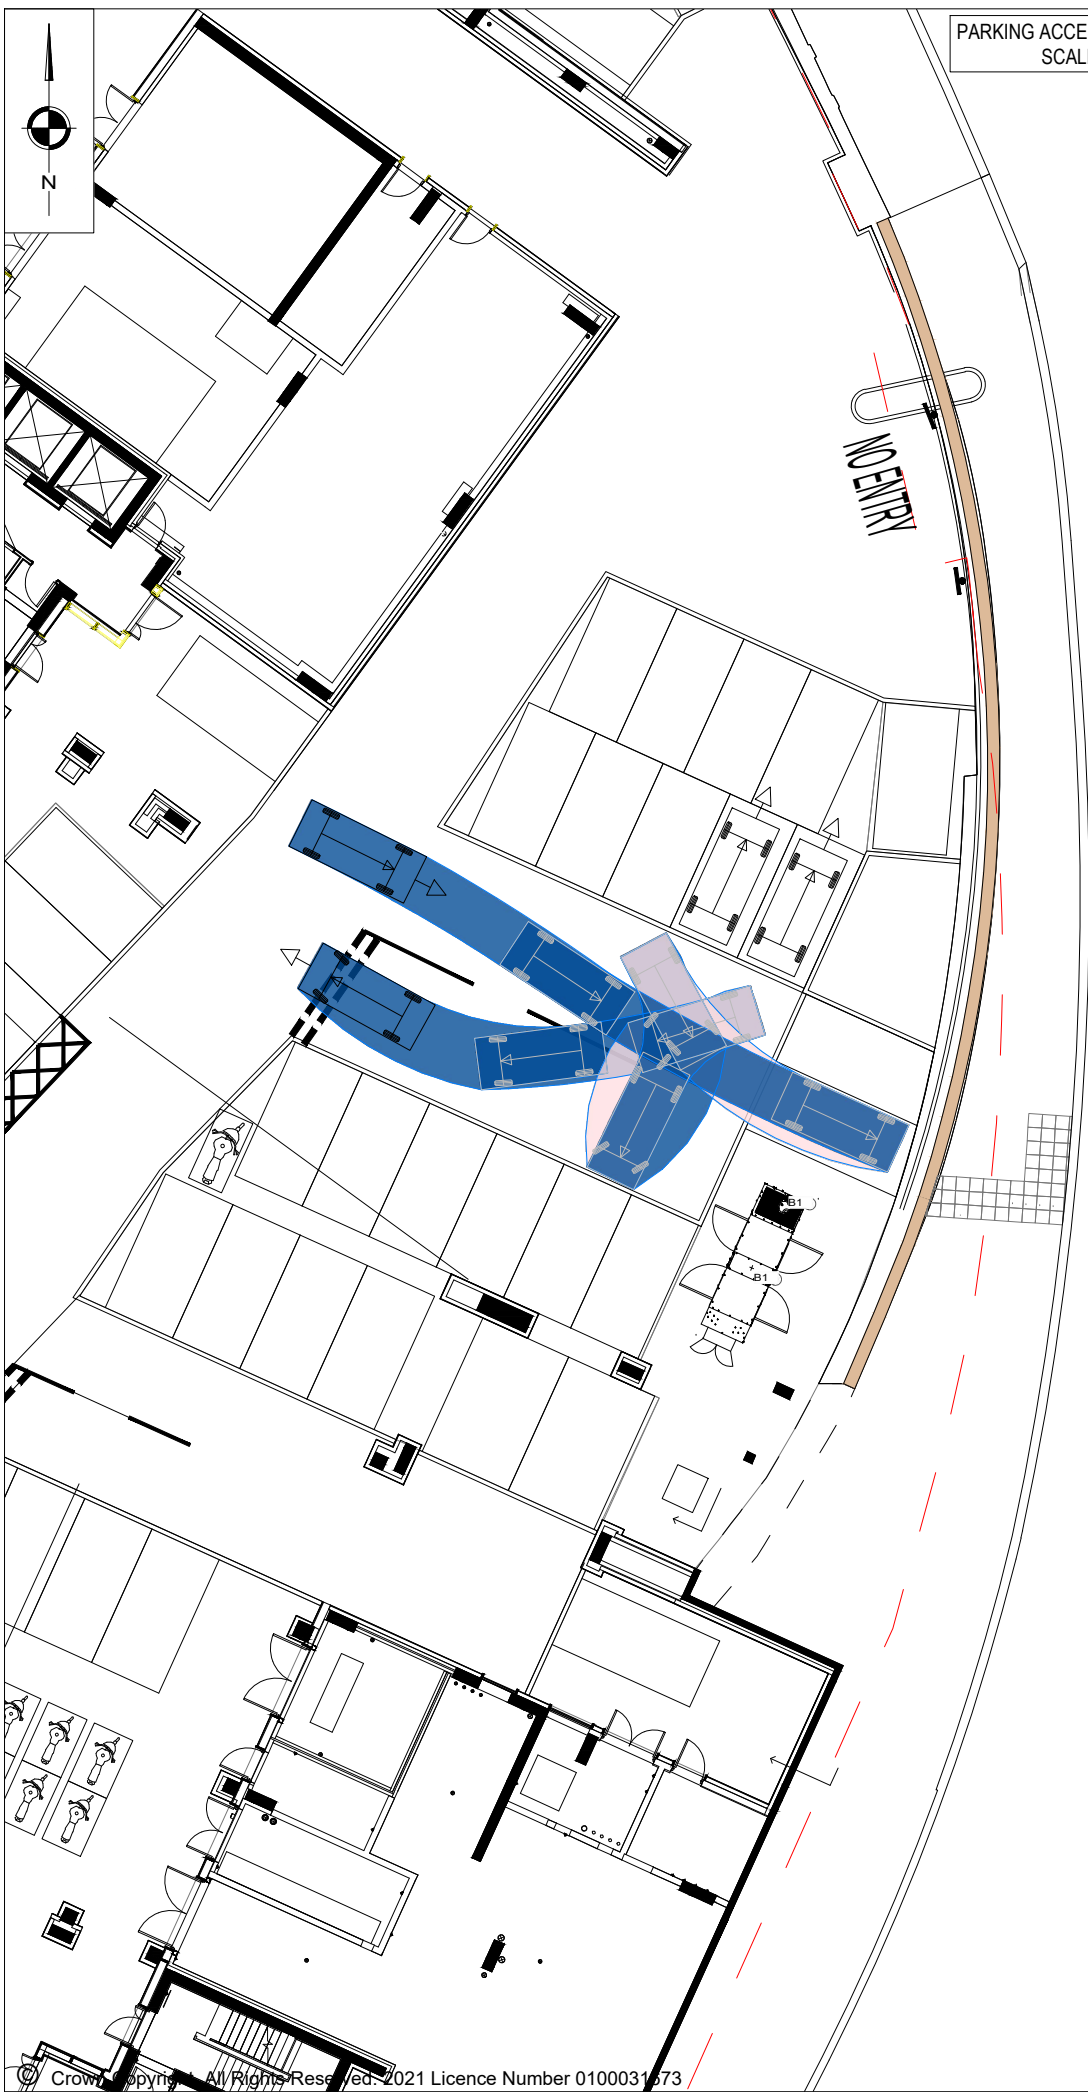

PARKING ACCESS AND EGRESS 1
SCALE - 1:250



PARKING ACCESS AND EGRESS 2
SCALE - 1:250

- NOTES
- 1) ALL DIMENSIONS ARE IN METERS UNLESS STATED OTHERWISE
 - 2) ALL WORK IS TO BE CARRIED OUT IN ACCORDANCE WITH THE SPECIFICATION FOR HIGHWAY WORKS AND LOCAL AUTHORITY GUIDANCE
 - 3) THIS DRAWING IS TO BE READ IN CONJUNCTION WITH ALL OTHER RELEVANT DRAWINGS, ANY DISCREPANCIES, ERRORS OR OMISSIONS TO BE BROUGHT TO THE ATTENTION OF SCP
 - 4) ALL DIMENSIONS TO BE CHECKED BEFORE COMMENCEMENT OF WORK ON SITE
 - 5) THESE DRAWINGS ARE BASED ON OS AND THEREFORE DIMENSIONS MAY NOT BE ACCURATE. DETAILED TOPOGRAPHICAL SURVEY WILL BE REQUIRED PRIOR TO CONSTRUCTION.

REVISIONS			
REV	DESCRIPTION	DATE	BY
P01	PRELIMINARY ISSUE	23.06.23	KP


S|C|P

Transportation Planning : Infrastructure Design

Colwyn Chambers, 19 York Street, Manchester, M2 3BA, Tel 0161 832 4400, www.scptransport.co.uk, Email info@scptransport.co.uk

Client Name:		VINCI CONSTRUCTION	
Project Title:		NEW VICTORIA	
Drawing Title:		INTERNAL CAR PARK GENERATOR TRACKING	
Drawn By:	KP	Date:	23.06.2023
Checked:	JL	Scale:	1:250 @ A3
Status:	PRELIMINARY	Approved/Unapproved:	NMc
Drawing No.	VIC-SCP-XX-XX-DR-C-VTG001		Rev. P01

KEY

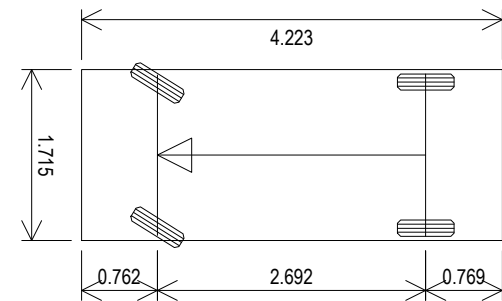

VEHICLE NAME	PRIVATE CAR
DESCRIPTION	DESIGN BULLETIN 32
OVERALL LENGTH (m)	4.223
OVERALL WIDTH (m)	1.715
MAXIMUM TRACK WIDTH (m)	1.629
KERB TO KERB RADIUS (m)	5.780