



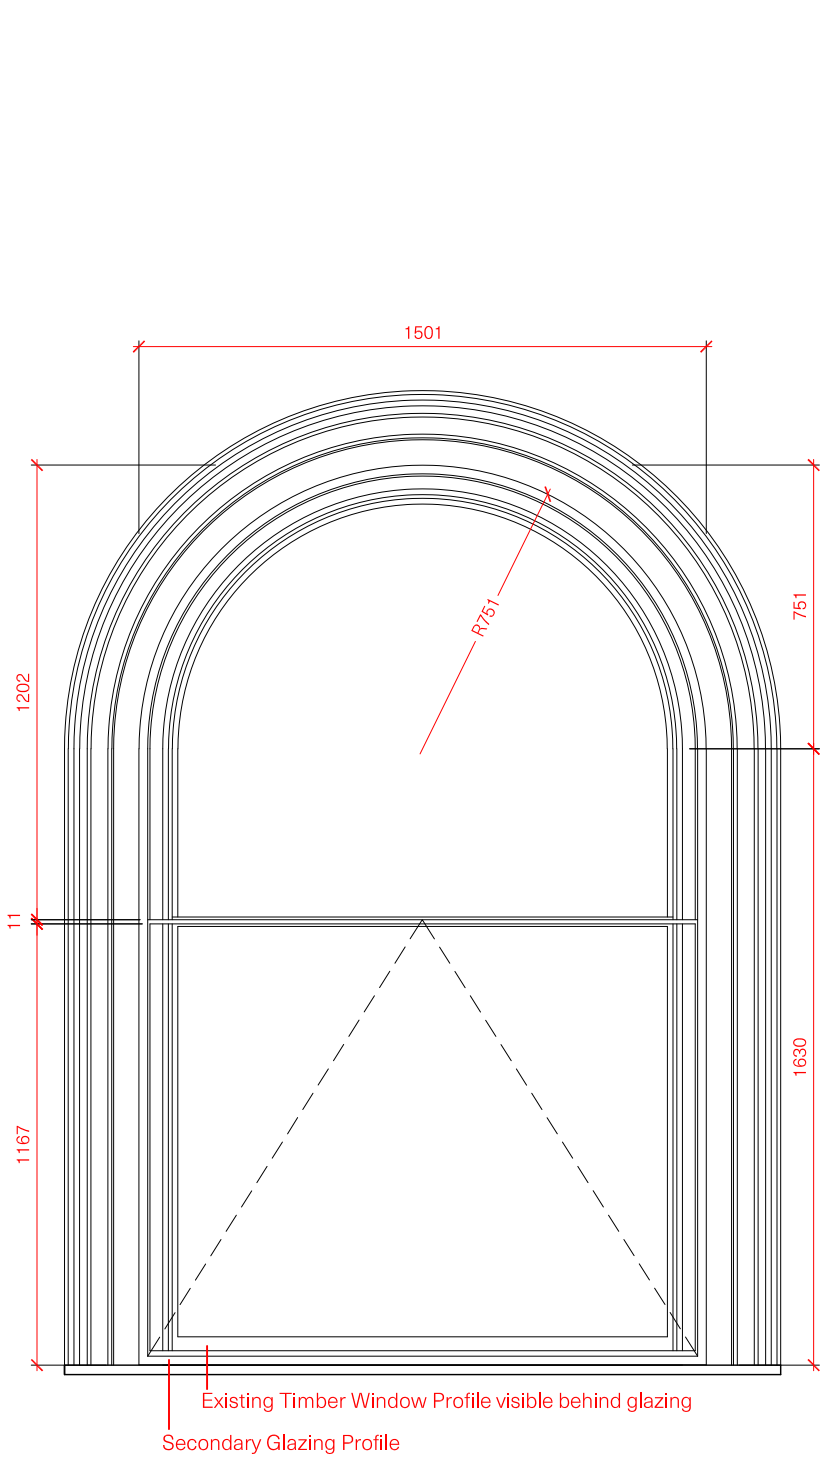


WINDOW ELEVATION DETAIL - 1:20 @ A3

NOTE: These are general dimensions only, sizes may vary between each individual window

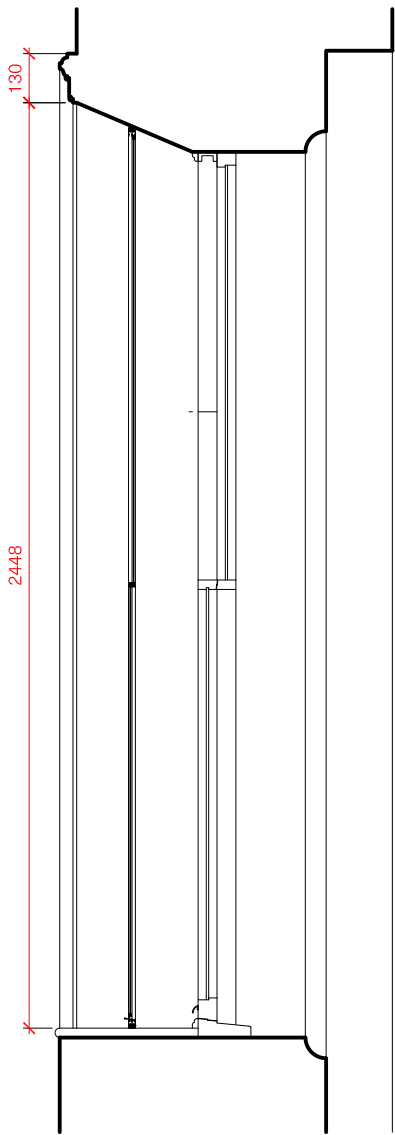

WINDOW SECTION DETAIL  
1:20 @ A3

NOTE: These are general dimensions only, sizes may vary between each individual window

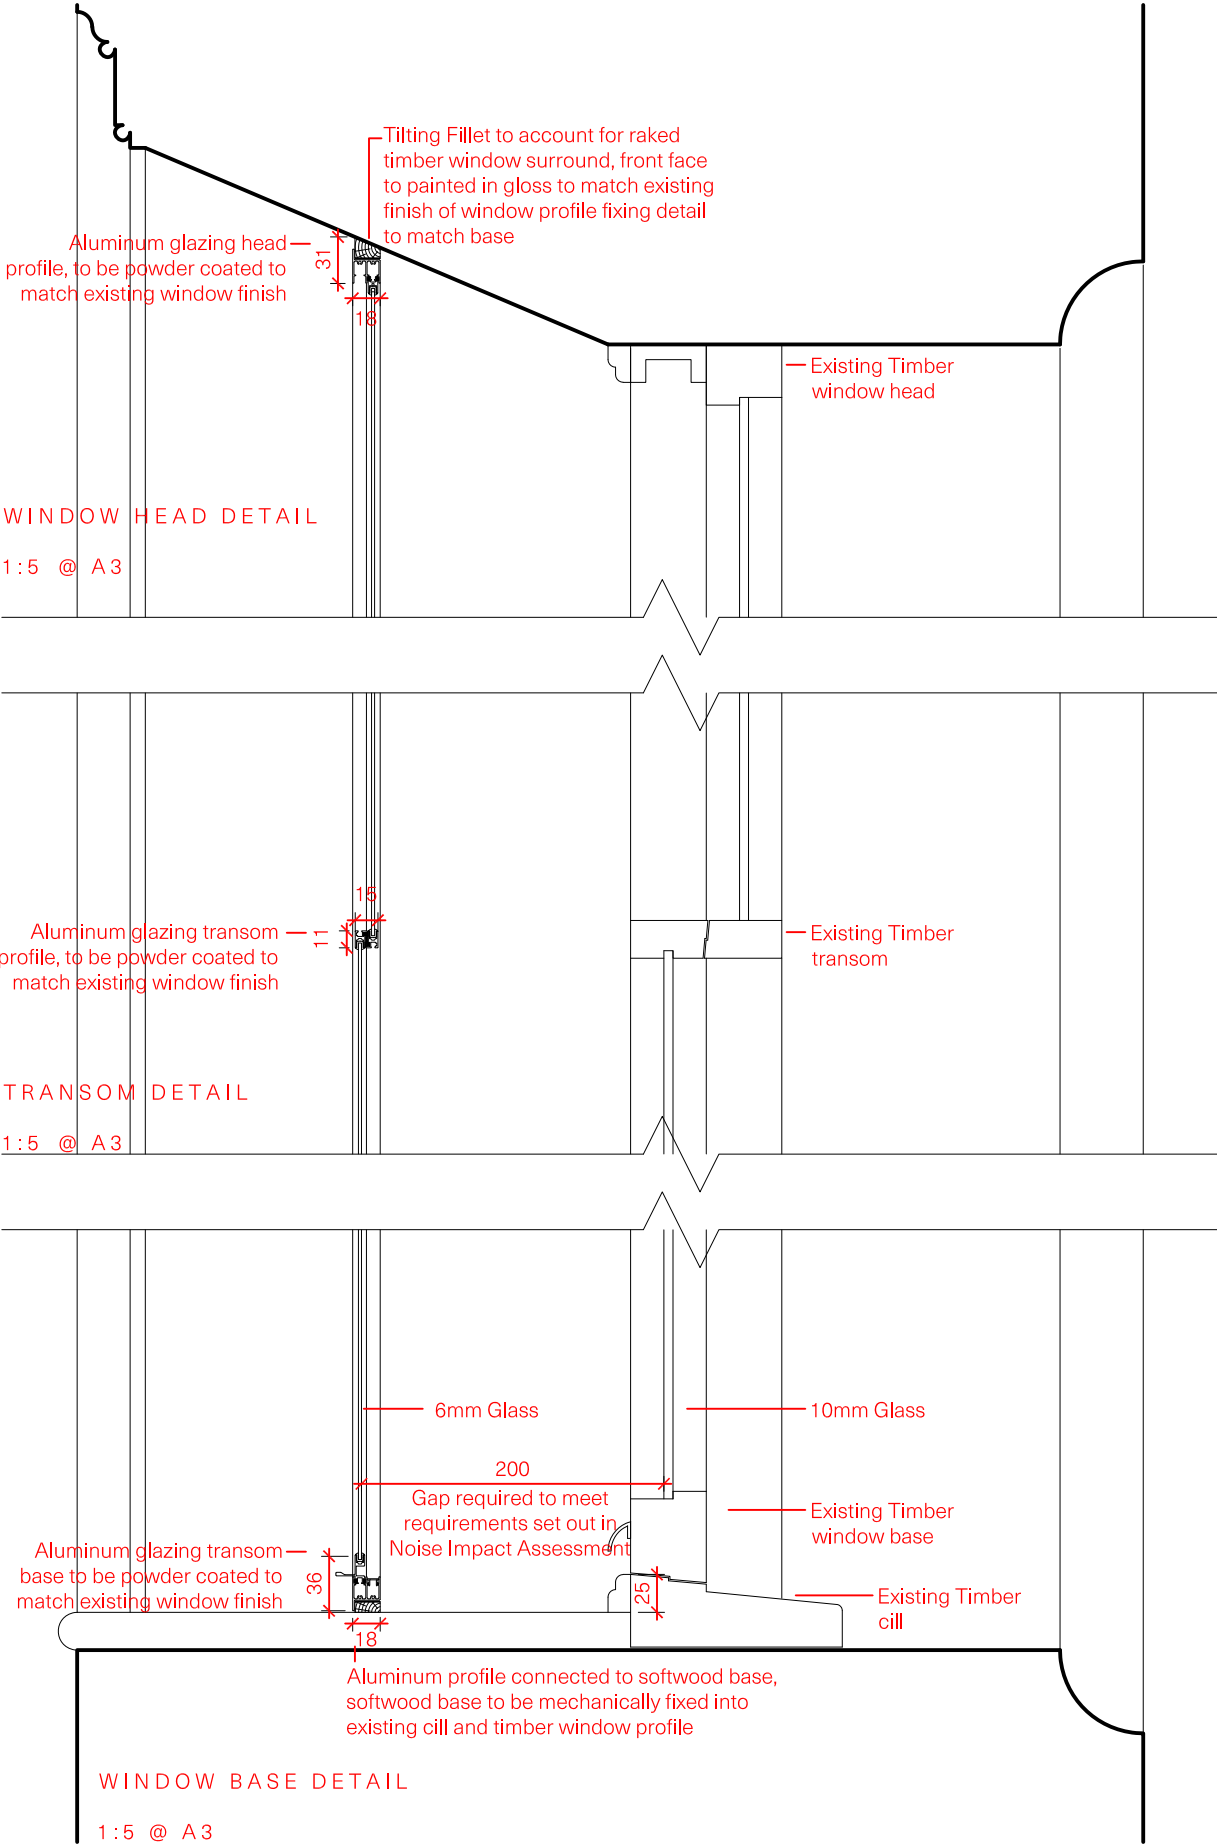


All dimensions are to be checked on site, any discrepancies are to be reported to the Architect before work commences. Do not scale from this drawing.

This drawing is to be read in conjunction with all relevant consultants and specialists drawings / documents, any discrepancies are to be reported to the Architect before the affected work commences.

All structural components shown are indicative only. Details / calculations of structural members are to be provided by the Structural Engineer.

THIS DRAWING NOT FOR CONSTRUCTION

Revisions

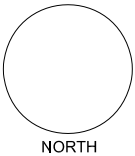

|   |
|---|
| Project, location<br>North-Westward Ho!, Pall Mall                                                                                               |
| RIBA Workstage<br>3 - Spatial Coordination   |
| Drawing purpose<br>For Information   |
| This drawing copyright 2020 by Up North Architects Ltd, and is licensed to the client for the purposes related to the RIBA work stage above only |

|   |                    |                                  |                       |                  |
|---|--------------------|----------------------------------|-----------------------|------------------|
| Up North Architects   |                    |                                  |                       |                  |
| Up North Architects Ltd, Plane Tree House, Oldham Street, Manchester UK M1 1JG<br>Company No. 10437056 TEL: 0161 237 1871 E-MAIL: mail@upnortharchitects.com |                    |                                  |                       |                  |
| Client<br>Pomona   |                    | Drawing Title<br>Glazing Details |                       |                  |
| Job No.<br>M867   | Drawing no.<br>082 | Revision<br>-                    | Scale<br>Various @ A3 | Date<br>Jan 2023 |