


Wishaw Square Flats 01 A4 500

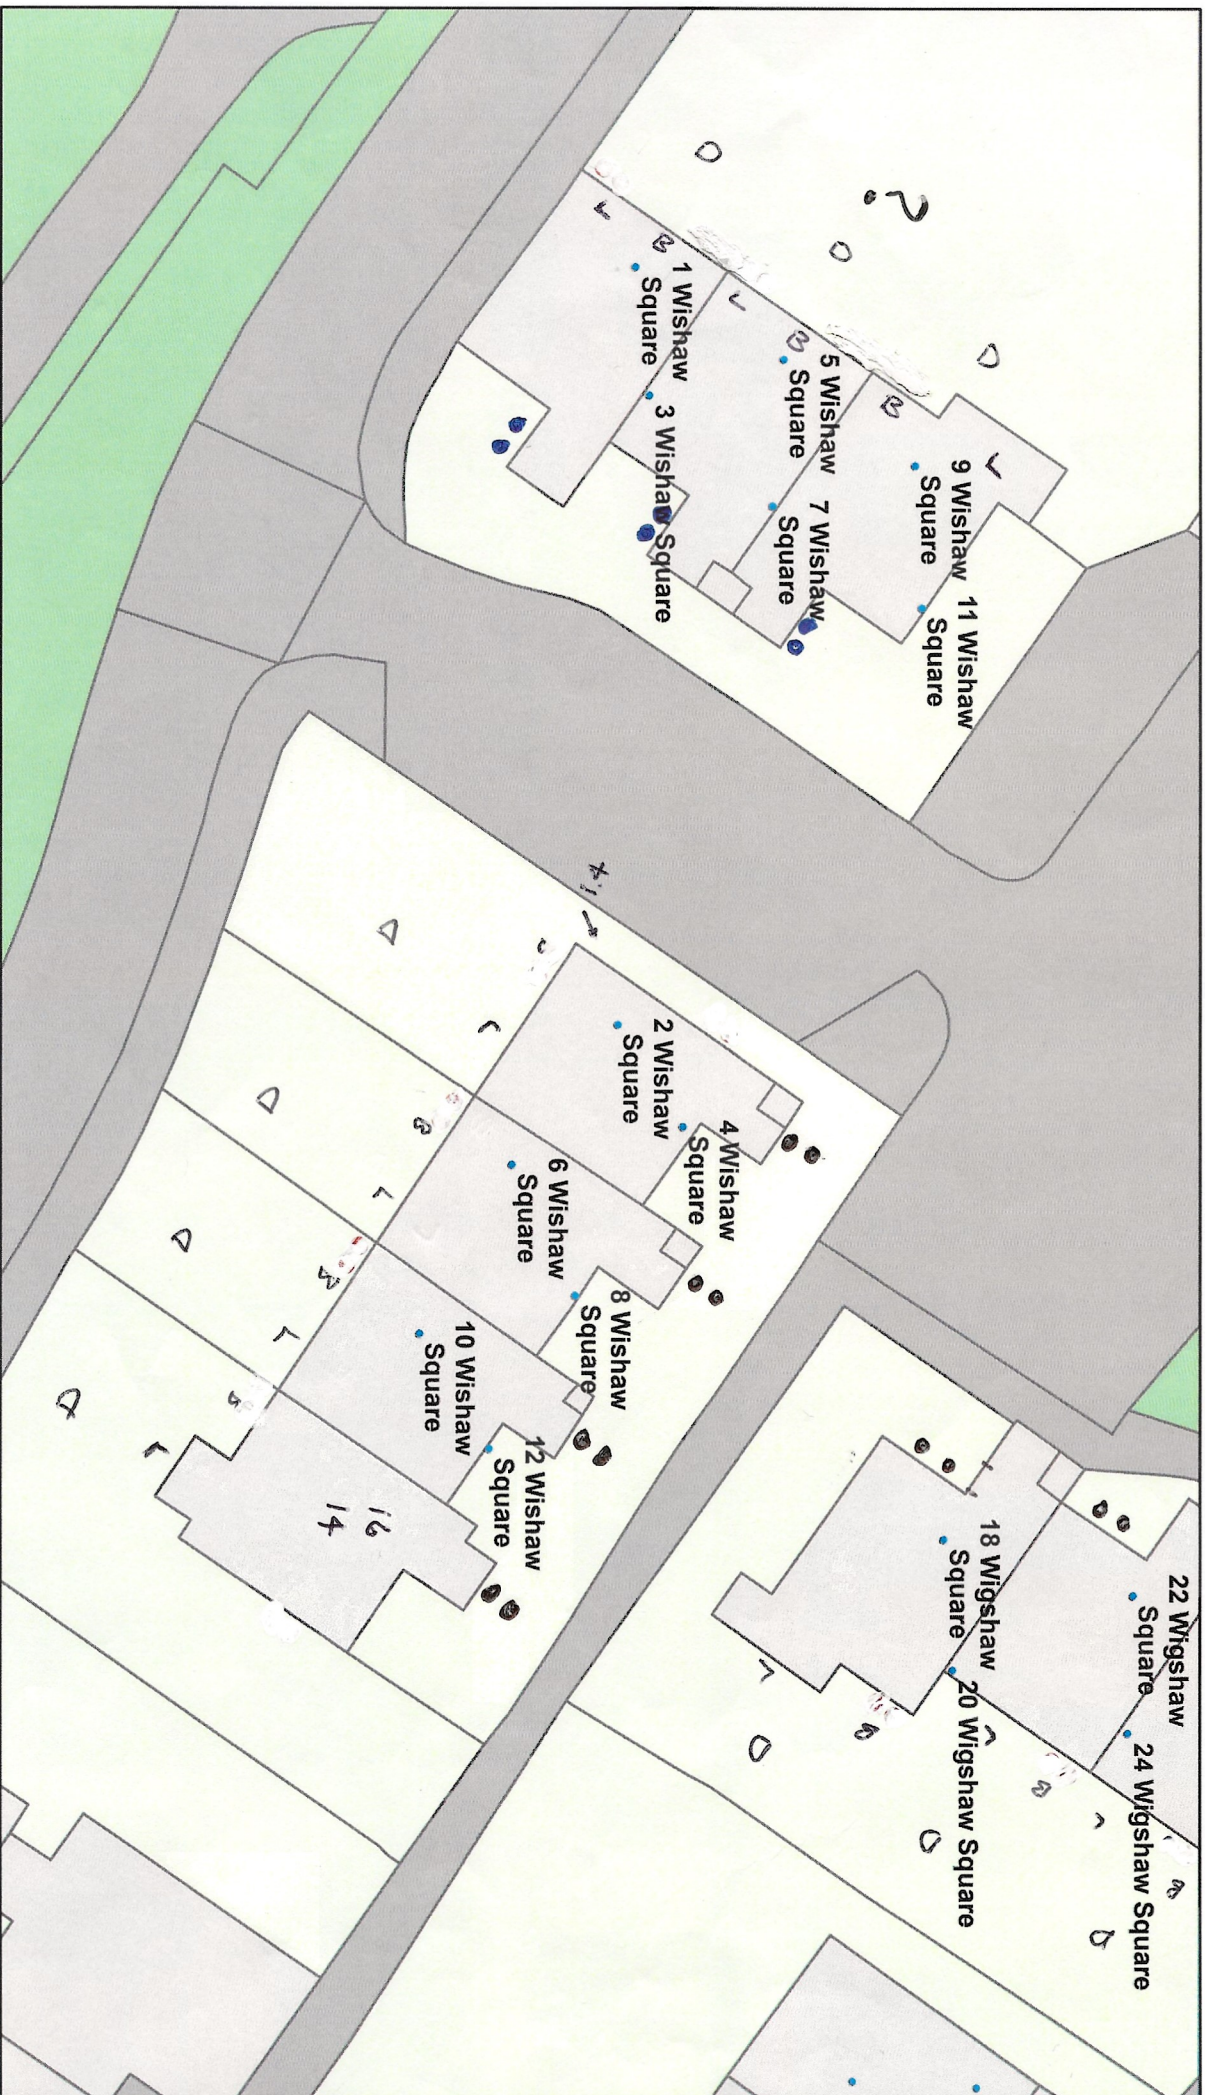

28/10/2022

- Apartments Tenanted - Concept Scope for Planning
- Southway MasterMap Area

- Buildings-Mannmade; Land;Rail;Structures-Mannmade; Rail;Structures-Mannmade; Roads Tracks And Paths;Structures-Mannmade; Structures-Mannmade
- Land-Mannmade; Land;Rail;Mannmade; Rail;Roads Tracks And Paths-Mannmade; Roads Tracks And Paths-Mannmade
- Land-Multiple
- Land-Natural; Land-Unclassified; Land;Roads Tracks And Paths-Natural; Rail-Natural; Roads Tracks And Paths-Natural; Land;Roads Tracks And Paths;Structures-Natural; Land;Rail-Natural

KEY

L-LIVING Room
B-BEDROOM

ASHP



1:500
0 0 0.01 0.01 mi
0 0 0.01 0.02 km

Esri UK, Esri, HERE, Garmin, GeoTechnologies, Inc., USGS