



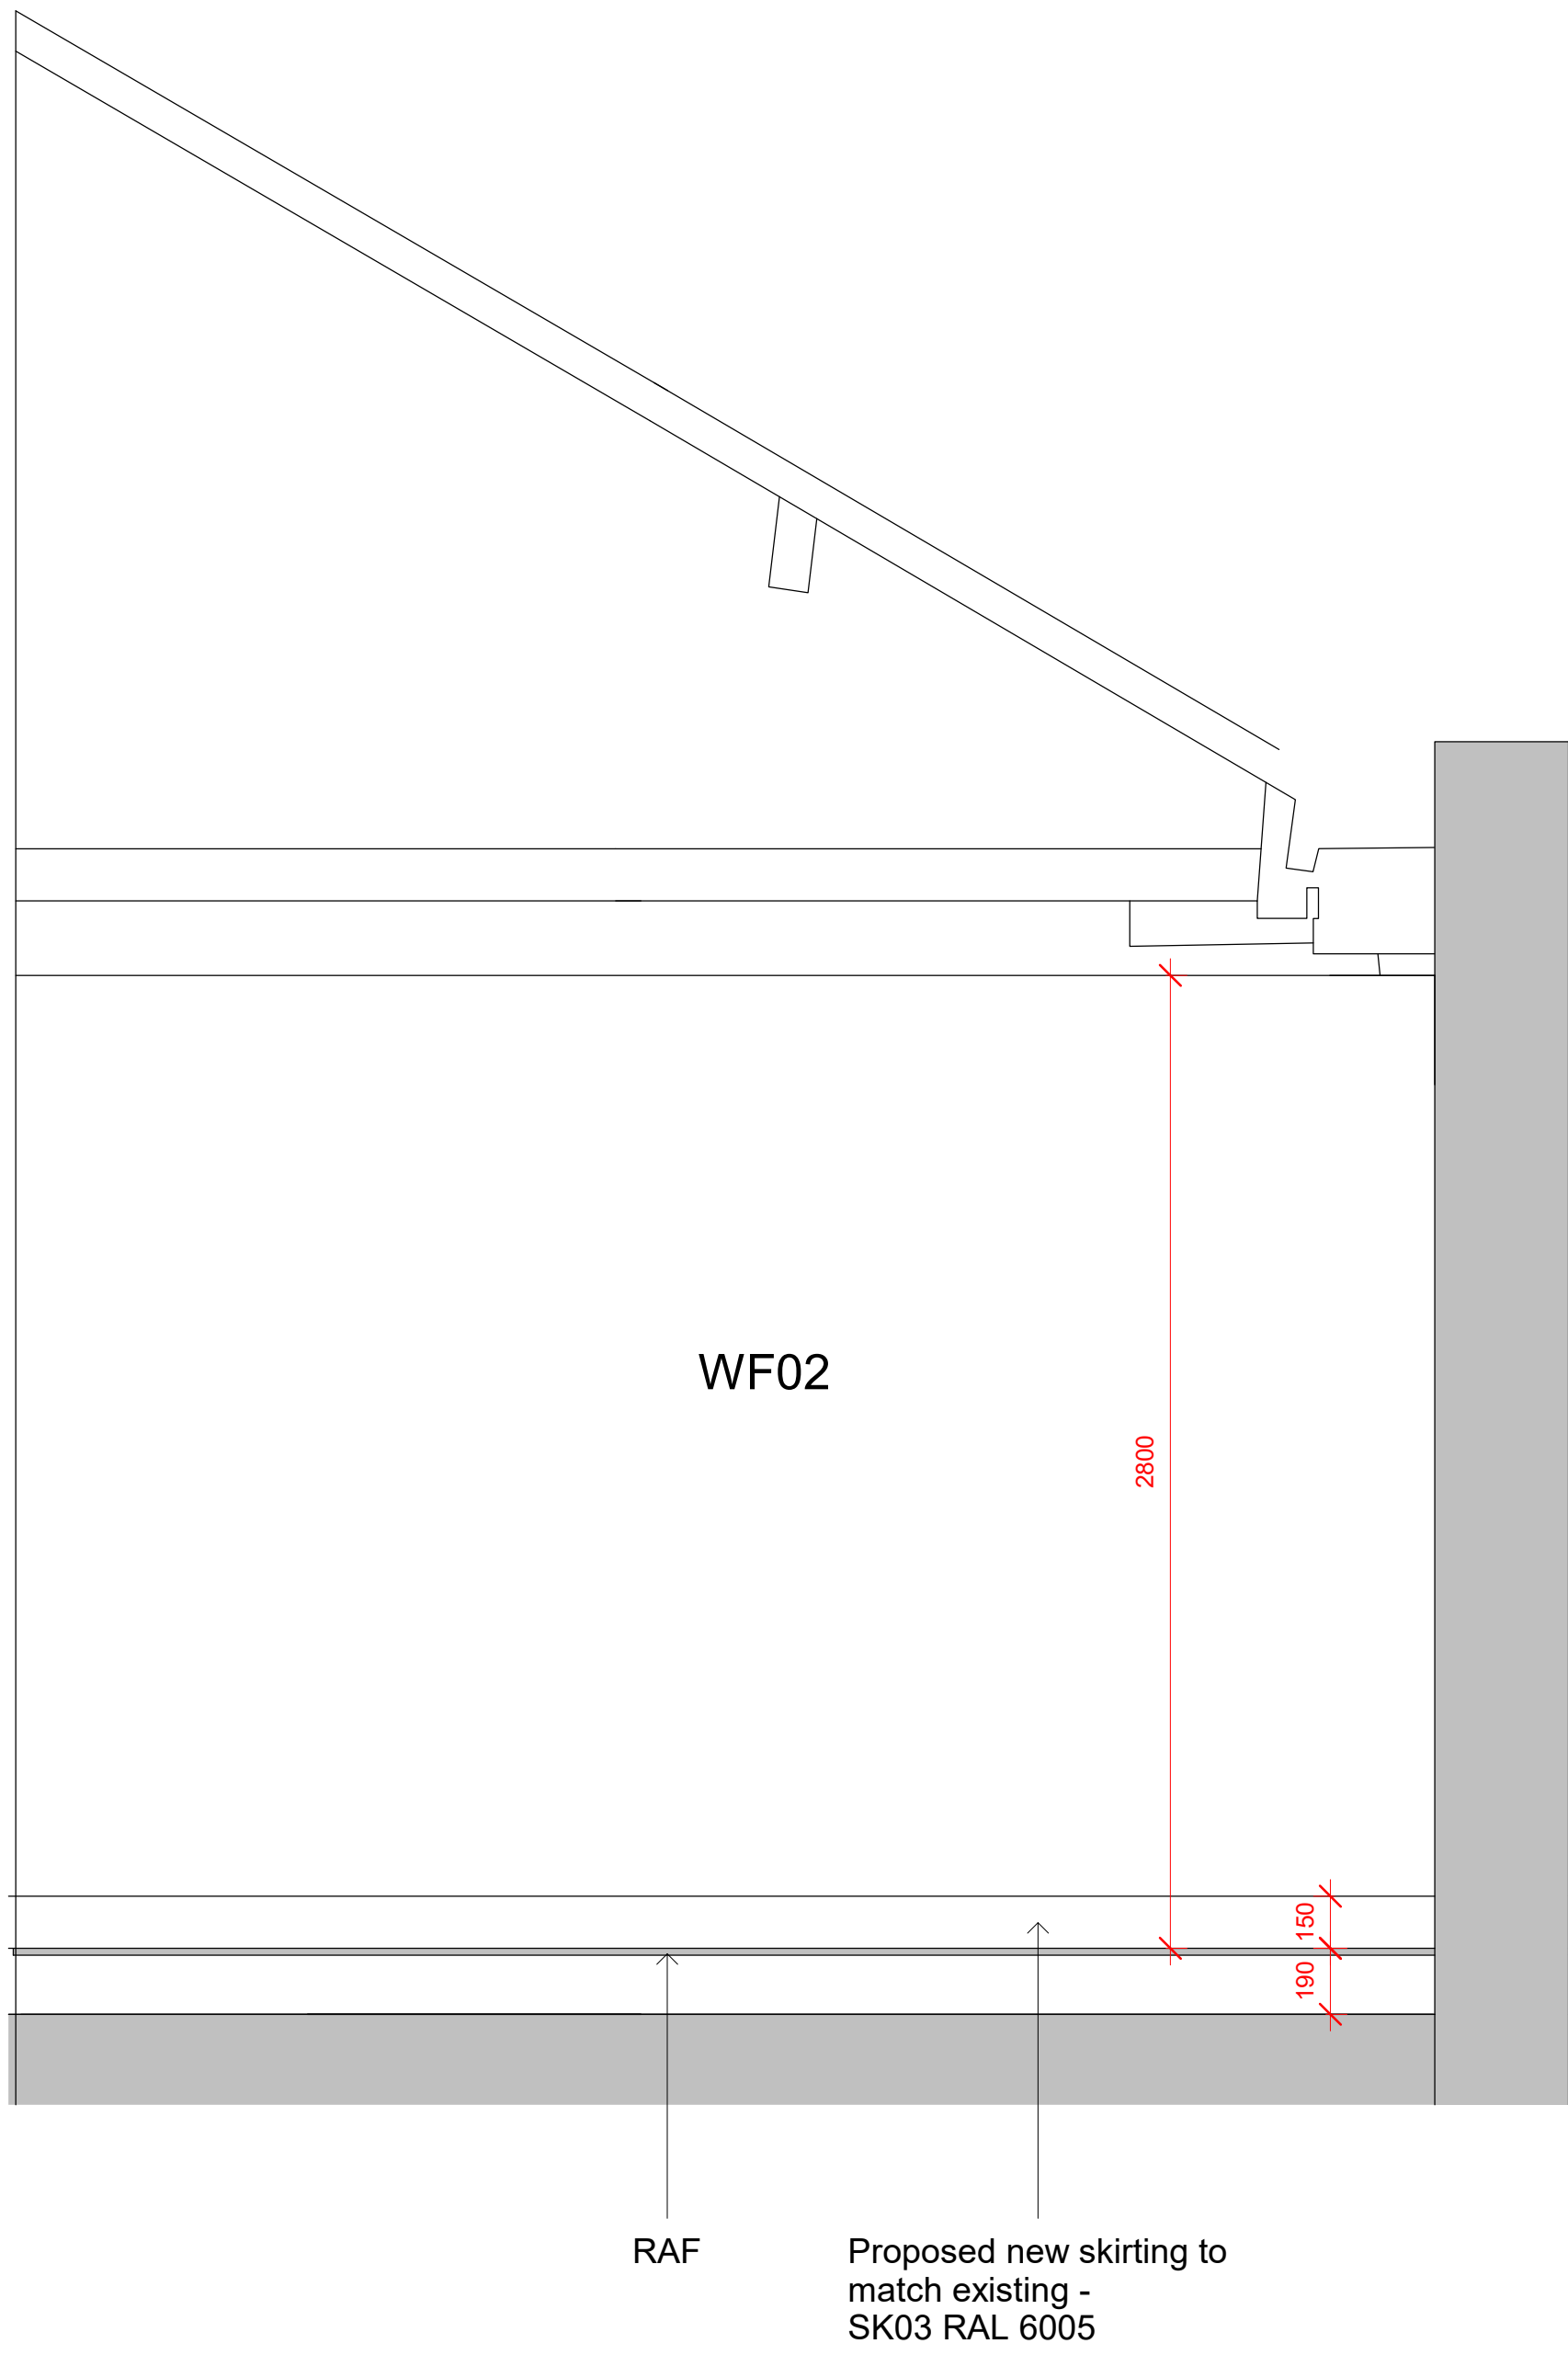


4FL - Elevation 9
1 : 20

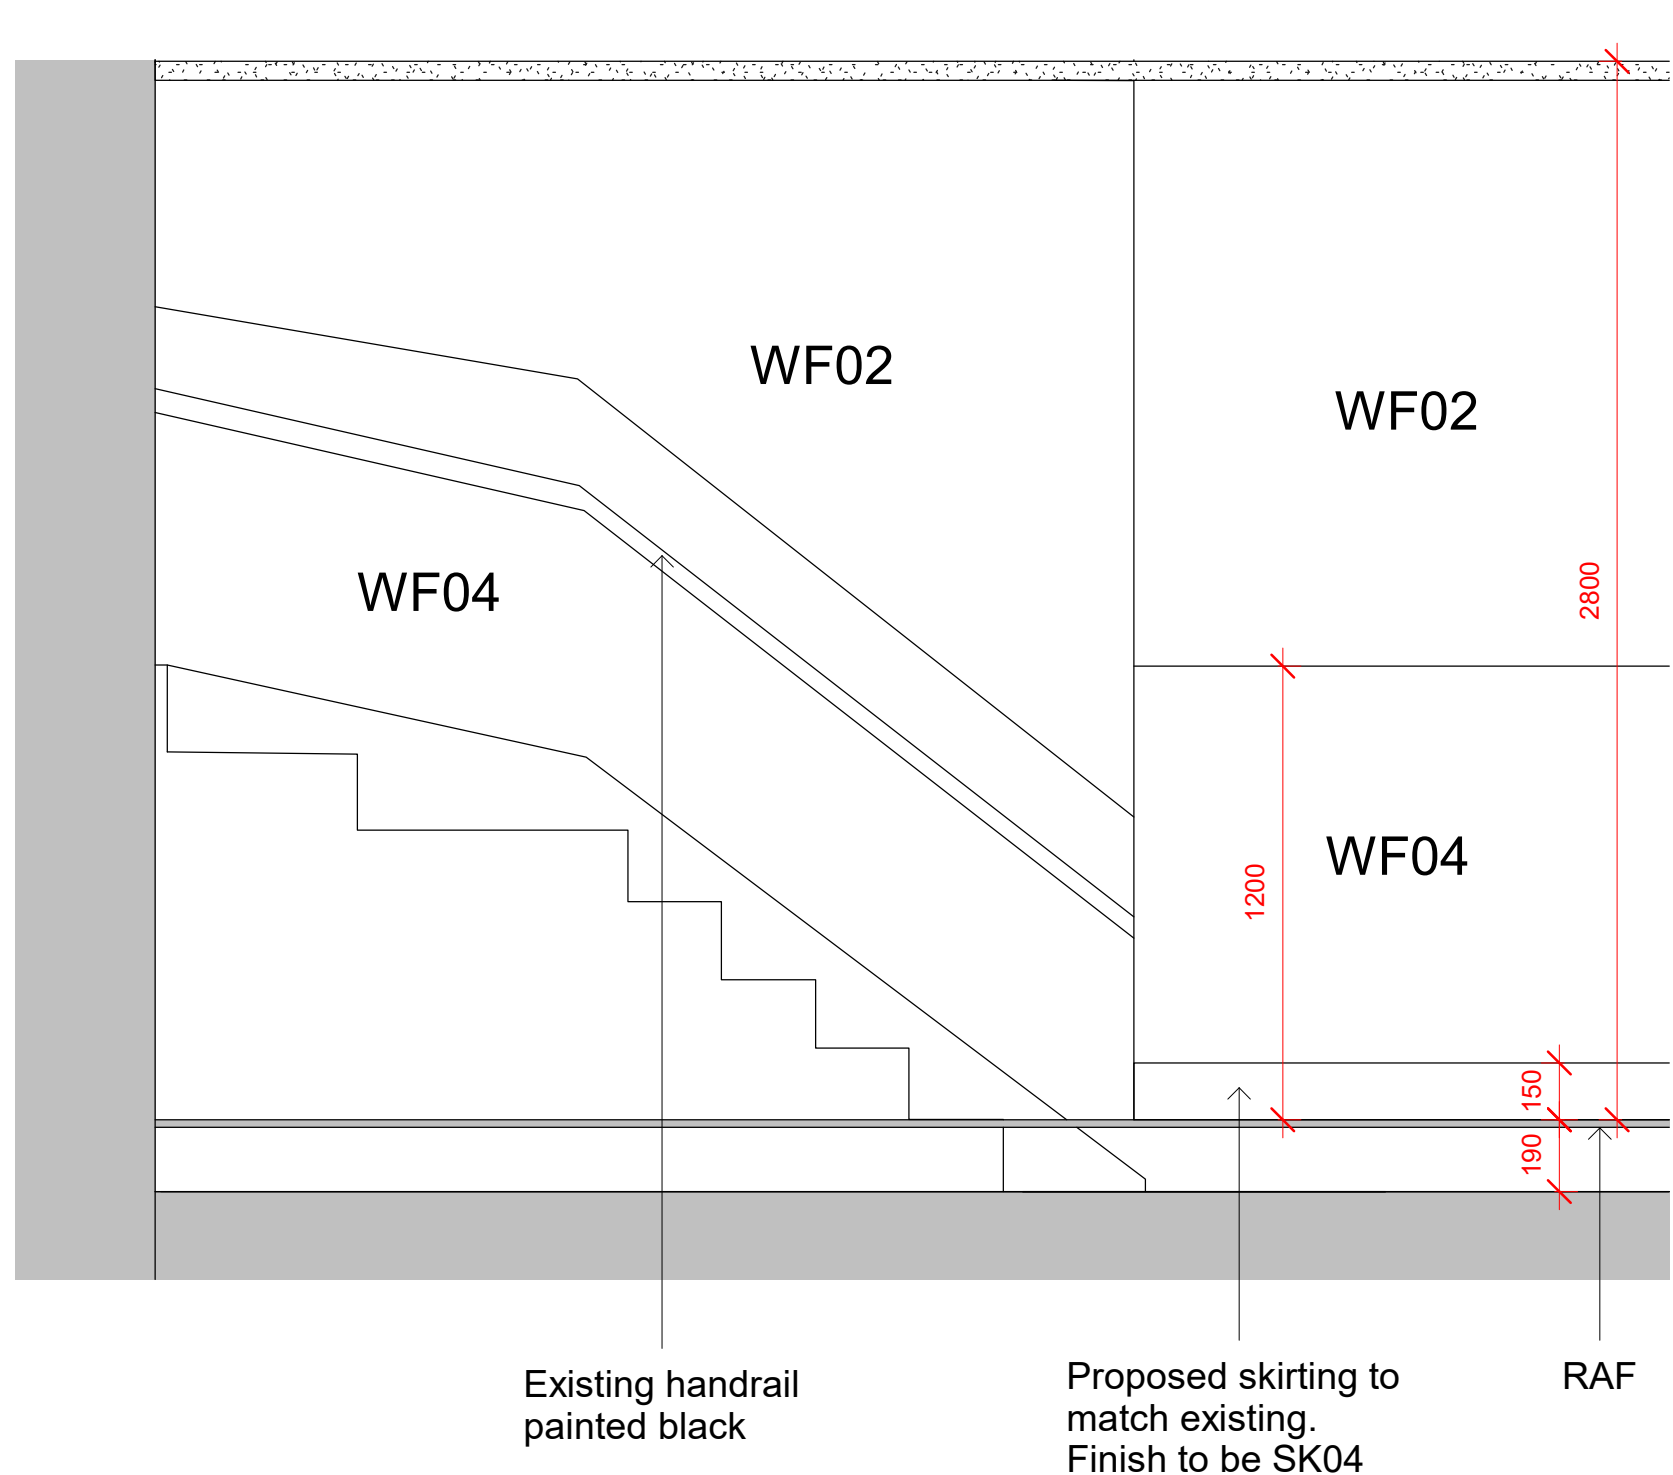


4FL - Elevation 10
1 : 20




4FL - Elevation 11
1 : 20

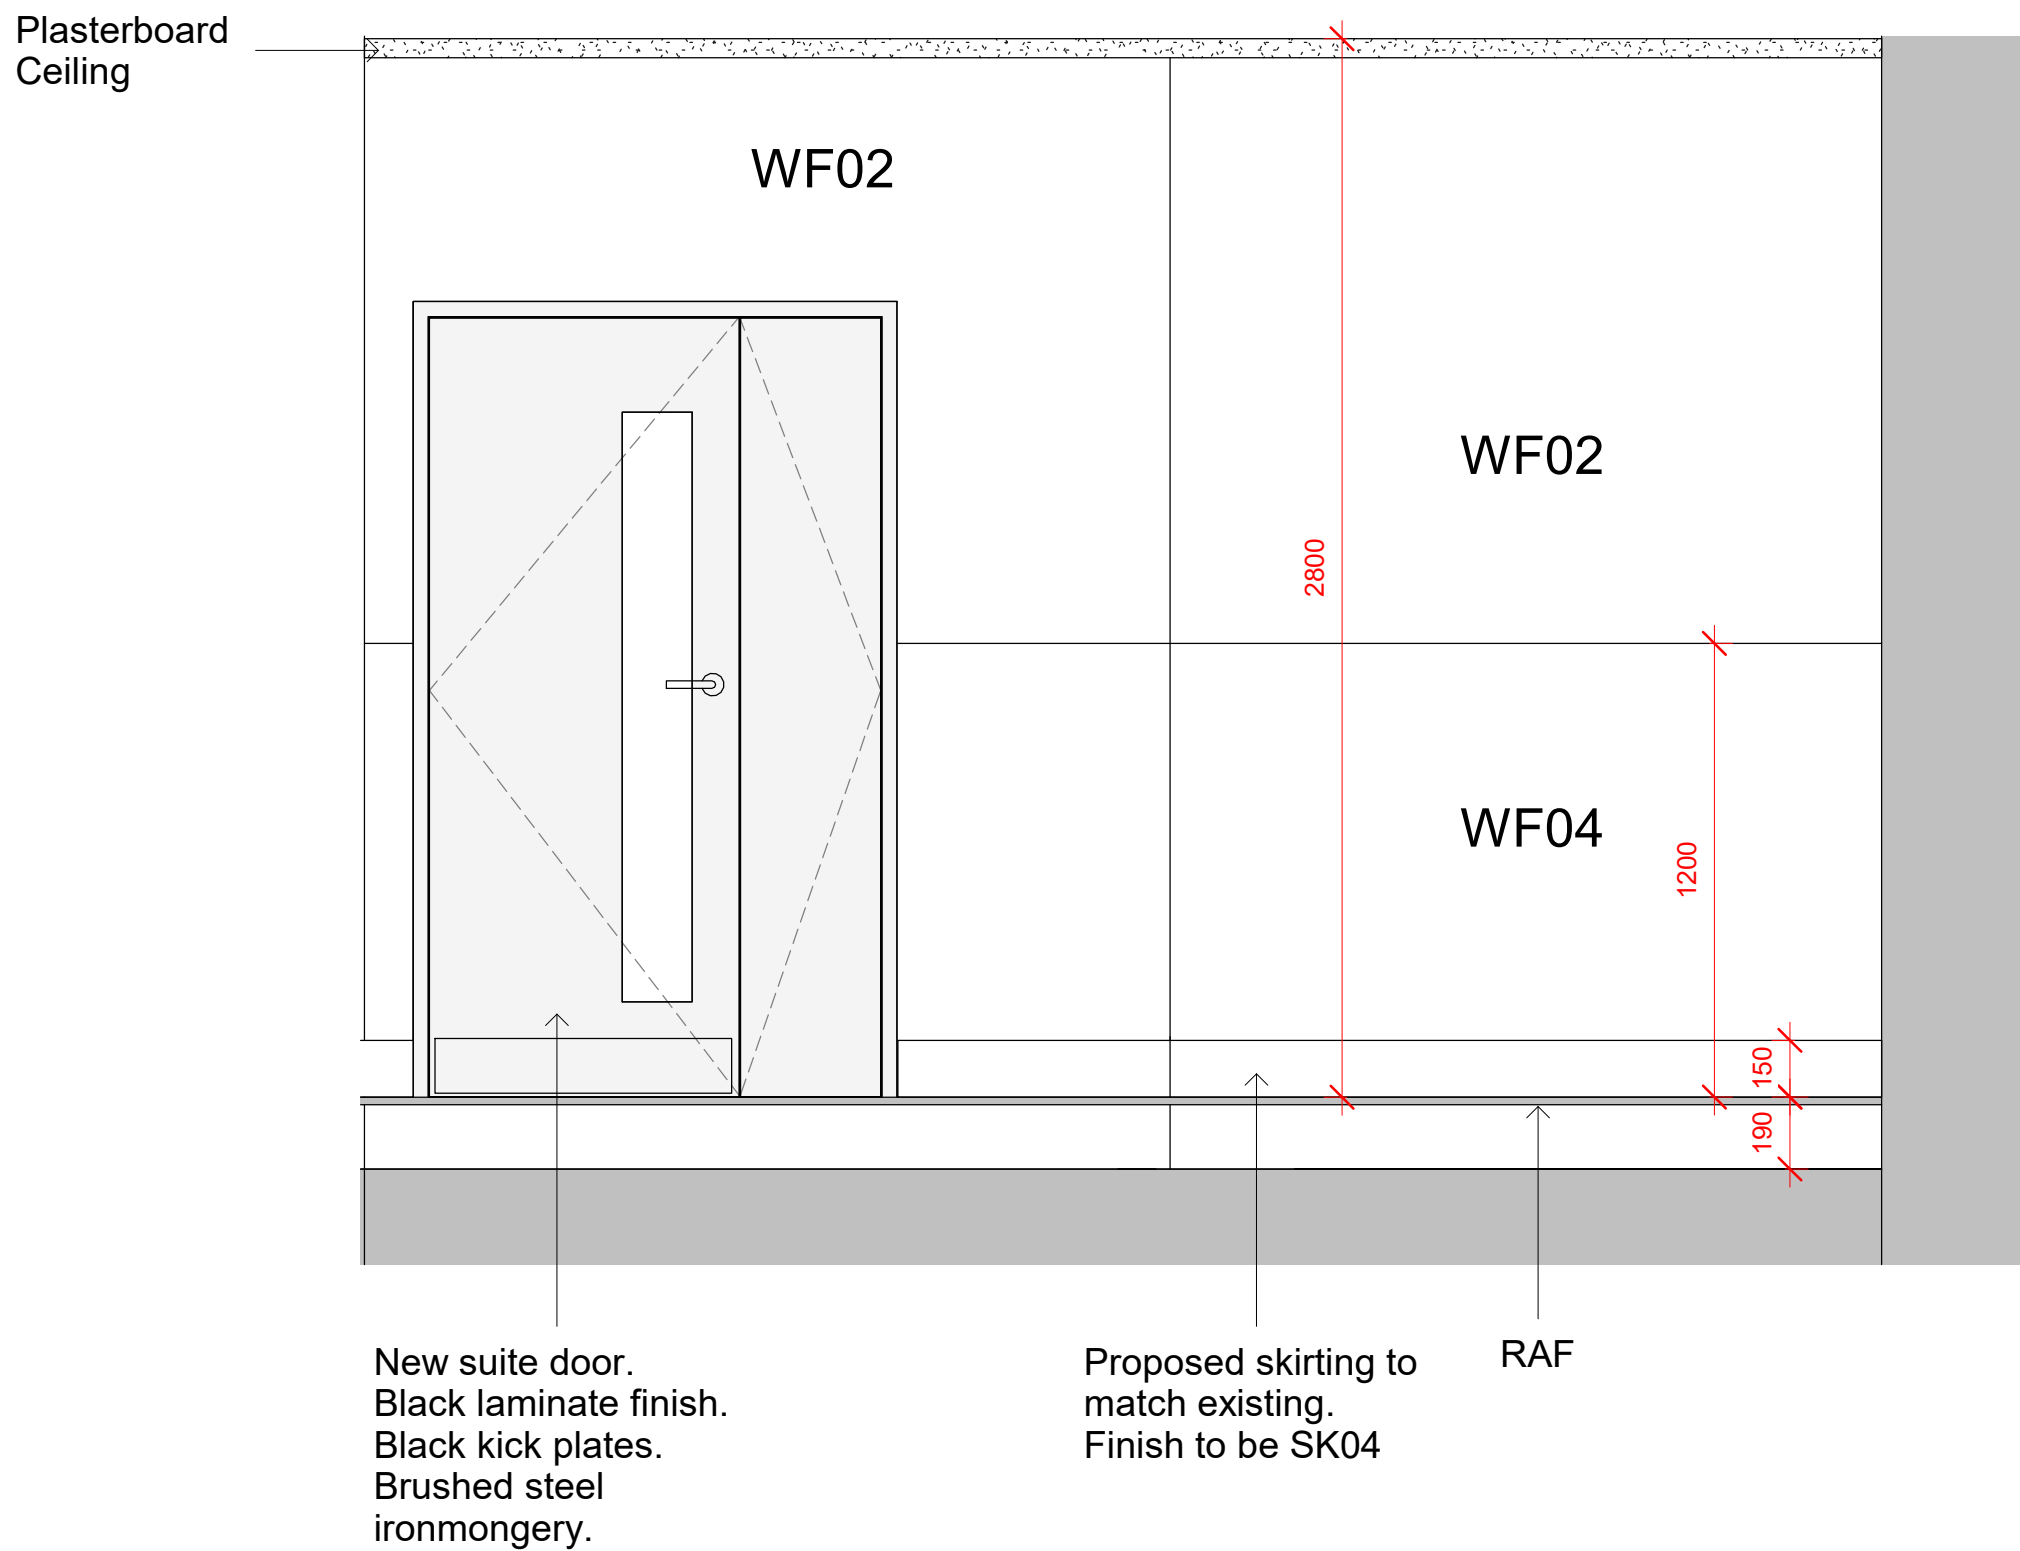

4FL - Elevation 12
1 : 20

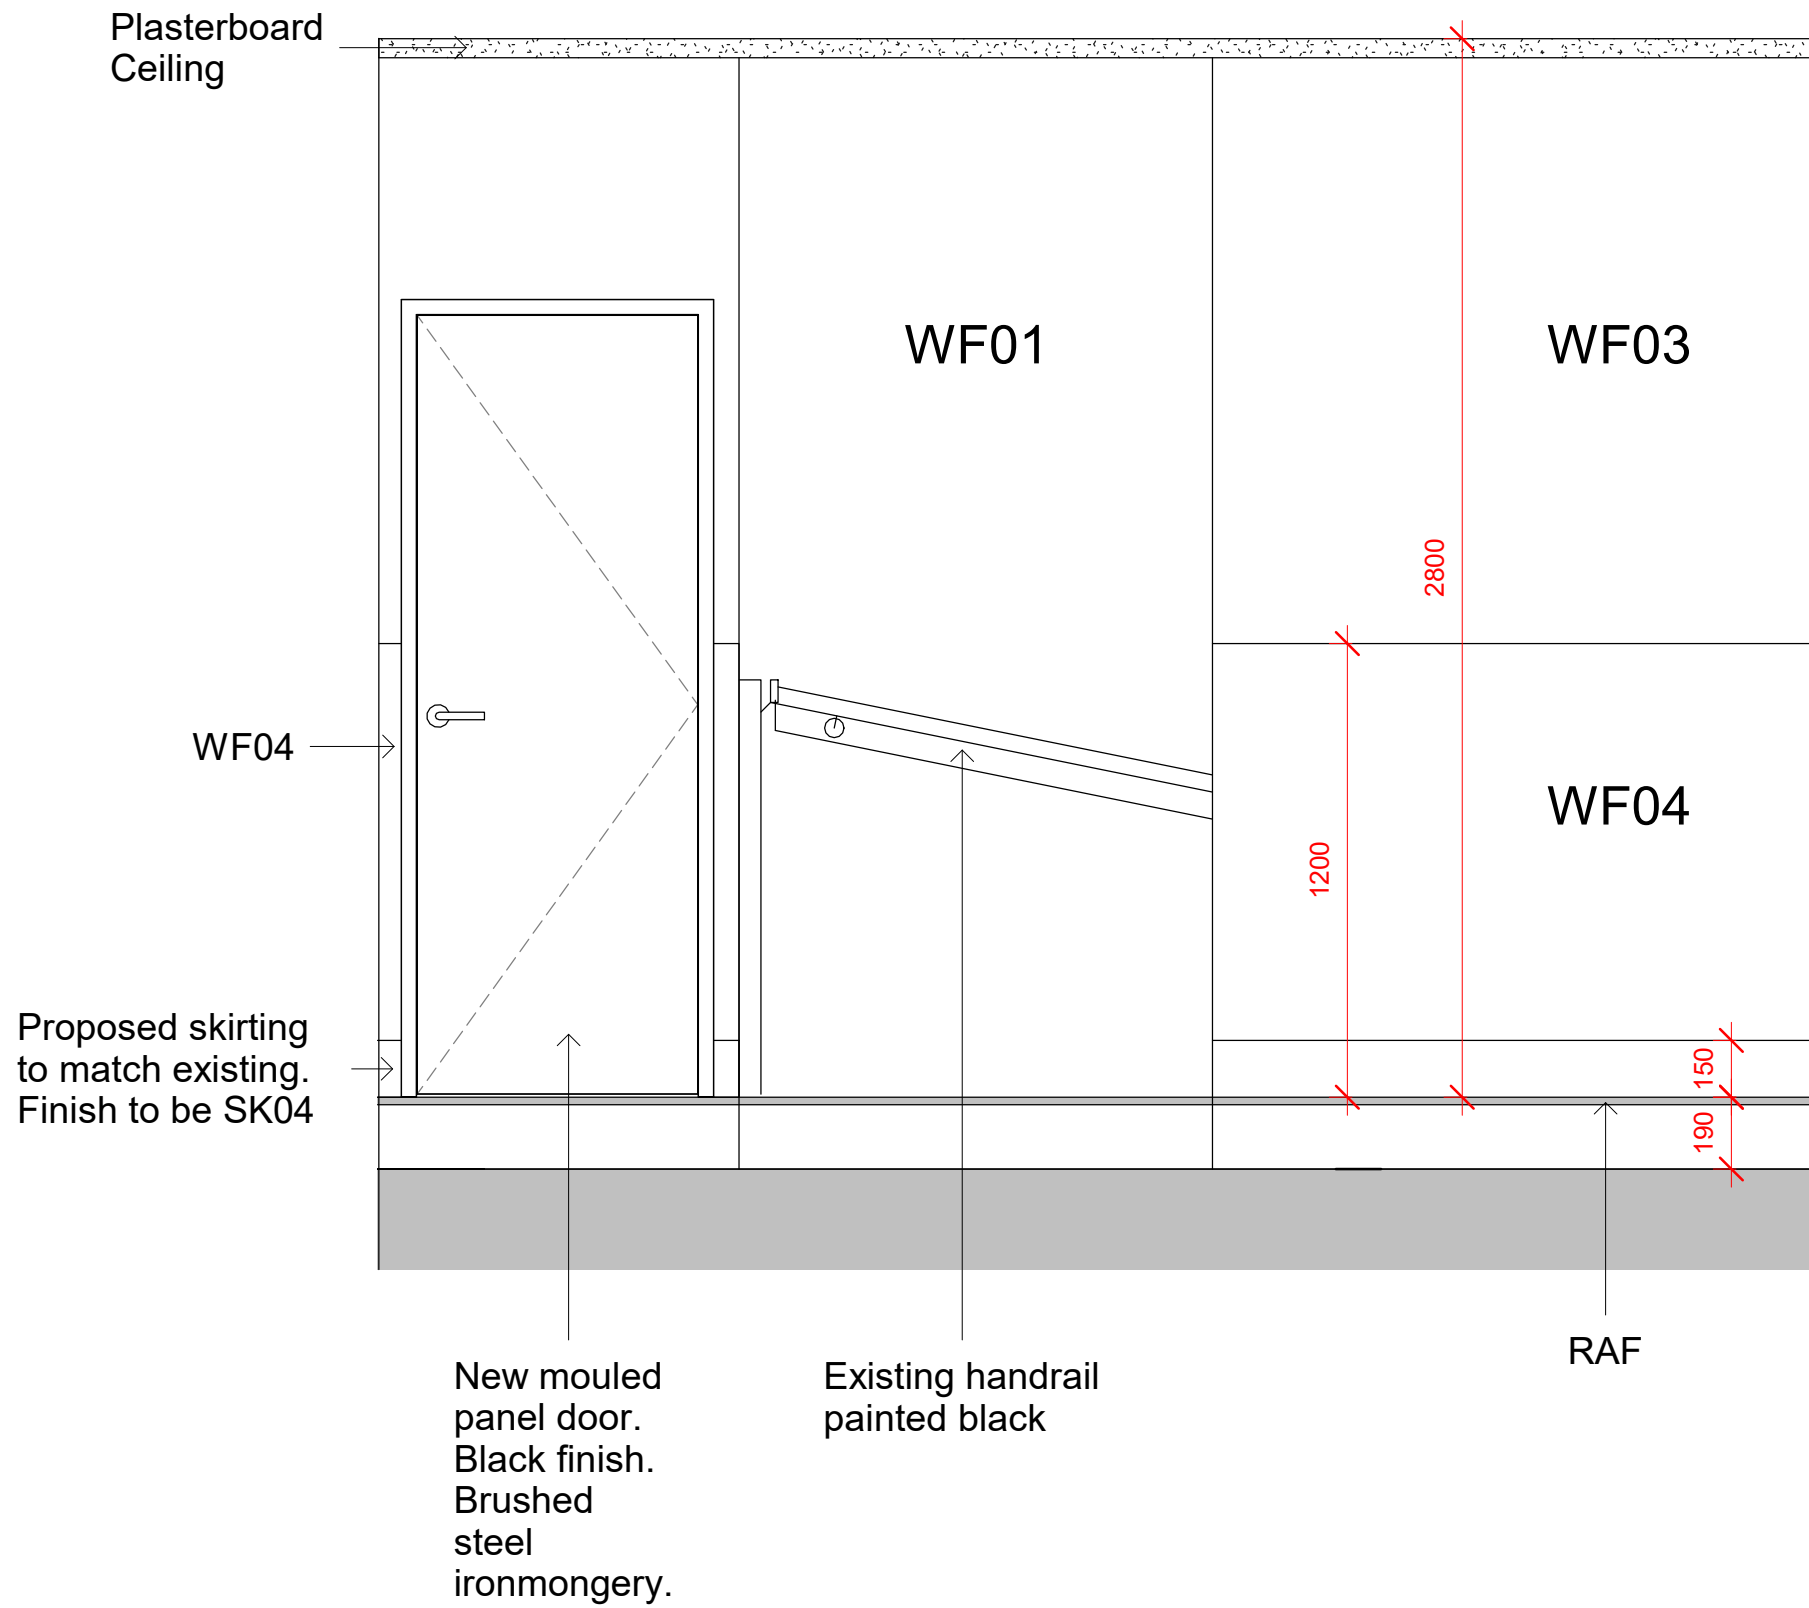

4FL - Elevation 13
1 : 20

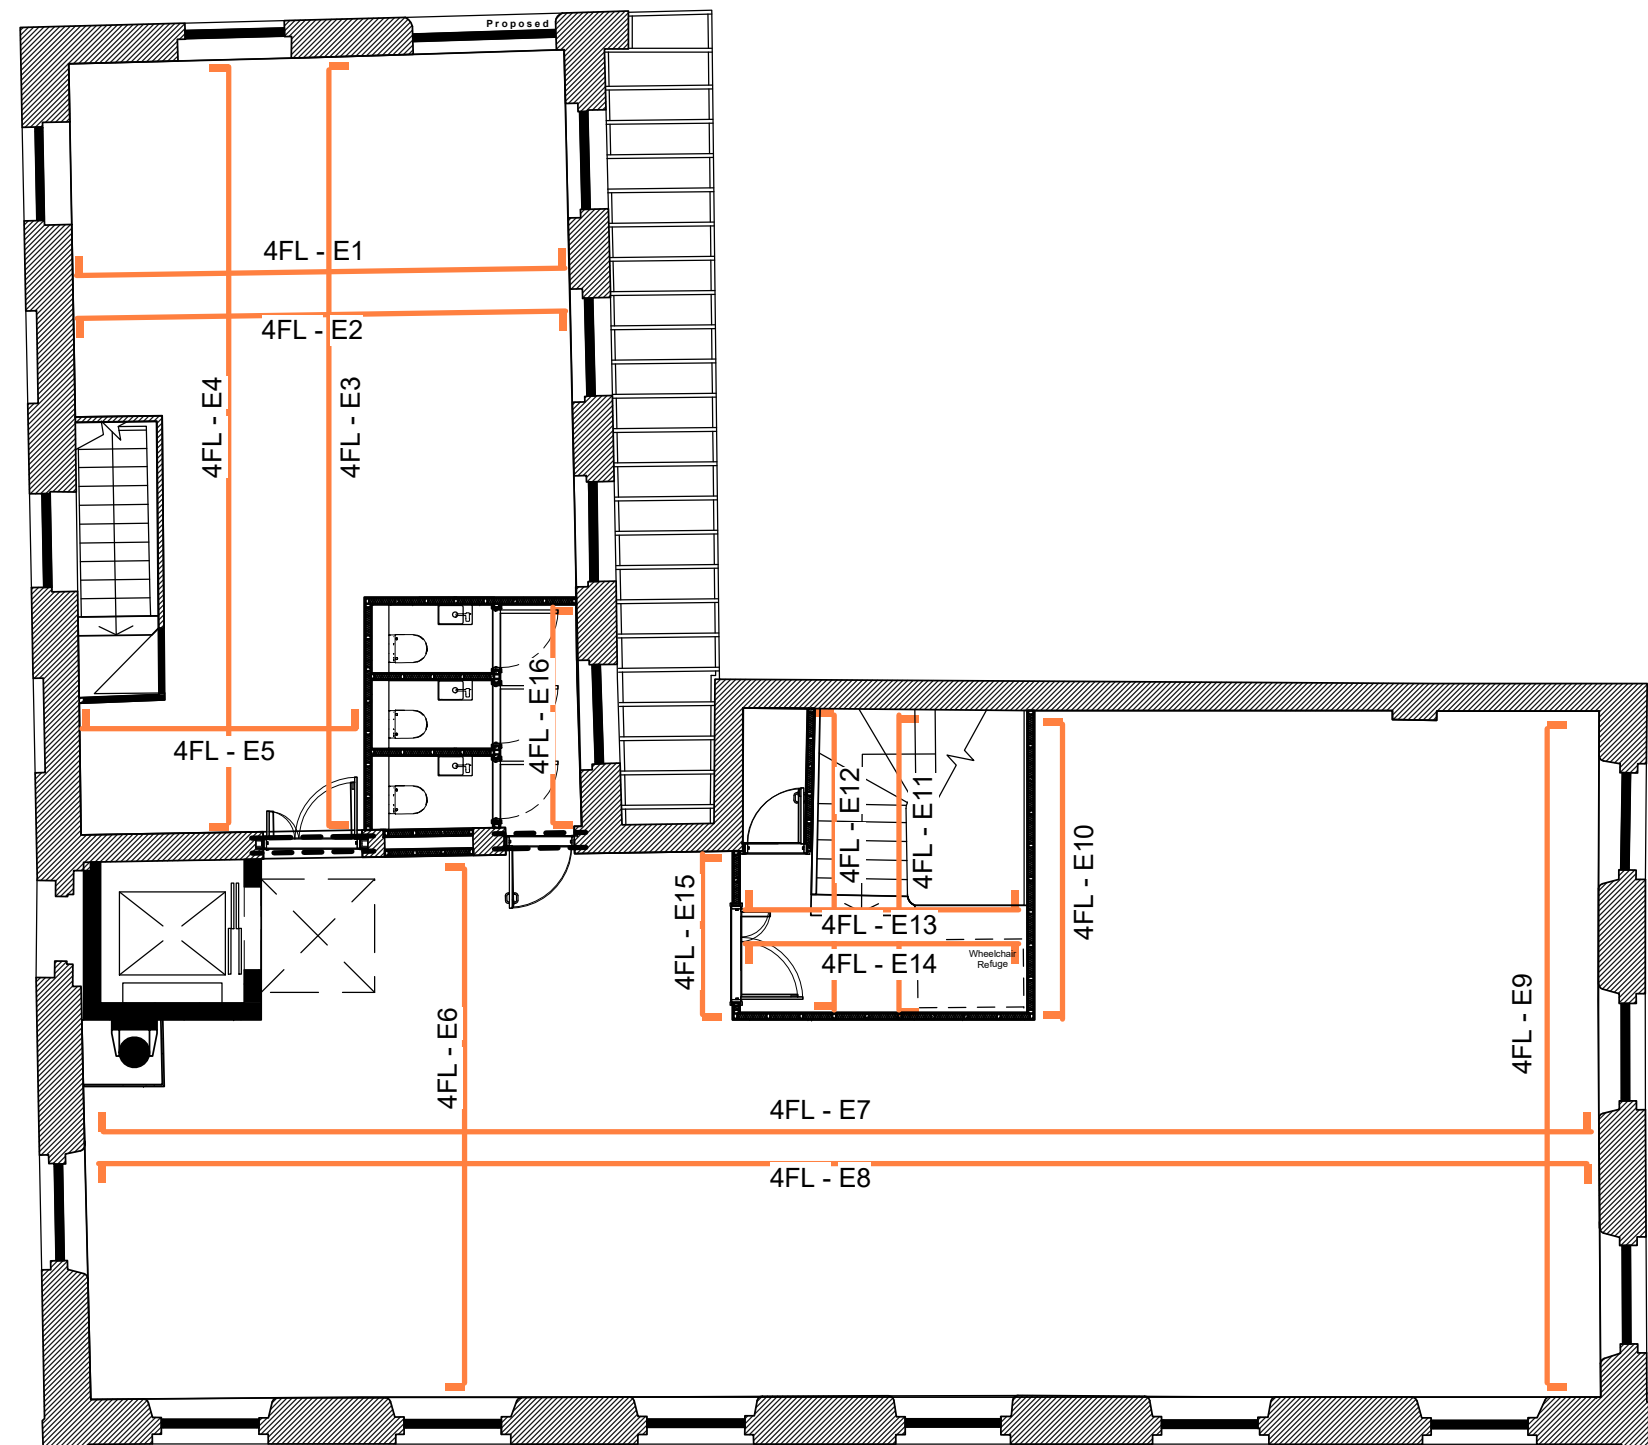

4FL Proposed Internal Elevation Layout_04
1 : 100

-	Issued for planning	18.04.23	ES	SV
---	---------------------	----------	----	----

REV	DESCRIPTION	DATE	BY	CHK
-----	-------------	------	----	-----

CLIENT NAME

T&M Real Estate

PROJECT NAME

Lindencourt

DWG TITLE:

4FL Proposed Internal Elevations_04

DWG NO: 13_404 REVISION: -

SCALE: As indicated @A0 DRAWN: ES

DWG STATUS: Planning