


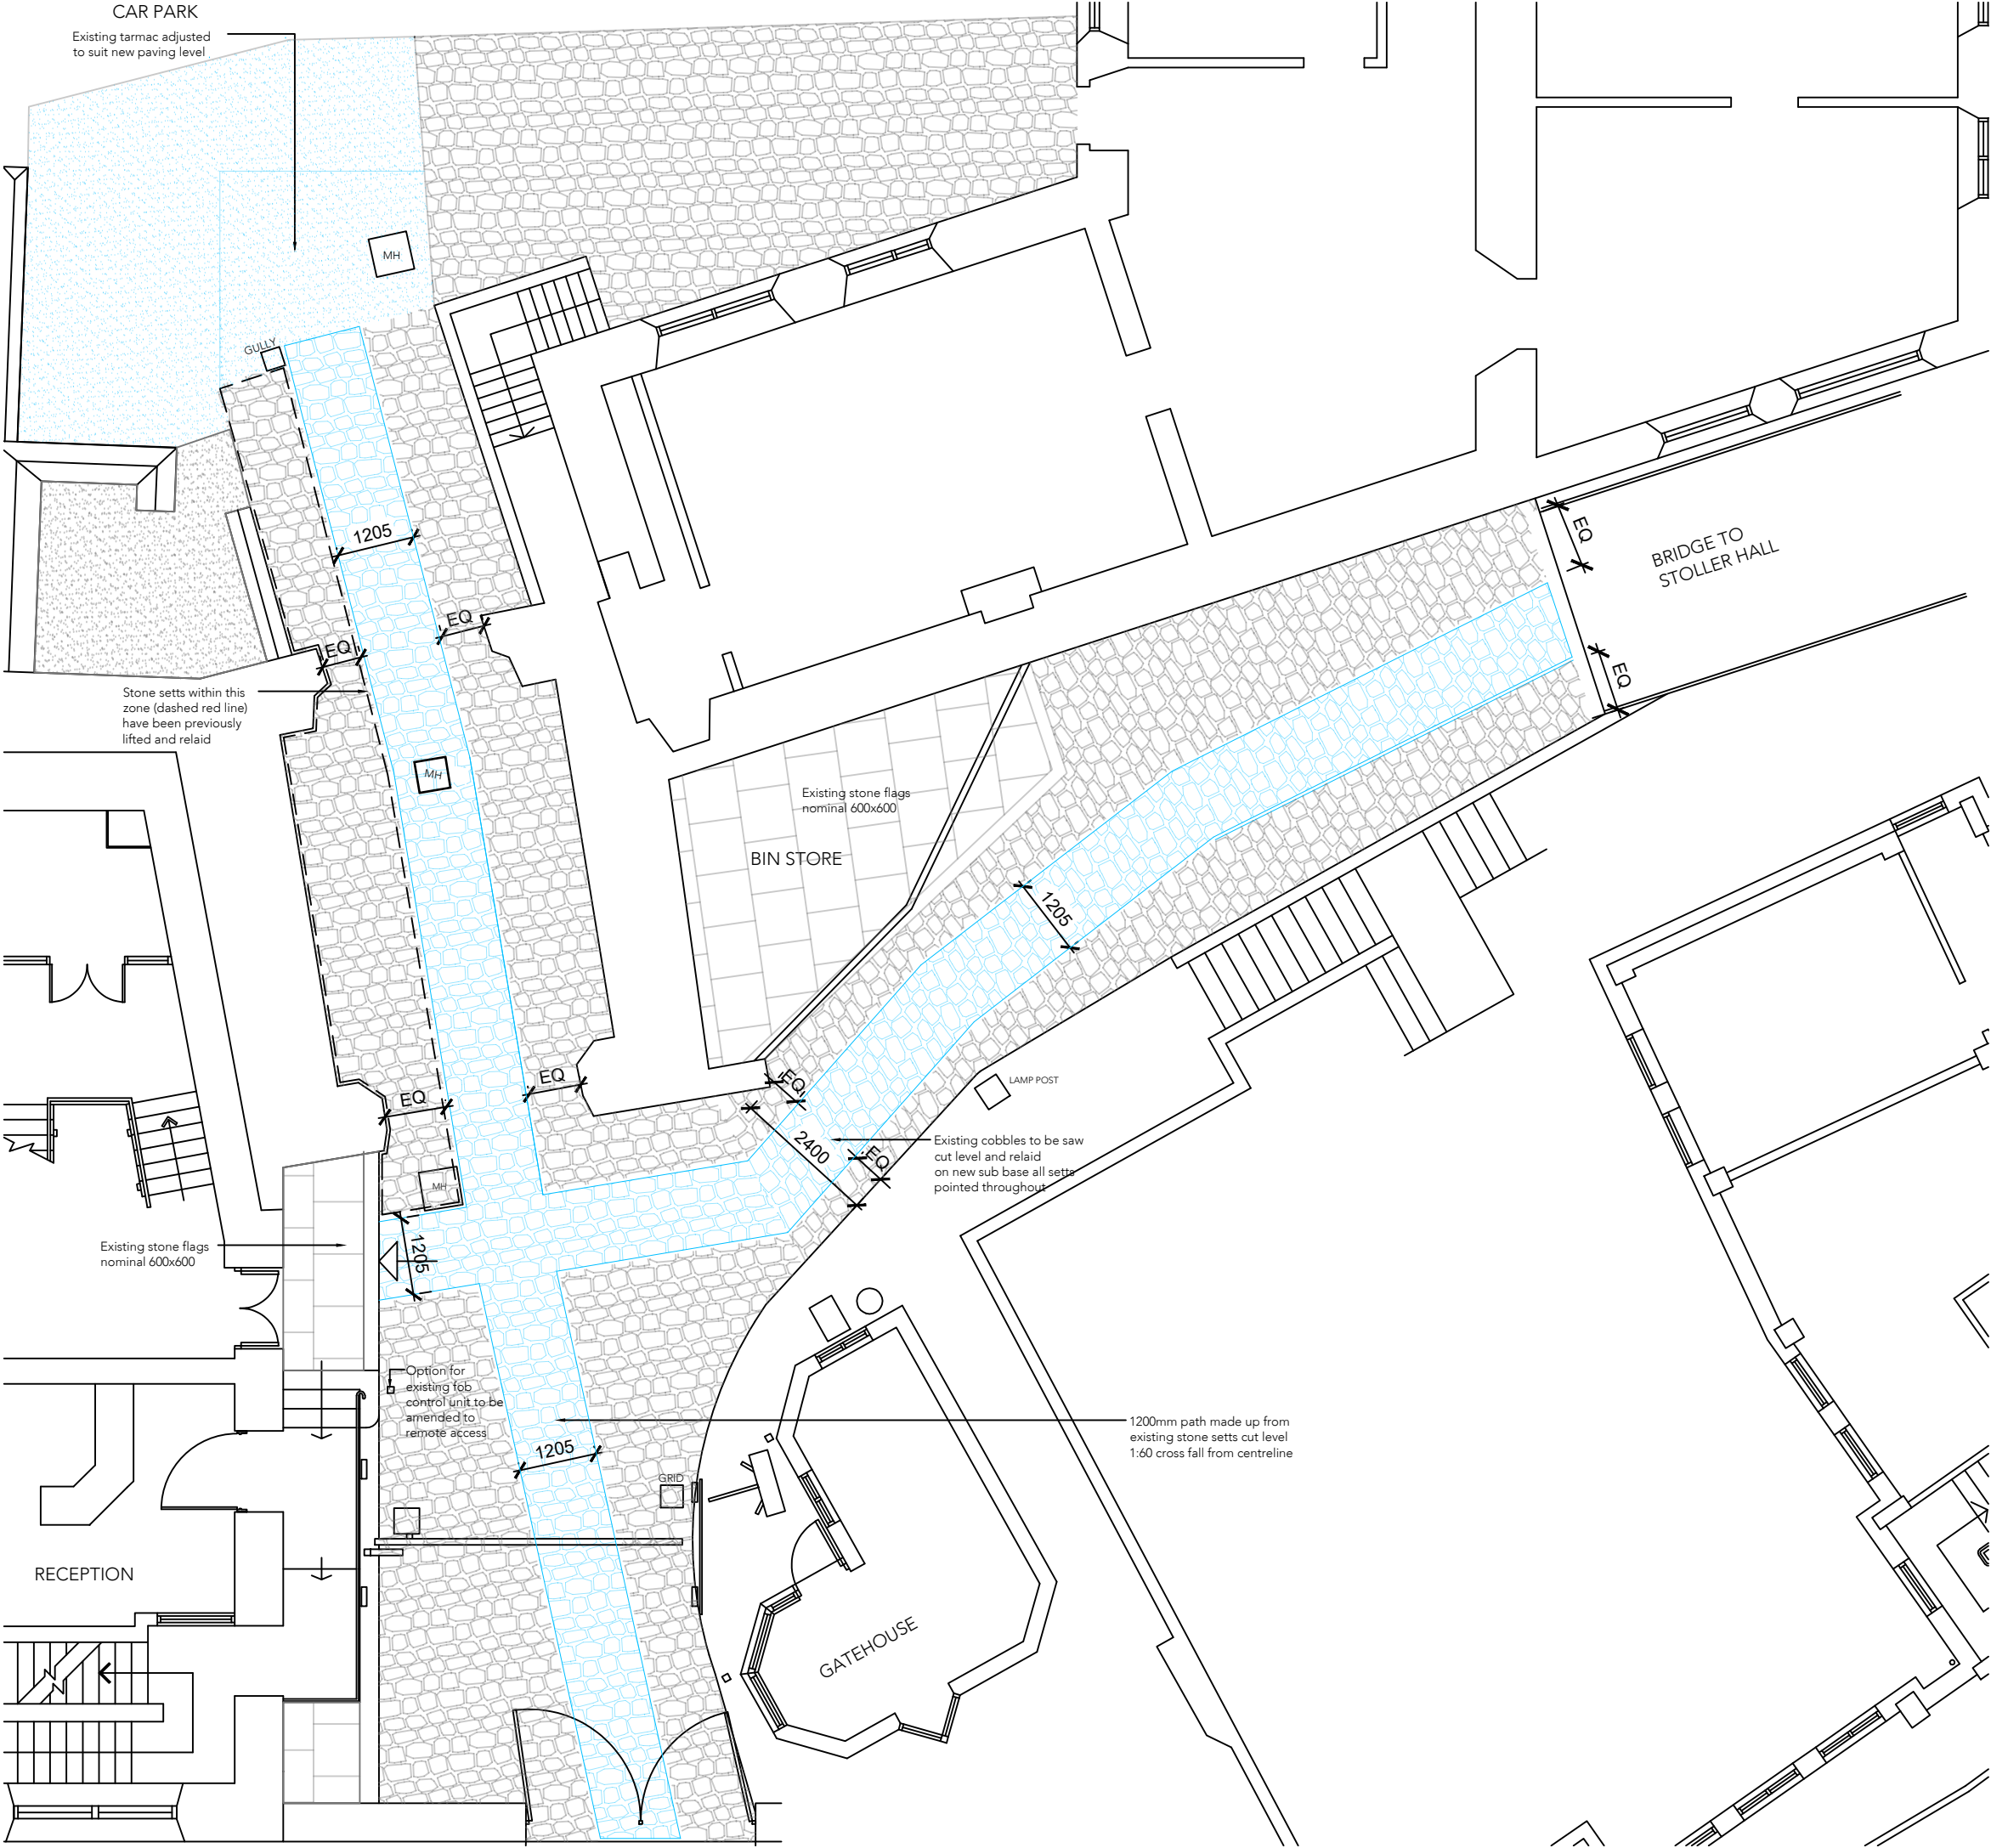

Buttress

Note:

Do not scale from this drawing.

Dimensions are to be checked on site.

If in doubt please ask.

- General Notes
- All manholes & grids are based on picture survey, exact locations to be measured on site and coordinated with layout of new paving
- Existing stone sets raked out and repointed
- Proposed existing stone sets saw cut level
- Allow for recessed galvanised steel manhole covers to be provided by Jones Oswestry SUPRABLOC or

Buttress

41 Bengal St
Manchester
M4 6AF

Clockwise, Yorkshire House
Greek Street, Leeds
LS1 5SH

T 0161 236 3303
E contact@buttress.net
W www.buttress.net

Project Title

Client

Location

CSM - External Works

Chetham's School of Music

Manchester

Drawing Title

Proposed External Works Plan

Date

12/12/22

Scale

1:100

Checked

EK

Orig Paper Size

A3

Status

PLANNING

Project:

Origin:

Zone:

Level:

Type:

Disc:

Number:

Rev:

9428 - BA

- XX

- XX

- DR

- A

- (04)001 -