West elevation scale 1:100

South elevation scale 1:100

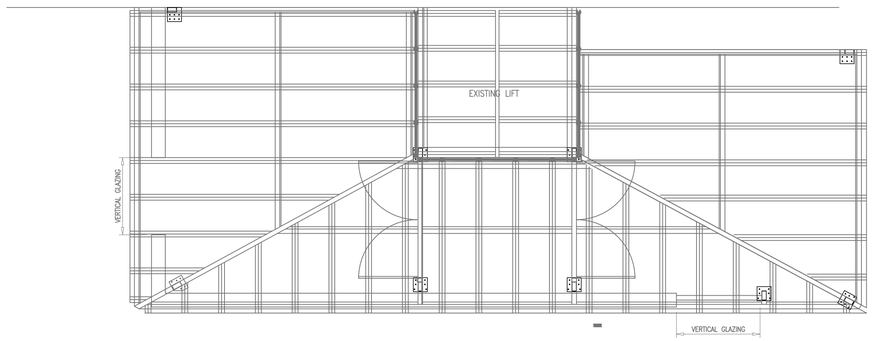

Plan View - Structure Only Scale - 1:50

North elevation scale 1:100

SPECIFICATION / NOTES;

PITCHED ROOF GLAZING
BAR/PANEL TYPE – MULTI–LINK
FRAGILITY – NON–FRAGILE CLASS B TO ACR(M)001;2011
STALK CUT BACK SIZE – 100mm
GLAZING MATERIAL – POLYCARBONATE
GLAZING THICKNESS – 32mm
GLAZING COLOUR – OPAL
GLAZING BAR COLOUR – SLATE GREY RAL 7015

VERTICAL GLAZING
BAR/PANEL TYPE – MULTI–LINK
STALK CUT BACK SIZE – 100mm
GLAZING MATERIAL – POLYCARBONATE
GLAZING THICKNESS – 32mm
GLAZING COLOUR – OPAL
GLAZING BAR COLOUR – SLATE GREY RAL 7015

WINDOW GLAZING
FRAME – ALUMINIUM
FRAME COLOUR – SLATE GREY RAL 7015
BAR/PANEL TYPE – DOUBLE GLAZED UNIT
GLAZING MATERIAL – GLASS
GLAZING THICKNESS – 28mm
GLAZING COLOUR – CLEAR

STRUCTURE
STRUCTURE MATERIAL – ALUMINIUM
STRUCTURE COLOUR – SLATE GREY RAL 7015
FINISH – POLYESTER POWDER COATED

FLASHINGS
FLASHING MATERIAL – PRESSED ALUMINIUM
FLASHING COLOUR – SLATE GREY RAL 7015
BUTYL SEAL – WHITE/LEAD LOOK

RAIN WATER GOODS
GUTTER MATERIAL – TWINFIX ALUMINIUM
GUTTER COLOUR – SLATE GREY RAL 7015
DOWNPIPE MATERIAL – TWINFIX ALUMINIUM
DOWNPIPE COLOUR – SLATE GREY RAL 7015

DOOR
FRAME MATERIAL – ALUMINIUM
FRAME COLOUR – SLATE GREY RAL 7015
FINISH – POLYESTER POWDER COATED
BAR/PANEL TYPE – DOUBLE GLAZED UNIT
GLAZING MATERIAL – GLASS
GLAZING THICKNESS – 28mm
GLAZING COLOUR – CLEAR

BRICKWORK
BRICKS – REUSE OF EXISTING BRICKS
BRICK BOND – STRETCHER
MORTAR JOINTS – SAND CEMENT MORTAR
MORTAR JOINT POINTING – WEATHER STRUCK

FIXINGS
ALL FIXINGS SCREWS AND BOLTS TO BE STAINLESS STEEL WHEN USED FOR ALUMINIUM STRUCTURES.
ALL RESIN ANCHORS TO BE POSITIONED TO AVOID JOINTS IN MASONRY. ADDITIONAL HOLES TO BE PROVIDED IN STEEL IF NECESSARY.
RESIN ANCHORS TO BE ALLOWED TO CURE IN ACCORDANCE WITH MANUFACTURERS RECOMMENDATIONS PRIOR TO INSTALLATION

MANCHESTER CITY COUNCIL

Capital Programmes Division

Manchester City Council
PO Box 532, Town Hall
Manchester
M60 2LA

DRAWING STATUS: Planning

PROPERTY TITLE
Chapel Street Primary School
Chapel Street, Levenshulme
Manchester M19 3GH

UPRN: 010023047612
DFE NO.: 2058

PROJECT TITLE
Renewal of Entrance Atrium

DRAWING TITLE
Proposed Elevations and Roof Plan

JOB NO.: ED/45512
DATE: 26-05-2023
REV

SCALE: 1:50 / 1:100@A1
AUTHOR: AW
CHECKED BY
APPROVED BY

DRAWING NO.
MCC-B01-XX-DR-A-0011