


2 H2 - Proposed First Floor Plan
1 : 50

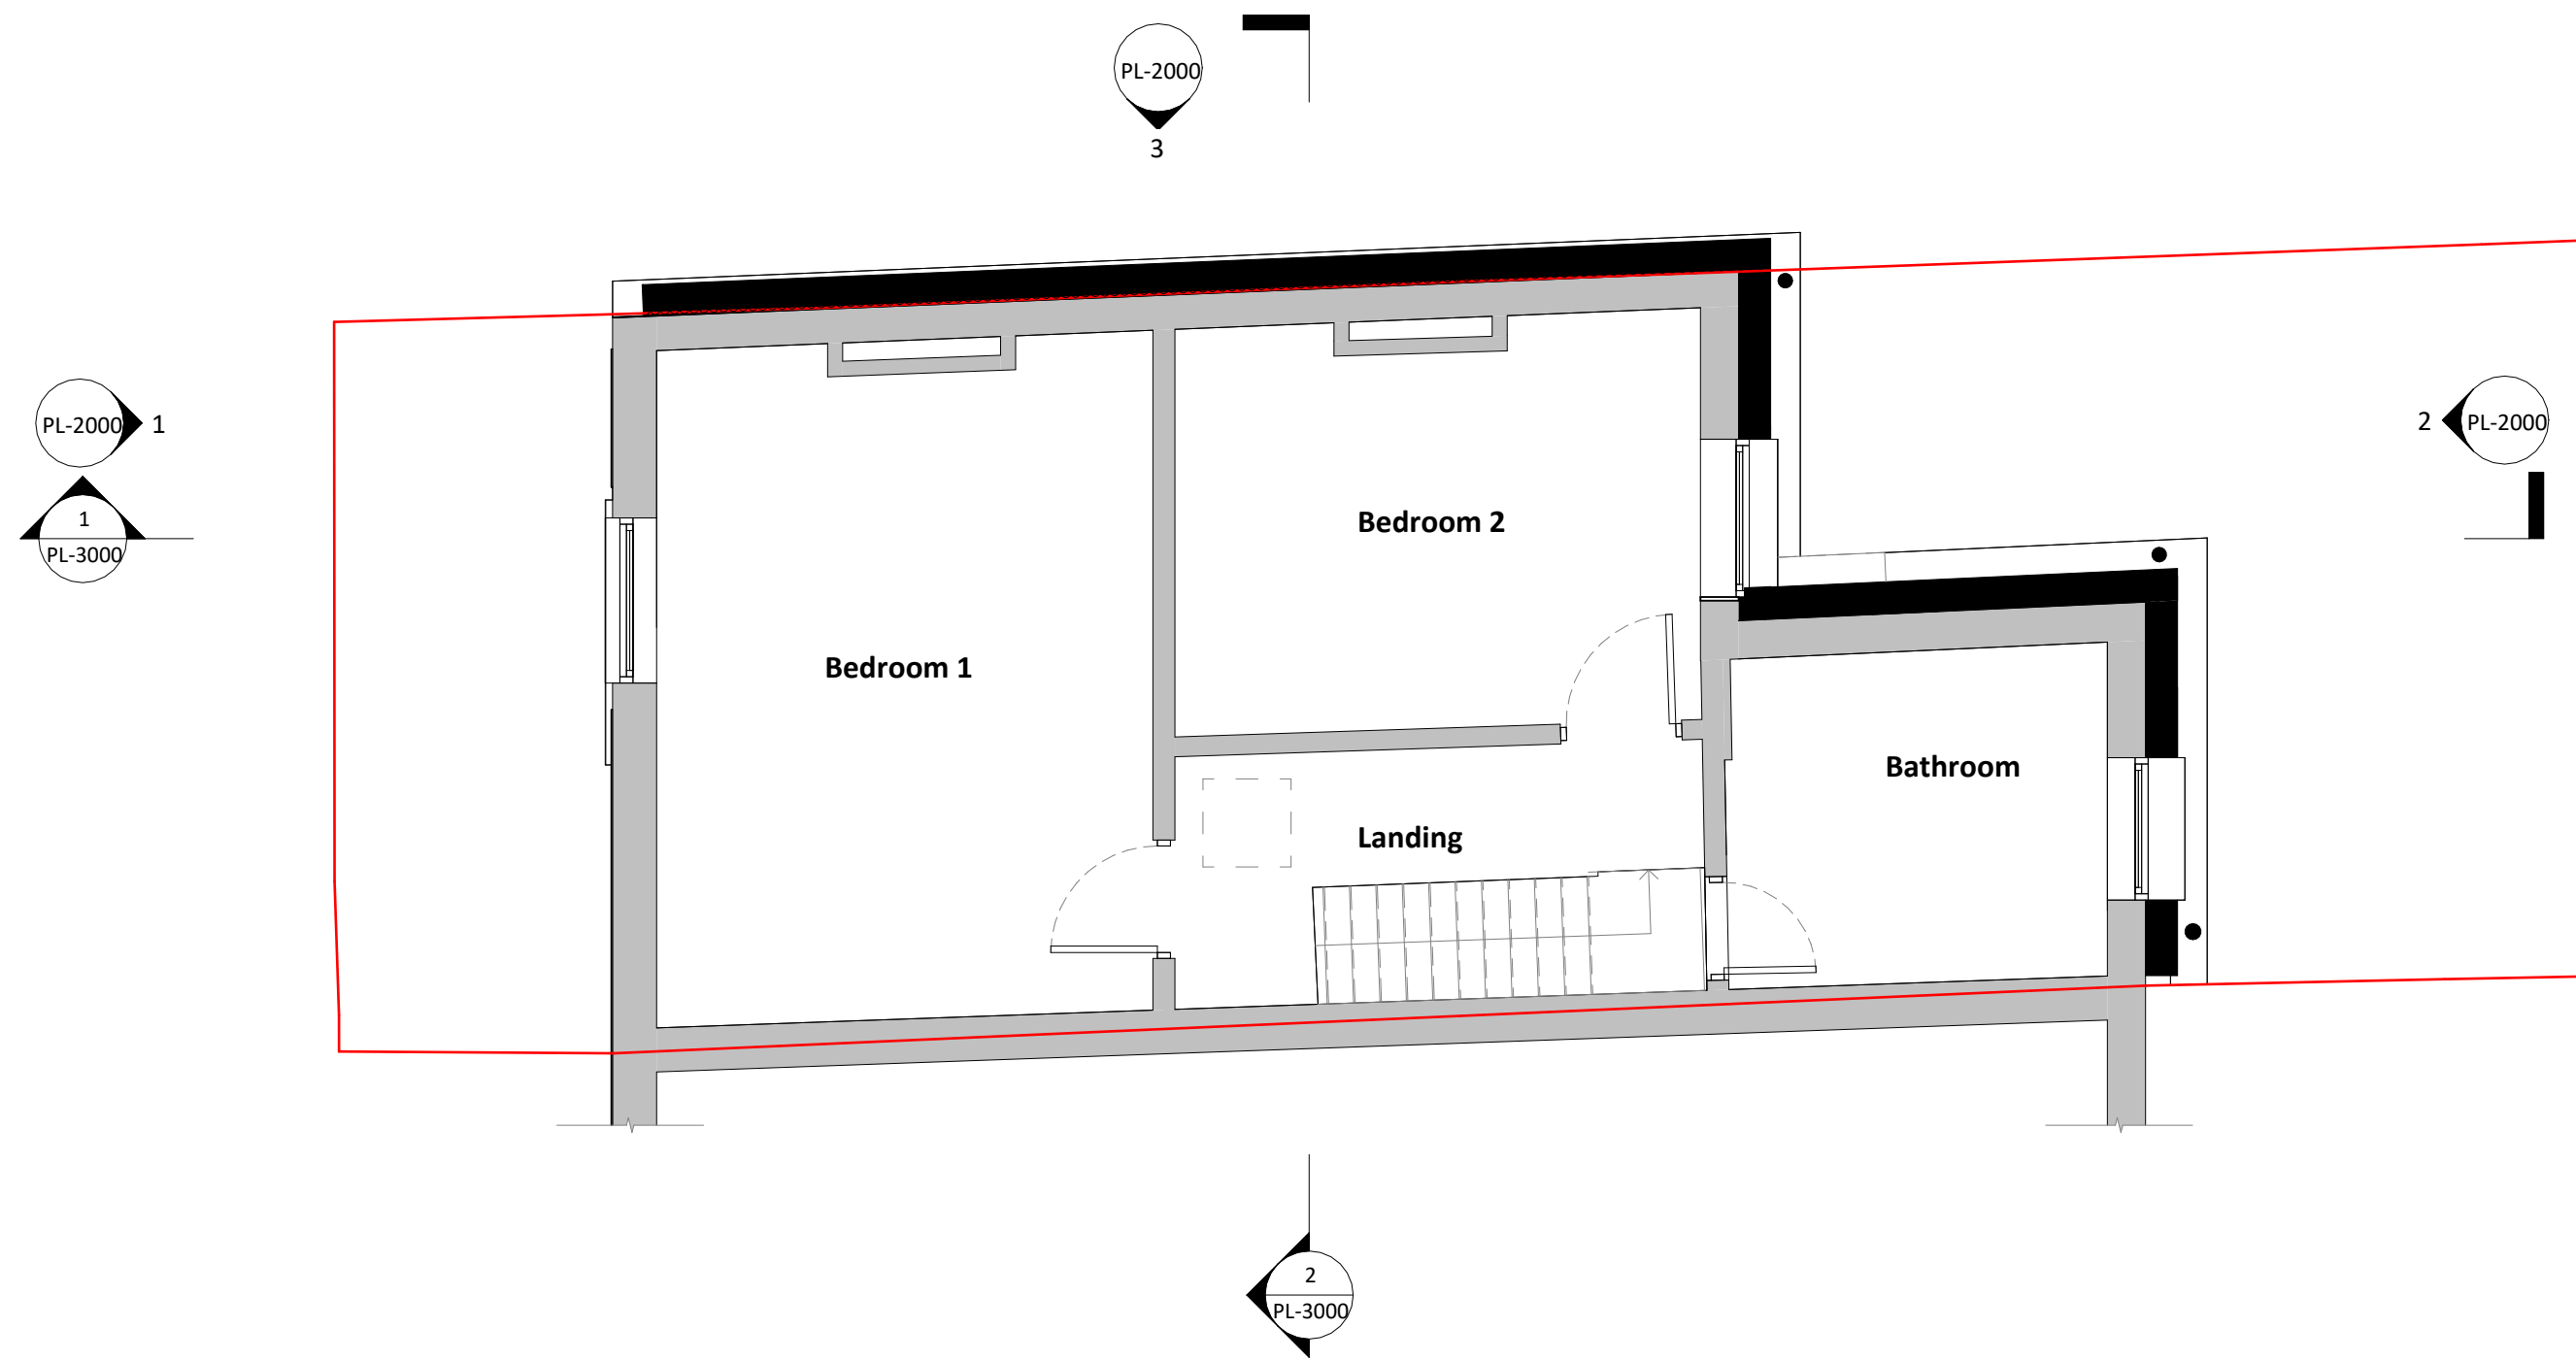

1 H2 - Proposed Ground Floor Plan
1 : 50



Key	
	Site boundary
	Existing structure
	Proposed structure

