



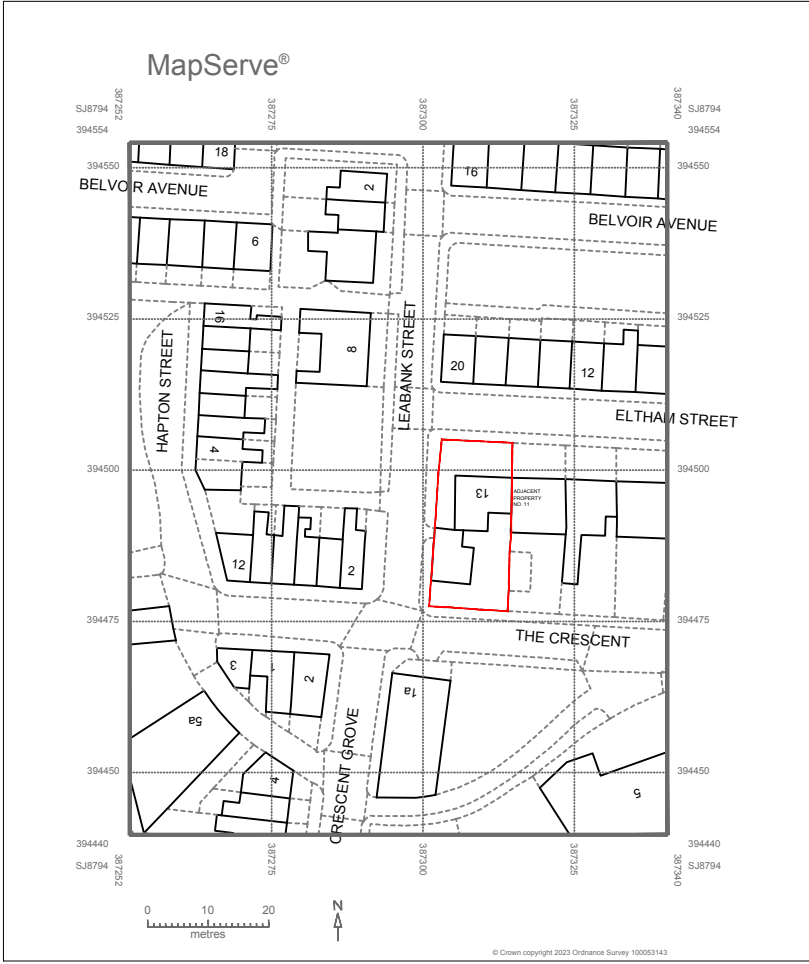

OS MAP
scale 1:1250



EXISTING SITE LOCATION PLAN
Scale 1: 250

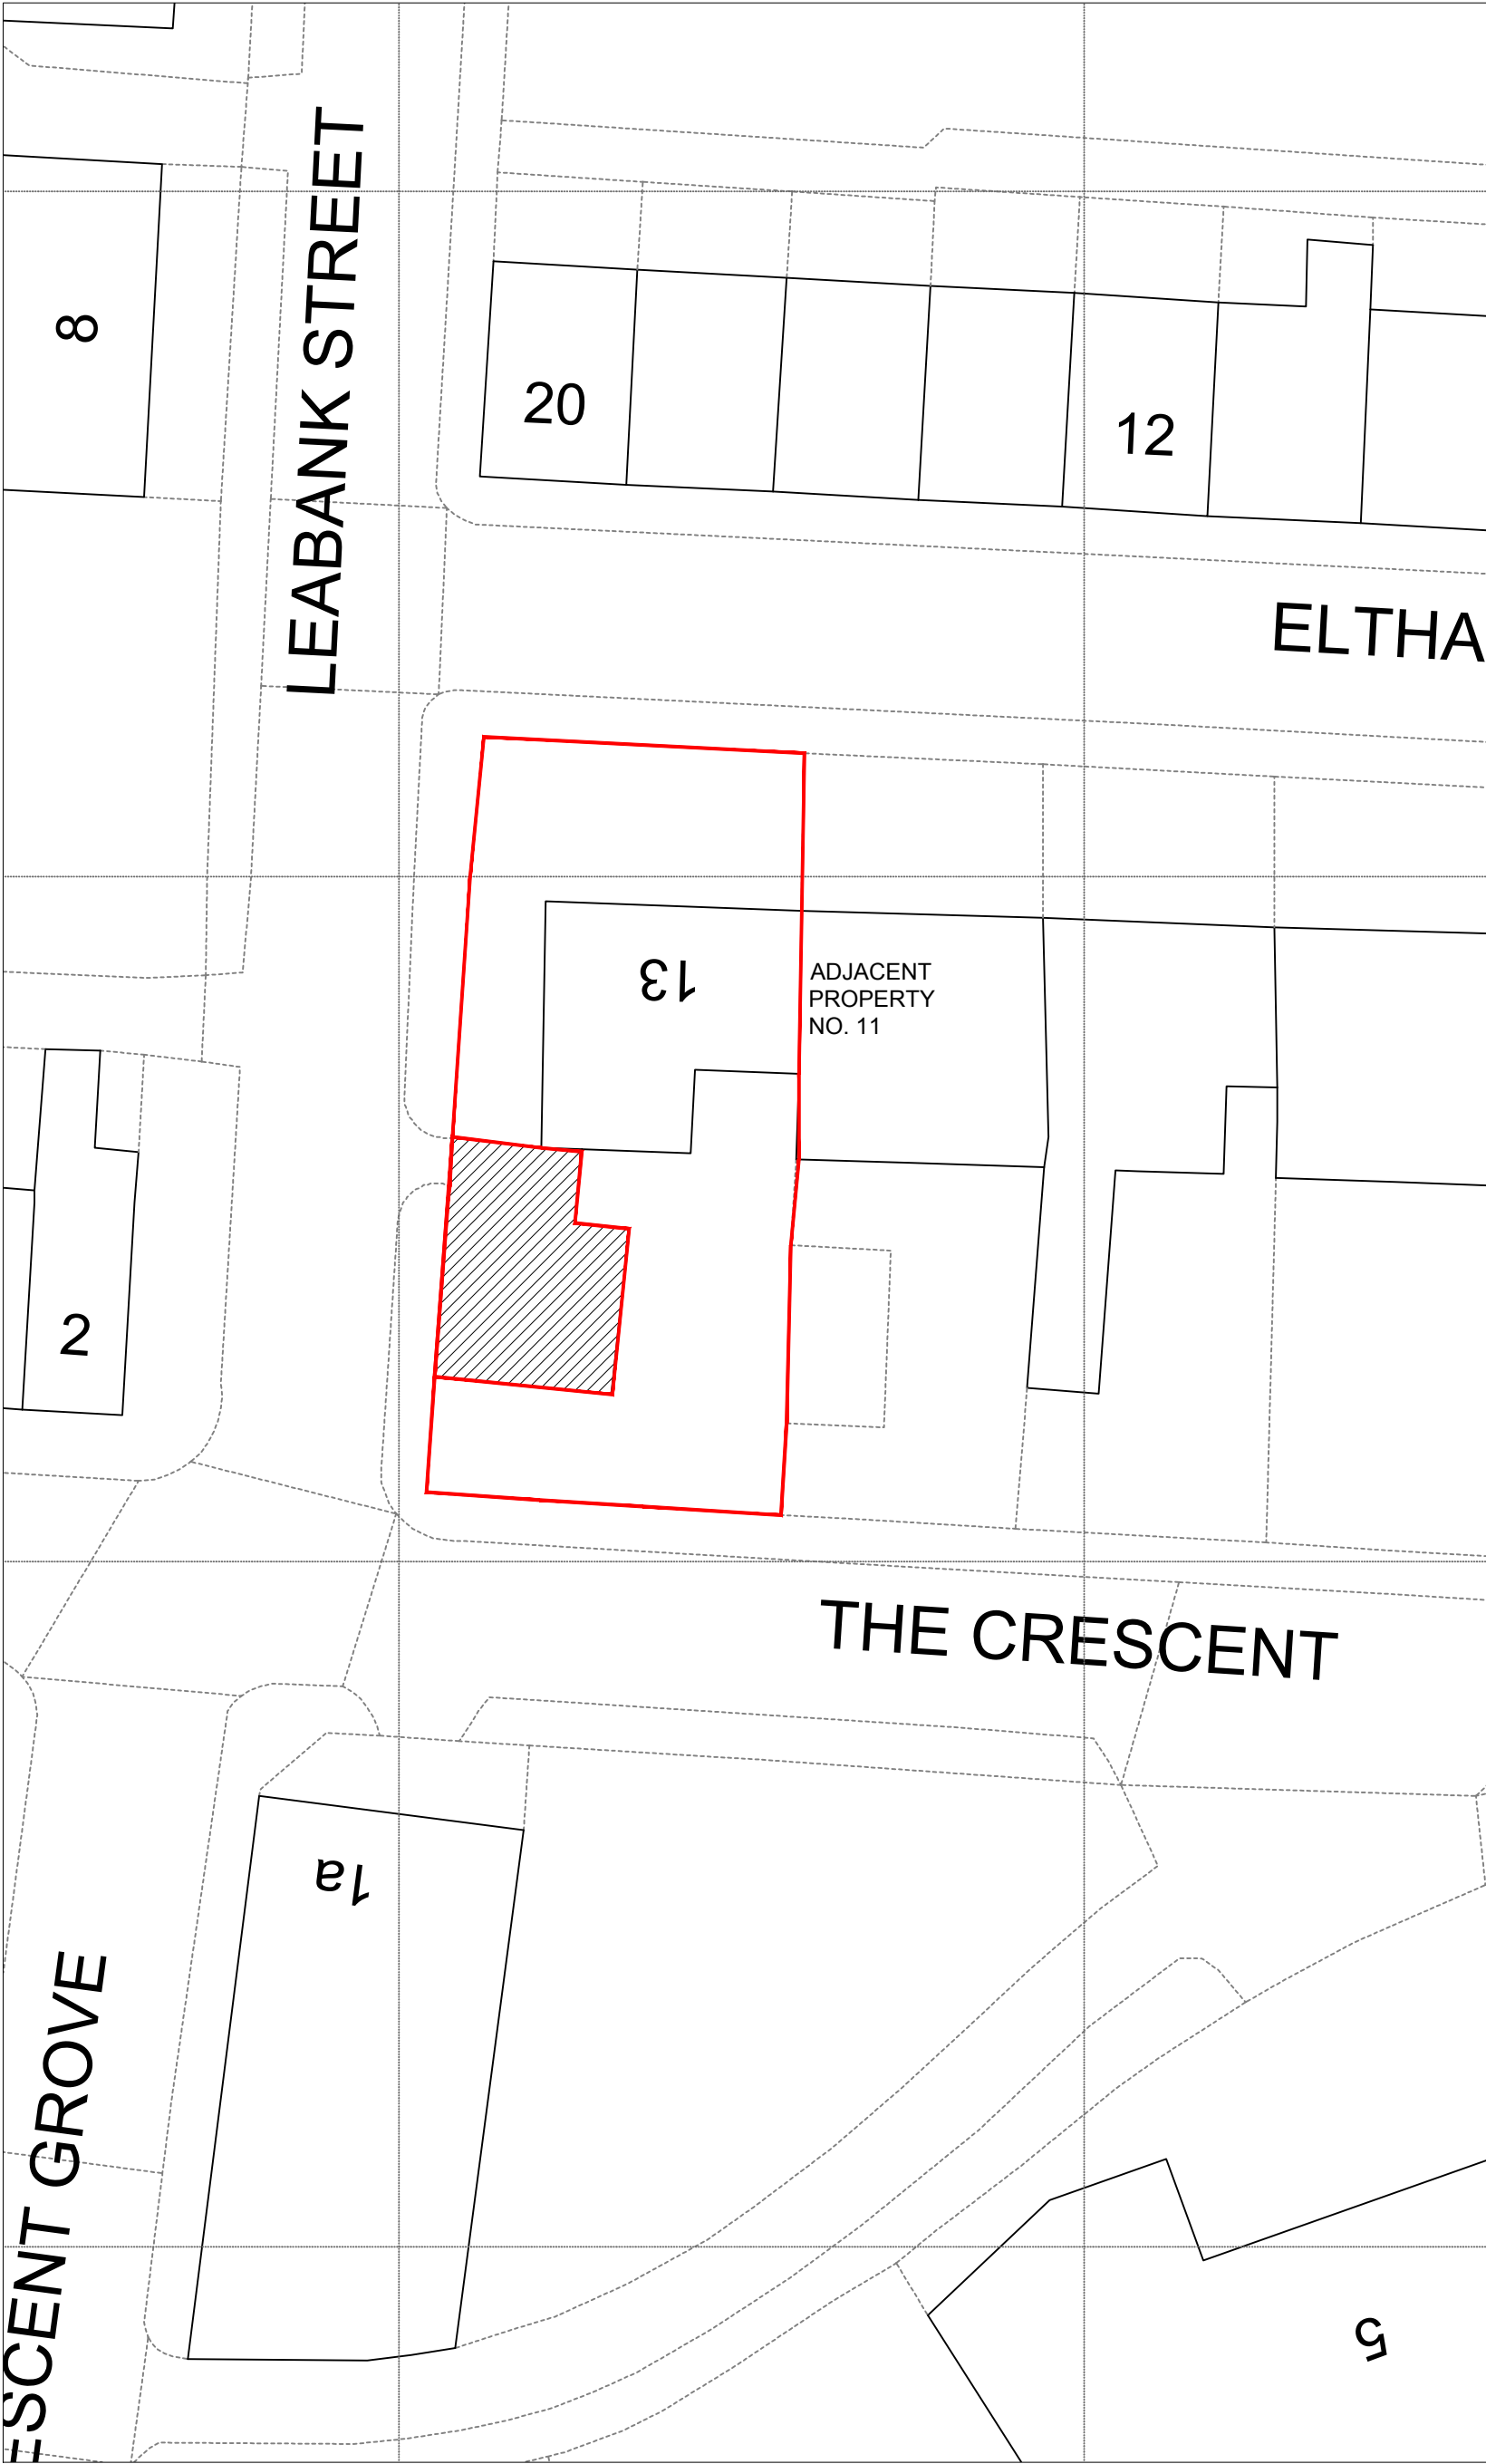

PROPOSED SITE LOCATION PLAN
Scale 1: 250

General Notes

The Contractor is to check all dimensions on site and report any discrepancies to the Contract Administrator. This drawing is to be read in conjunction with all other standard documentation. Dimensions are not to be scaled from this drawing.

No.	Revision /Issue	Date



Black Elephant
Architecture Interiors Planning
Email: rubeenk@yahoo.com
Mobile: 07767935960

Project Name and Address :
13 ELTHAM STREET
M19 3AL

Client : Ghazala

Title :
DOUBLE STOREY REAR EXTENSION

Project No : M-13_017	Drawn by : AG
Date : 16/08/2023	Drawing No: Site Location plan & OS Map
Scale : 1:100@A2	