


PLANNING STAGE DRAWINGS.
ALL DETAILS SUBJECT TO REVIEW
BY PROJECT ARCHITECT, MAIN
CONTRACTOR AND RELEVANT
CONSULTANTS PRIOR TO TENDER.
DO NOT USE FOR CONSTRUCTION

NOTES ORIGINAL A1

DO NOT SCALE FROM THIS DRAWING.
ALL DIMENSIONS TO BE CHECKED ON SITE.
(DRAWINGS MAYBE SCALED FOR LOCAL AUTHORITY & PLANNING PURPOSE ONLY)
COPYRIGHT PROTECTED.

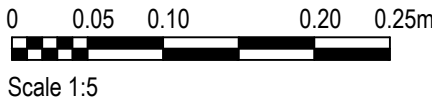


FOR PLANNING
DO NOT USE FOR CONSTRUCTION

CONSULTANT REFERENCES IN DRAWING:


STRUCTURAL - REF/REVISION

REFER TO DRAWING 23-161 GA-05
FOR PARTITION SETTING OUT


REFER TO DRAWING 23-161 AXI
500 FOR PARTITION DETAILS

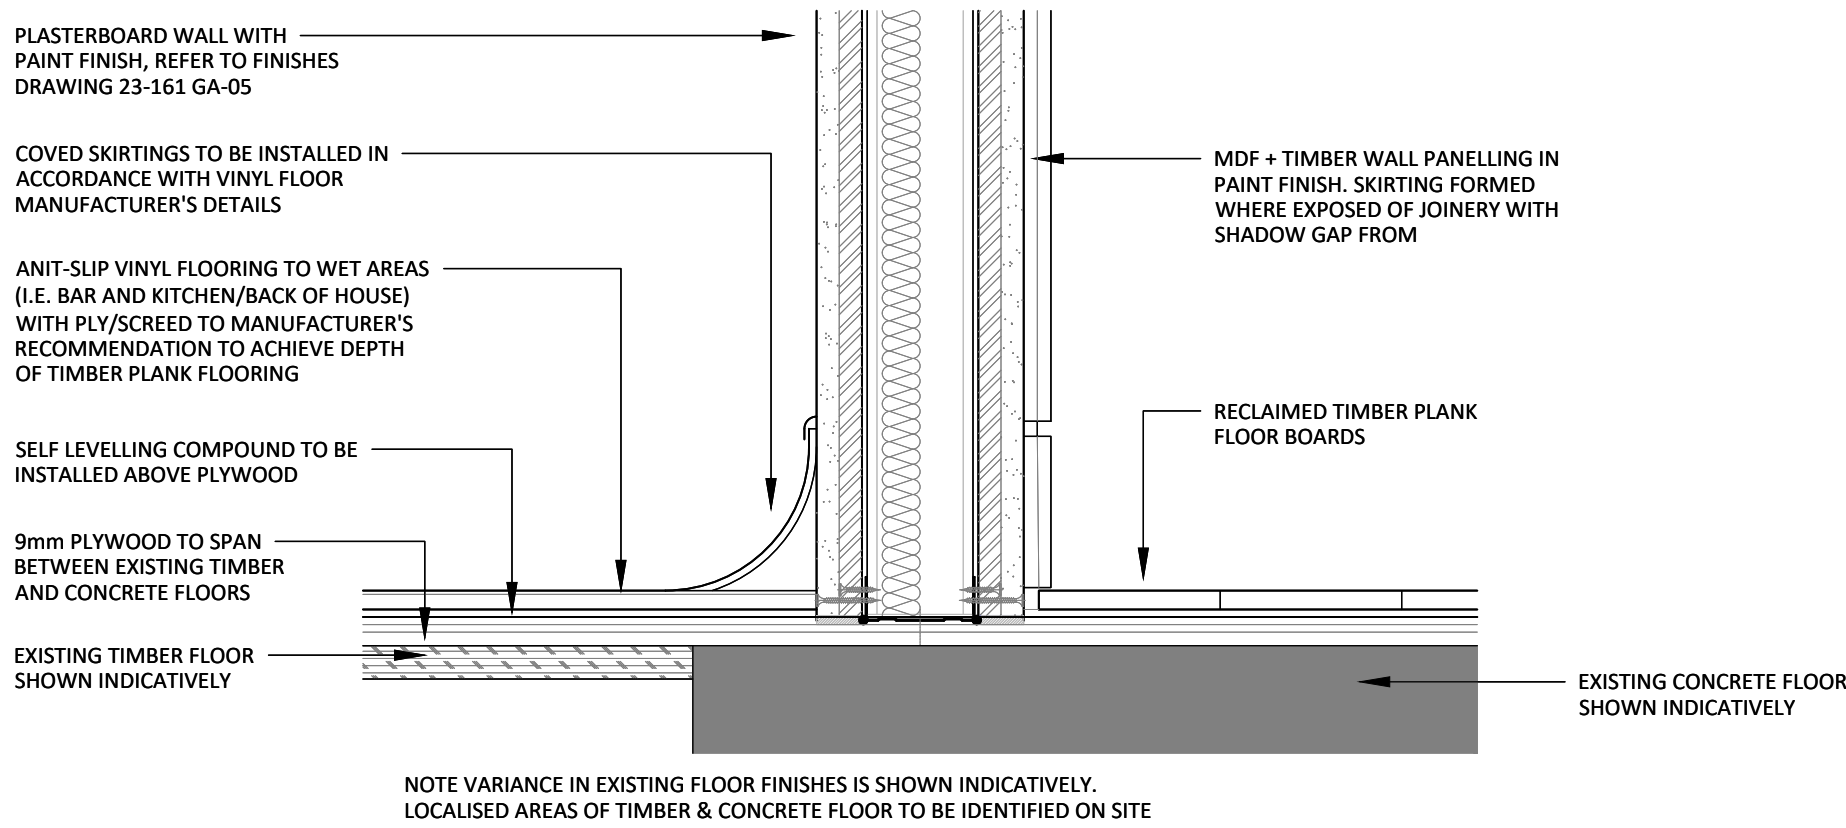

01 PROPOSED FLOOR DETAIL: BACK OF HOUSE / RESTAURANT
504 SCALE - 1:10 @ A1 SECTION

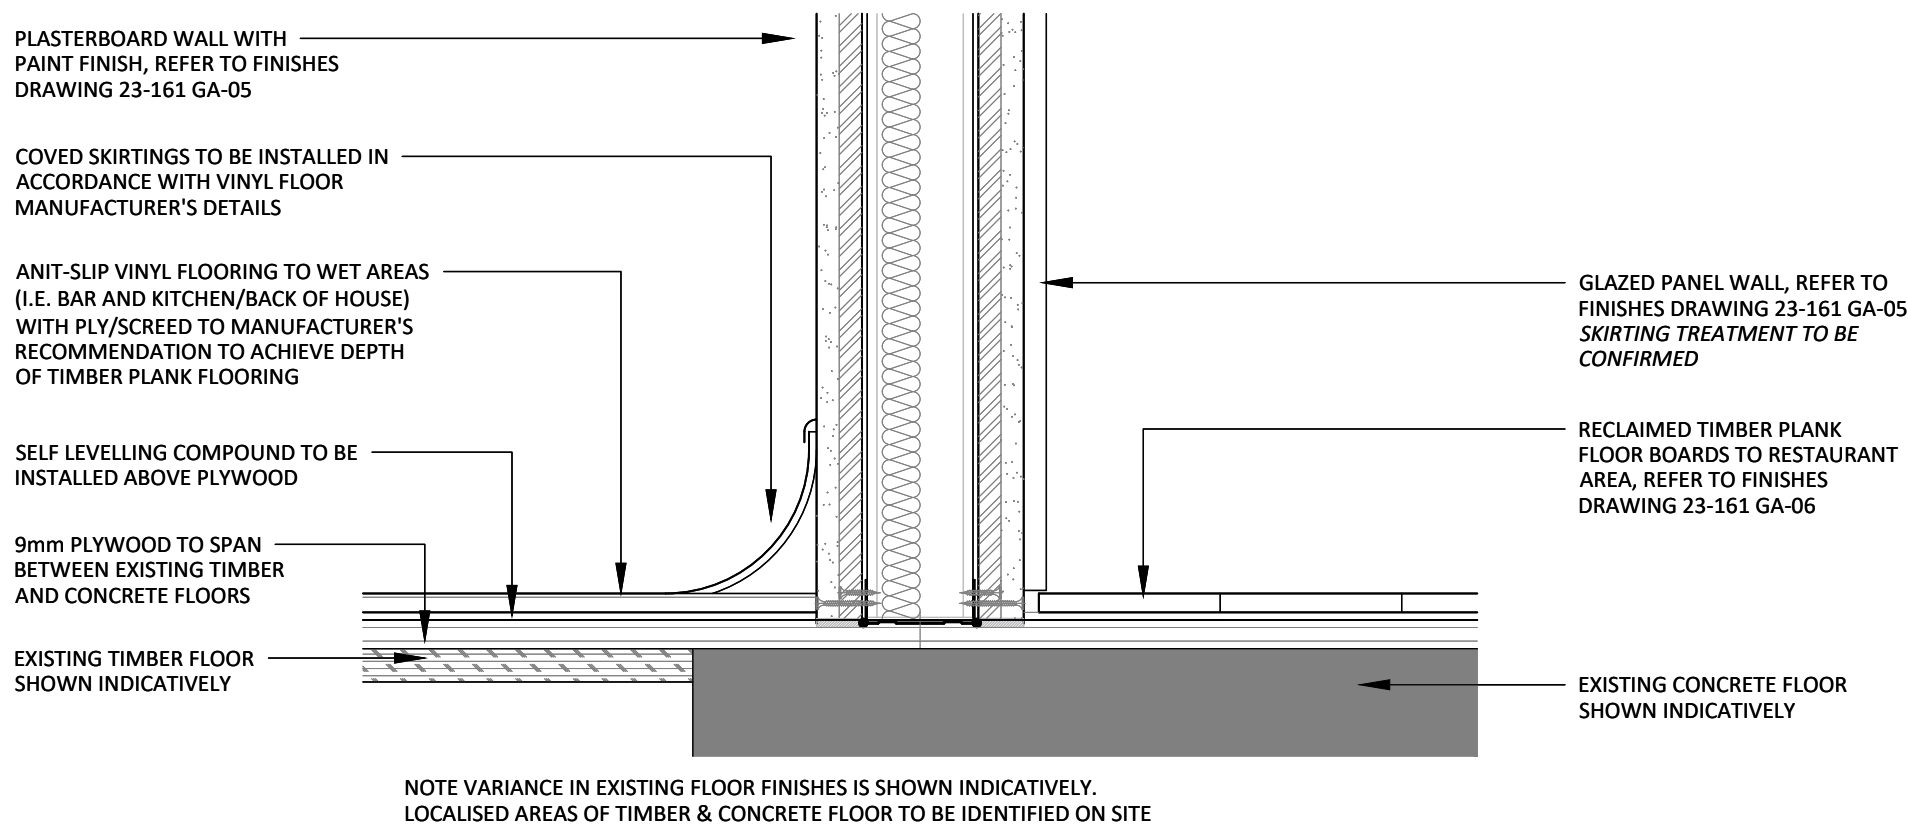

02 PROPOSED FLOOR DETAIL: BACK OF HOUSE / GLAZED PANEL WALL
504 SCALE - 1:10 @ A1 SECTION

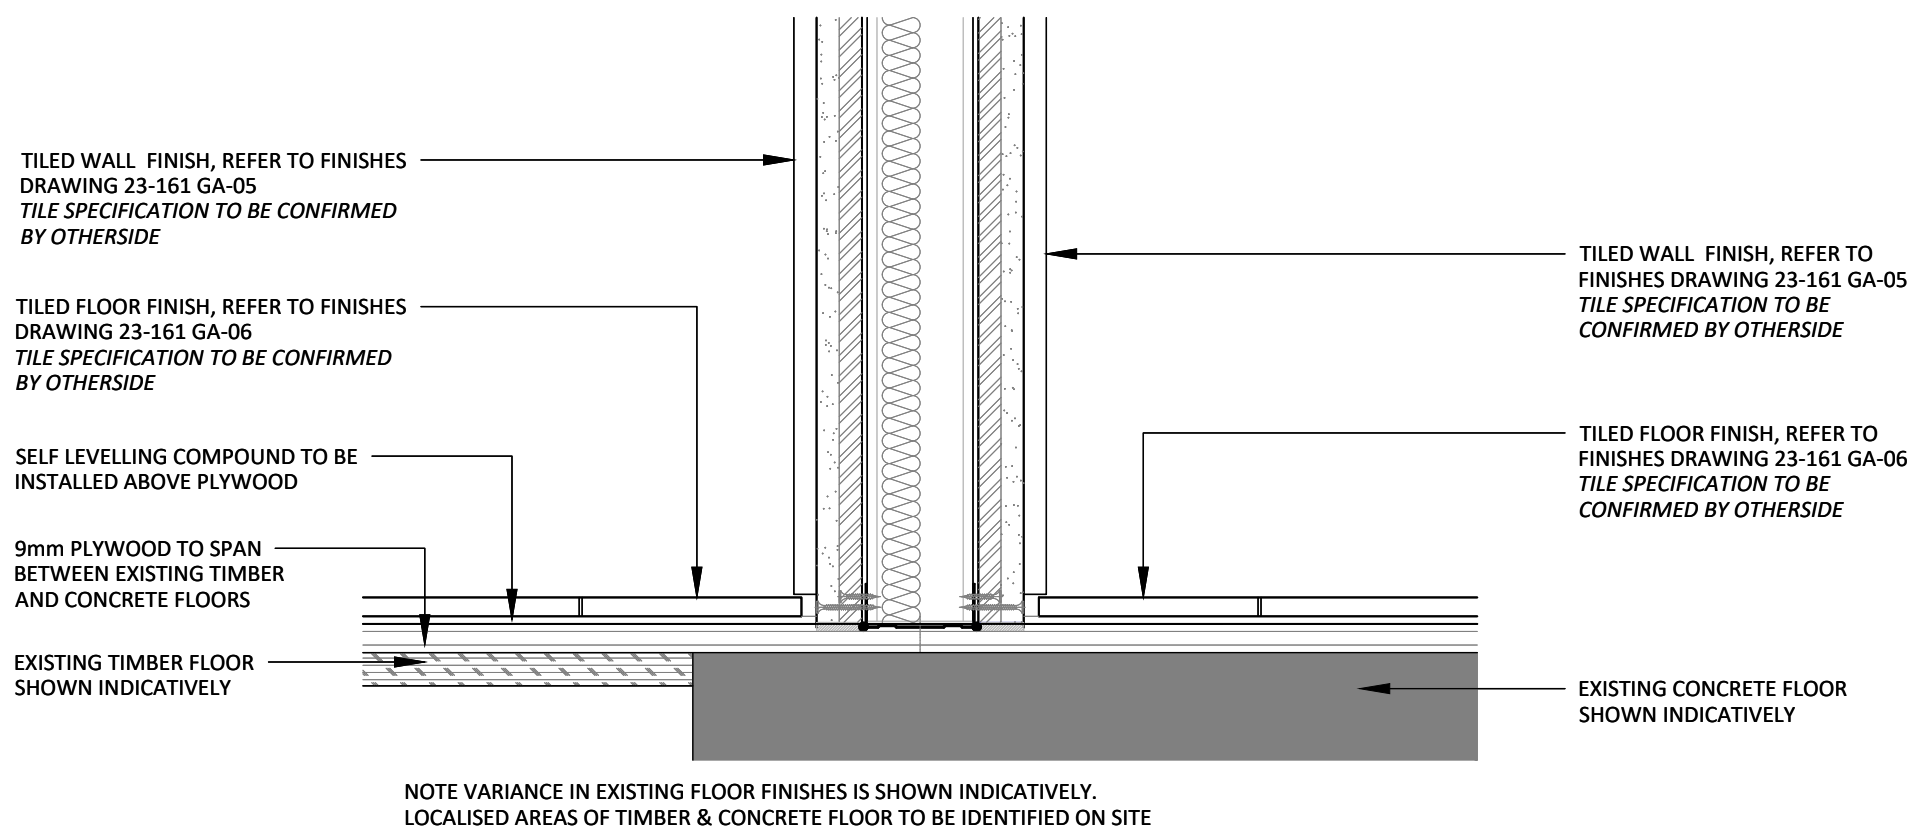

03 PROPOSED FLOOR DETAIL
504 SCALE - 1:10 @ A1 SECTION

3.00	17/07/23	ISSUED FOR PLANNING	SO	ARB
REV	DATE	DESCRIPTION	DRAWN	CHECKED
<div><div>A × I</div><div>ADDRESS : 4th FLOOR CALICO 53-55 MOSLEY STREET, MANCHESTER, M2 3HQ TELEPHONE : +44 (0)161 879 7357 EMAIL : www.axi.studio COMPANY No : 11847325</div></div>				
CLIENT				
Blacklock				
PROJECT				
FREETRADE EXCHANGE 37 PETER STREET MANCHESTER M2 5GB				
DRAWING REFERENCE				
PROPOSED FLOOR DETAILS				
JOB REFERENCE	DRAWING SCALE	DATE	DRAWN	CHECKED
23-161	1:5 @ A1	04/07/23	SO	ARB
DRAWING REFERENCE			STAGE	REV
AXI - 504			03	00