


1: 150 @ A0 FULL BLEED

85
84
83
82
81

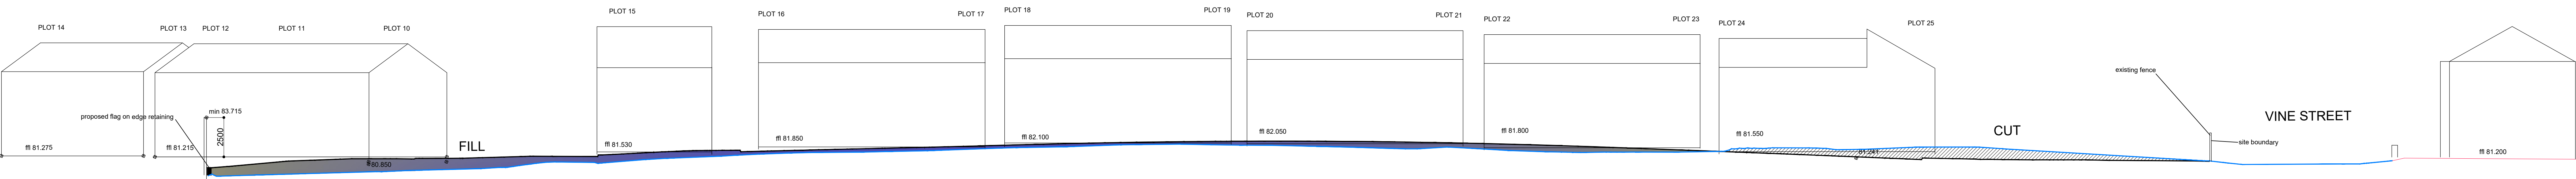

SECTION D-D

ALL DWELLINGS 2 STOREY



- EXISTING GROUND LEVEL
- EXISTING GROUND LEVEL
- EARTH CUT
- EARTH FILL