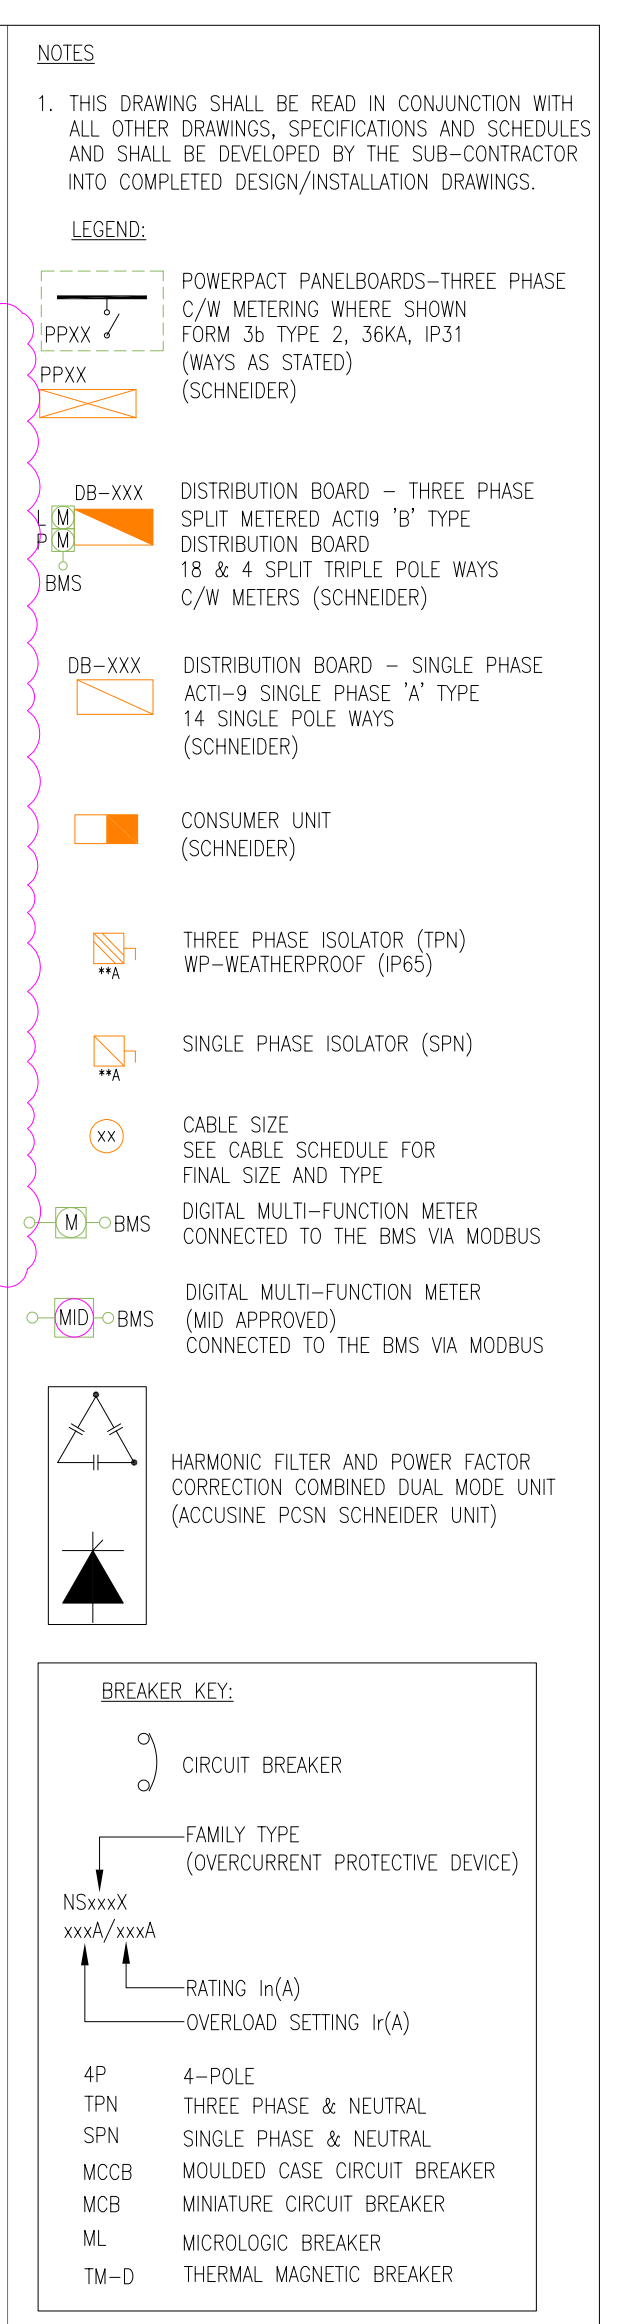
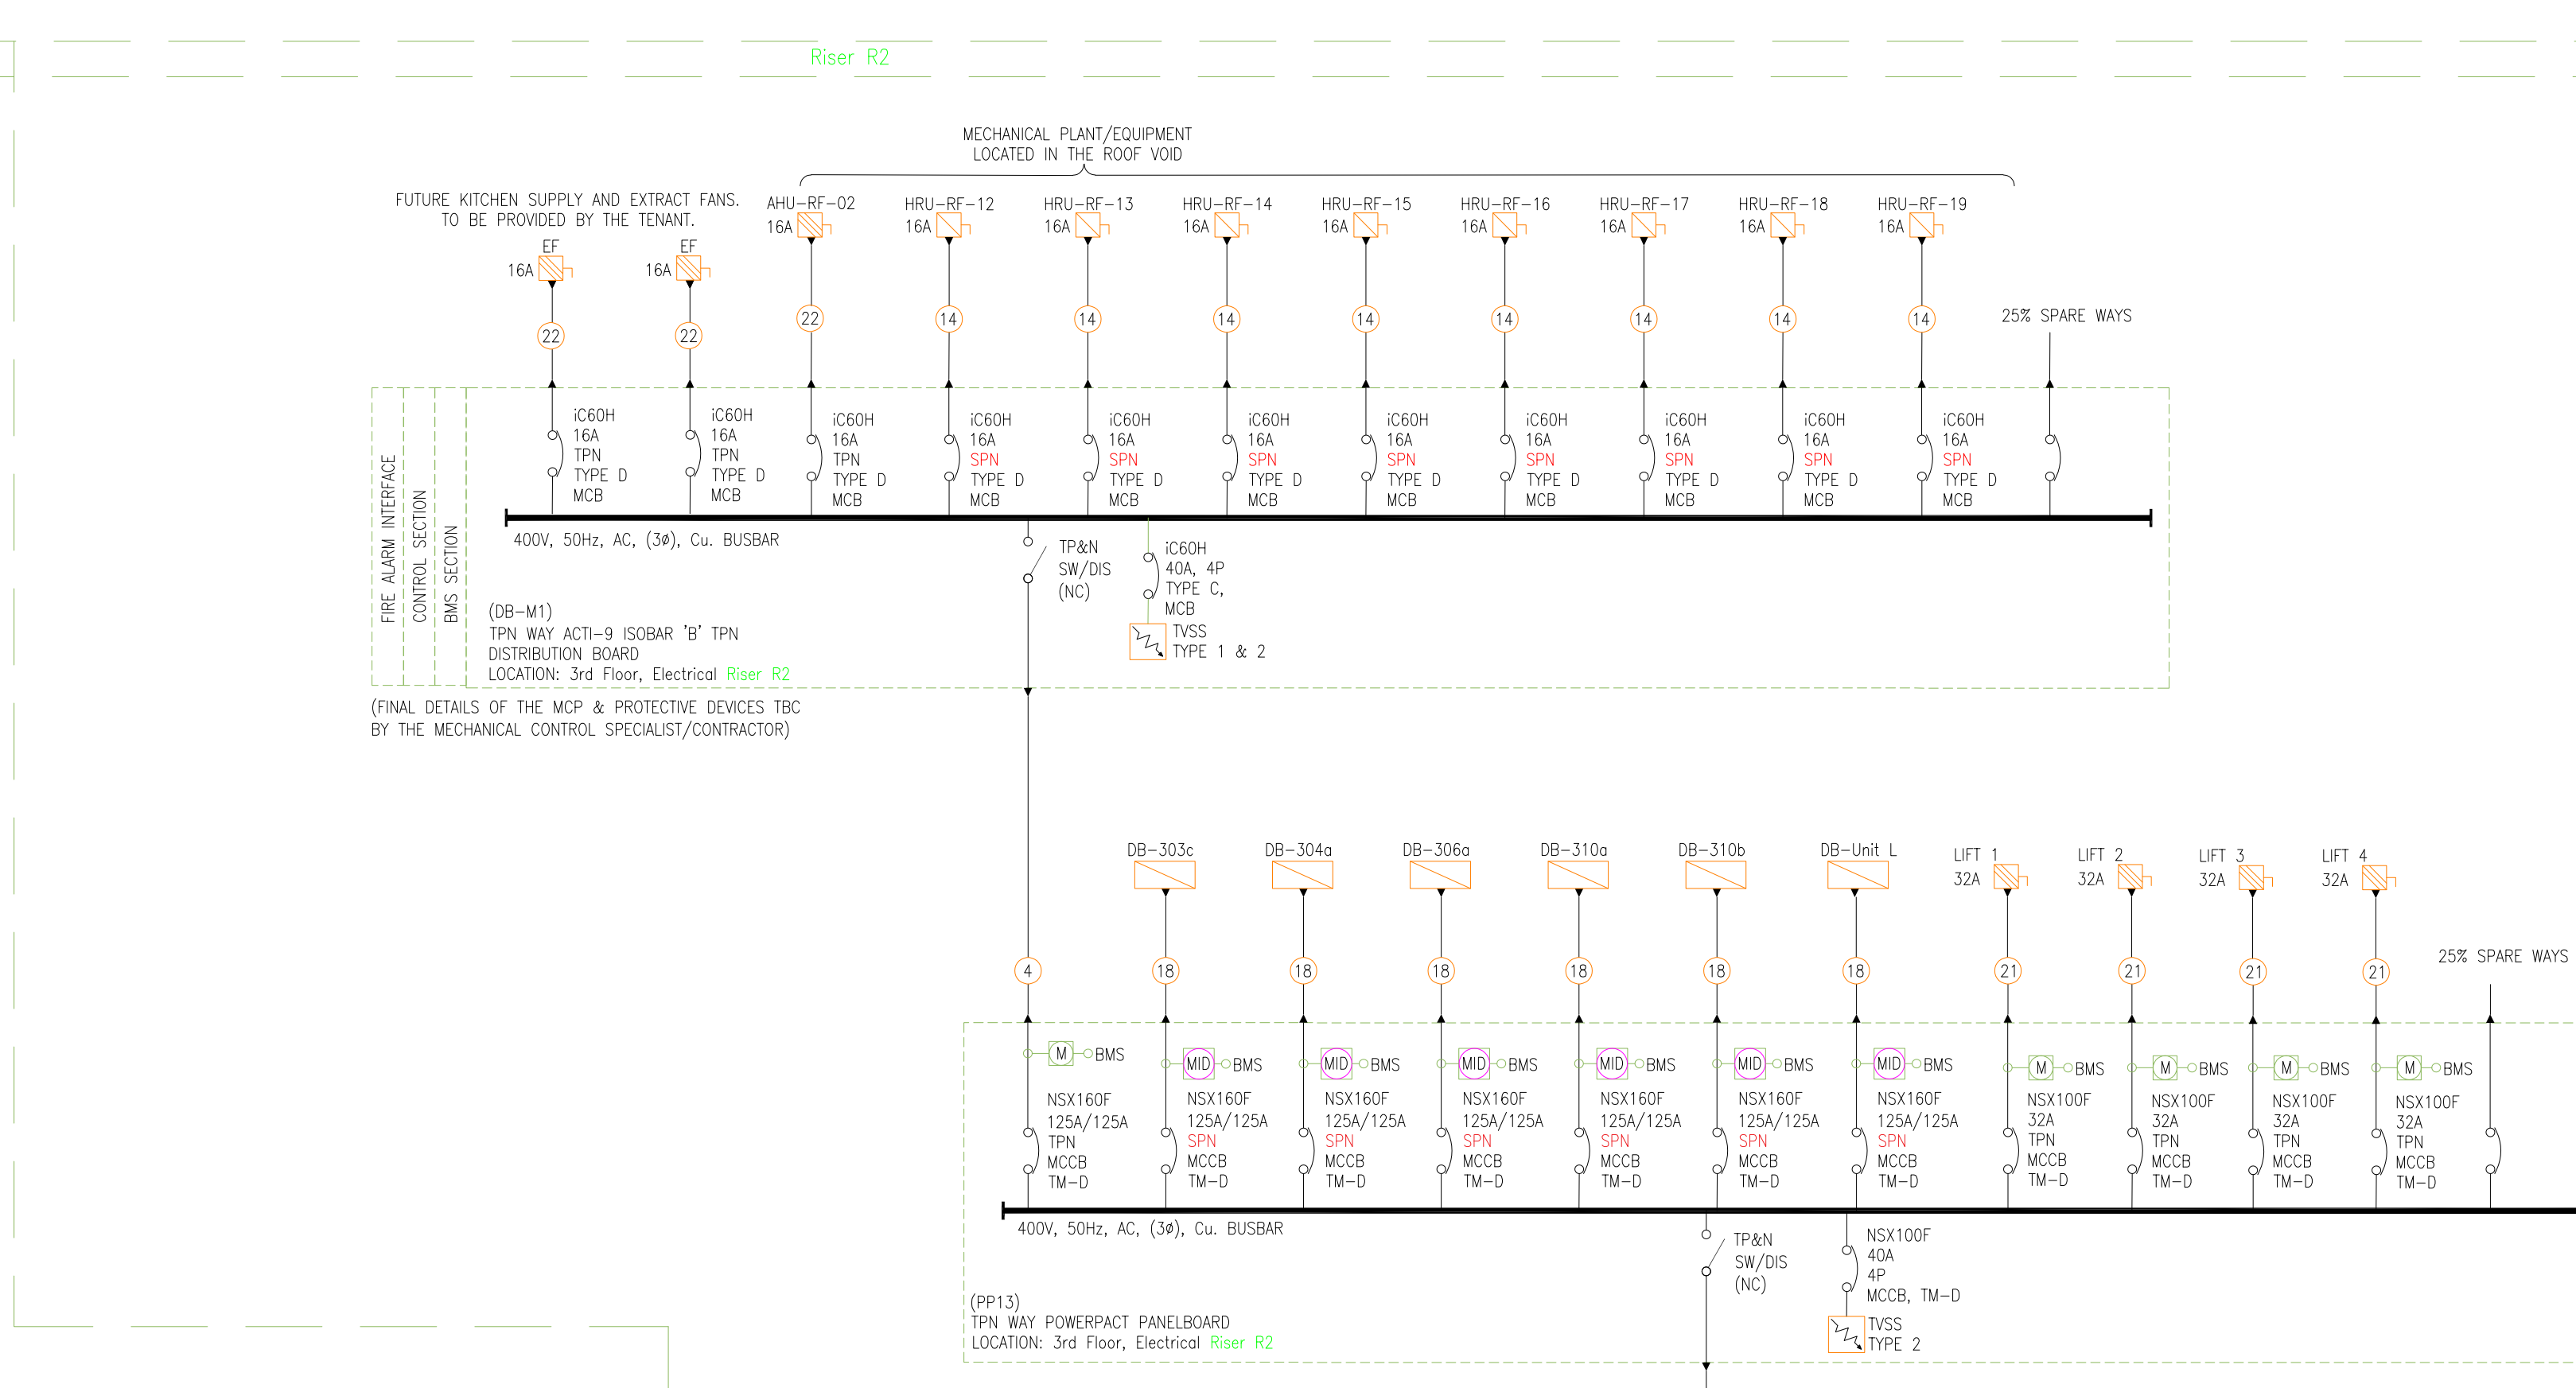
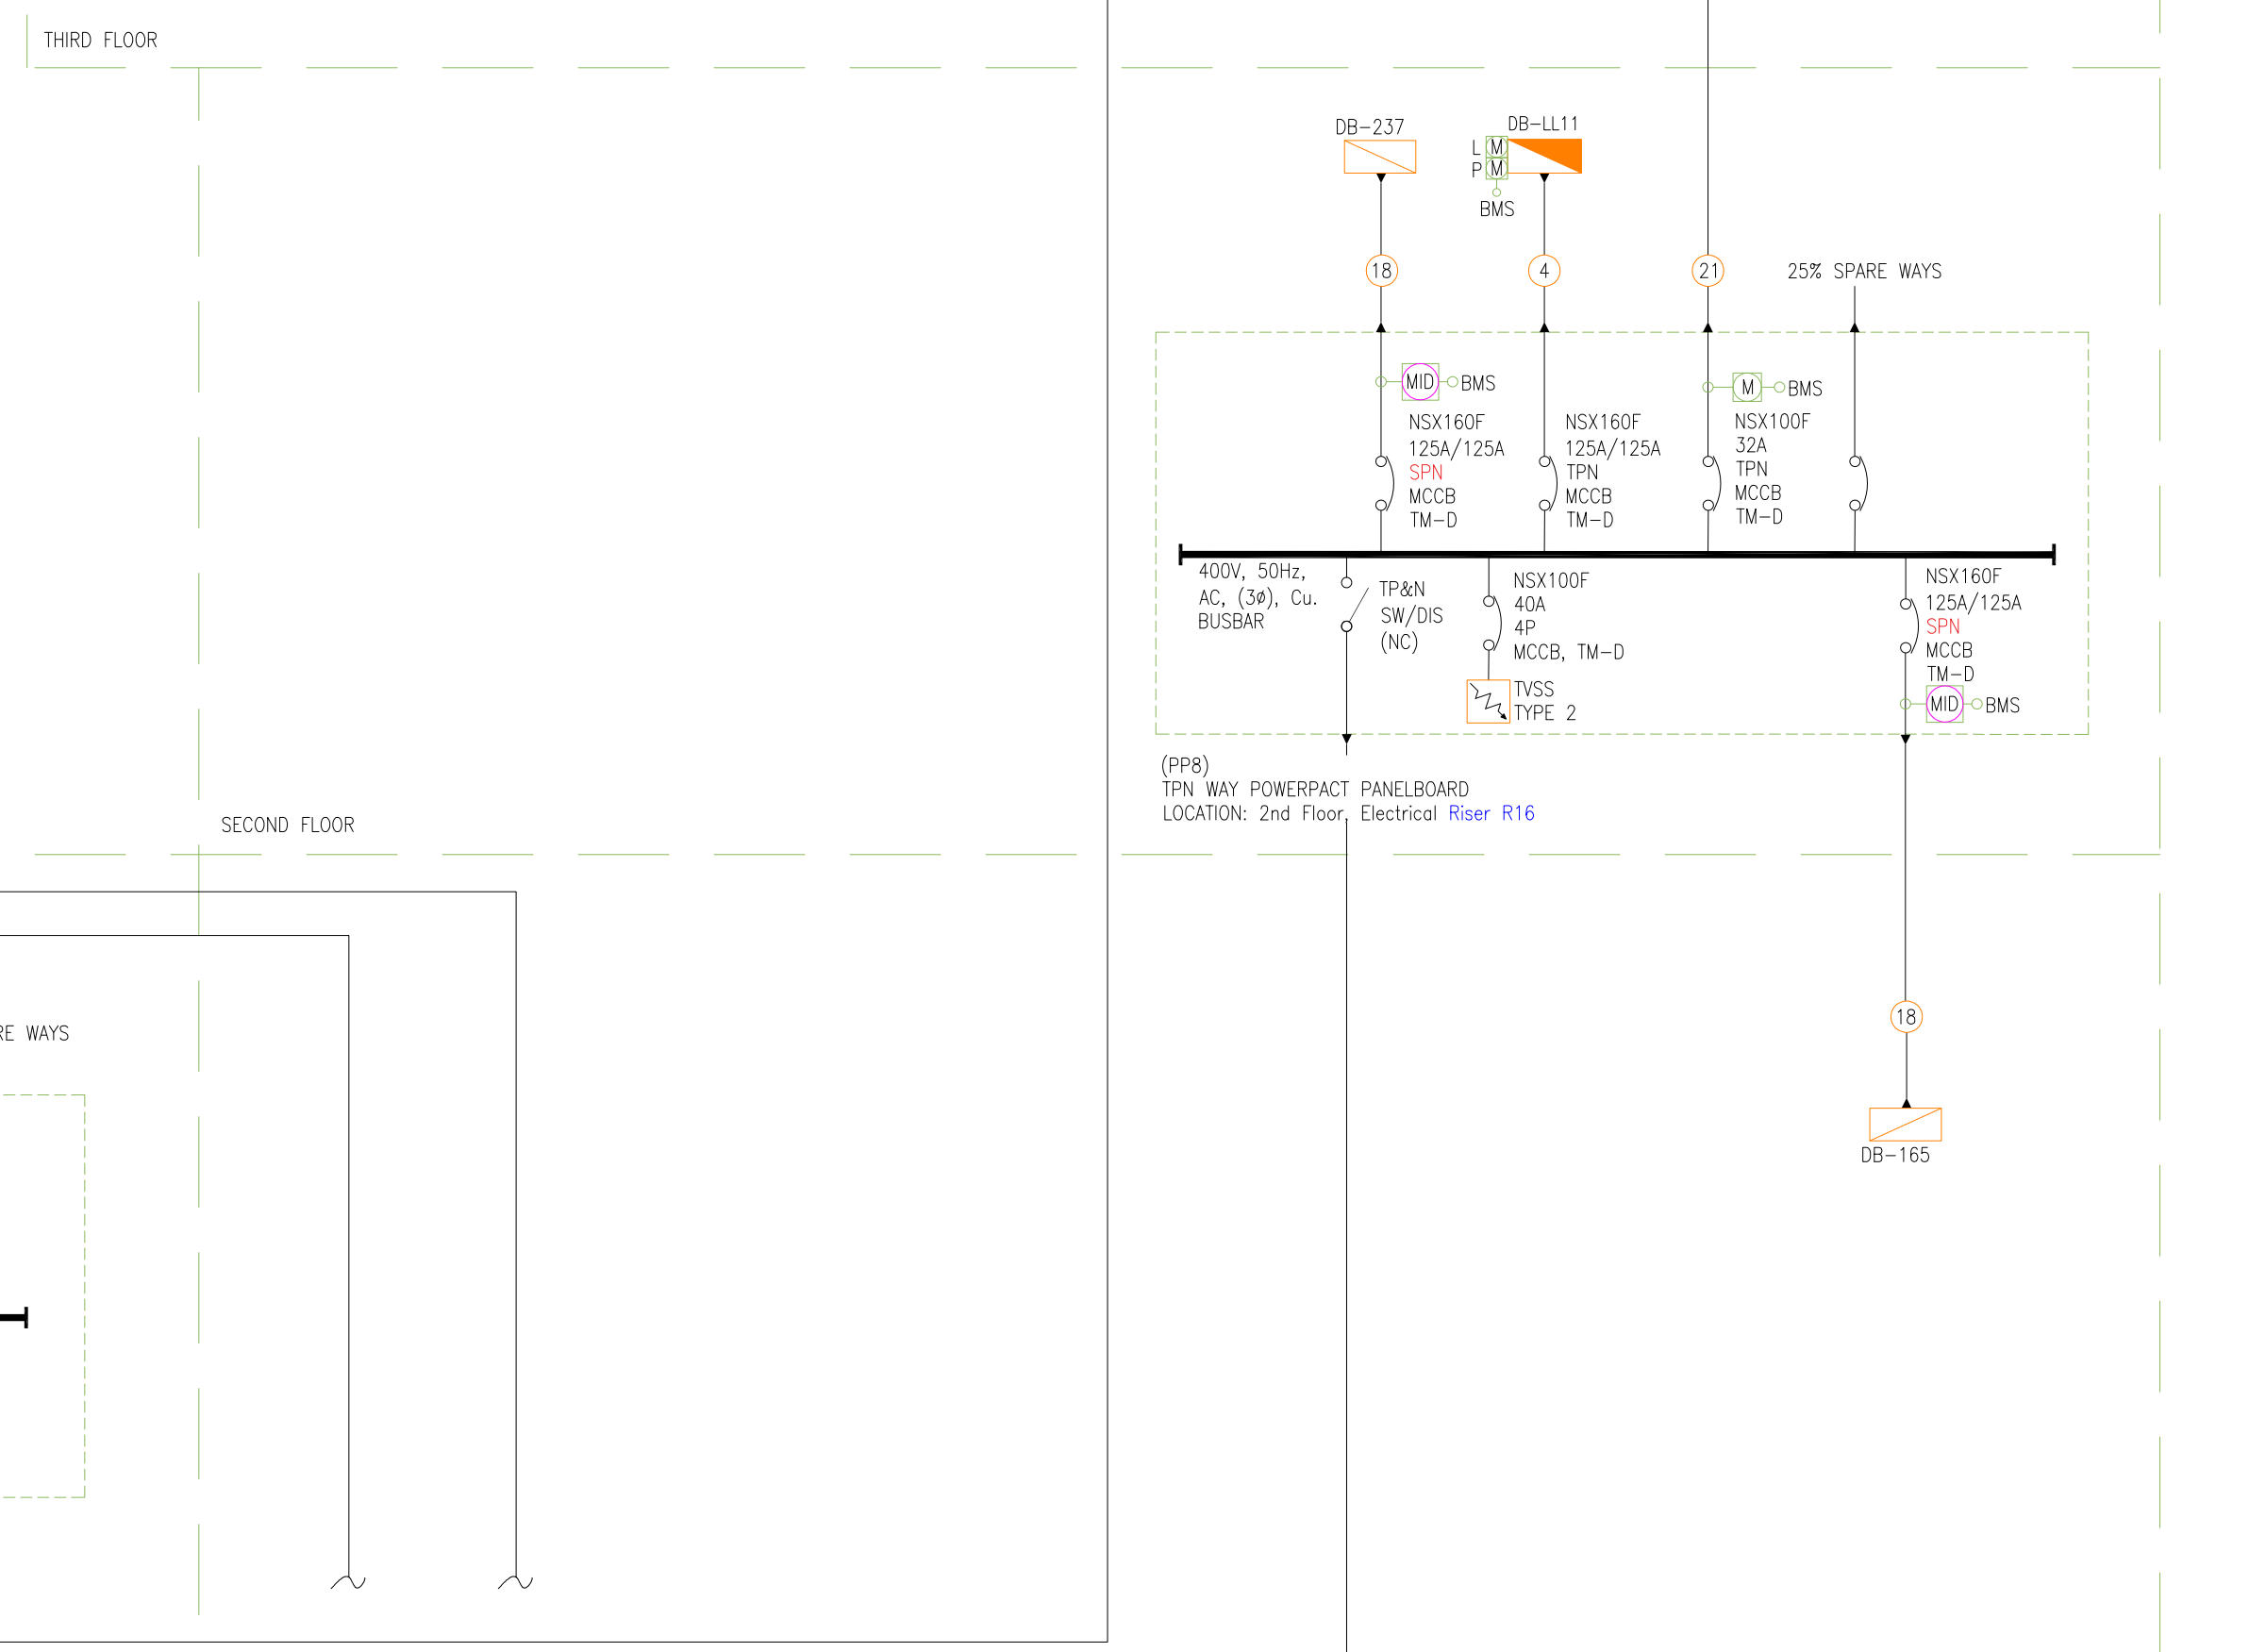
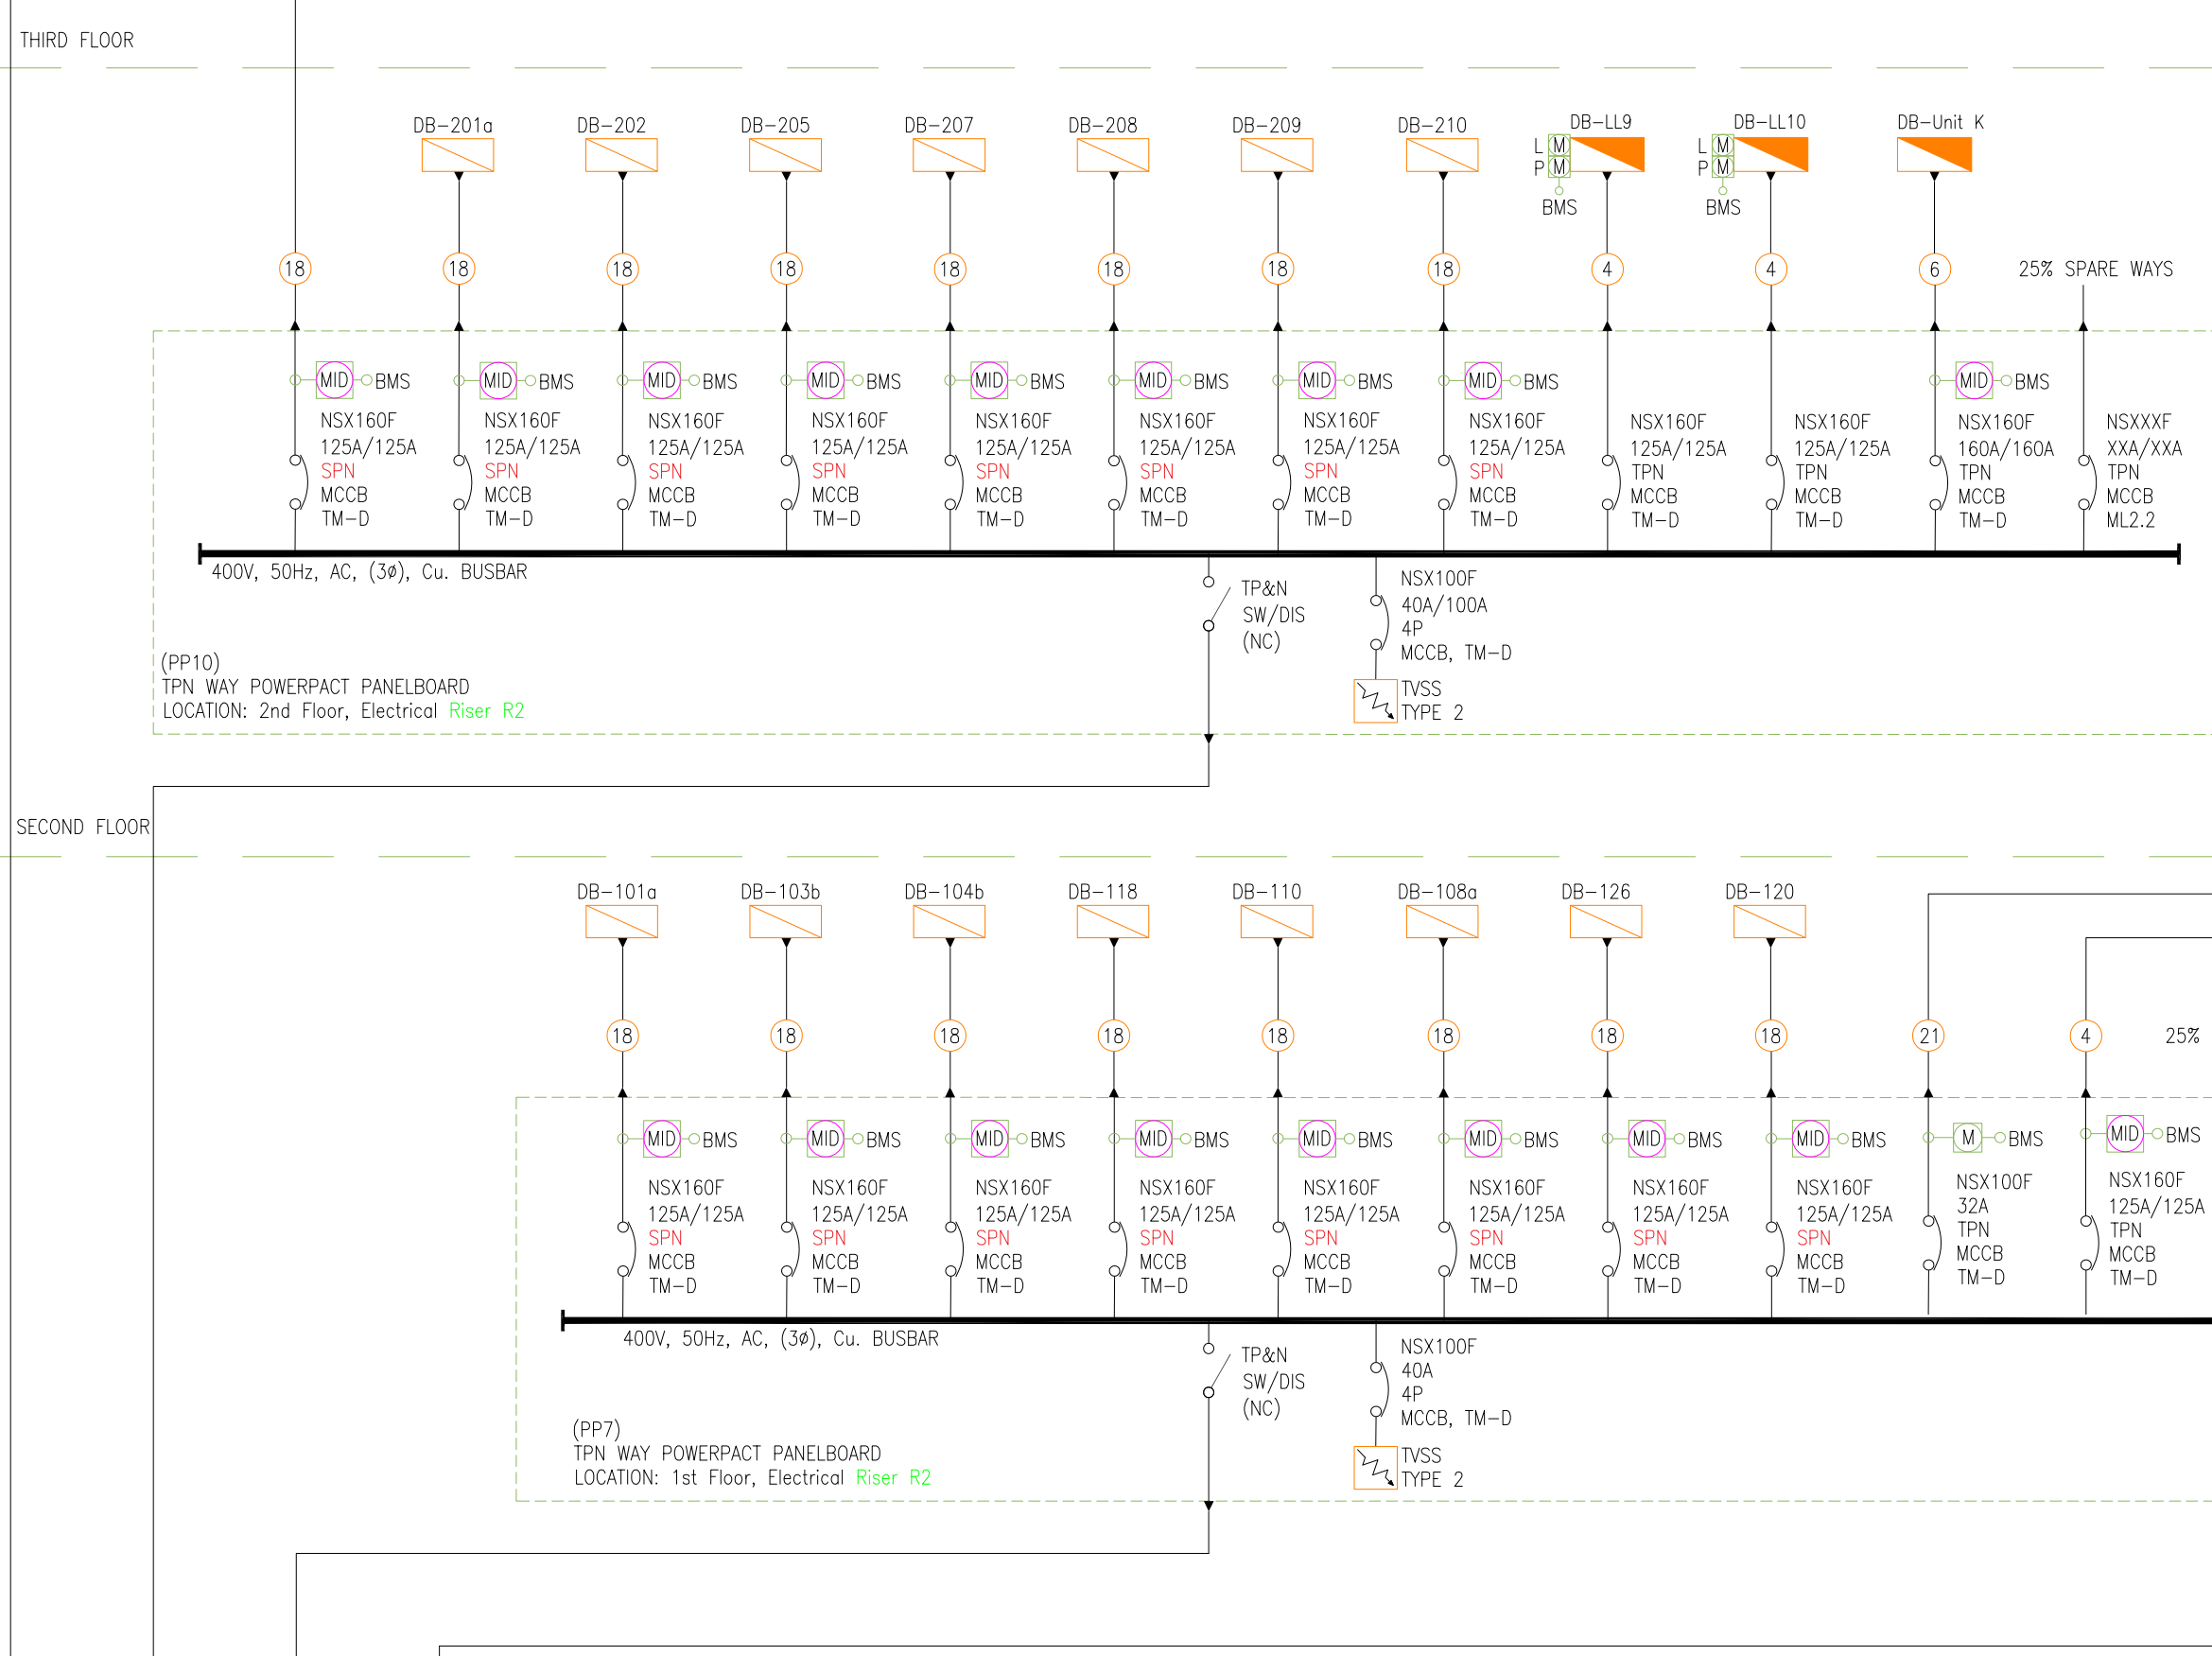
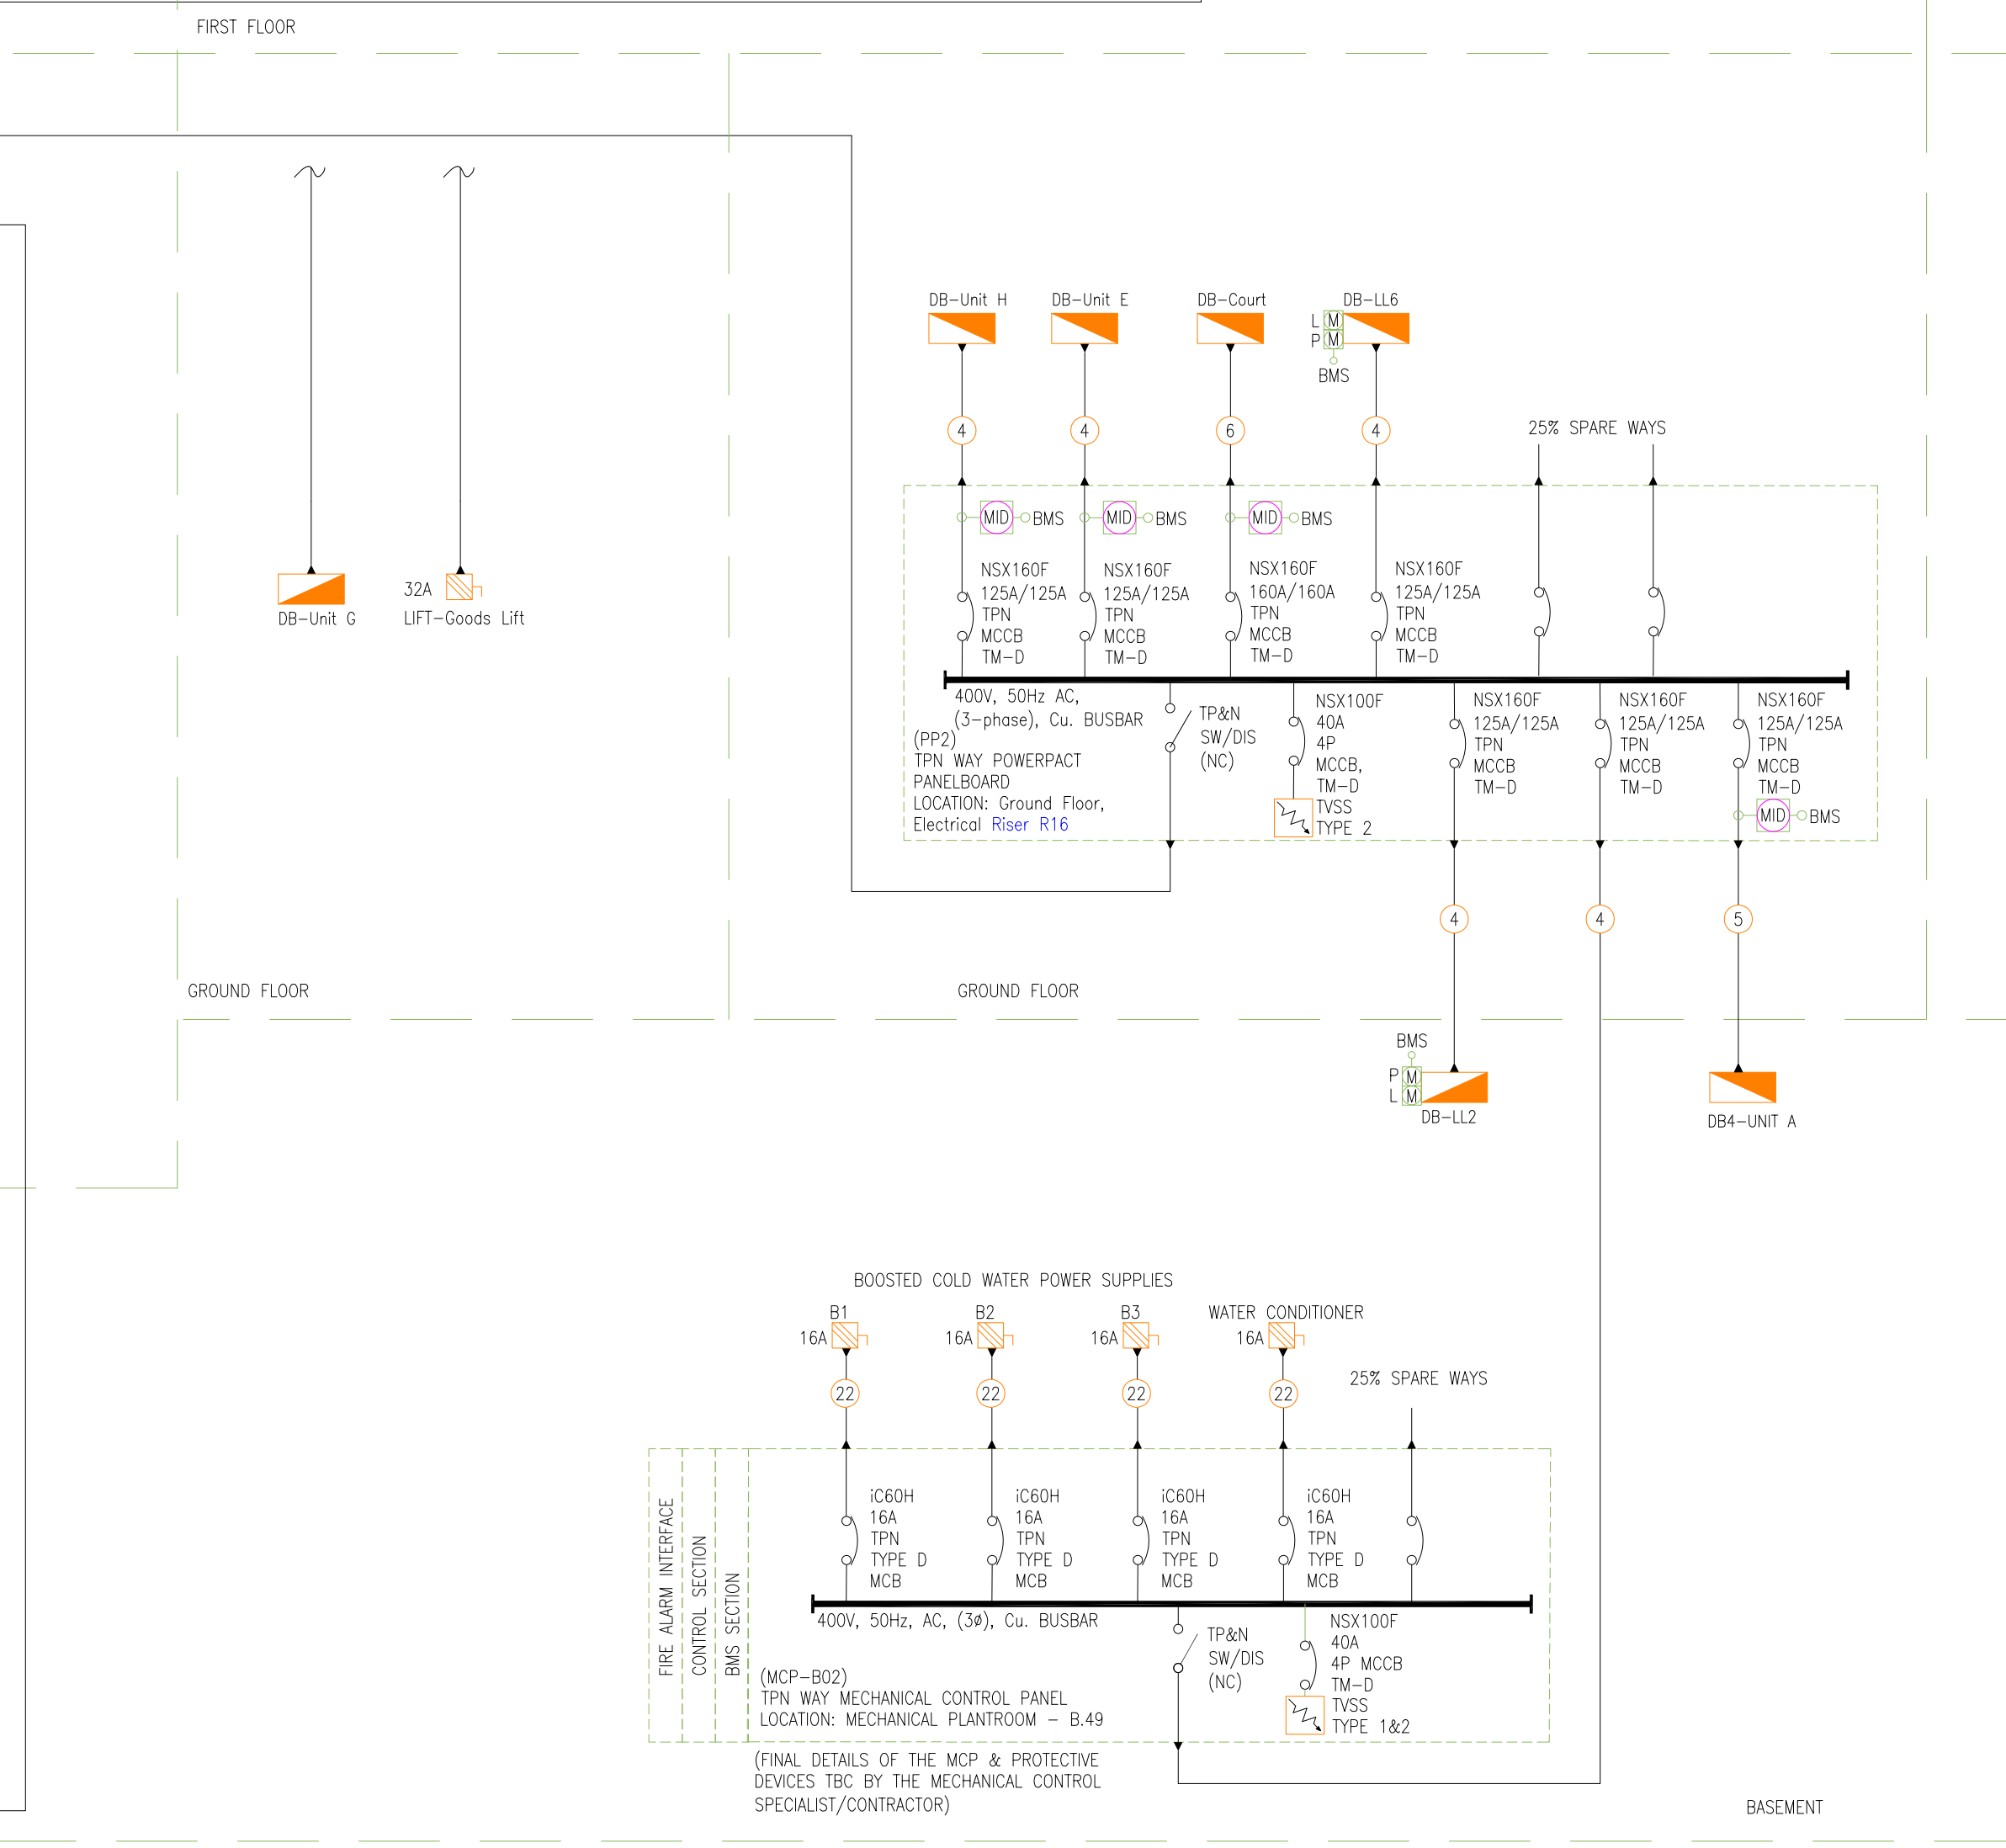
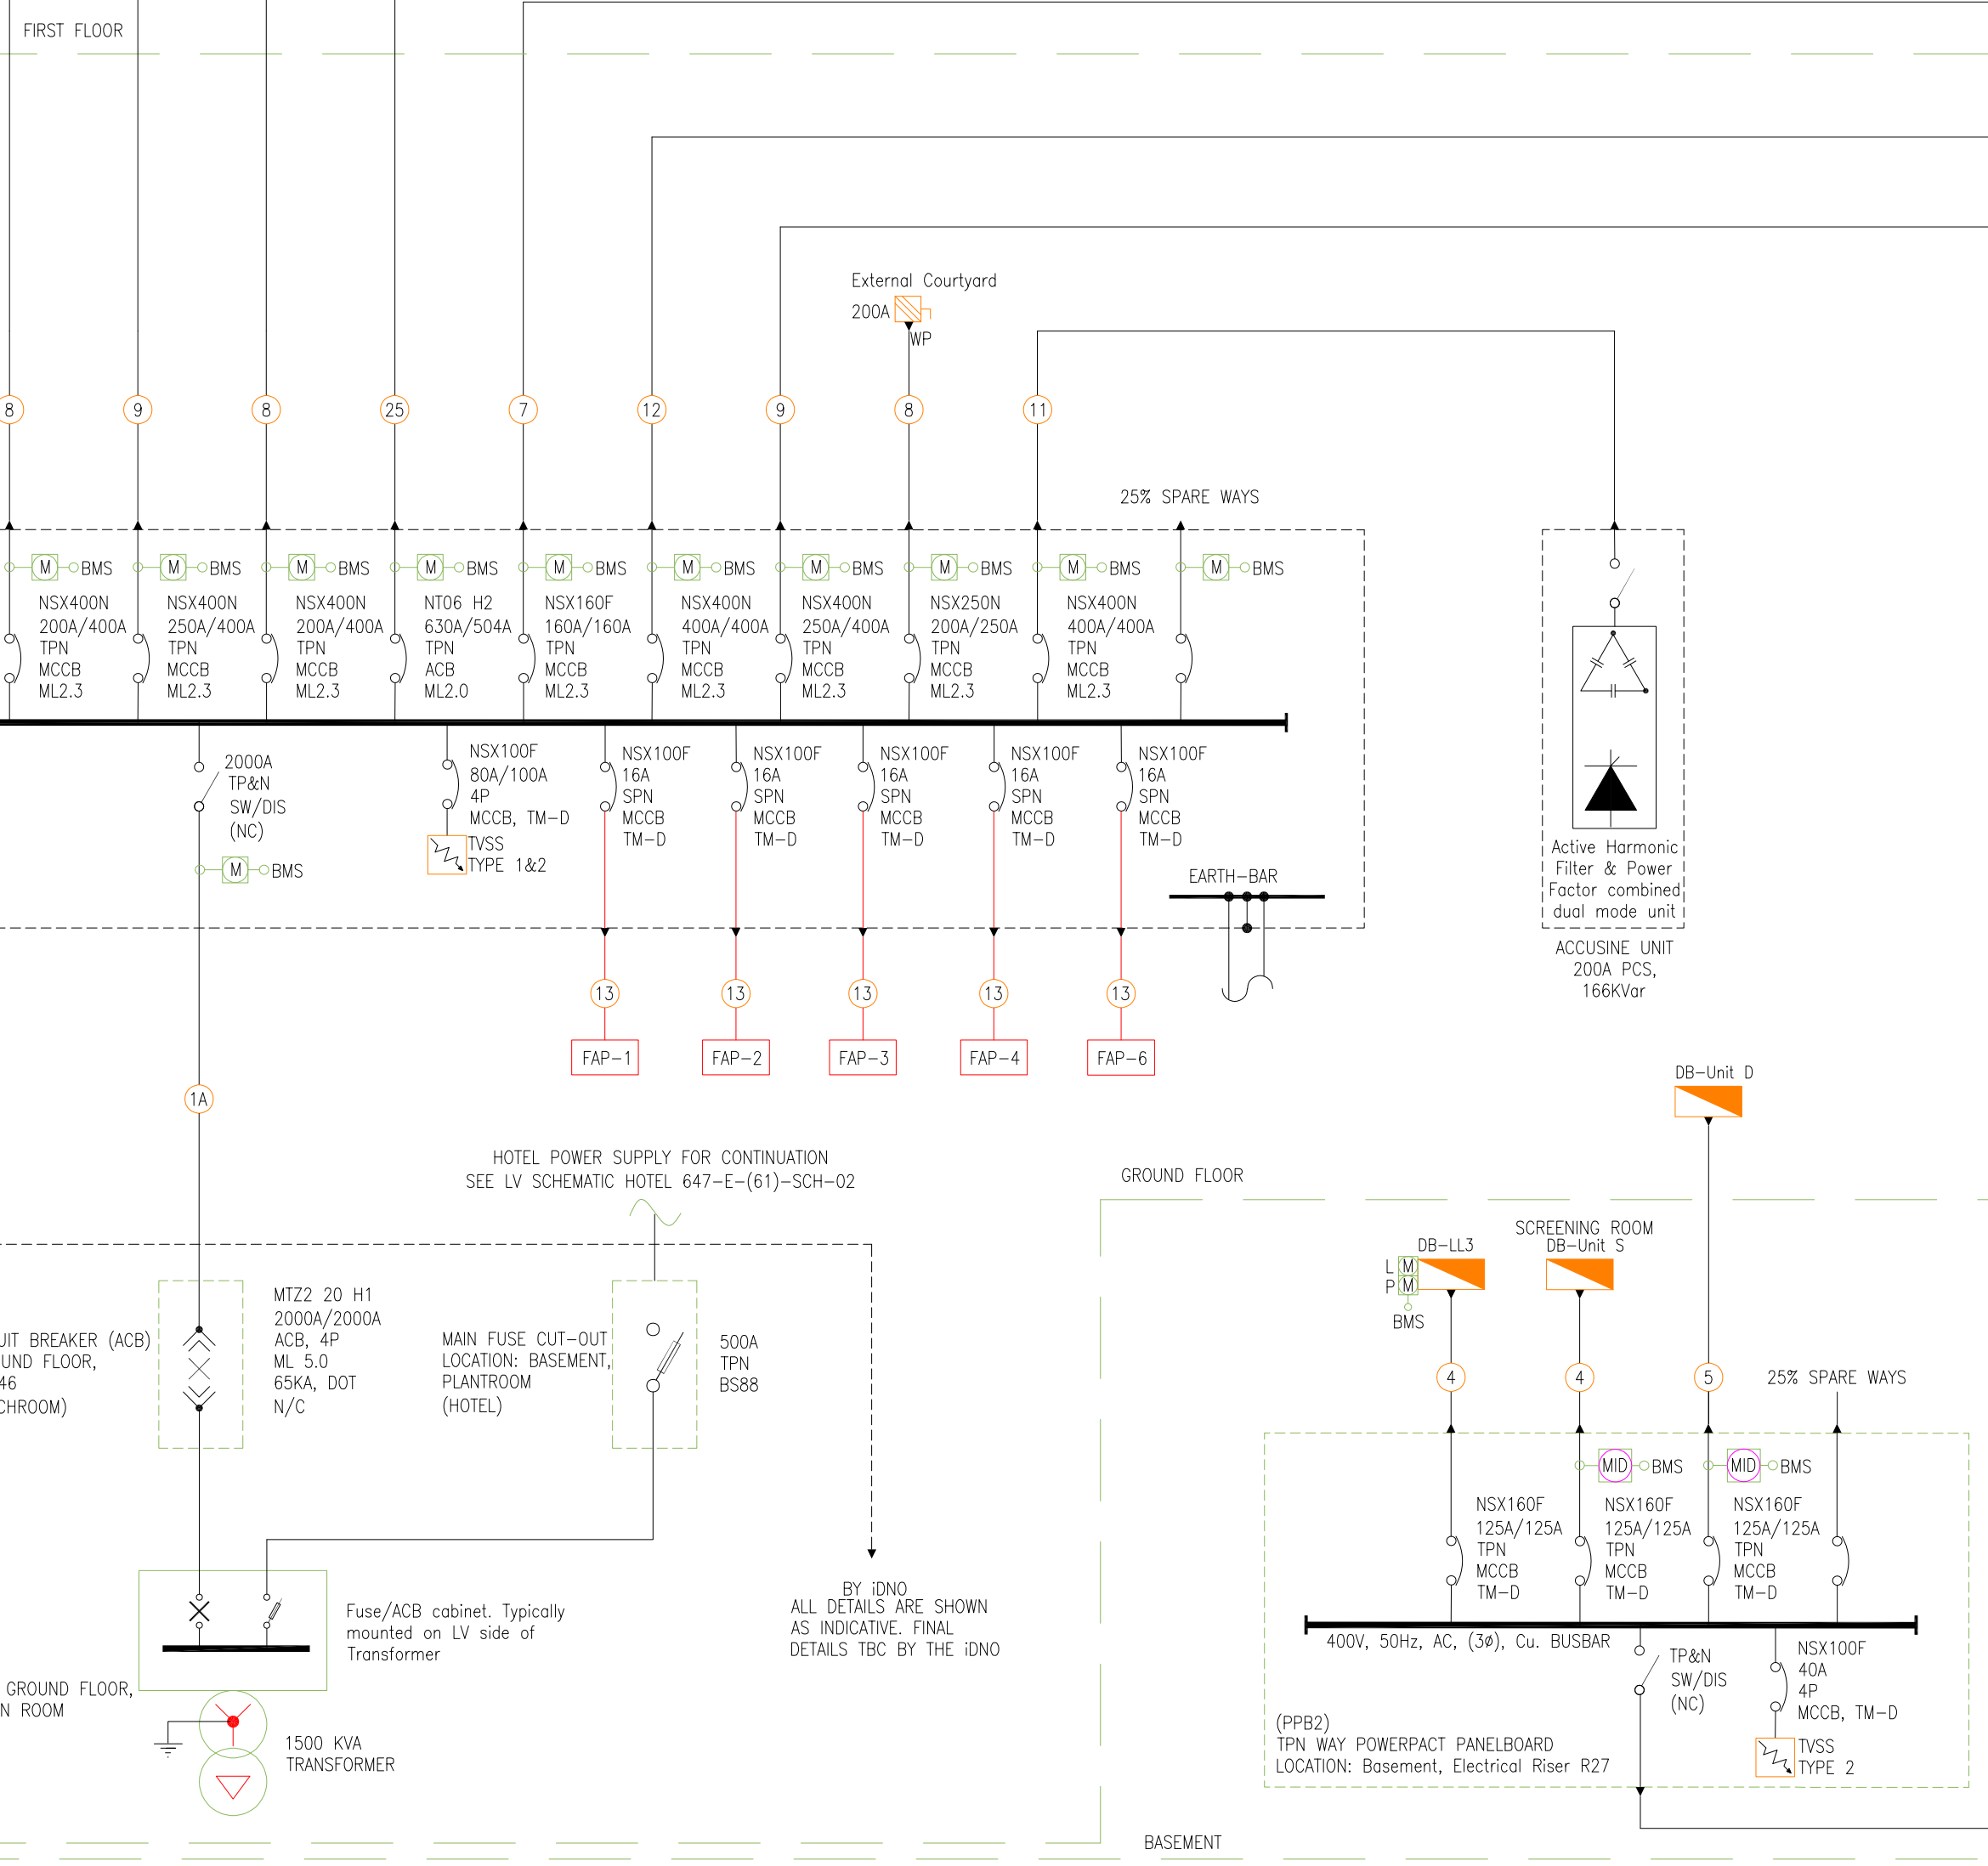


[illegible][illegible]

13.04.22	TENDER ISSUE	T5	AL	SEJ
07.02.22	TENDER ISSUE	T4	AL	IS
24.11.21	BUILDING LAYOUT UPDATED LV SCHEMATIC MODIFIED TO SUIT	T3	AL	IS
02.06.21	INCORPORATES INTERIOR DESIGNER COMMENTS	T2	FR	SEJ
21.05.21	TENDER ISSUE	T1	FR	SEJ
14.04.21	PRELIMINARY	P4	FR	FR
Date	Description	Rev	Des	Ckd
Revision Description				

CONSOLUX
CONSOLUX M&E CONSULTING LTD.
ARCHITECTS & ELECTRICAL CONSULTING ENGINEERS

London Office
43 Piccadilly
London W1M 0DQ
Tel: +44 (0)20 734 30 30
Fax: +44 (0)20 707 617 7385
mail@consolux.co.uk

Liverpool Office
The Central Exchange
Liverpool L3 7AB
Tel: +44 (0)151 708 9469
Fax: +44 (0)151 709 7118
www.consolux.co.uk

Project
LONDON ROAD FIRE STATION
FIRE STATION, LONDON ROAD,
MANCHESTER, M1

Drawing Title:
ELECTRICAL SERVICES
PROPOSED
LV SCHEMATIC - NON HOTEL

Date:	Design By:	Drawn By:	Scale:
08.03.21	FR	RW	NTS

Issue Status:
TENDER