
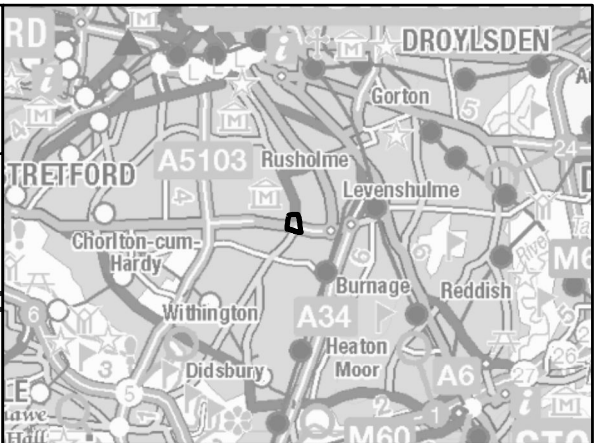


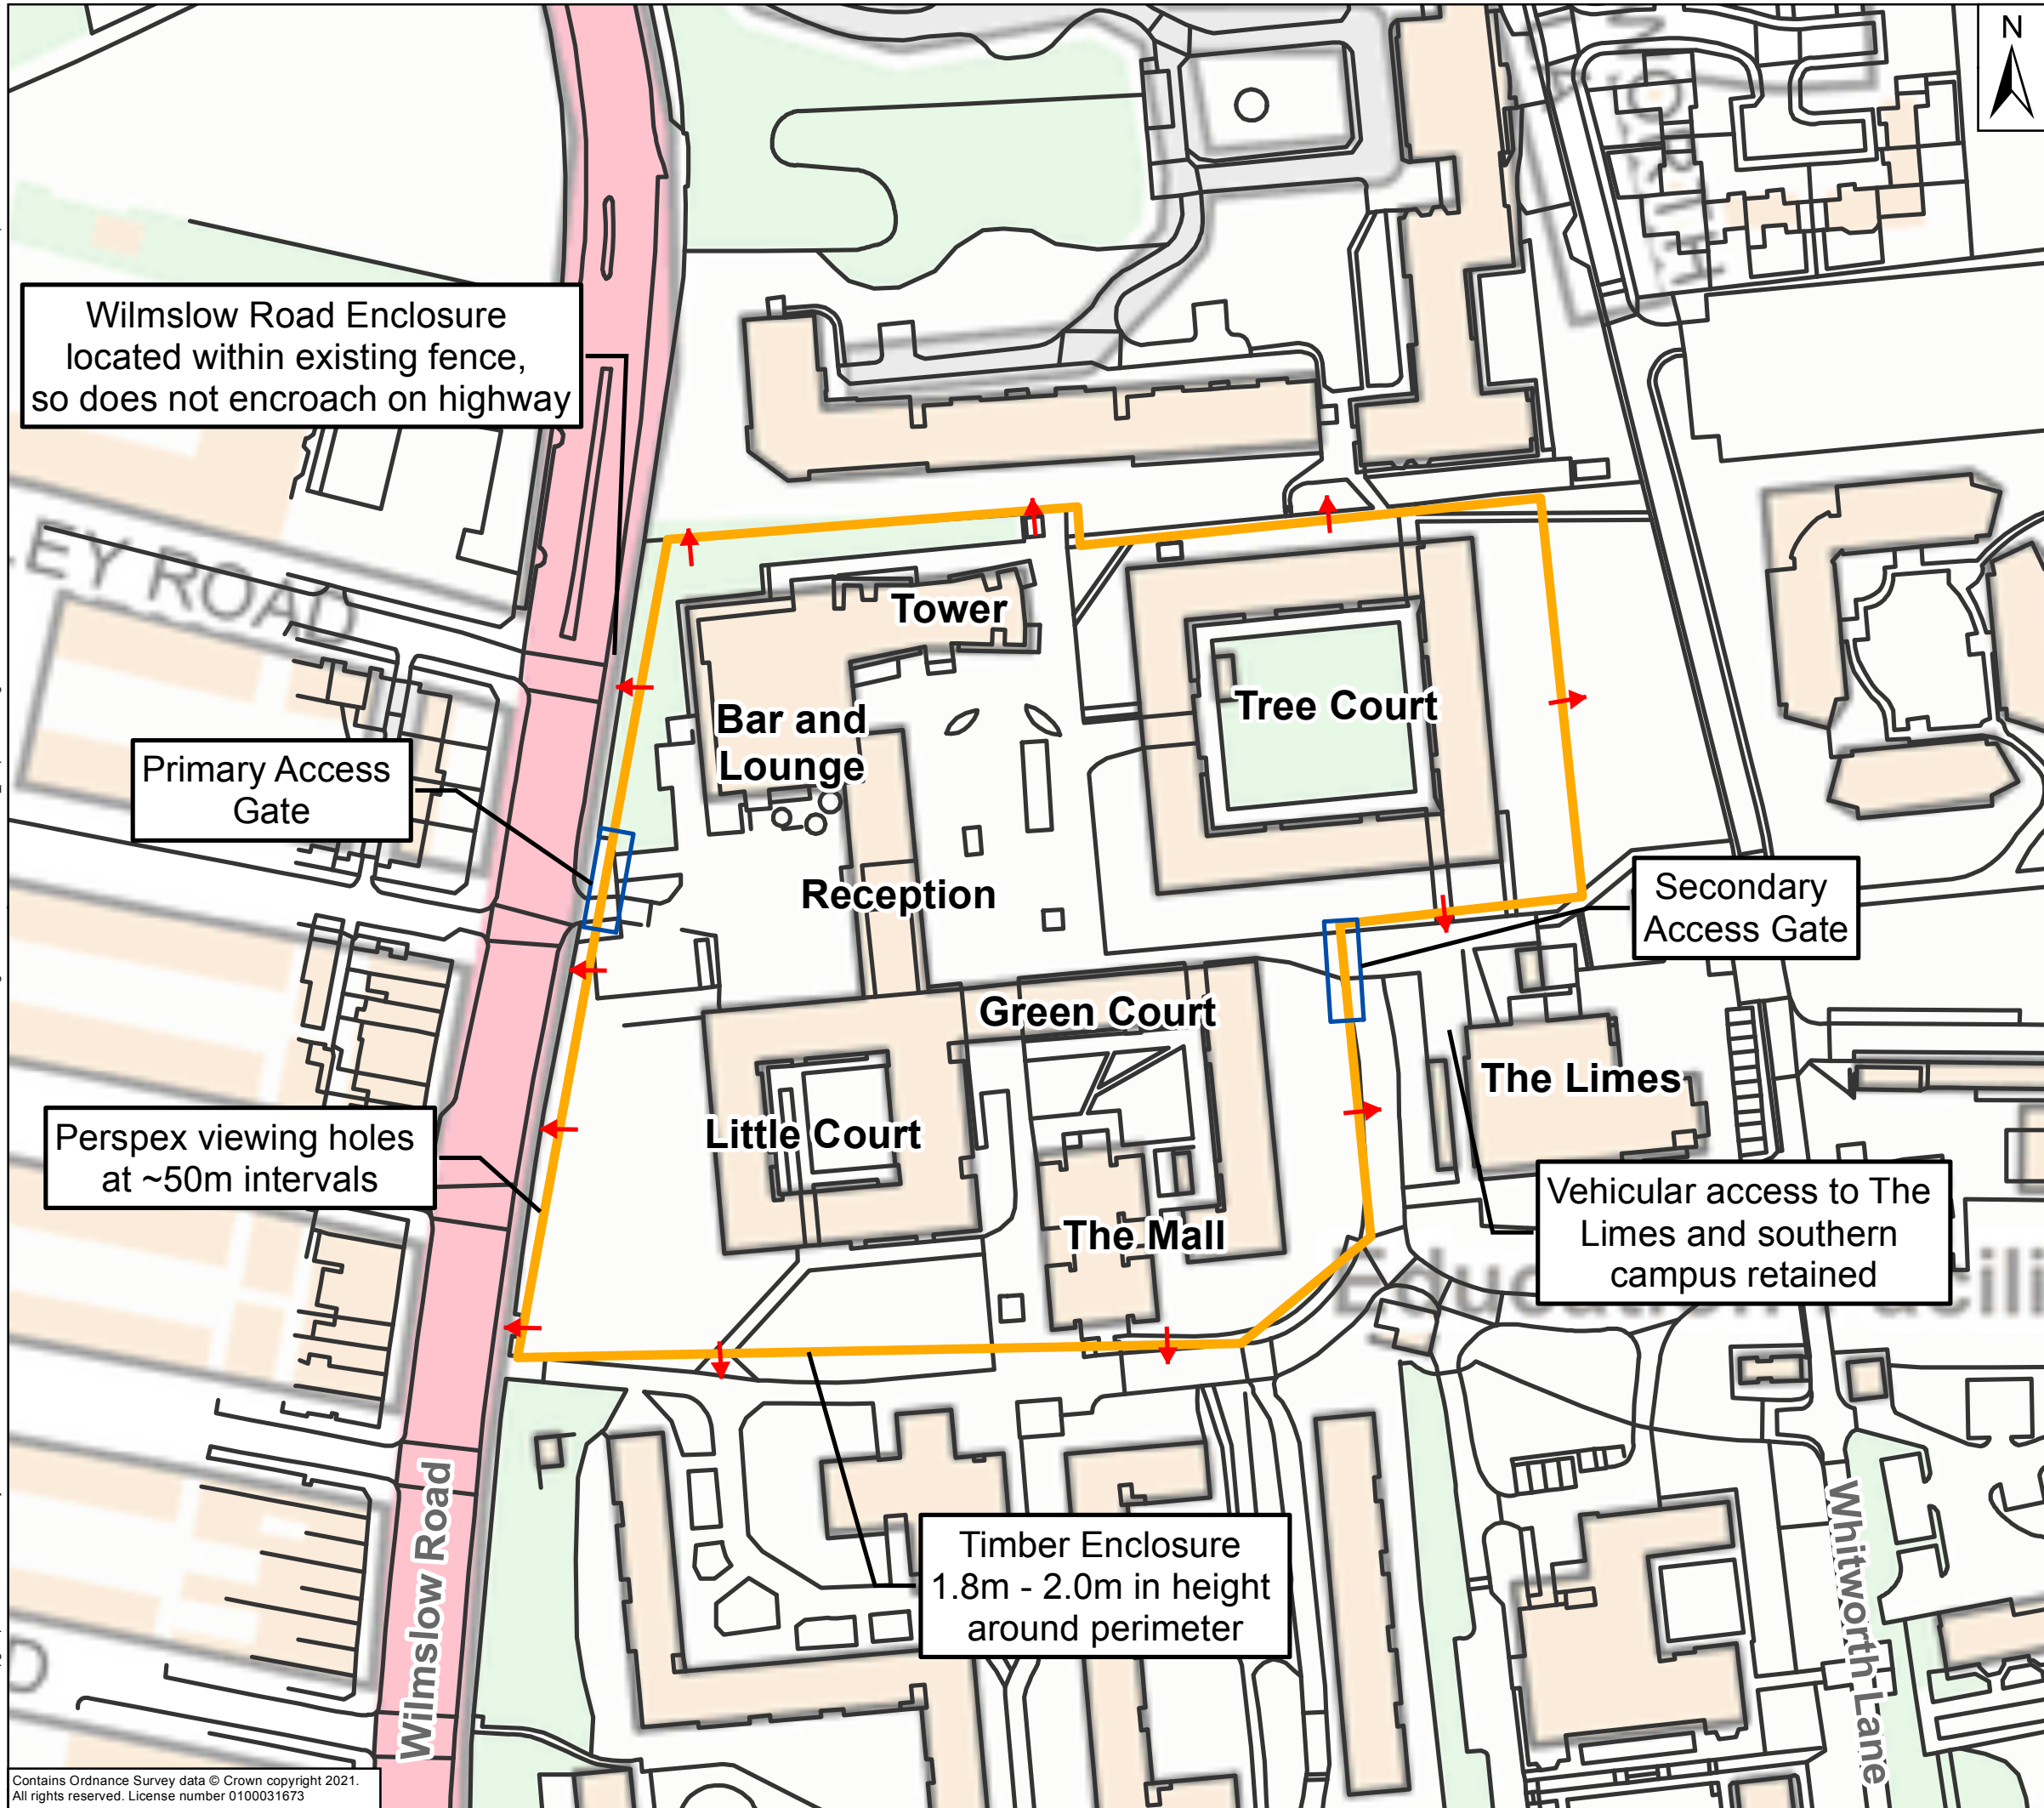

Legend

- Enclosure Location
- Access Gate Location
- Advertisement Direction

Note

1. Enclosure required to facilitate enabling works for subsequent site development.
2. Enclosure specification be confirmed but assumed standard 18mm thick timber panels
3. Temporary works design required to ensure safety of Enclosure prior to erection.

0 25 50
Meters

1 Capital Quarter,
Tyndall St, Cardiff CF10 4BZ,
UK
T +44 (0) 29 2076 9200

Client:

University of Manchester

Project:

Owens Park Advertising – Site One

Title:

Enclosure Location Plan

Drawing No: Figure 1

Date: 31/05/2023

Scale: 1,200 @ A3

Drawn: MA

Checked: HC

Approved: RE