


11051

RESIDENCE INN LAYSTALL STREET

REVISION	DATE	DESCRIPTION	DRAWN BY	CHECKED BY
P01	01/03/2023	Amended signage as per new visuals issued	RW	DMcC
P02	06/03/2023	Type 1.1 updated sizing to match Type 1.2	RW	DMcC
P03	09/03/2023	Low level signage added to schedule	RW	DMcC
P04	10/03/2023	Amended scaled elevations with low level signs added to schedule	RW	DMcC
P05	05/05/2023	Updated elevations using existing roof mounted lettering	RW	DMcC
P06	10/05/2023	Amended so that both sets of letters are stacked	RW	DMcC

SIGN TYPE 1.1 - GREAT ANCOATS ST ELEVATION

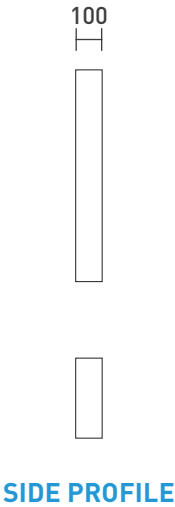


TYPE 1.1

New built up face illuminated lettering to match style of existing and fixed to brickwork.

LED drivers to be housed within IP rated box at parapet above sign.

- Fixing:** Coach Bolt & Plug Fixings
- Quantity:** 1no.
- Font:** As per brand
- Colours:** RAL 9003 White

PROFILE 4
MID-SCALE FACE ILLUMINATED LETTER

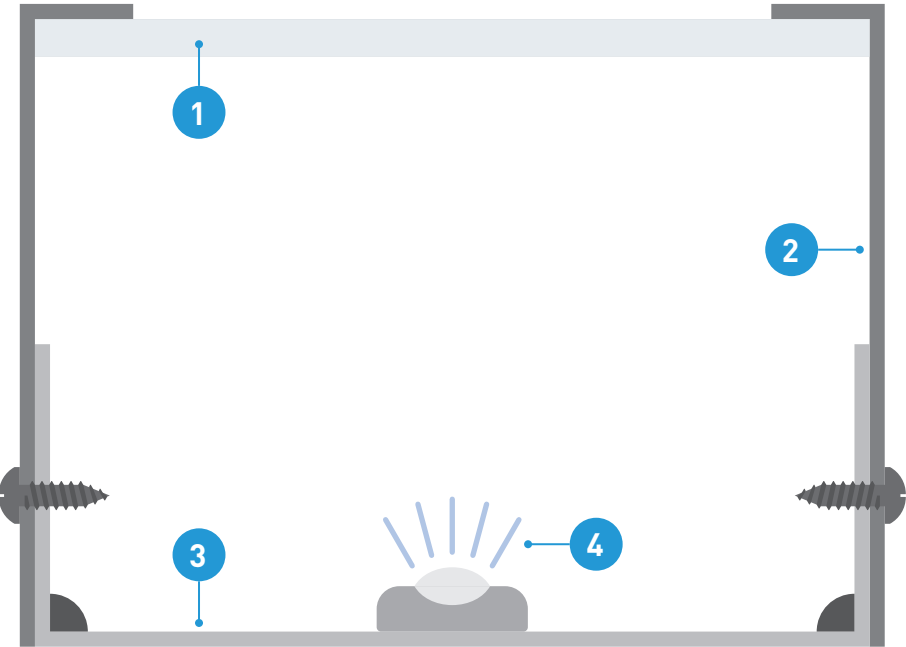

- DETAILS**
- 1 Perspex Opal acrylic letter face - 5mm thickness
 - 2 Built up letter side returns (depth variable as per specification)
 - 3 Built up fixing backtray
 - 4 LED Lighting Module Colour Temperature TBC

Notes:

Colour References:



FOR REVIEW
DO NOT MANUFACTURE
FROM THIS DOCUMENT

Drawing No:

Revision: P06
Scale:

Start Date: 28/02/2023

Rev. Date: 10/05/2023

Drawn By: RW

Checked By: DMcC

Client:


Bennetts

Project:

Residence Inn HOTC



SIGN TYPE 1.1 - GREAT ANCOATS ST ELEVATION - FULL ELEVATION (SCALE 1:200)

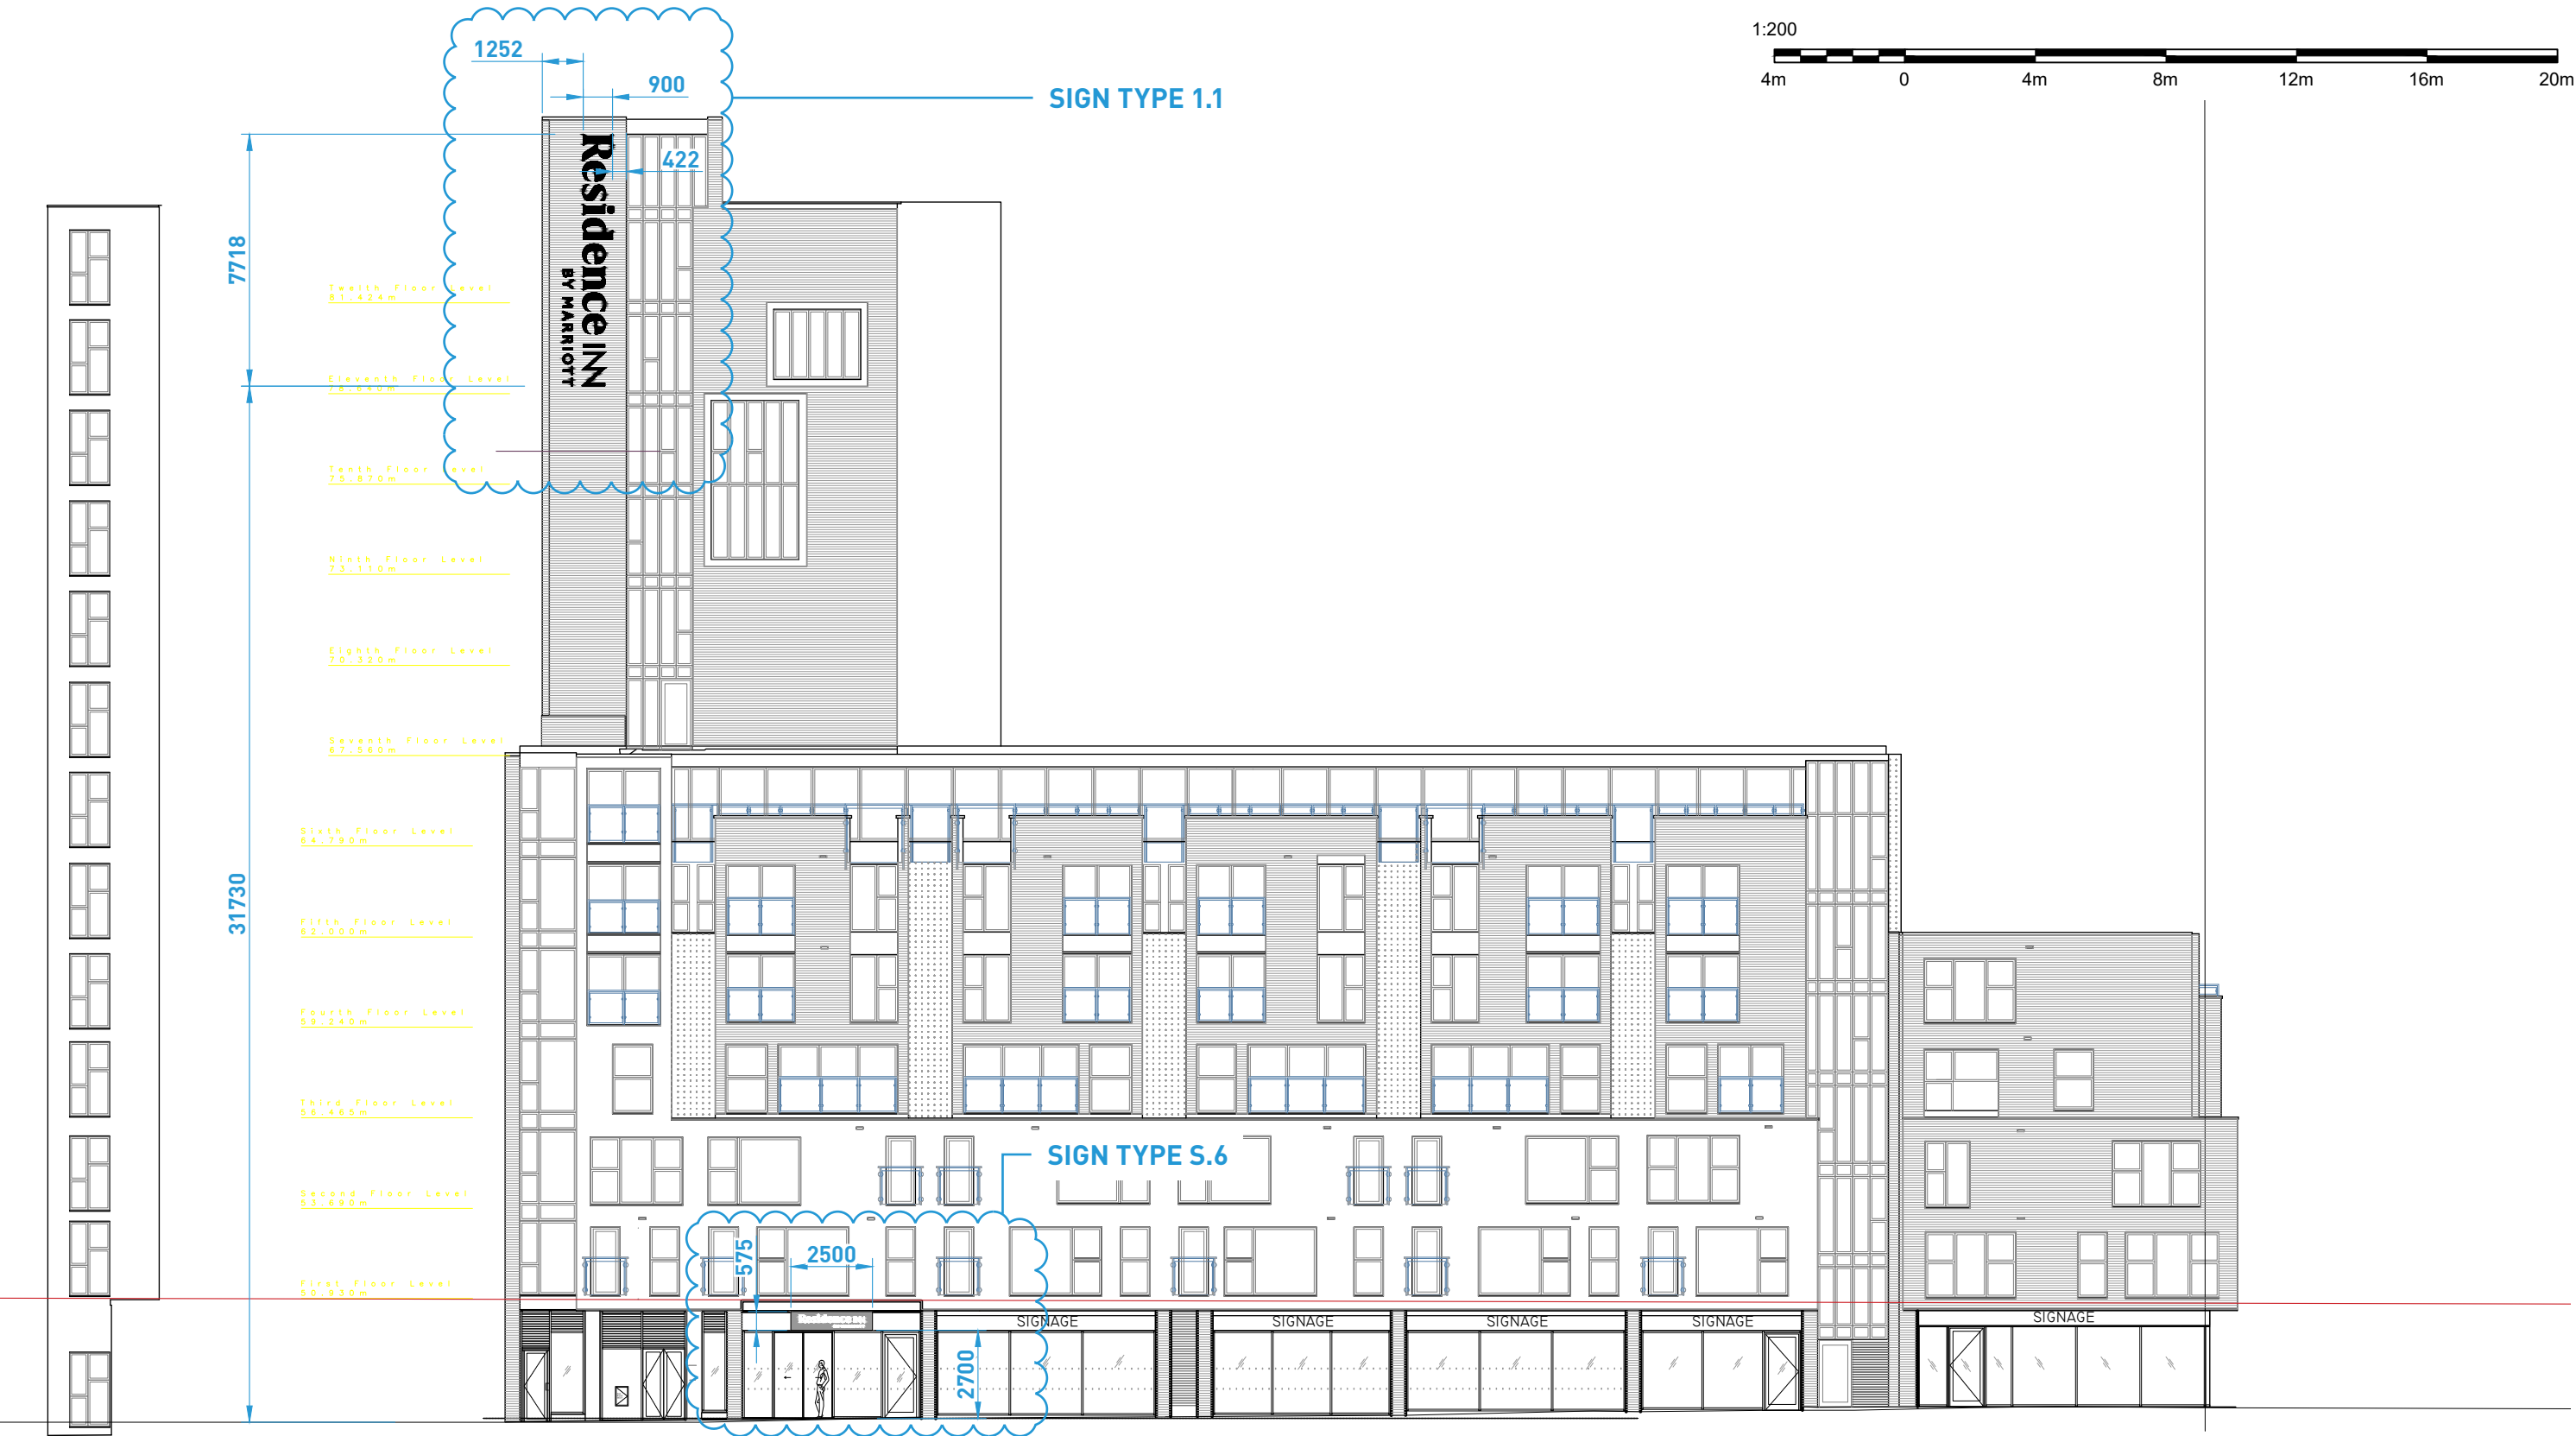

Notes:

Colour References:

☐ RAL 9003 White

FOR REVIEW
DO NOT MANUFACTURE
FROM THIS DOCUMENT

Drawing No:

N/A

Revision:

P03

Scale:

1:200

Start Date: 28/02/2023

Rev. Date: 10/05/2023

Drawn By: RW

Checked By: DMcC


Client:

Bennetts

Project:

Residence Inn HOTC

SIGN TYPE 1.1 - GREAT ANCOATS ST ELEVATION - [DETAIL ELEVATION & VISUAL](#)

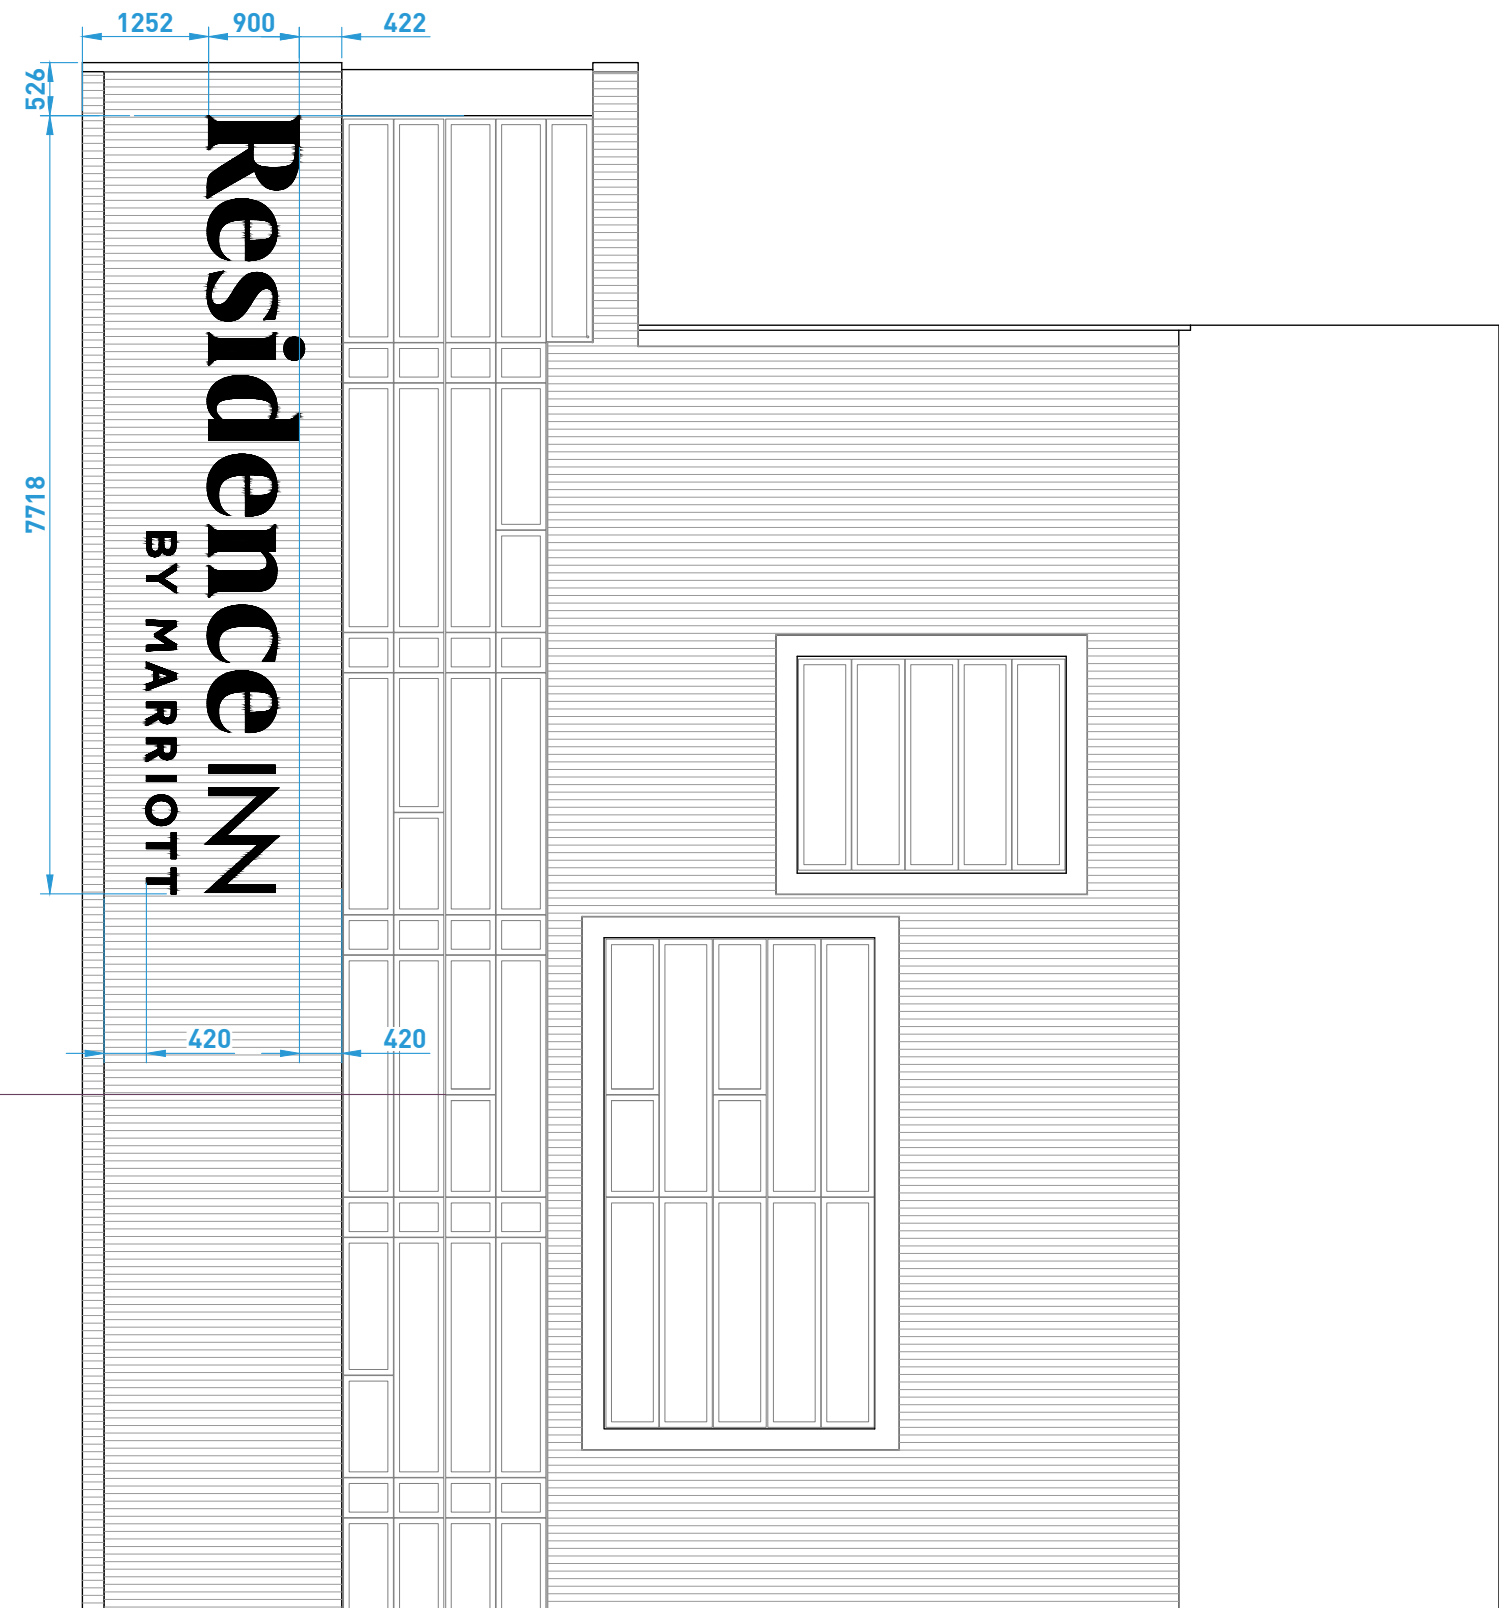

SIGN VISUAL



Notes:

Colour References:

☐ RAL 9003 White

FOR REVIEW
DO NOT MANUFACTURE
FROM THIS DOCUMENT

Drawing No:

Revision: Scale:
P06

Start Date: 28/02/2023

Rev. Date: 10/05/2023

Drawn By: RW

Checked By: DMcC

Client:


Bennetts

Project:

Residence Inn HOTC



SIGN TYPE 1.2 - GREAT ANCOATS STREET (FROM EAST)

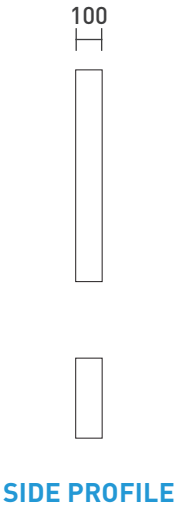


TYPE 1.2

New built up face illuminated lettering to match style of existing and fixed to brickwork.

LED drivers to be housed within IP rated box at parapet above sign.

- Fixing:** Coach Bolt & Plug Fixings
- Quantity:** 1no.
- Font:** As per brand
- Colours:** RAL 9003 White

PROFILE 4
MID-SCALE FACE ILLUMINATED LETTER

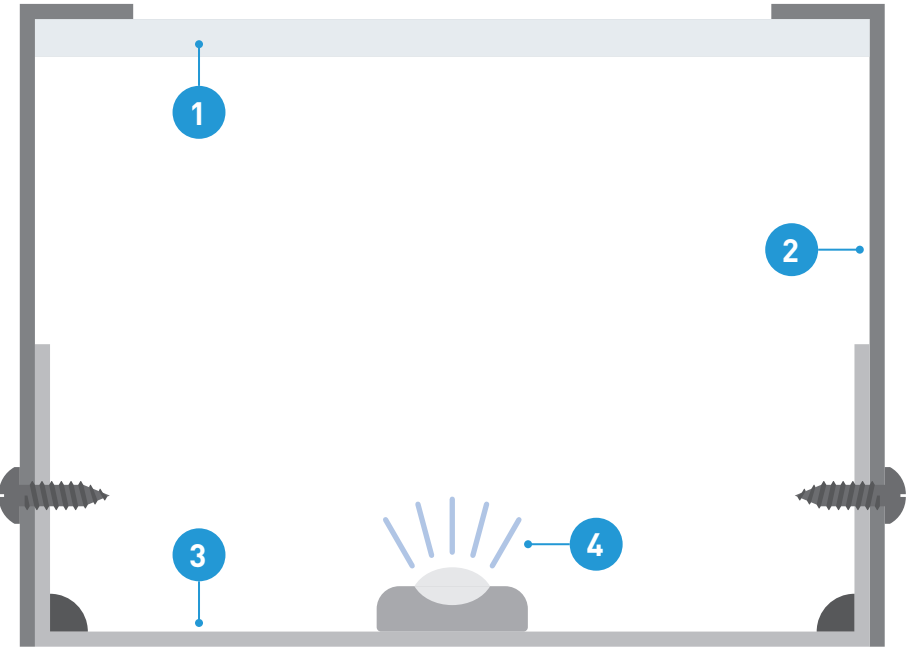

DETAILS

- 1 Perspex Opal acrylic letter face - 5mm thickness
- 2 Built up letter side returns (depth variable as per specification)
- 3 Built up fixing backtray
- 4 LED Lighting Module Colour Temperature TBC

Notes:

Colour References:



FOR REVIEW
DO NOT MANUFACTURE
FROM THIS DOCUMENT

Drawing No:

Revision: P06
Scale:

Start Date: 28/02/2023

Rev. Date: 10/05/2023

Drawn By: RW

Checked By: DMcC

Client:

Bennetts

Project:

Residence Inn HOTC



SIGN TYPE 1.2 - GREAT ANCOATS STREET (FROM EAST) - FULL ELEVATION (SCALE 1:200)



Notes:

Colour References:

☐ RAL 9003 White

FOR REVIEW
DO NOT MANUFACTURE
FROM THIS DOCUMENT

Drawing No:

N/A

Revision:

P06

Scale:

1:200

Start Date: 28/02/2023

Rev. Date: 10/05/2023

Drawn By: RW

Checked By: DMcC


Client:

Bennetts


Project:

Residence Inn HOTC

SIGN TYPE 1.2 - GREAT ANCOATS STREET (FROM EAST) - DETAIL ELEVATION & VISUAL

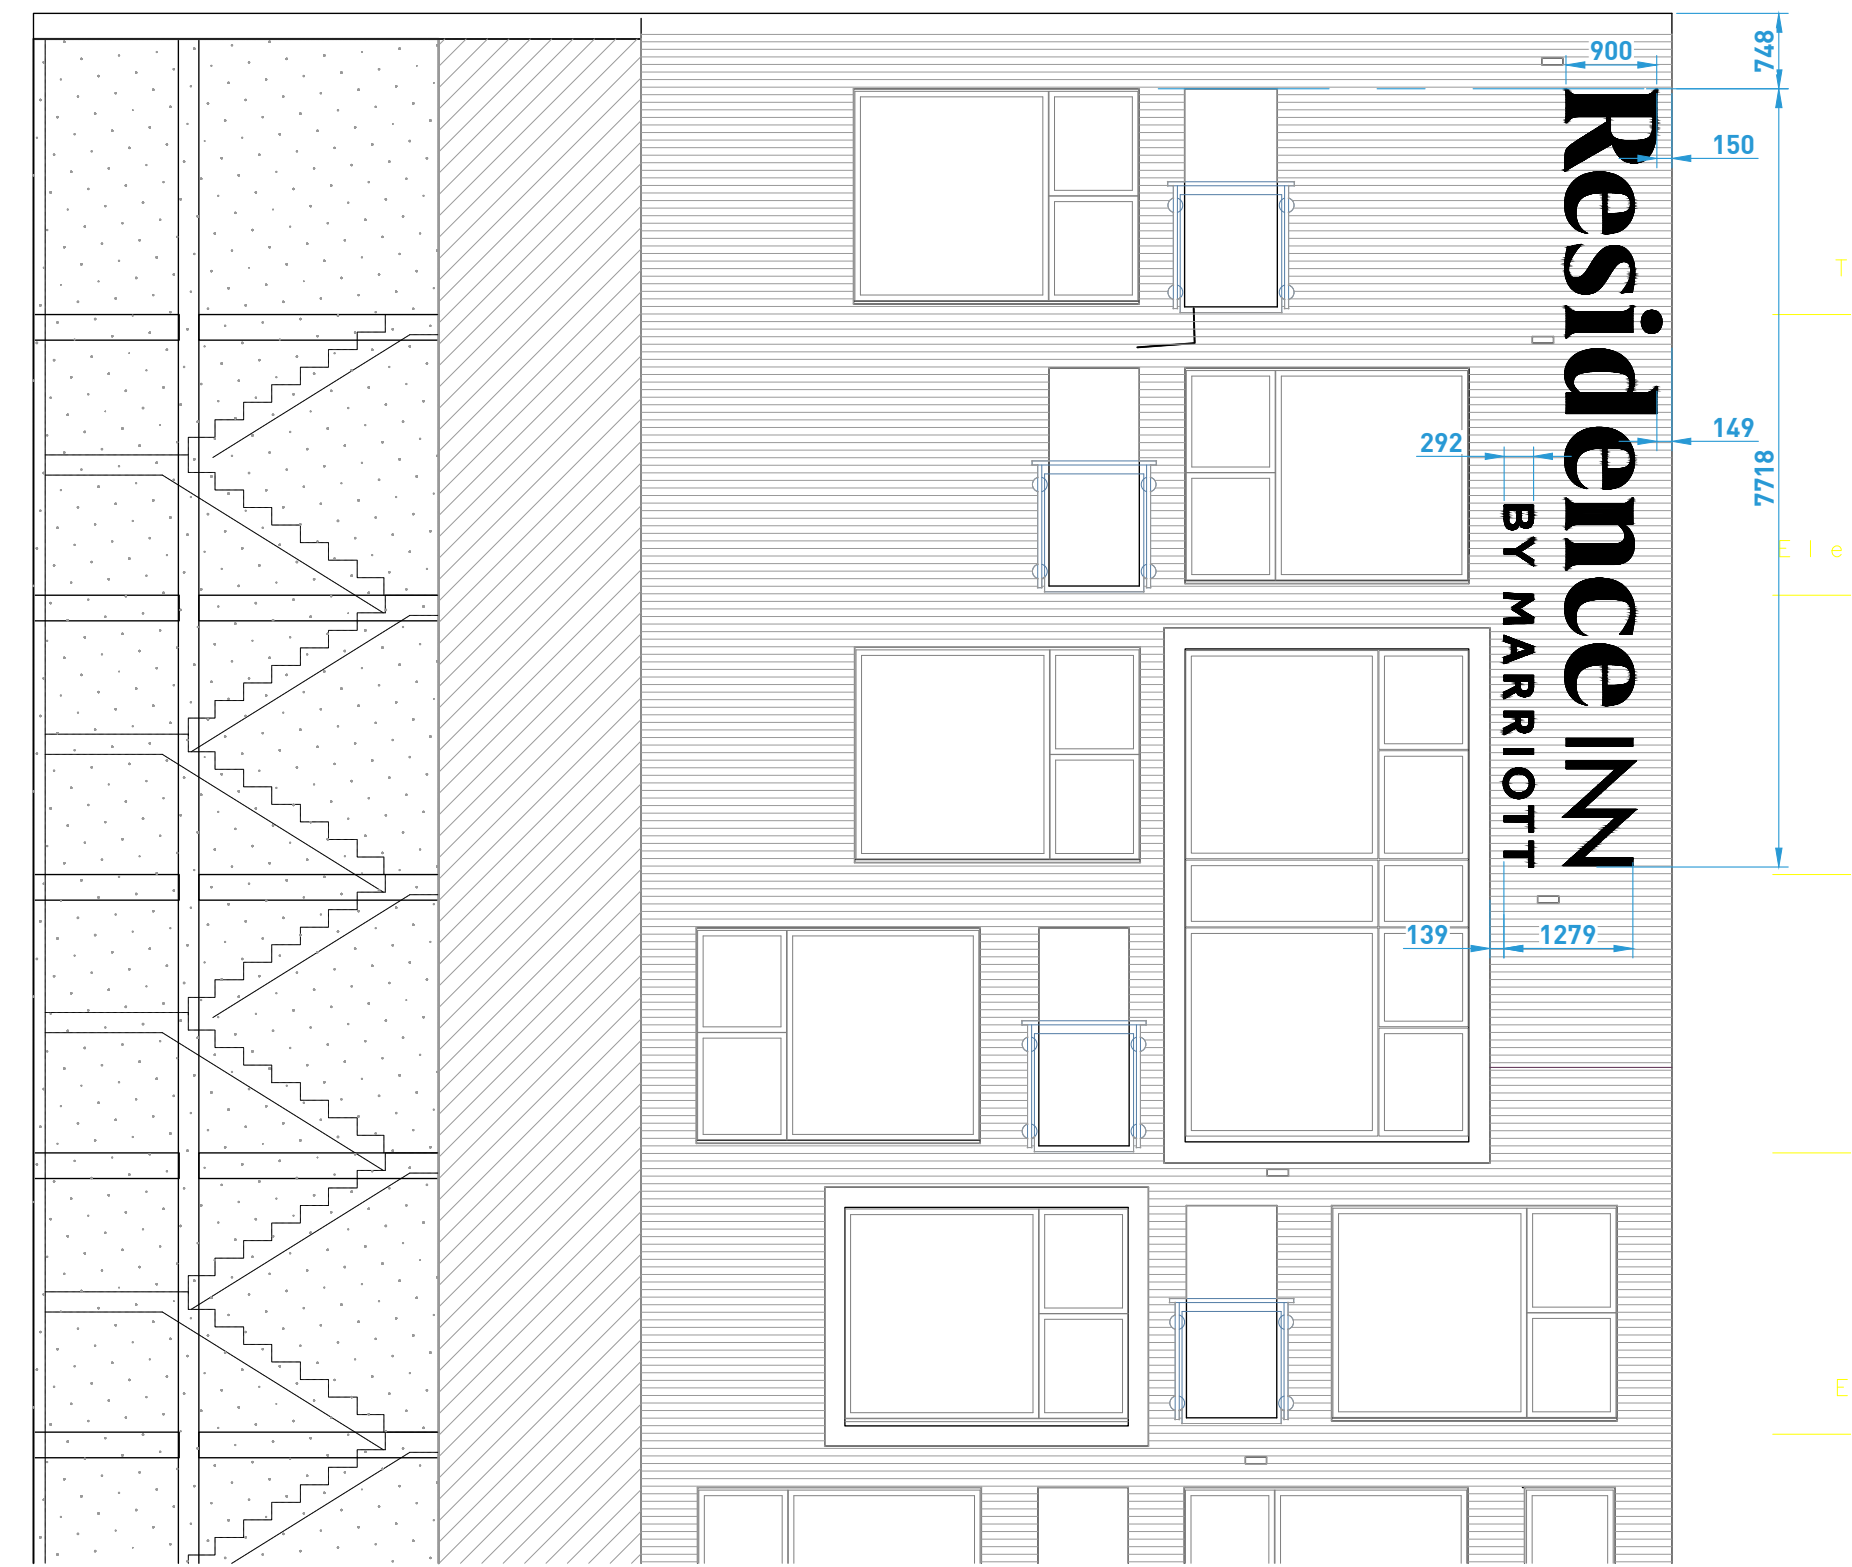

SIGN VISUAL

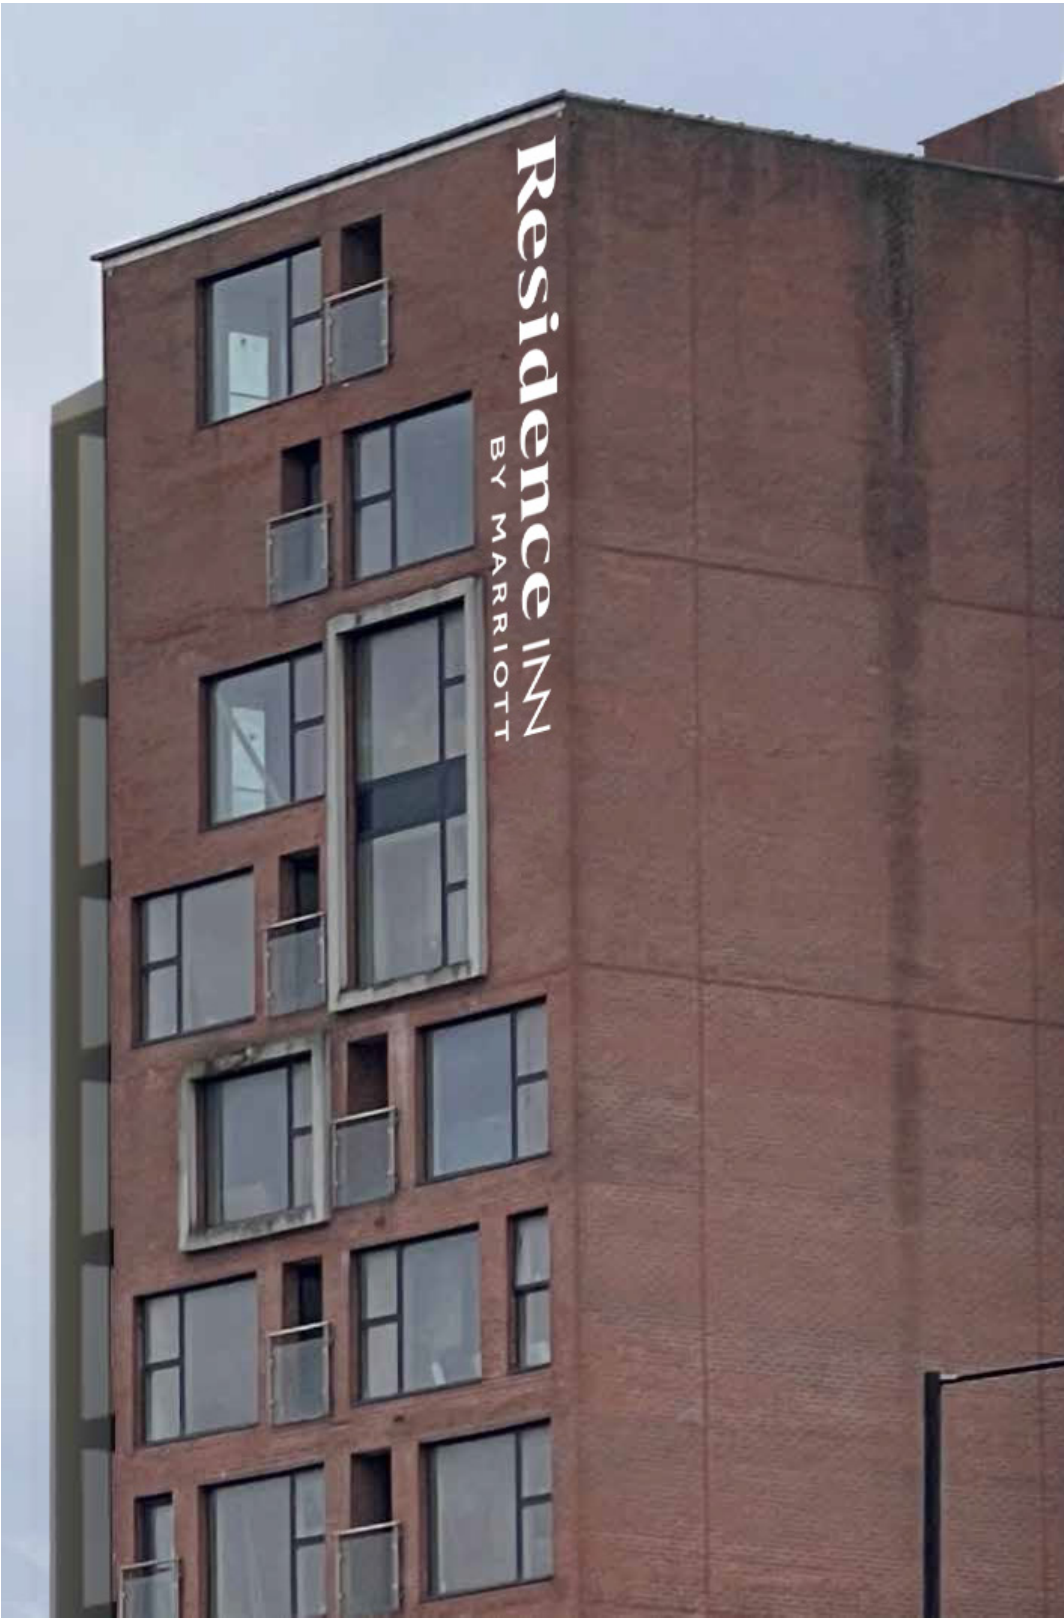

Notes:

Colour References:

☐ RAL 9003 White

FOR REVIEW
DO NOT MANUFACTURE
FROM THIS DOCUMENT

Drawing No:

Revision: Scale:
P06

Start Date: 28/02/2023

Rev. Date: 10/05/2023

Drawn By: RW

Checked By: DMcC

Client:

Bennetts

Project:

Residence Inn HOTC



ASCOT_{EST. 1938} IMAGINED

ARCHITECTURAL SIGNAGE & METALWORK

LONDON / BELFAST / LIVERPOOL / DUBLIN / DUSSELDORF