

Do Not Scale

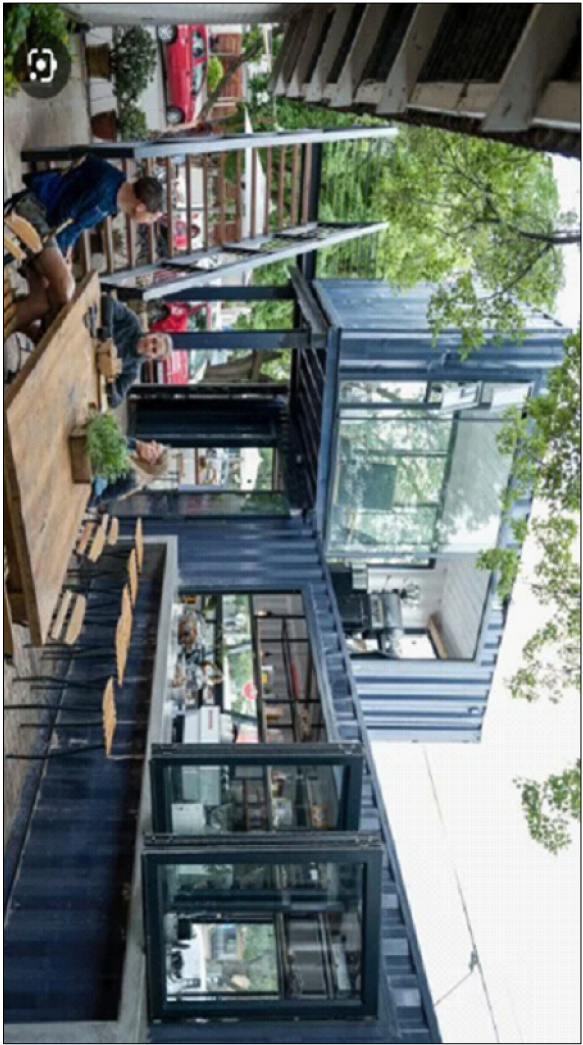


IMAGE OF SIMILAR SETUP




2 STOREY CONCEPT ELSEWHERE BY ANOTHER



VIEW FROM WOODLANDS GROVE & CHEETAN HILL JUNCTION

GENERAL NOTES

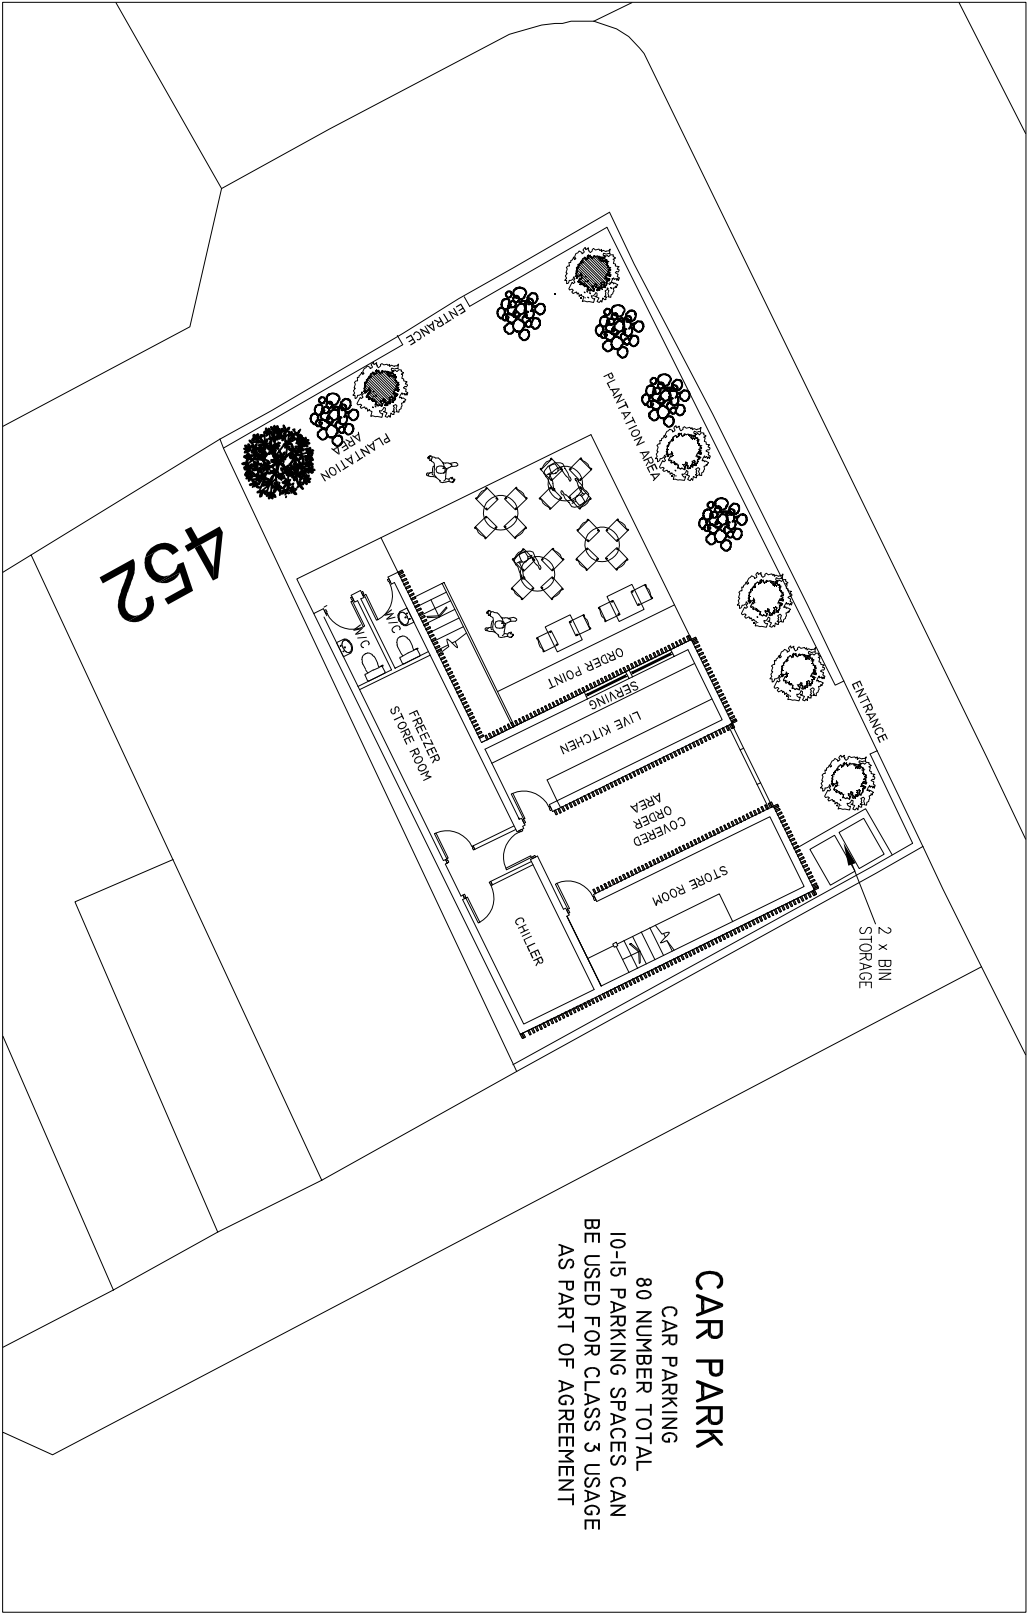

BUILT UP PLAN SCALE 1:200



LOCATION PLAN SCALE 1:1250

PLANNING			
Date	Revision	Ref	
		ESKHANZ DESIGN	
		planning 1 design 1 project management	
		61 Princeville St, Bradford West Yorkshire, BD7 2AG T. 07967 979977	
		Project PROPOSED PARATHA ROYALE UNIT FOR CLASS E EXPRESS CAFE AT 454-456 CHEETHAM HILL ROAD, MANCHESTER M8 9LE	
		Title	
		LOCATION & BUILT UP PLAN	
Scale	1:100 @ A3	Drawn	Checked
Date	JUNE 23	Status	PLANNING
Drg. No.	23-029-01	Rev.	