



DO NOT SCALE

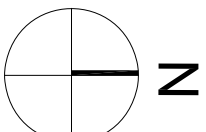

(measured in metres)

1:1250

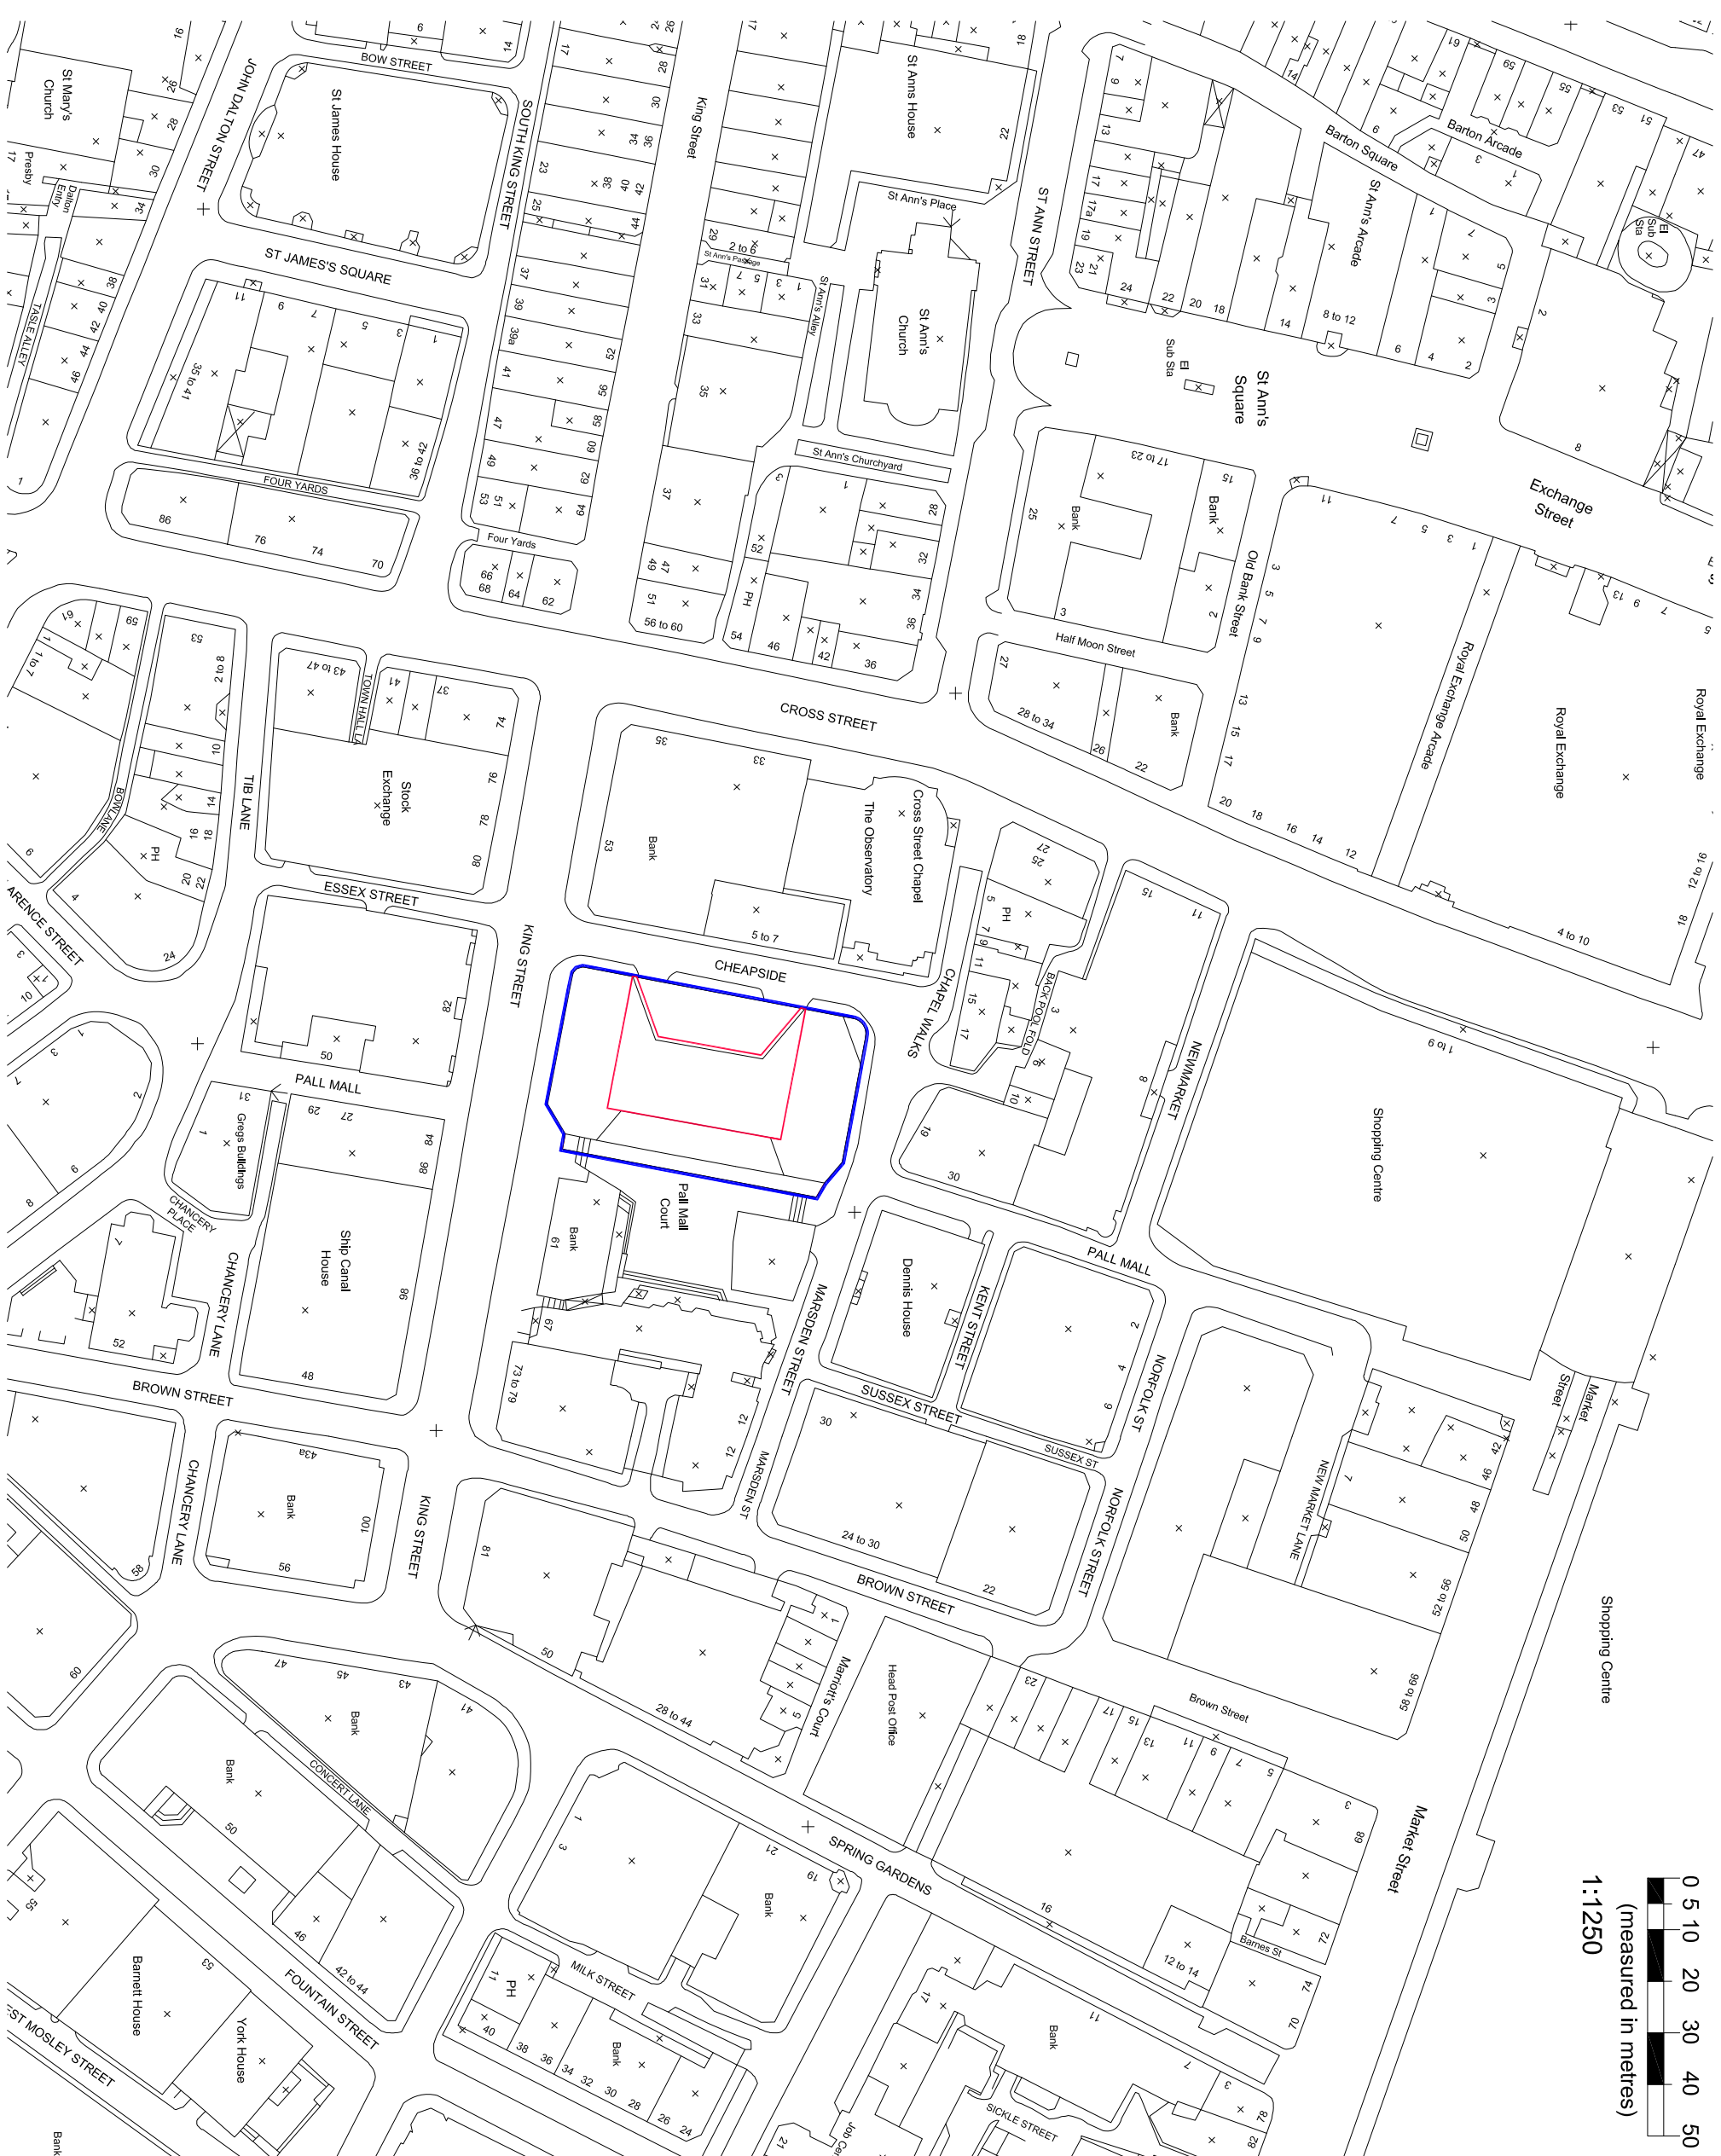

REV	DESCRIPTION	DATE

EMERSON HOUSE, HEYES LANE,
ALDERLEY EDGE,
CHESHIRE SK9 7LF
Tel: (01625) 598400. Fax: (01625) 598276

location
**55 KING ST
MANCHESTER**

the LOCATION PLAN

scale	ref	checked	date
1:1250 @ A3	L.P.S.		21.02.23

drawing no

55-PL-2019