
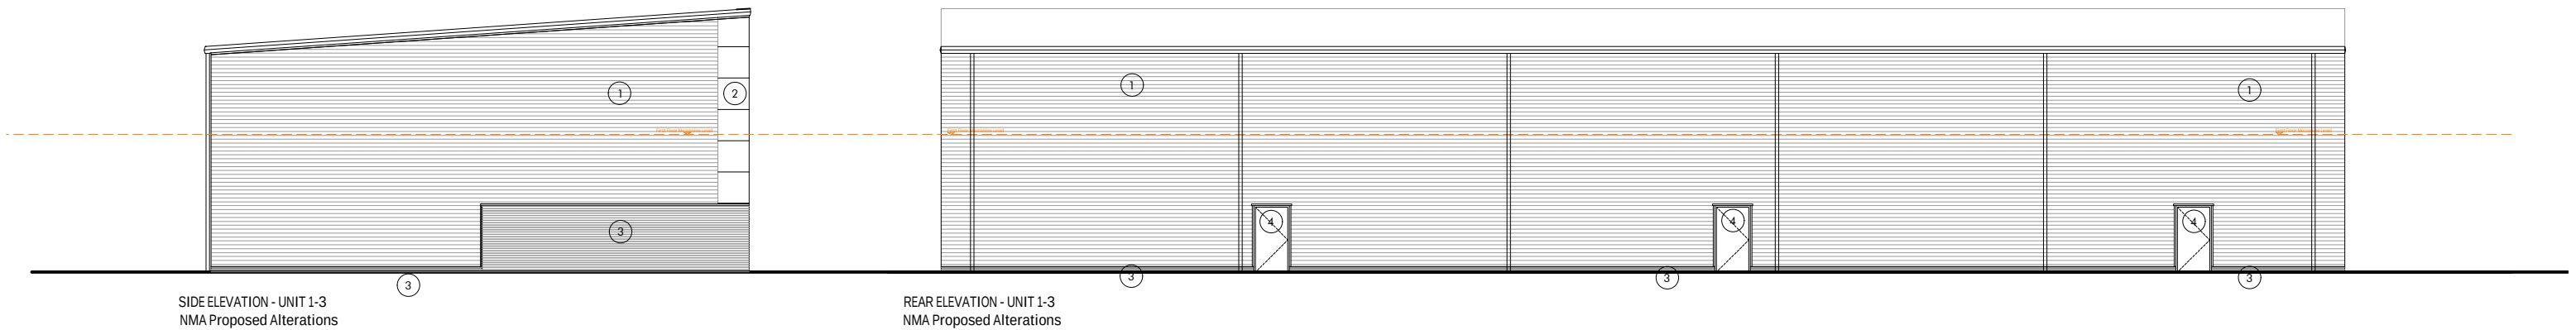


NOTE: DO NOT SCALE FROM THIS DRAWING

REV	DESCRIPTION	DATE	DRAWN
A	UPDATED DESIGN	08-07-21	BS
B	AMENDED FOLLOWING	20-12-21	CP
C	PLANNING COMMENTS	21-12-21	CP
D	GENERAL AMENDMENTS	02-05-23	CL
	PARAPET REMOVED AND BUILDING HEIGHT REDUCED		

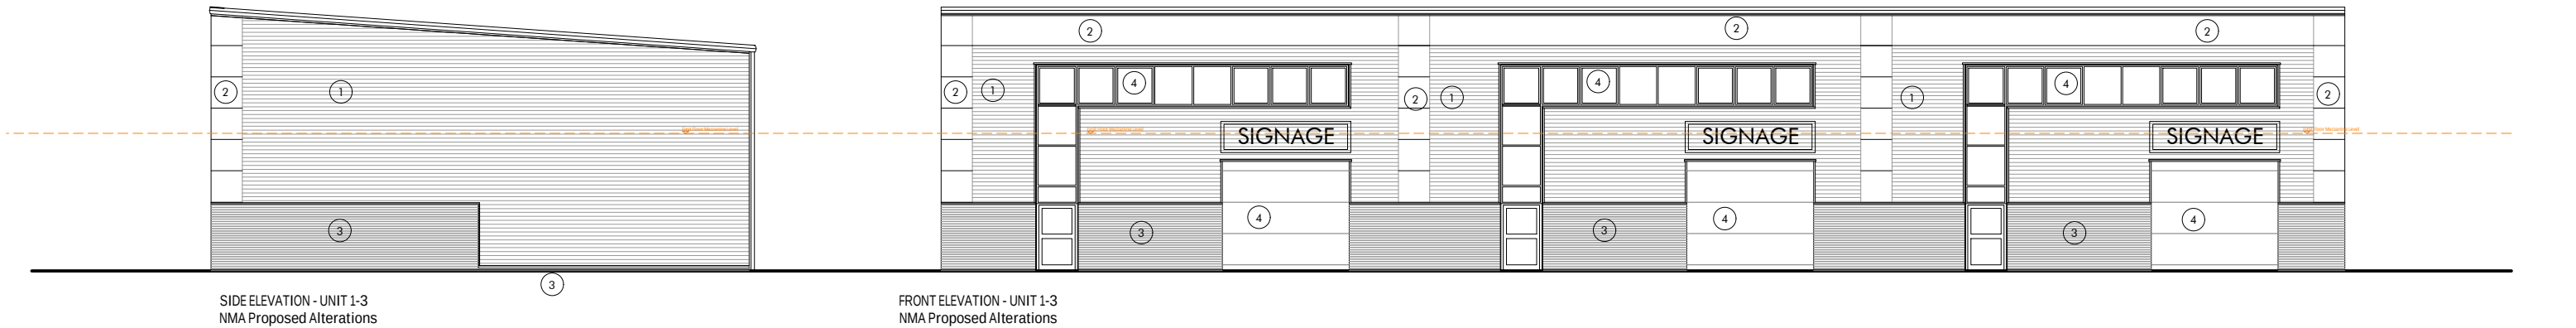

- Materials: (NMA Proposed Alterations)
1. Kingspan Quadcore KS1000 RW - Grey Metallic (Obsidian)
 2. Kingspan Quadcore AWP (Micro Rib) - RAL 7021
 3. Facing Brick Panel and Plinth - Staffs blue / black
 4. Window Frames / Doors / Flashings - RAL 7021

CHESHIRE	SURREY	SHEFFIELD	MANCHESTER	LIVERPOOL
Market Court 20-24 Church St Altrincham WA14 4DW 0161 929 7622	100 High St Esher Surrey KT10 9QJ 01372 203 335	Electric Works 3 Concourse Way Sheffield S1 2BJ 0114 250 7983	All Work and Social XYZ Building 2 Hardman Boulevard M3 3AQ 0161 929 7622	AvenueHQ 17 Mann Island Liverpool L3 1BP 0151 662 0122

ASHBROOK, HEALD GREEN
QUORUM

PROPOSED ELEVATIONS UNITS 1-3
DWG: 21044 (PL) 200 D
DATE: 18.06.21
SCALE: 1:200 @ A3
DRAWN: BS