


ST MARYS GATE


EXCHANGE STREET



CROSS STREET

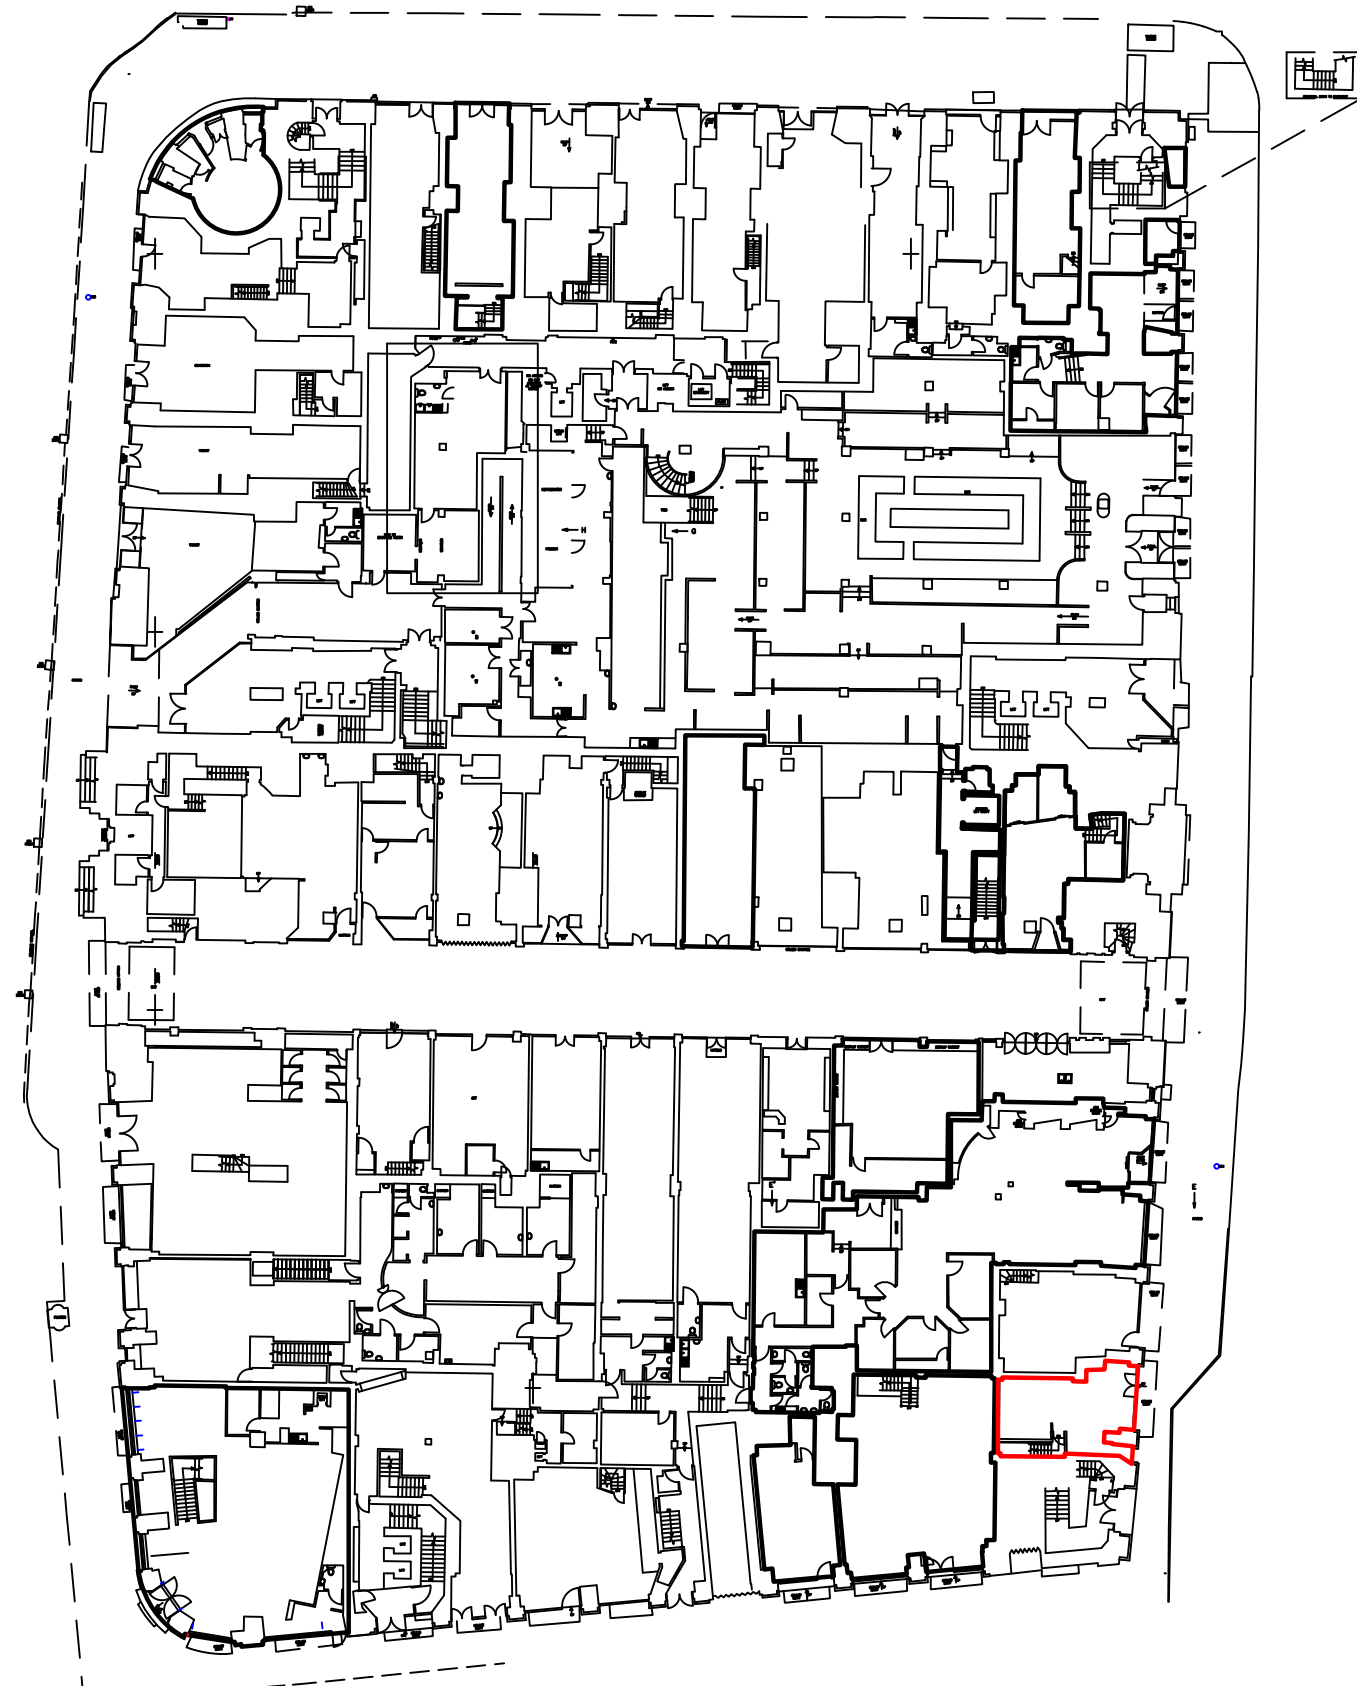

GROUND FLOOR

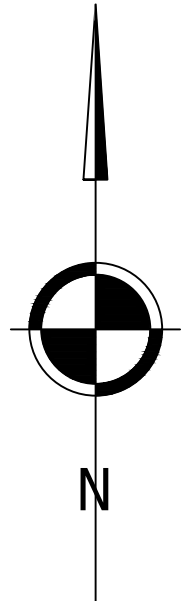

GVA

08449 02 03 04
Norfolk House, 7 Norfolk Street,
Manchester M2 1DW
www.gva.co.uk

Project Name
Manchester Royal Exchange

Client
BVK High Street Retail

Drawing Title
Location Lease Plan Unit 18 Cross Street

Drawn By EG	Chk'd By LM	Scale @ A3 1:500	Date April 2018
----------------	----------------	---------------------	--------------------

Project No. 04B700635	Drawing No. LP/51	Revision -
--------------------------	----------------------	---------------

A3