


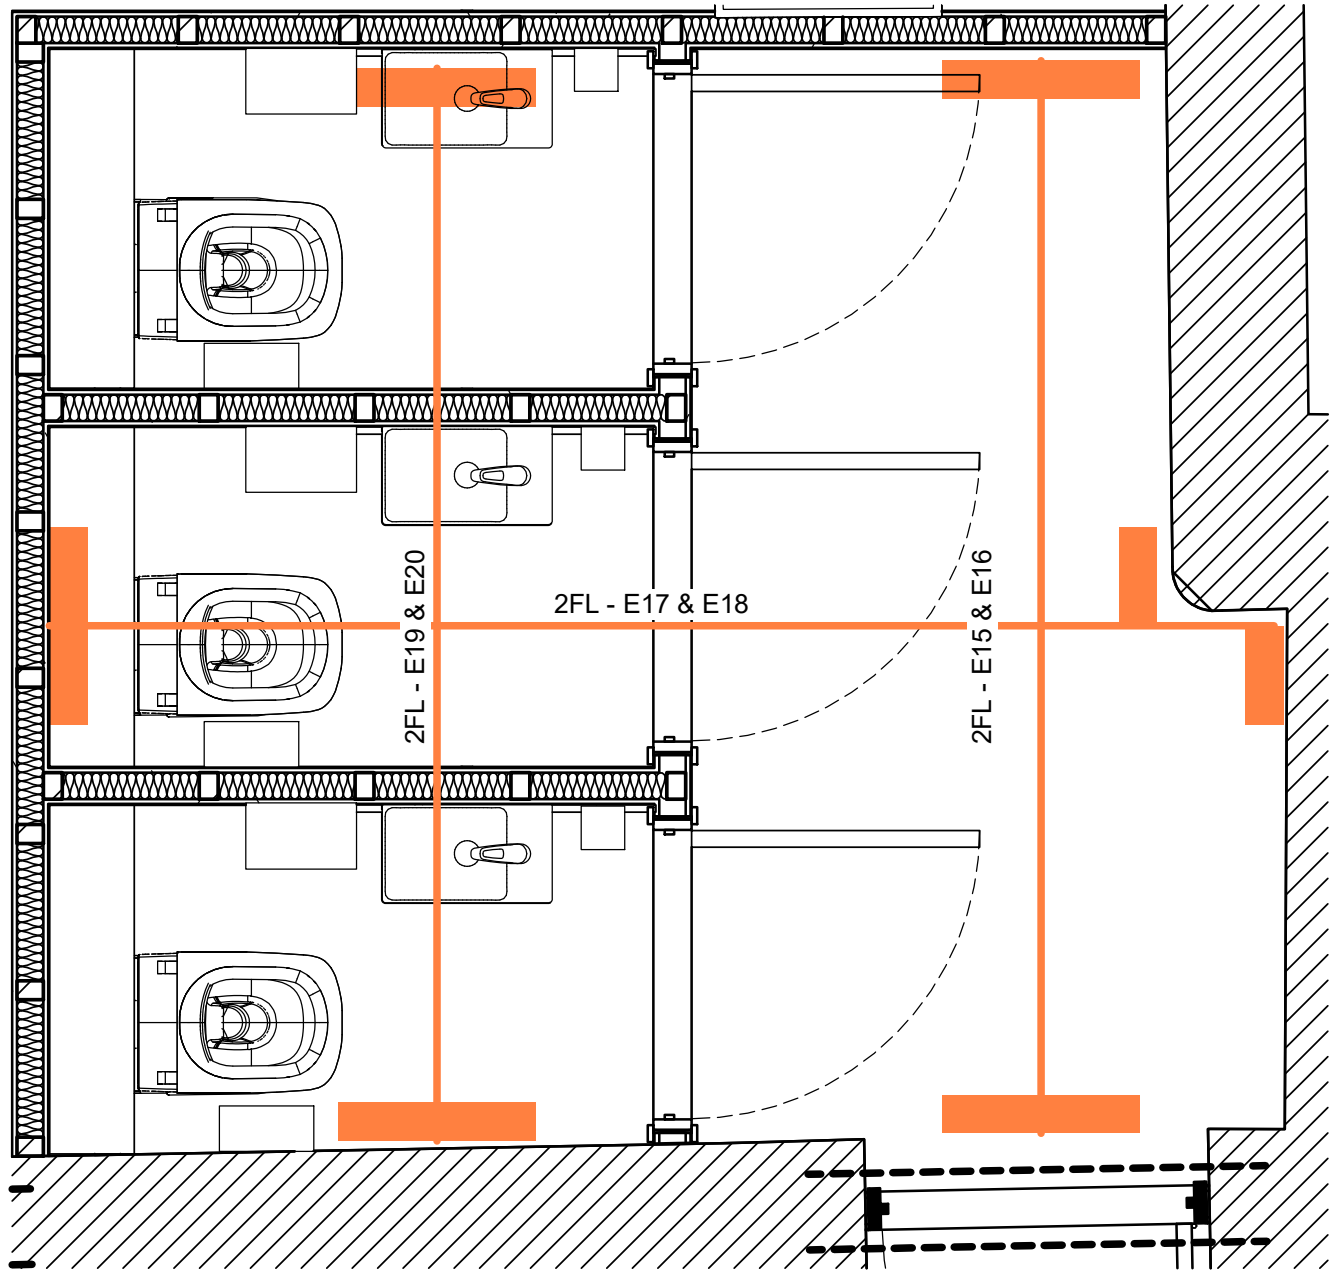


Typical WC's Plan View
1 : 20

Specification:


WALL FINISHES:
WF06 - Tile - Supplier: Solus. Range: Matter. Colour: MTT - Grey.
WF09 - Full Height Light Green Paint - Dulux Trade 50GY 43/120
WF01 - Exposed Brick (4FL)
WF02 - New Proposed Plastered Wall Painted White
WF08 - IPS Panels - Supplier: TBS Amwell. Range: PDQ Panel & Frame. Colour: Coastal Green

FLOOR FINISHES: FF05 - Tile - Supplier: Solus. Range: Matter. Colour: MTT - Grey.


IPS Panels: Supplier: TBS Amwell. Range: PDQ Panel & Frame. Colour: Coastal Green
Tap: Supplier: Ideal Standard. Range: Cerafine O, Single lever basin mixer. Colour: XG Silk Black.
Washbasin: Supplier: Ideal Standard. Range: Extra, 45cm guest basin, 1th, ground, right hand. Colour: White. Dimensions: 450mm x 250mm.
WC Pan: Supplier: DuraStyle Toilet wall mounted Duravit Rimless
WC Flush: Supplier: DuraSystem® Actuator plate A1, for toilet, plastic. Colour: Black Matte.
Mirrors: Supplier: Ideal Standard. Range: Conca, 60cm mirror, ambient light
Hand Dryers: Supplier: Commercial Washrooms. Range: Gusto 1.2 kW Matte Black Electric Hand Dryer. Colour: Black
Soap Dispenser: Supplier: Commercial Washrooms. Range: Black Liquid Soap Dispenser.PL20PBK. Dimensions: 250mm x 115mm x 115mm.
WC Roll Holder: **Supplier:** Commercial Washrooms. Range: Graphite Grey Stainless Steel Jumbo Toilet Roll Dispenser. Colour: Black.

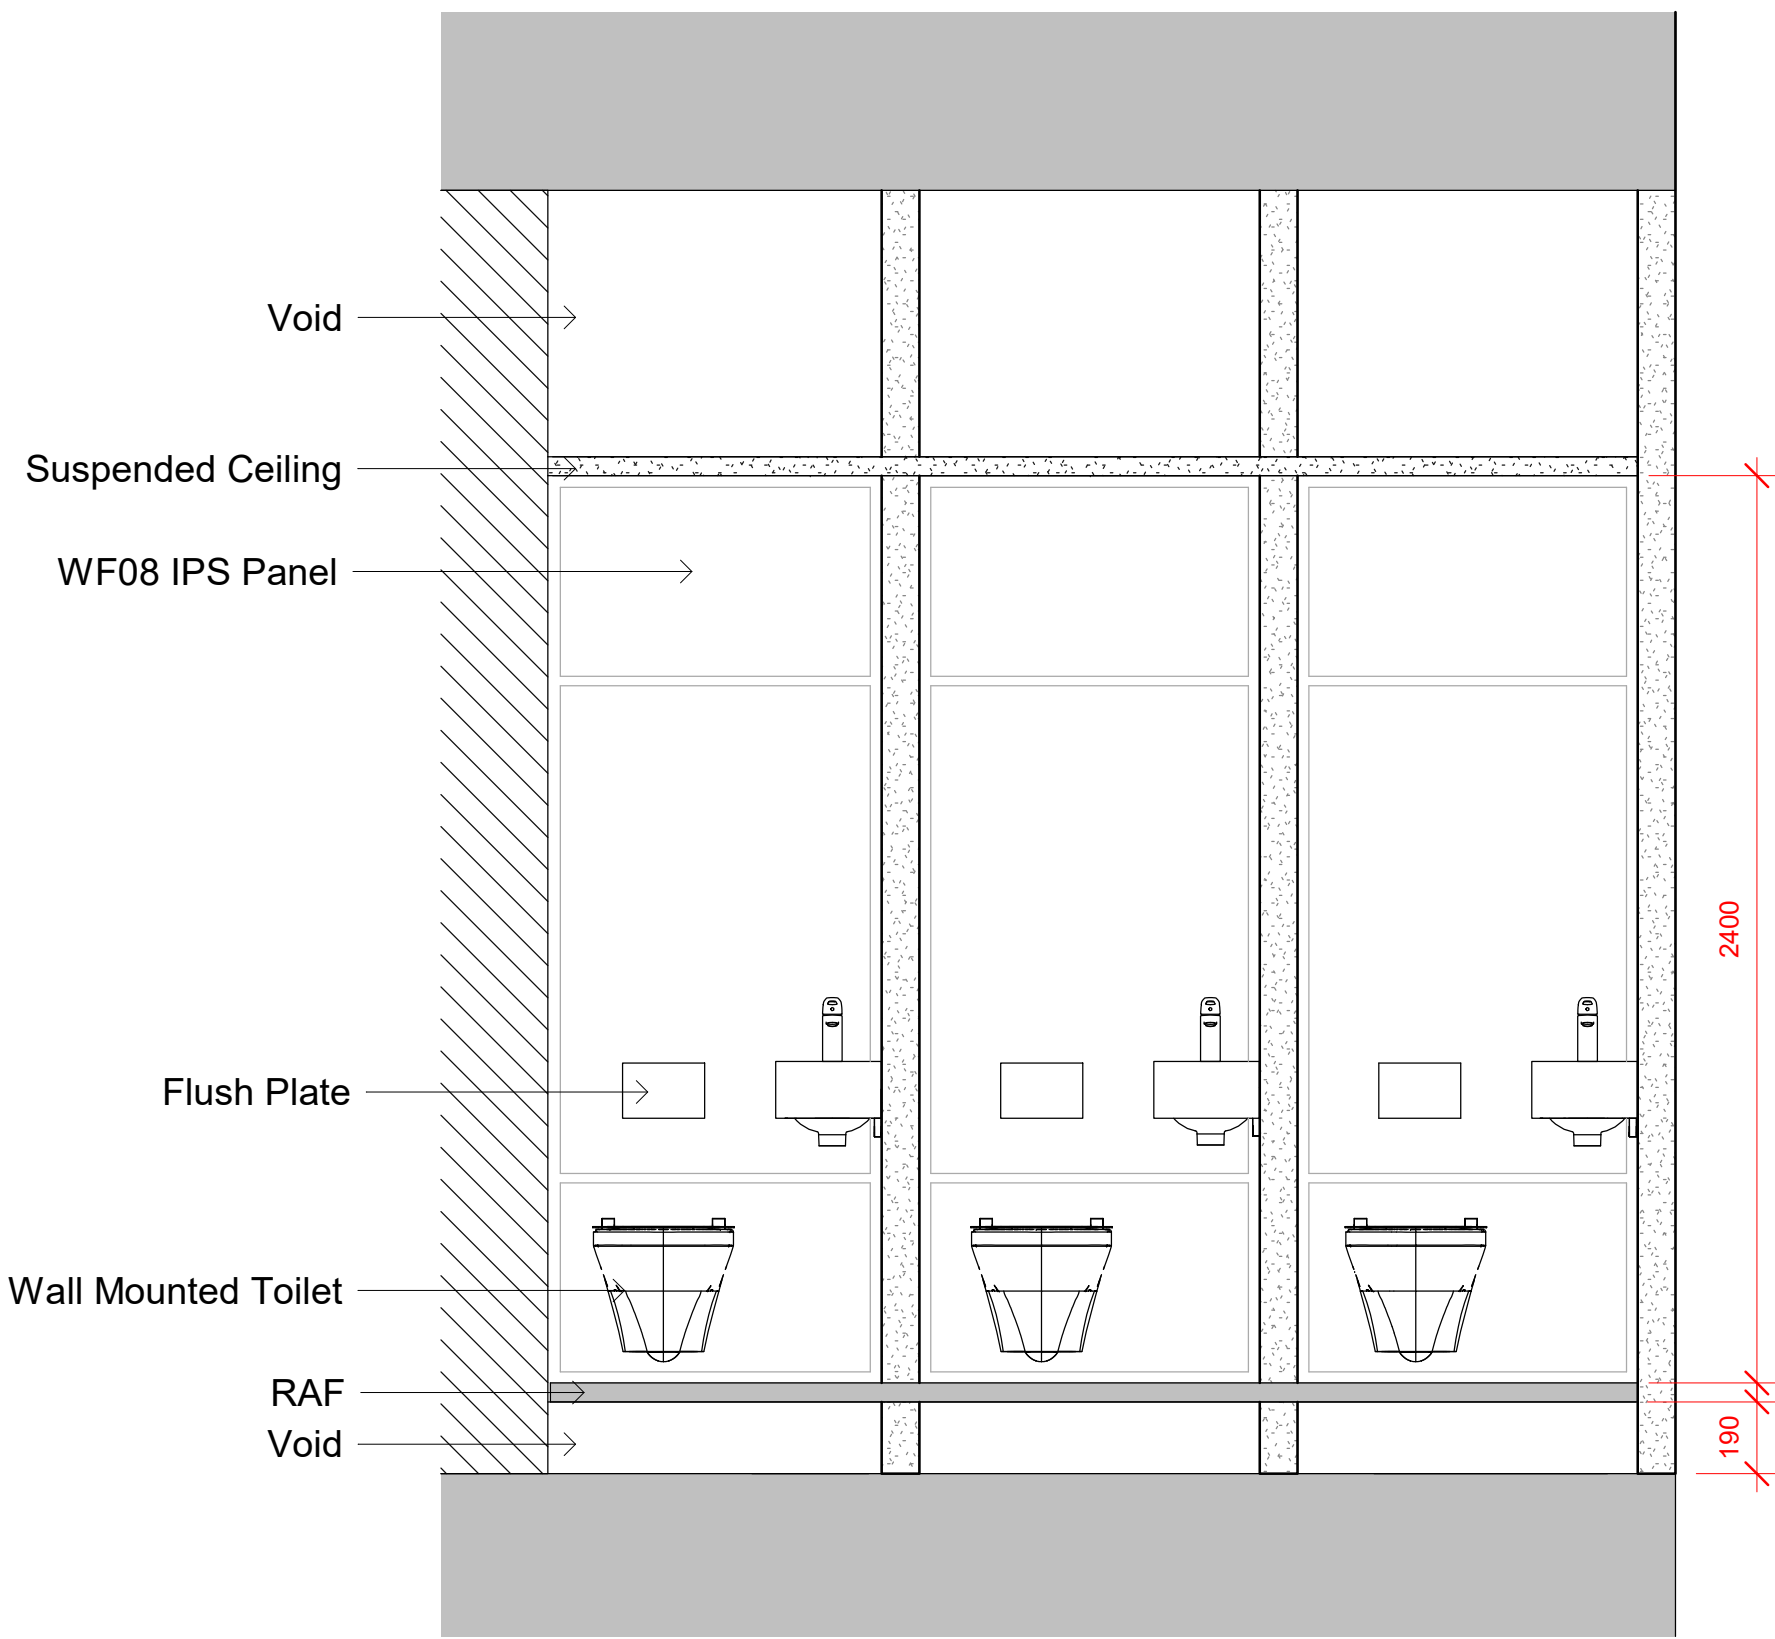


2FL - Elevation 19
1 : 20

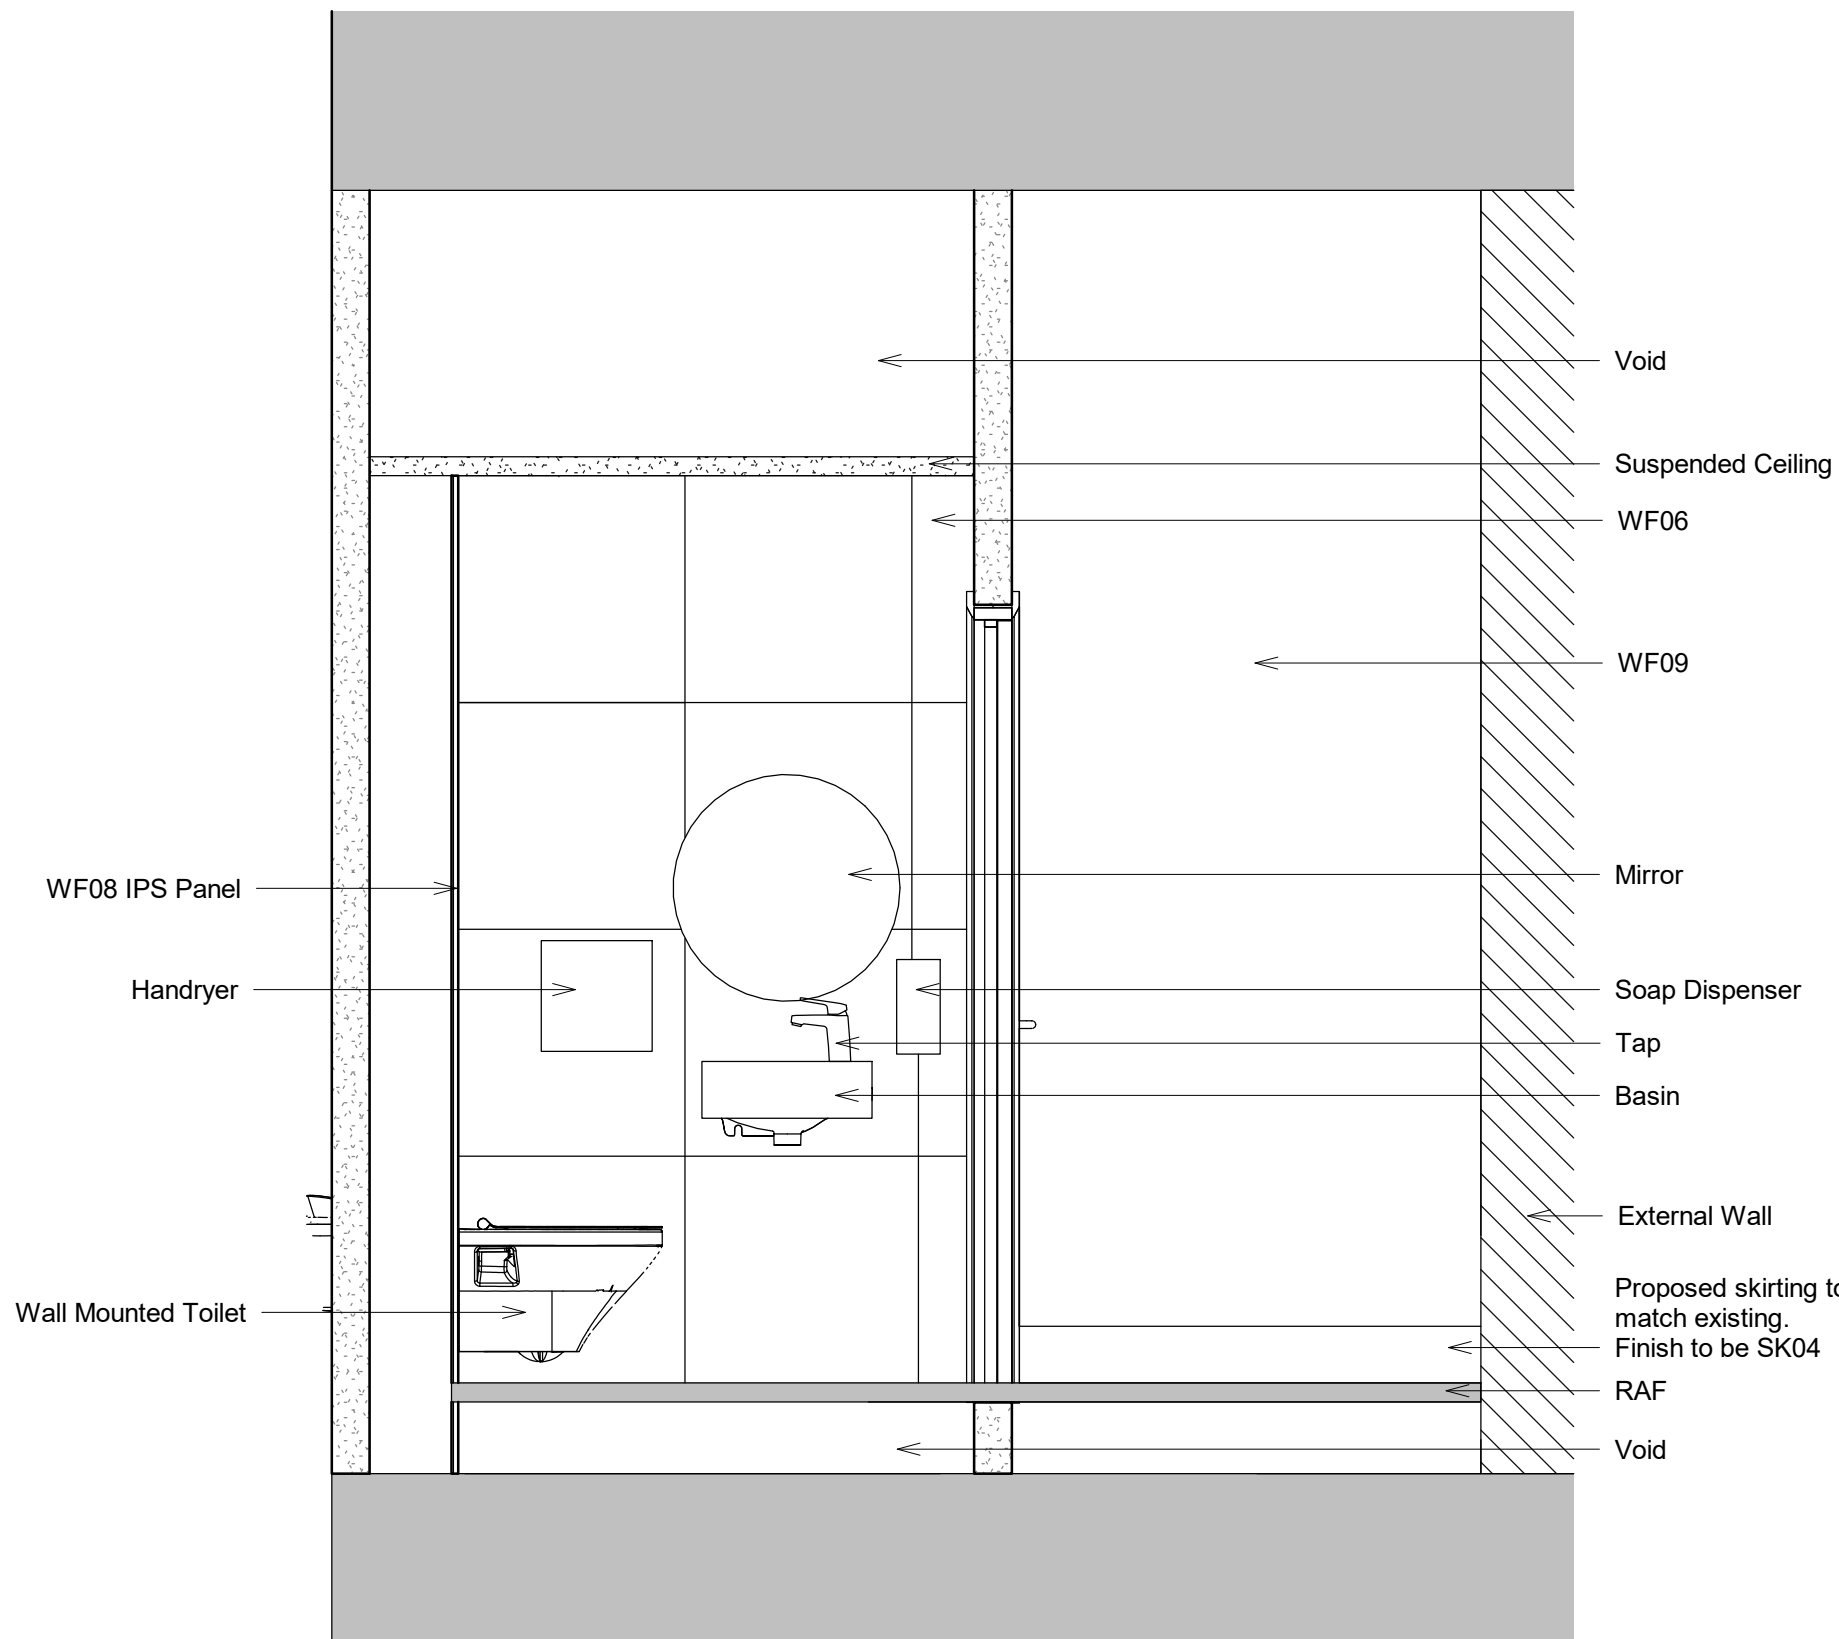

2FL - Elevation 17
1 : 20

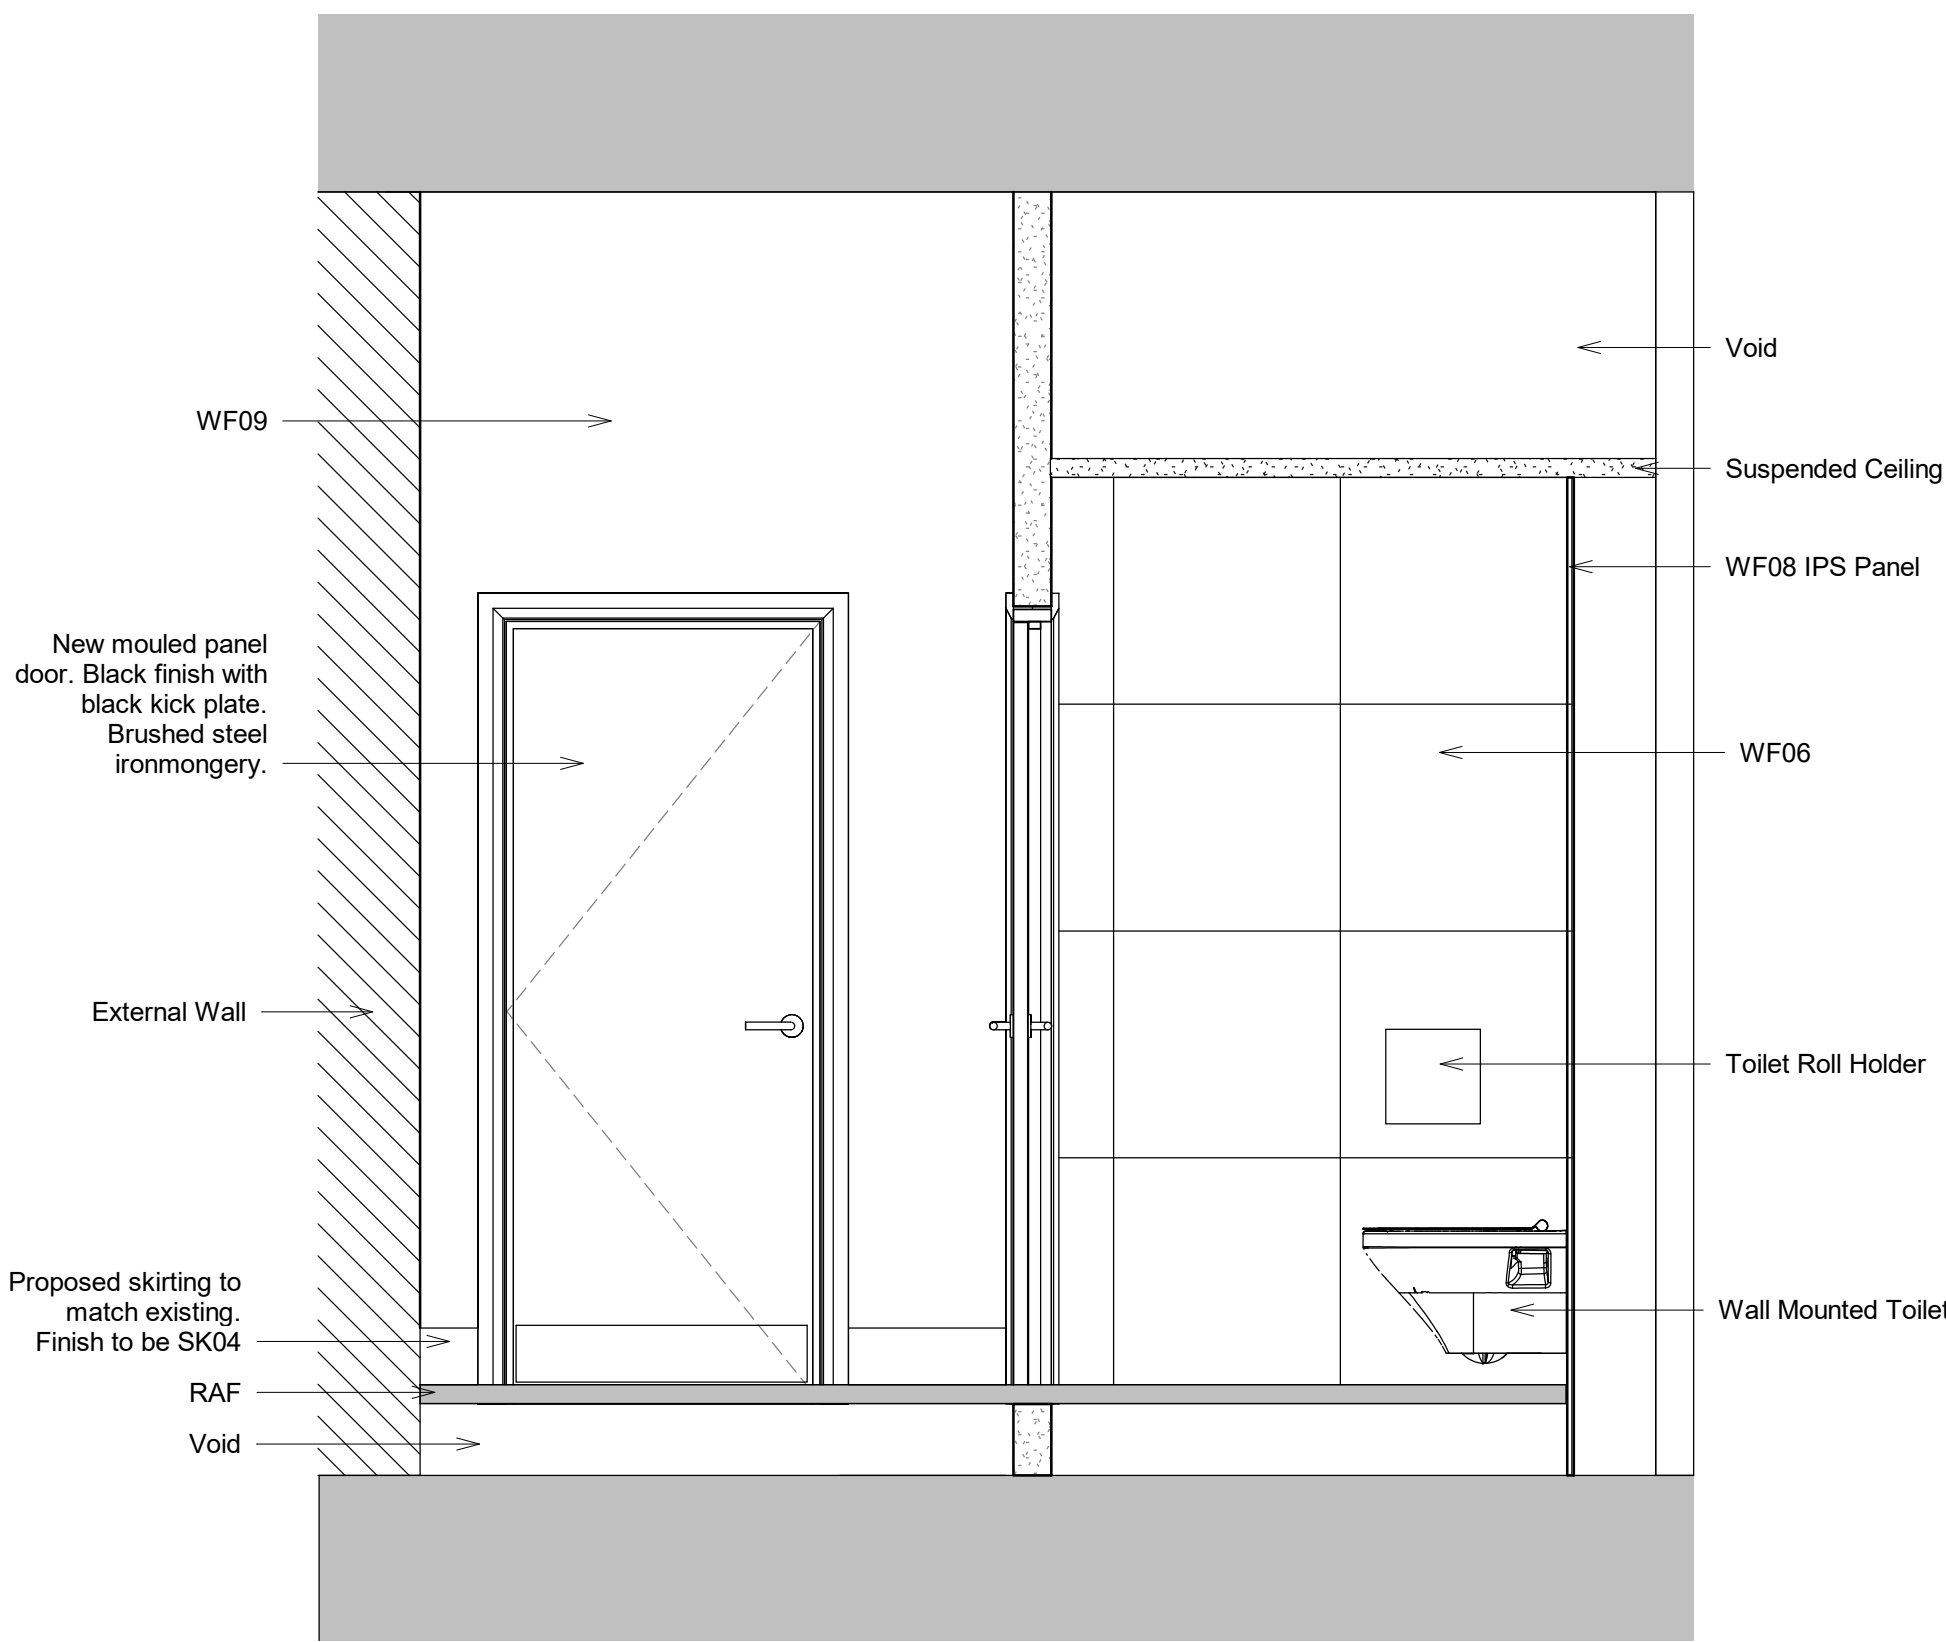


2FL - Elevation 18
1 : 20

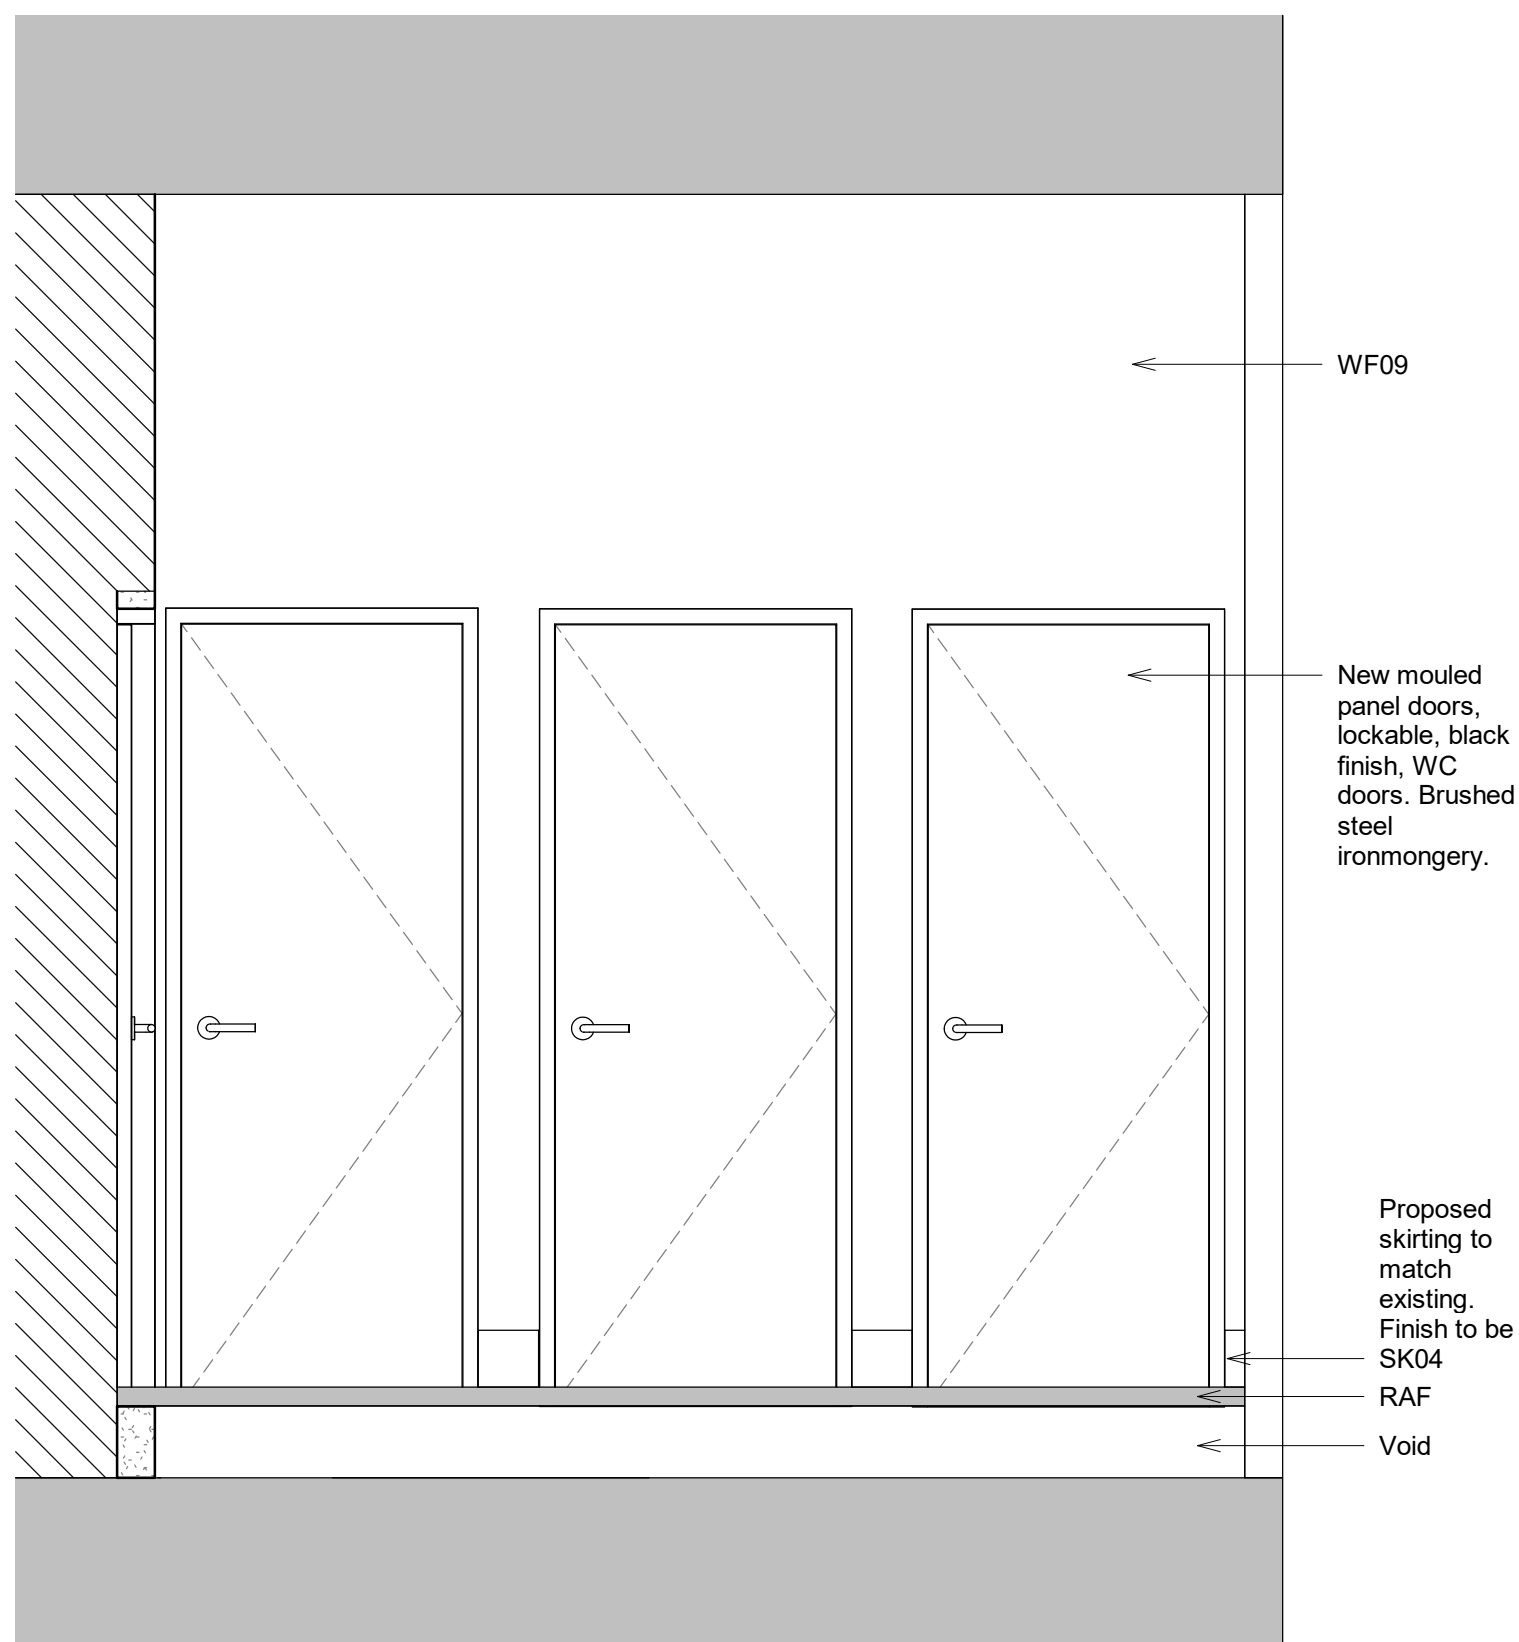

2FL - Elevation 15
1 : 20

All dimensions are in millimetres unless stated otherwise. No dimensions to be scaled from drawings. All dimensions to be checked on site prior to manufacture.
Any discrepancies between drawings and site conditions are to be reported to the contract manager.
This drawing is to be read in conjunction with all relevant Structural Engineers and Mechanical & Electrical Engineers drawings and specification.
© COPYRIGHT
The copyright in this drawing is vested in OBI Property Ltd and no licence or assignment of any kind has been, or is, granted to any third party whether by provision of copies or originals of the drawings or otherwise unless otherwise agreed in writing.

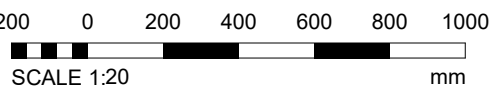

Mirror
Soap Dispenser
Tap
Basin
External Wall
Proposed skirting to match existing. Finish to be SK04
RAF
Void

-	Issued for planning	18.04.23	ES	SV
REV	DESCRIPTION	DATE	BY	CHK

CLIENT NAME

T&M Real Estate

PROJECT NAME

Lindencourt

DWG TITLE:

Proposed Typical WC

DWG NO: 24_002 REVISION: -

SCALE 1 : 20 @A1 DRAWN: ES

DWG STATUS: Planning