



GENERAL NOTES

DO NOT SCALE FROM THIS DRAWING WORK TO FIGURED DIMENSIONS ONLY.

NO DEVIATION FROM THE DETAILS SHOWN ON THIS DRAWING IS ALLOWED WITHOUT PRIOR PERMISSION IN WRITING.




ALL DRAWINGS ARE TO BE READ IN CONJUNCTION WITH ALL ARCHITECTS, ENGINEERS AND SPECIALISTS DRAWINGS AND THE SPECIFICATION.

THE CONTRACTOR SHALL INCORPORATE ALL THE REQUIREMENTS OF THE PRE-TENDER STAGE HEALTH AND SAFETY PLAN.

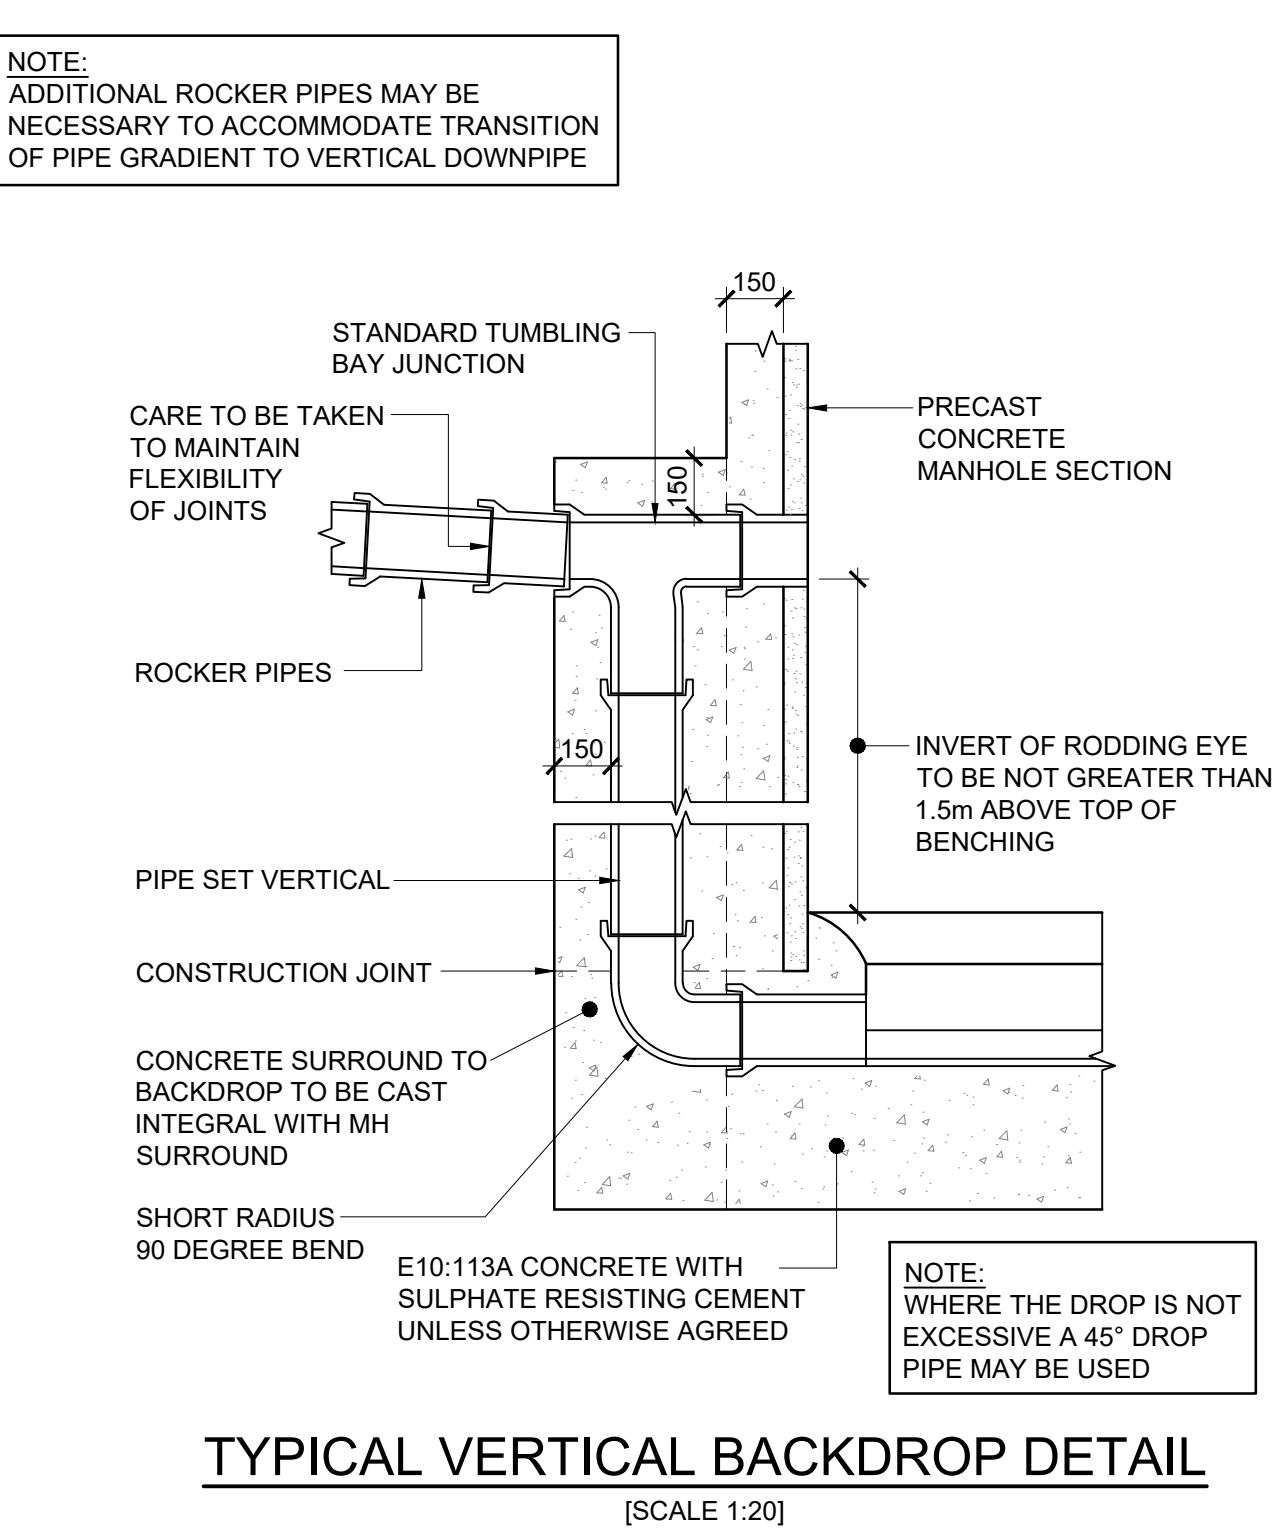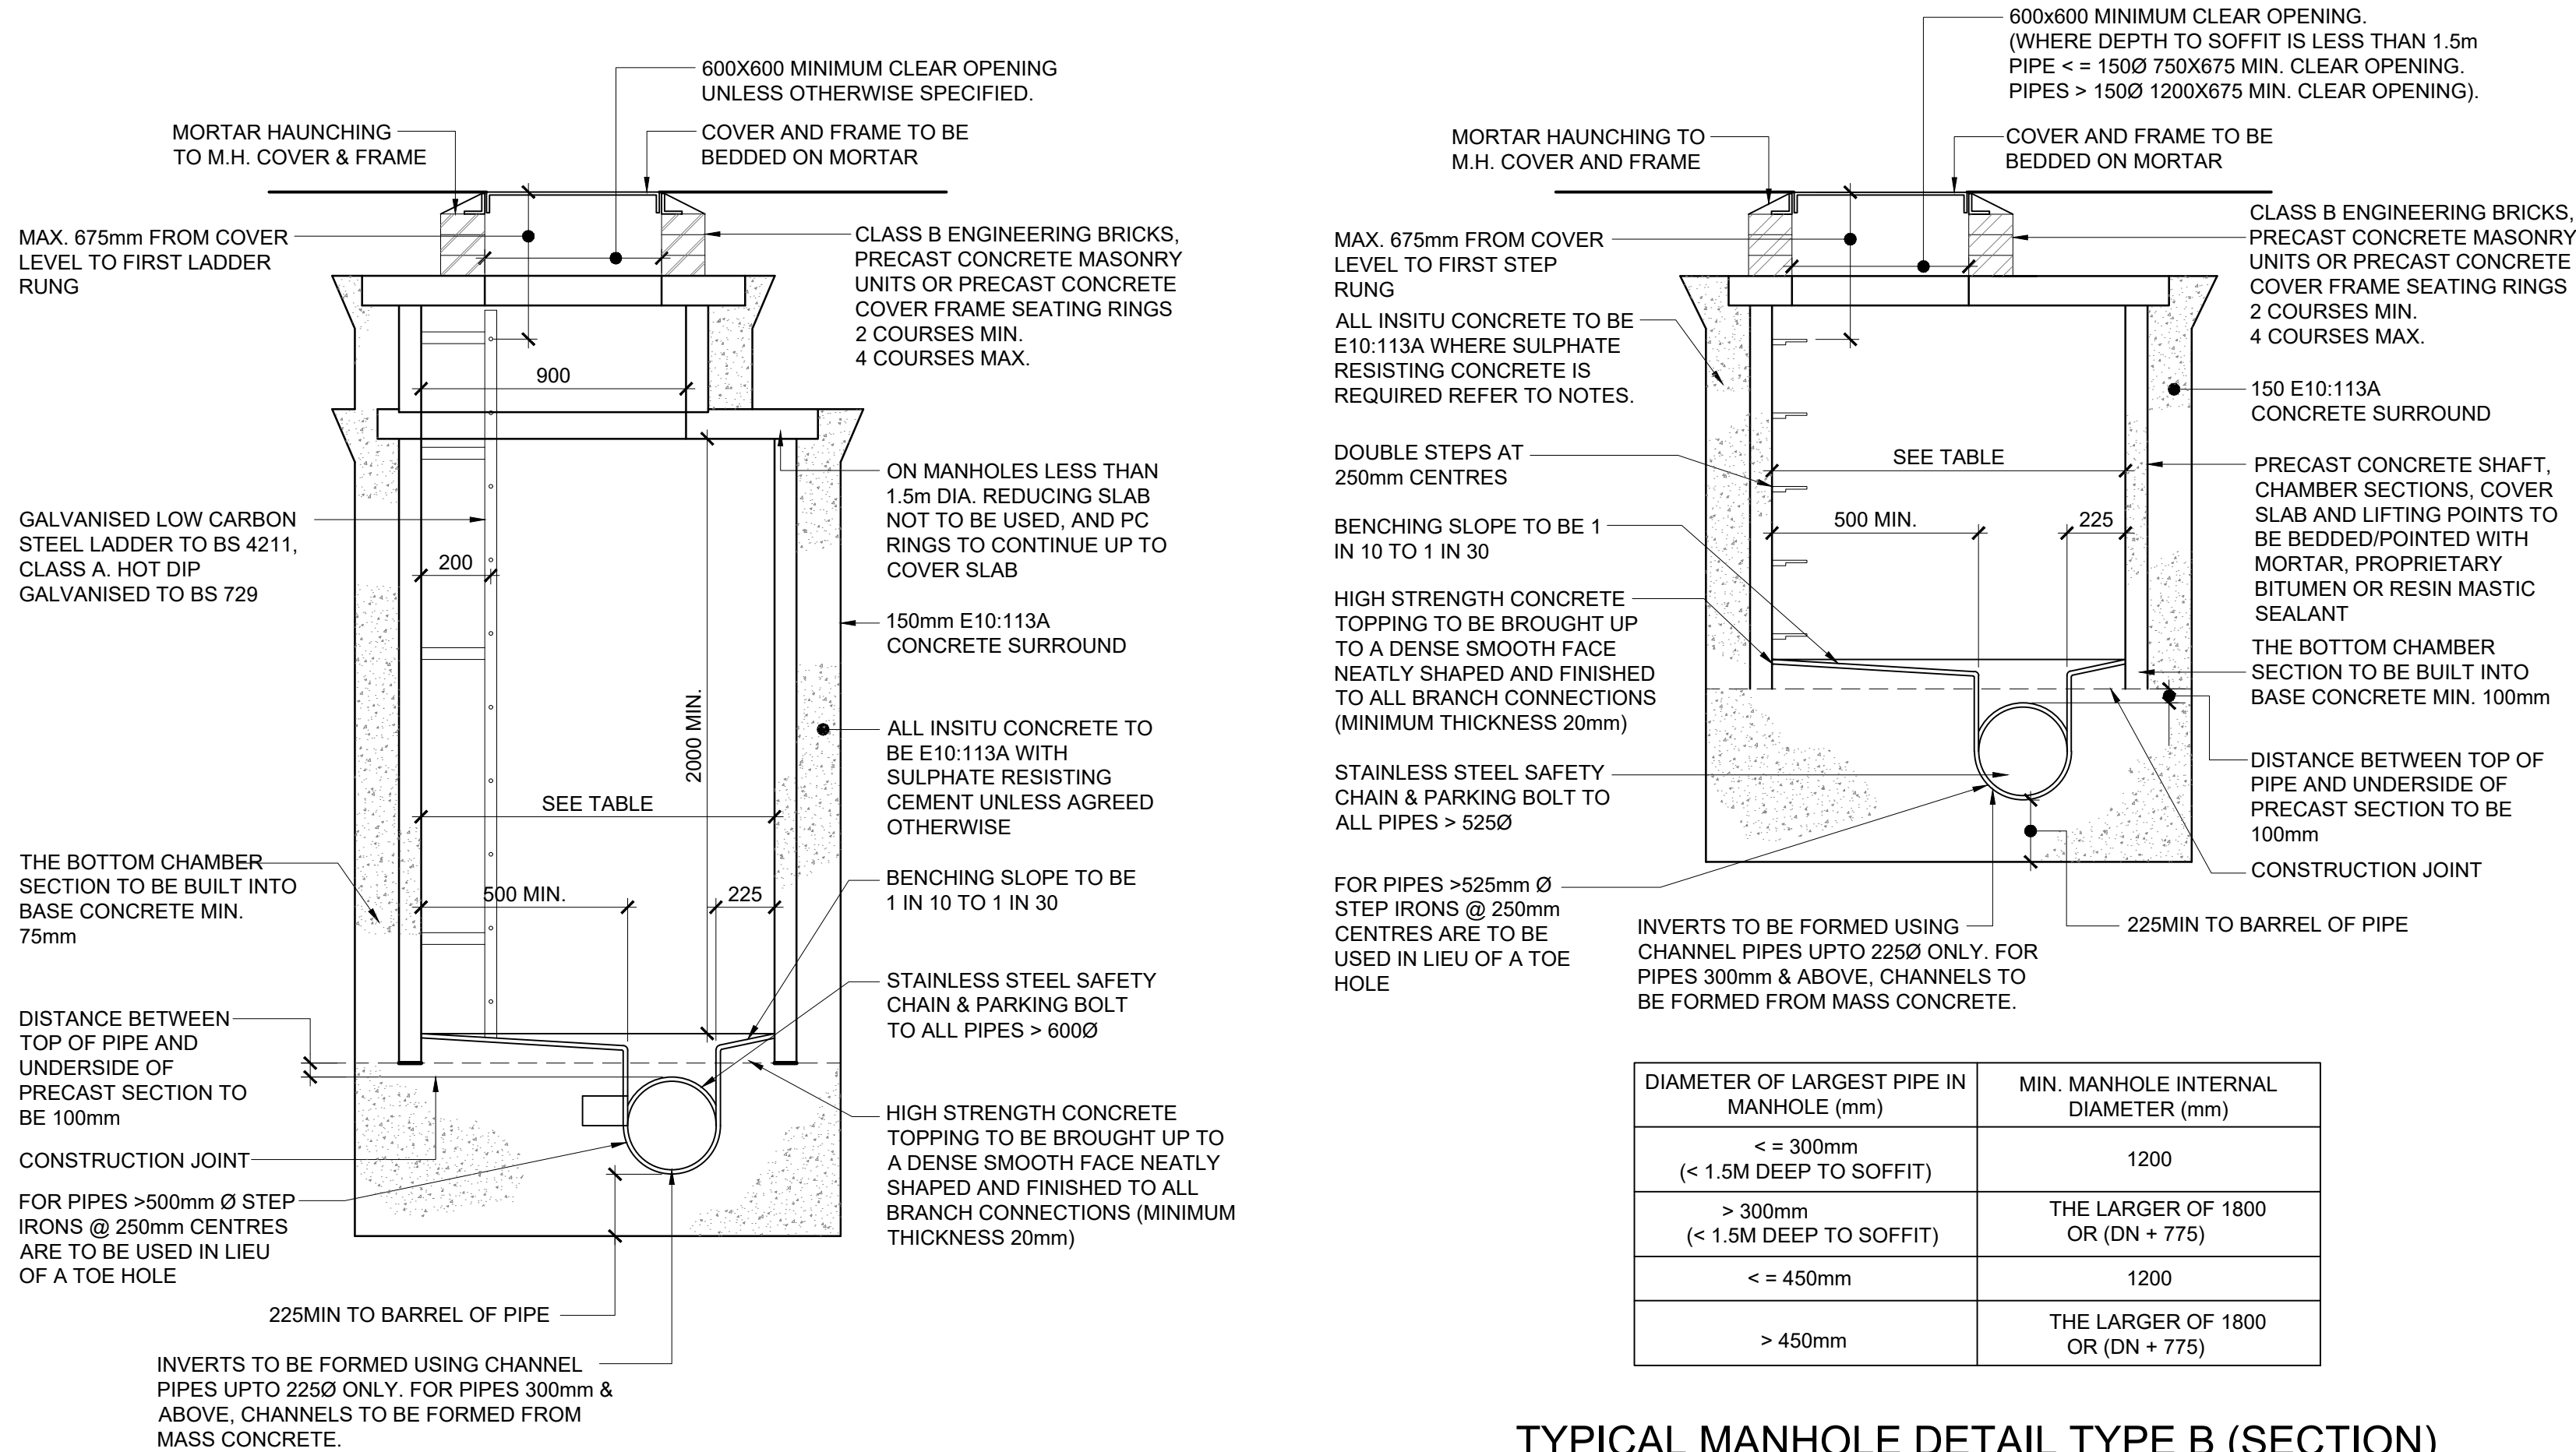

TYPICAL MANHOLE DETAIL TYPE A (SECTION)
[SCALE 1:20]

TYPICAL MANHOLE DETAIL TYPE B (SECTION)
[SCALE 1:20]

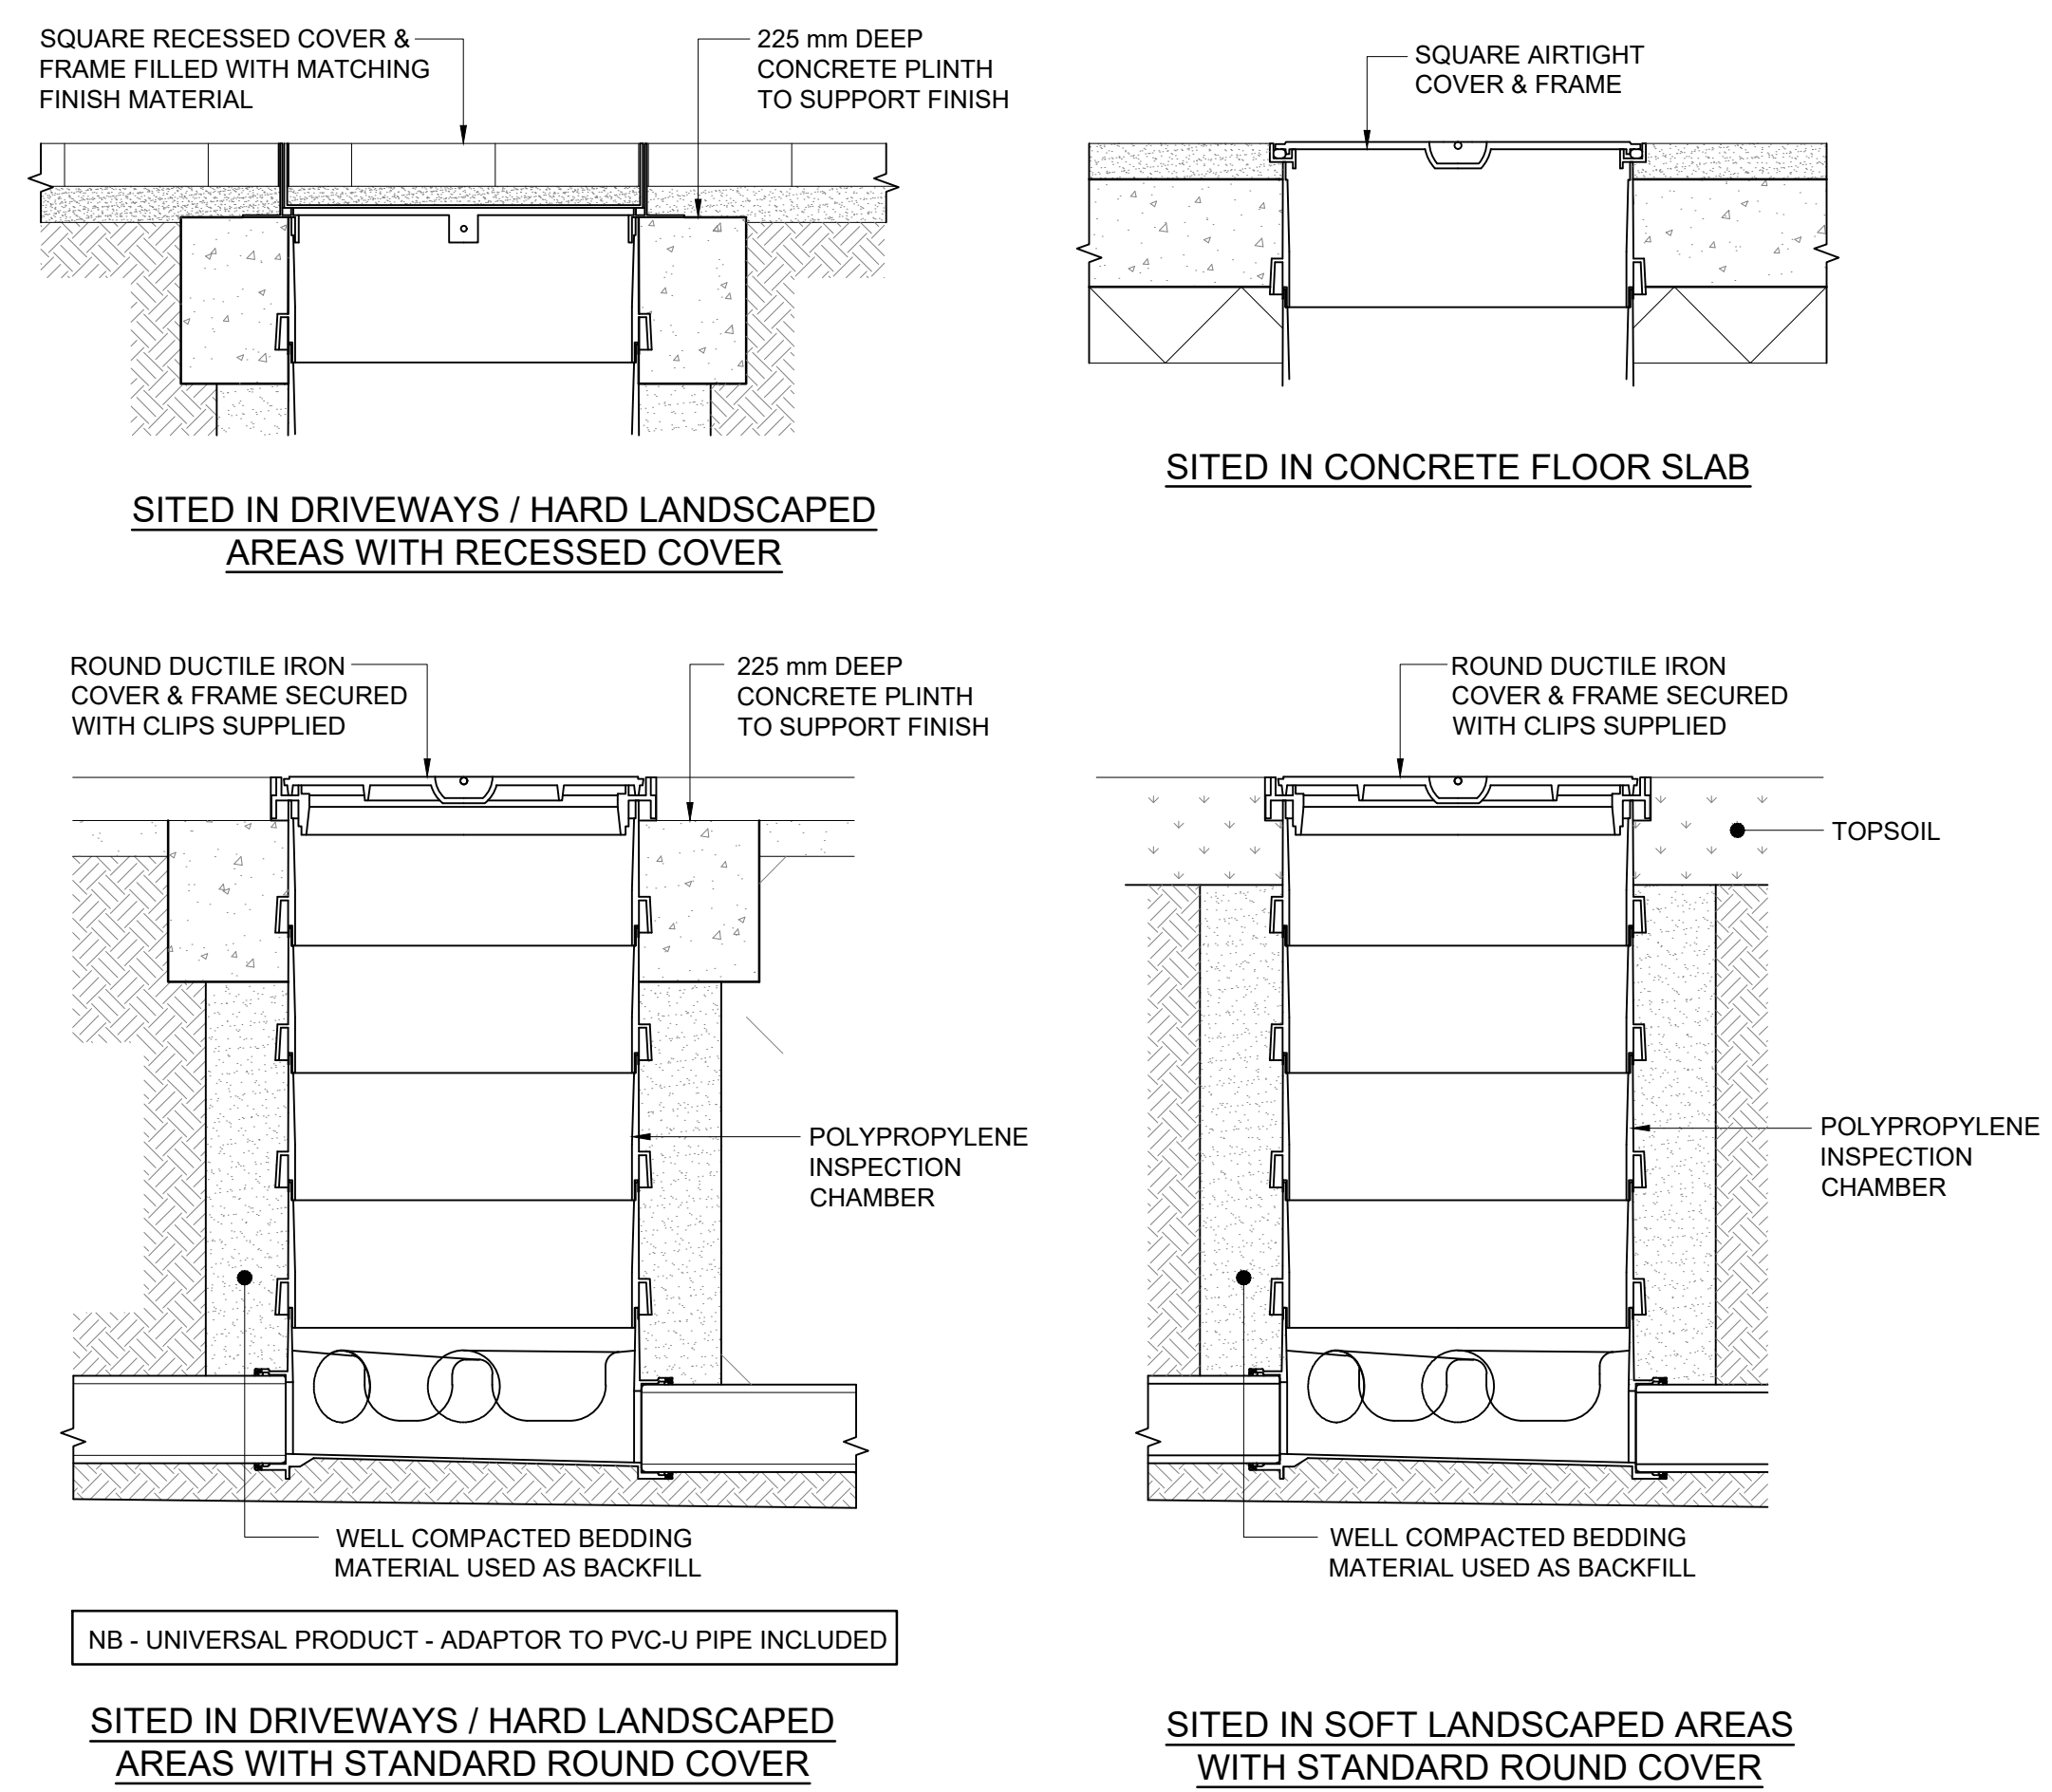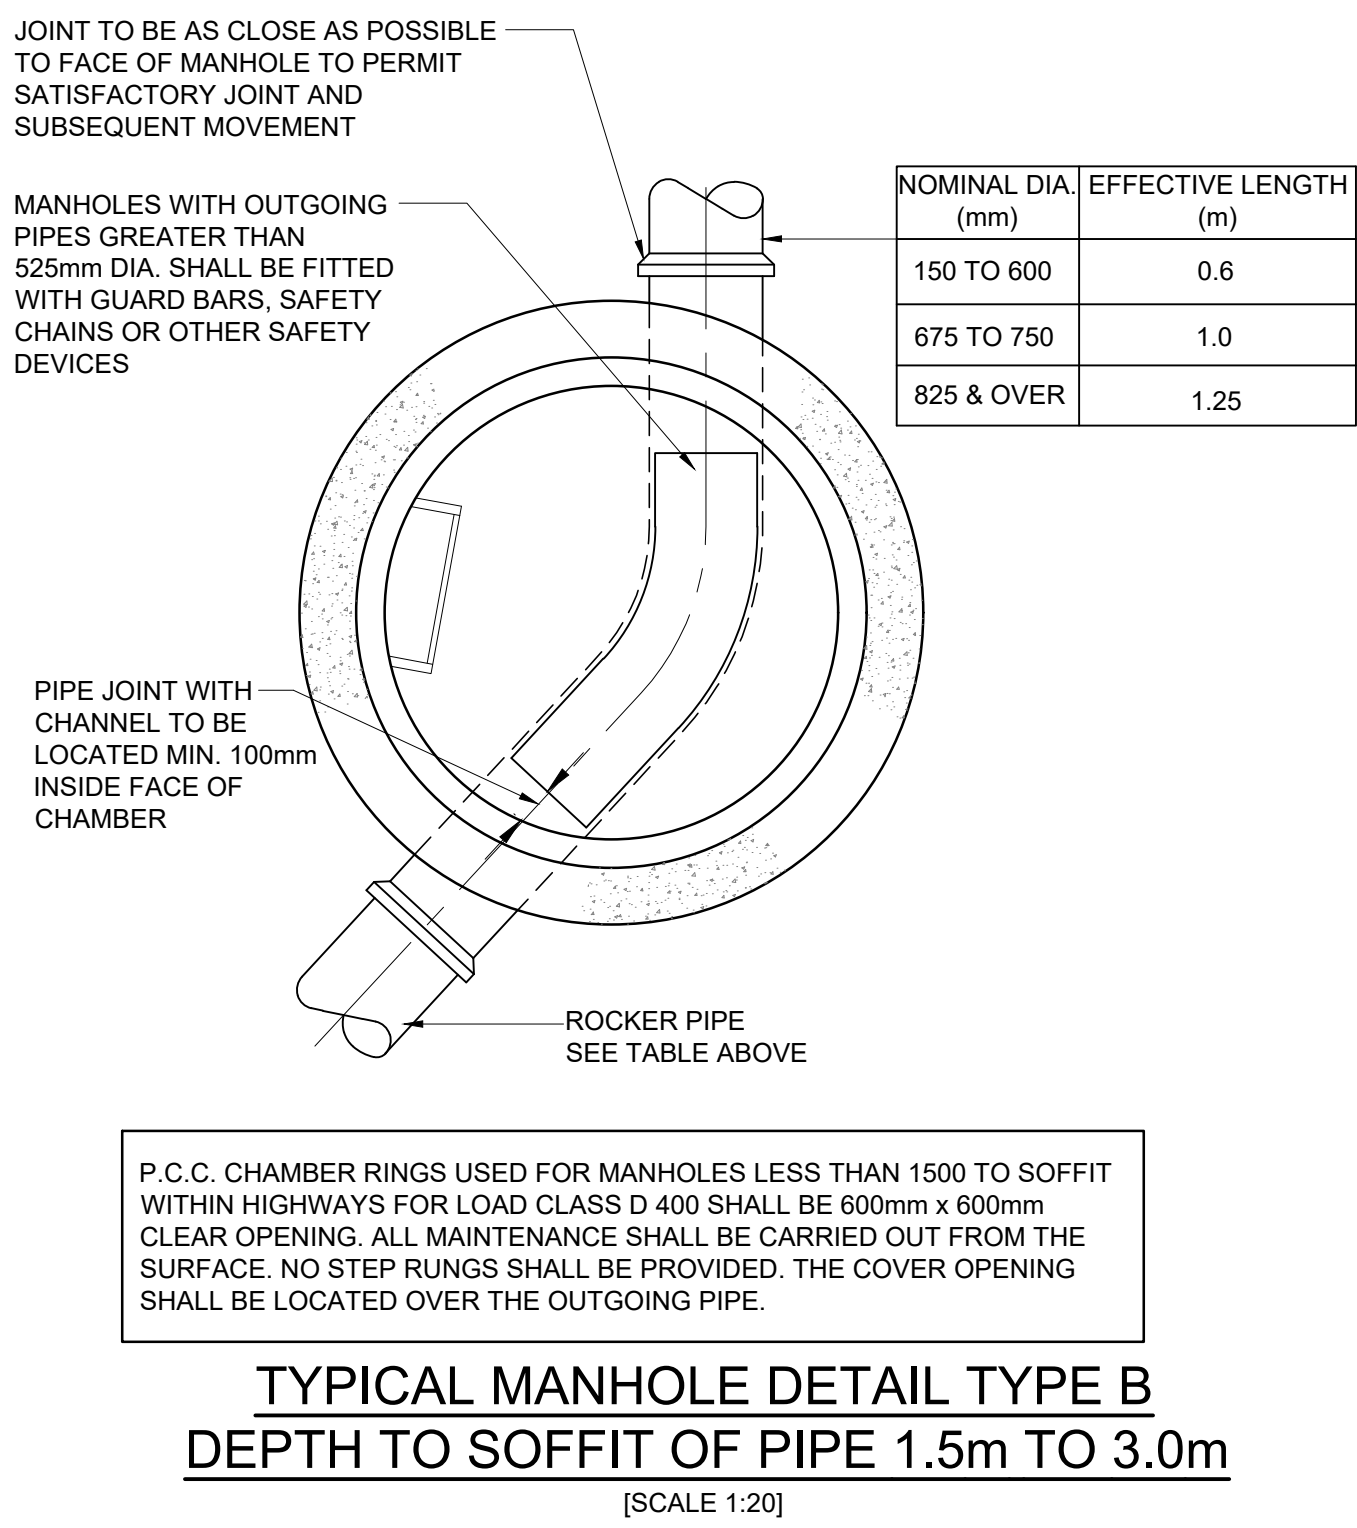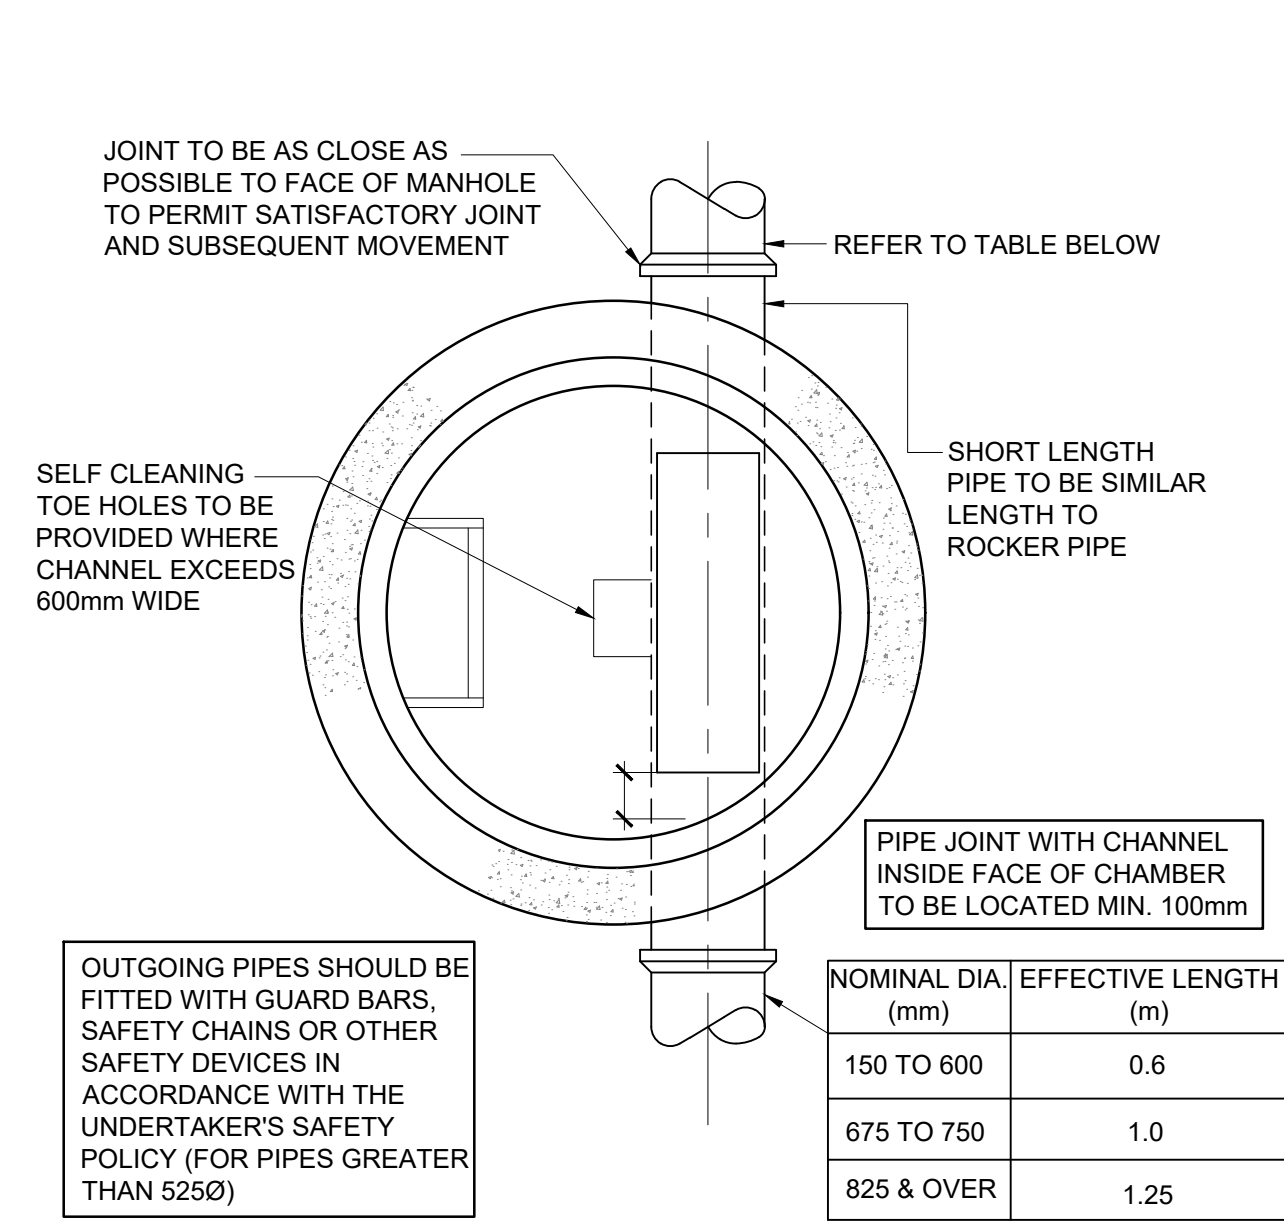

P01	24.05.23	DB	PRELIMINARY ISSUE	JNL
REV	DATE	NAME	REVISION	REV CHECK
 Consulting Structural & Civil Engineers				
TITLE: TYPICAL DRAINAGE DETAILS SHEET 1				
PROJECT: 113-117 NORTH ROAD, MANCHESTER				
CLIENT: BRINDLE & YAM SOLICITORS				
DRAWN AT: OFFICE		DRAWN BY: DB		C.A.D.
SCALE: AS NOTED @ A1		DATE: FEB 2023		CHECKED BY: JL
CONTRACT No:		DRAWING No:		
23282		1005		