



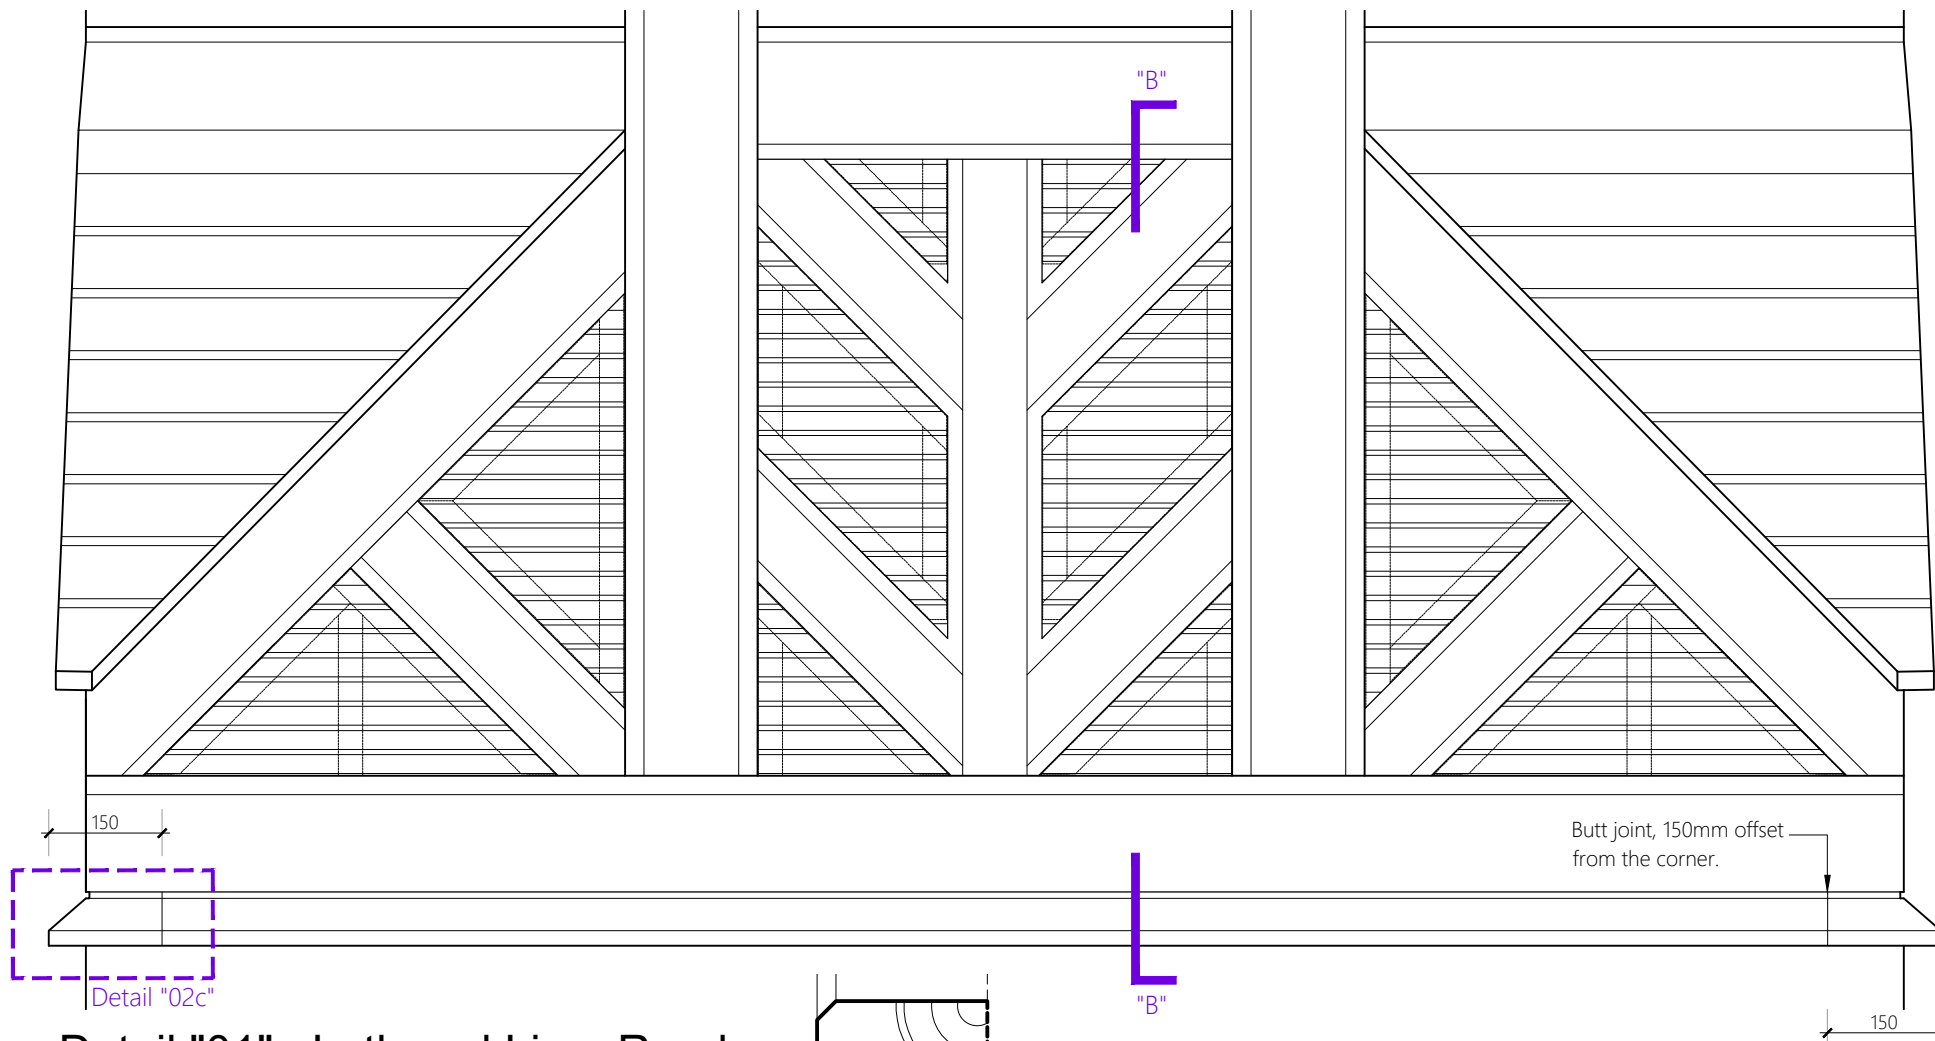


Detail "01" : Lath and Lime Render

Scale 1:10

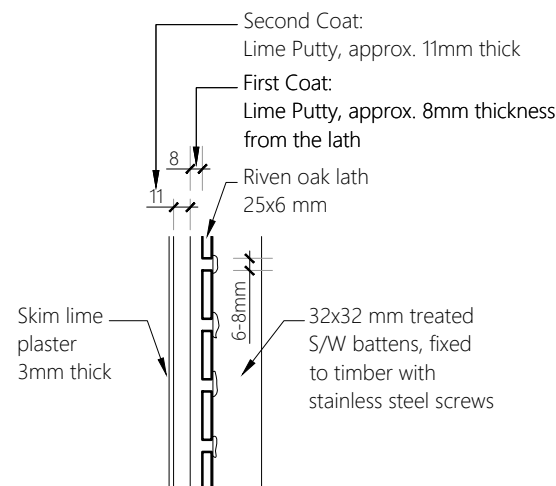


Detail "02a"

Scale 1:5

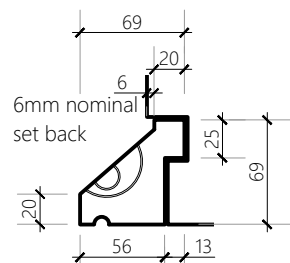

Detail "02b"

Scale 1:5

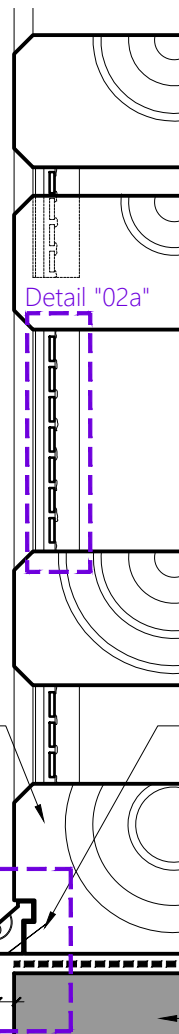

Section "B-B"

Scale 1:10

LATH & LIME RENDER

First Coat on the Riven Oak Lath

The lime render should be applied in a diagonal direction to the laths ensuring the lime plaster pushes through the gaps in the lath fully, so a "nib" forms on the other side.

The front of the lath is covered by approx. 8mm.

Other work likely to cause vibrations must not be carried out until the first coat has set. This coat must be well scratched once the lime plaster has set, but while it is still green with a diamond pattern 45° to the laths.

Second Coat

A floating lime coat, which will add approx. 10 to 12mm in thickness to the first. Scratch while green with a devil or nail float.

Final Coat


A thin skim of fine lime plaster (3mm) to be applied. Colour, texture and smoothness to be confirmed. Provide sample panel for Architect approval.

Presumed depth of the timber. Exact dimensions to be determined on site.

Stainless-Steel Lost Head Annular Ring Shank Nails 2.65x65mm @ 300mm c/c, 40° angle Pilot drilling required before insertion of the nails.

New Lead Code 5 DPC

Existing masonry wall

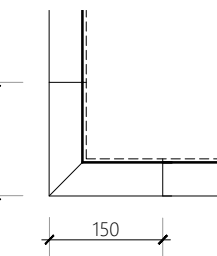


Detail "02c"

Drip: Corner Piece

Scale 1:10


NOTE:

THESE DETAILS ARE PROVISIONAL

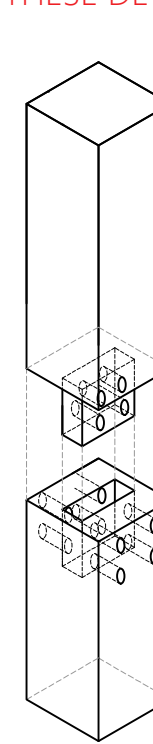


Detail "03"

Mortice & Tenon

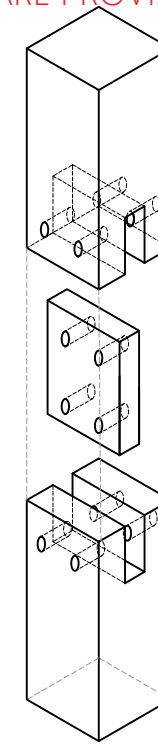


Detail "04"

Slip Tenon

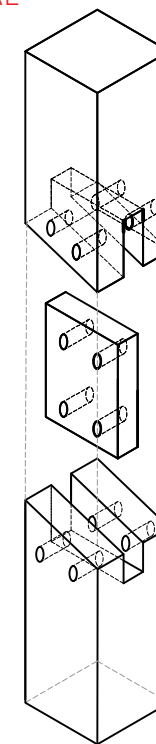


Detail "05"

Raking Slip Tenon

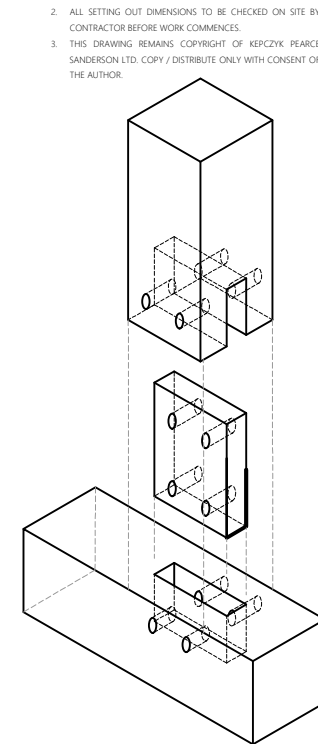


Detail "06"

Slip Tenon between Post & Cill/Rail

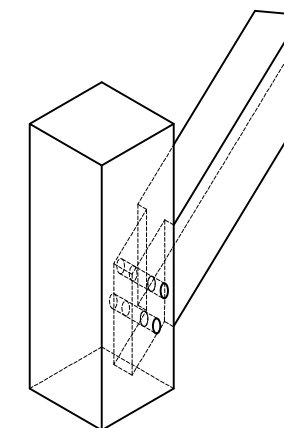

Detail "07"

Post & Diagonal Member Junction Repair

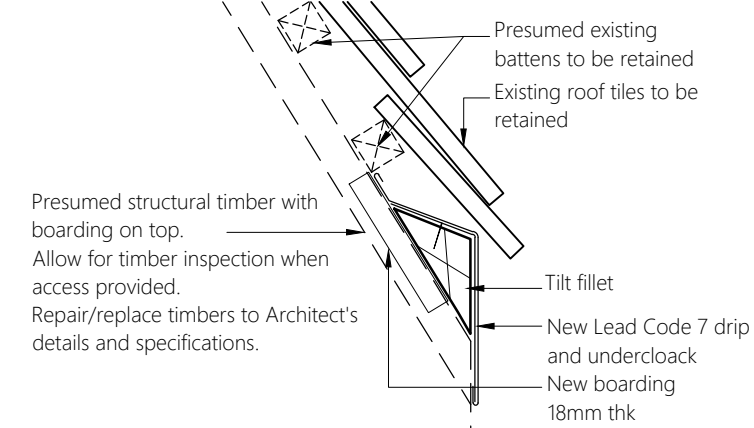

Detail "08" : Main Roof Drip Detail

Scale 1:5

LISTED BUILDING CONSENT ISSUE

Rev.	Initial	Comments	Date
LBC 01	AK	LBC ISSUE	16.05.2023

Contract Lych Gate Chorlton Green		Details: Typical Joinery Details and Timber Repair					
Client Manchester City Council		Contract No.	1905	Drawn	Ash.K	Drawing No.	04
Building / Structure Lych Gate Chorlton Green		Date	Mar 2023	Revision	LBC 01	Scale	As Noted @ A3
KEPCZYK PEARCE SANDERSON ARCHITECTS, SURVEYORS & HISTORIC BUILDING CONSULTANTS		Address: 75 Wilmslow Road, Handforth, Cheshire SK9 3EN Tel: 01625 400103					