

Figured dimensions only to be taken from this drawing. DO NOT SCALE.
All contractors must visit the site and be responsible for checking all setting out dimensions and notifying the architect of any discrepancies prior to any manufacture or construction work.

NOTES:

0

5

10

15

20


25

30

N

BLUE LINE OWNERSHIP BOUNDARY

RED LINE APPLICATION BOUNDARY

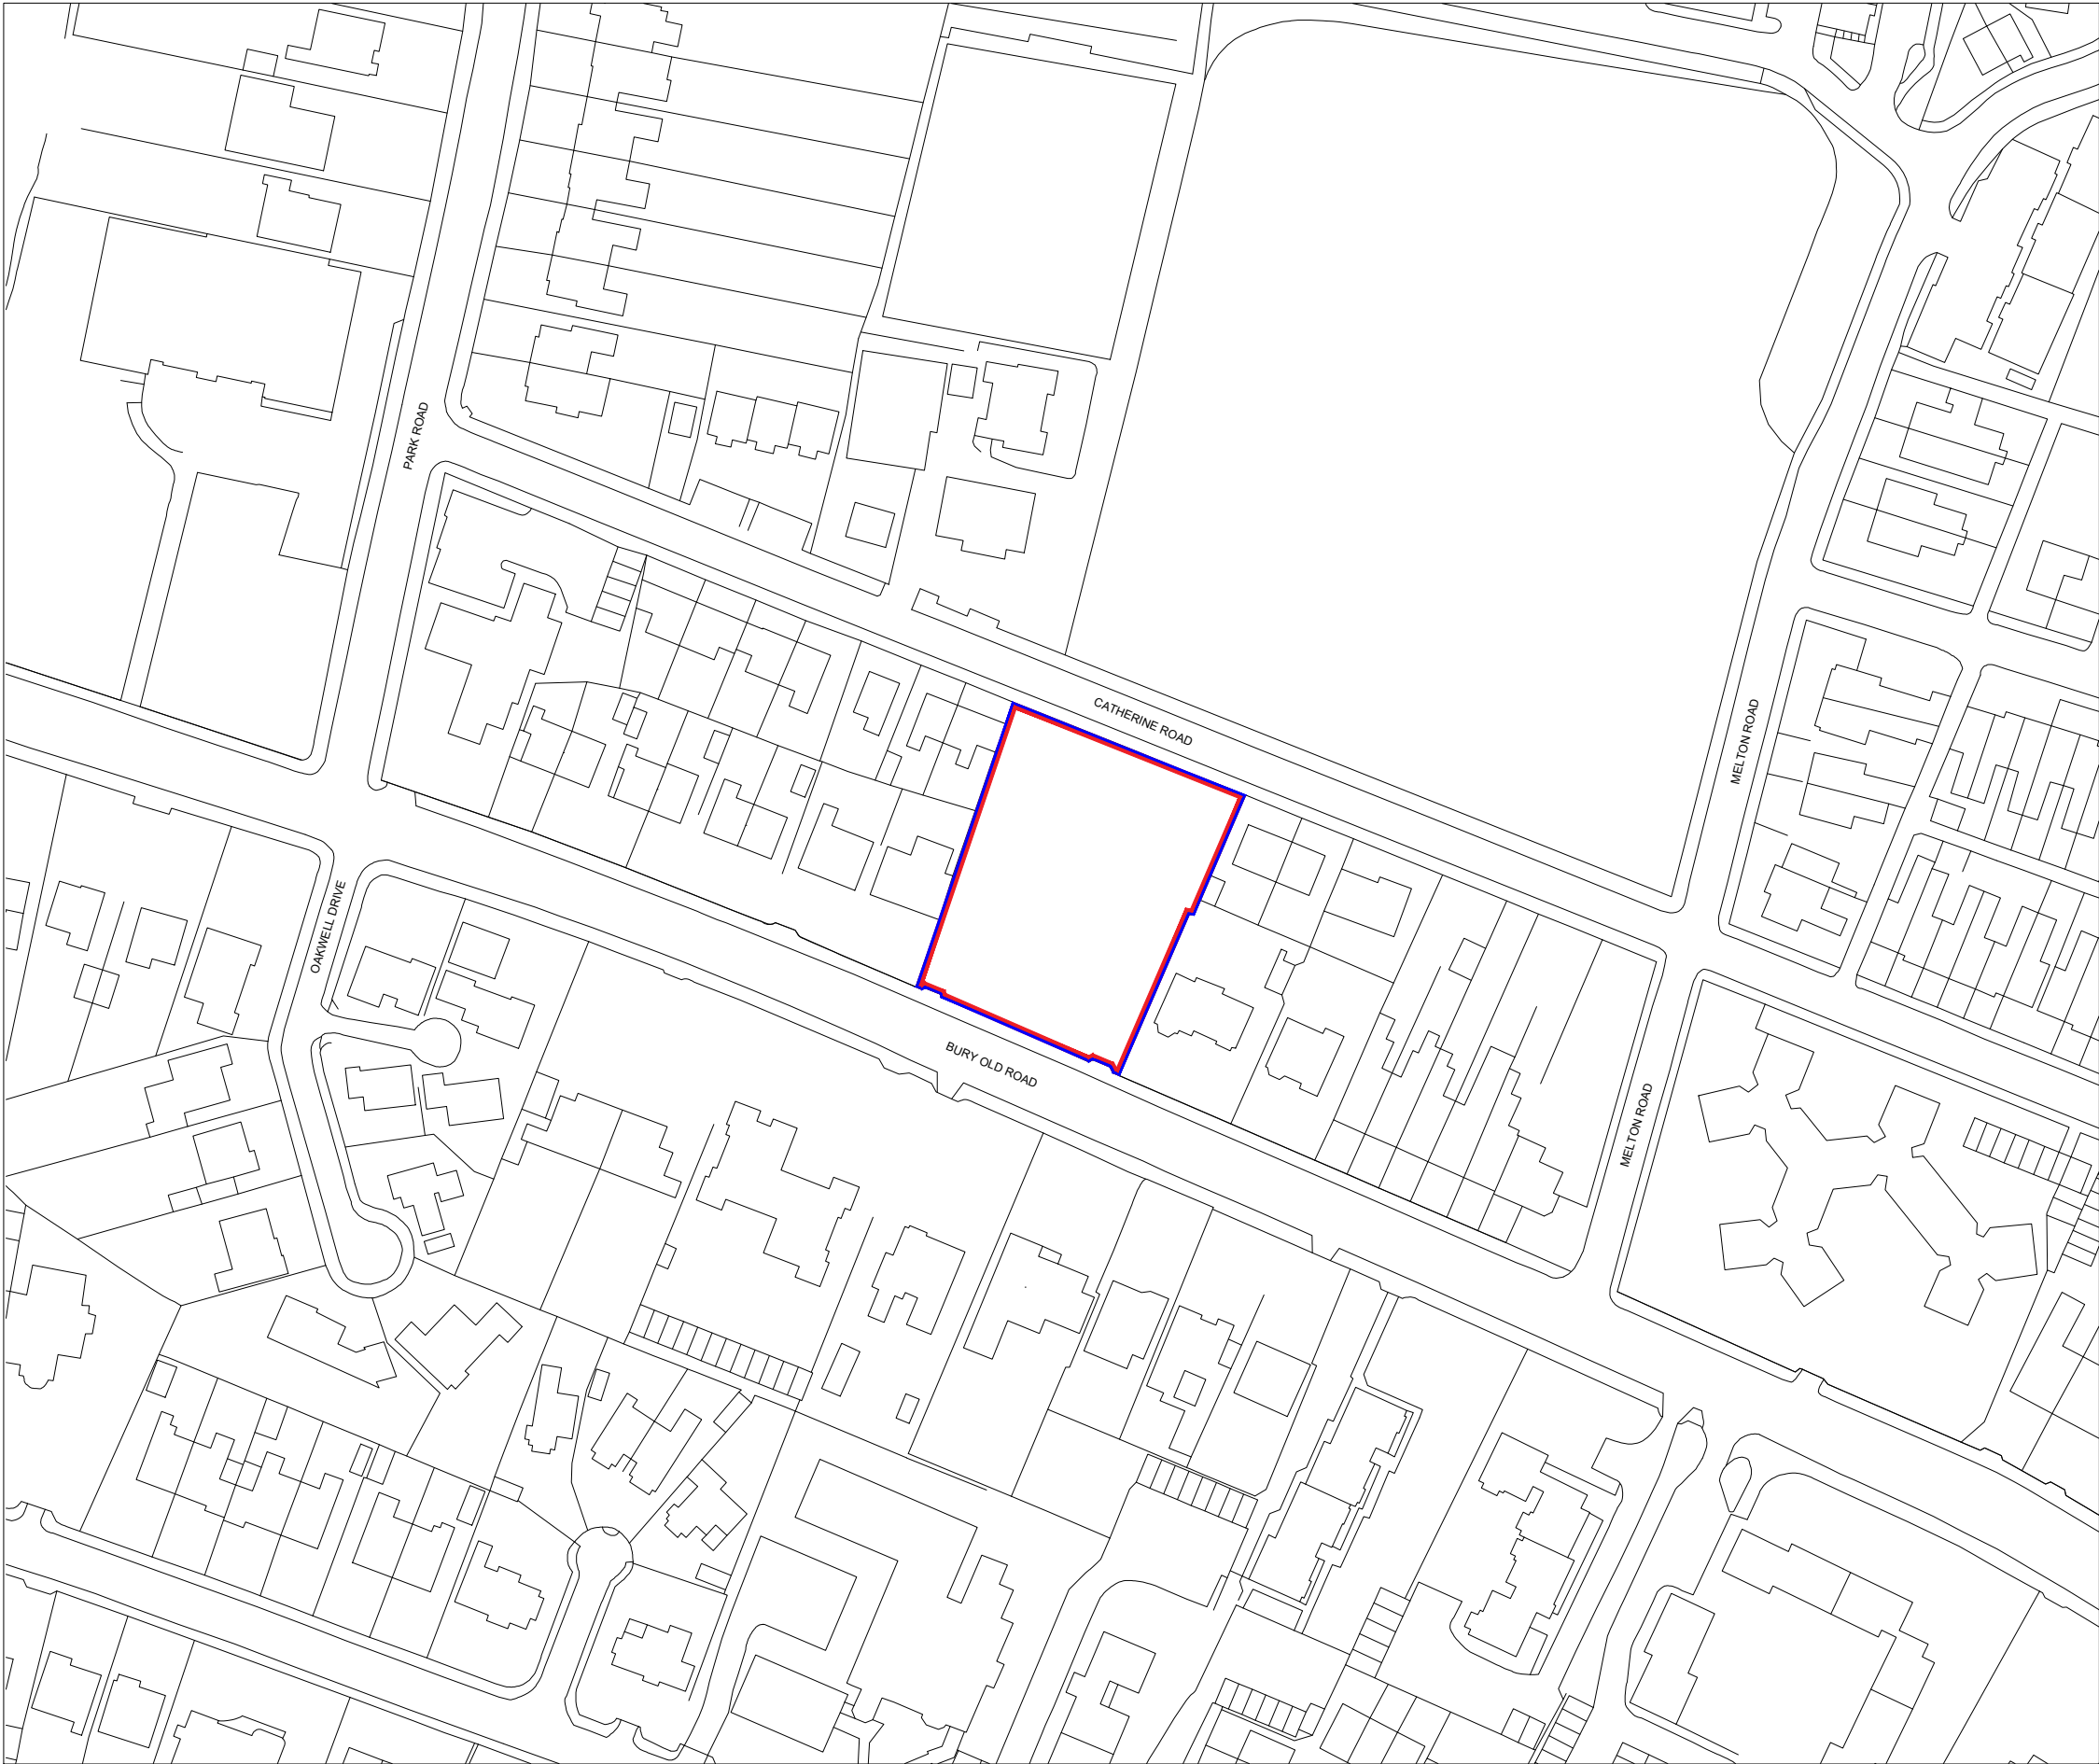

P-00	22/05/20	PLANNING APPLICATION SUBMISSION	KE
REV	DATE	NOTES	CHK

PLANNING

Client
MAYFAIR & CO DEVELOPMENT LTD

Project
BURY OLD ROAD

Drawing Title
SITE LOCATION PLAN

Drawn	Checked	Paper Size	Scale	Date
JH	KE	A3	1:1250	21/05/20
Project No.		Drawing No.		Revision
19567		0301		P-00

CORSTORPHINE
+WRIGHT
ARCHITECTS

Warwick
London
Birmingham
Manchester
Glasgow
Leeds
Canterbury
Darlington
Dublin