
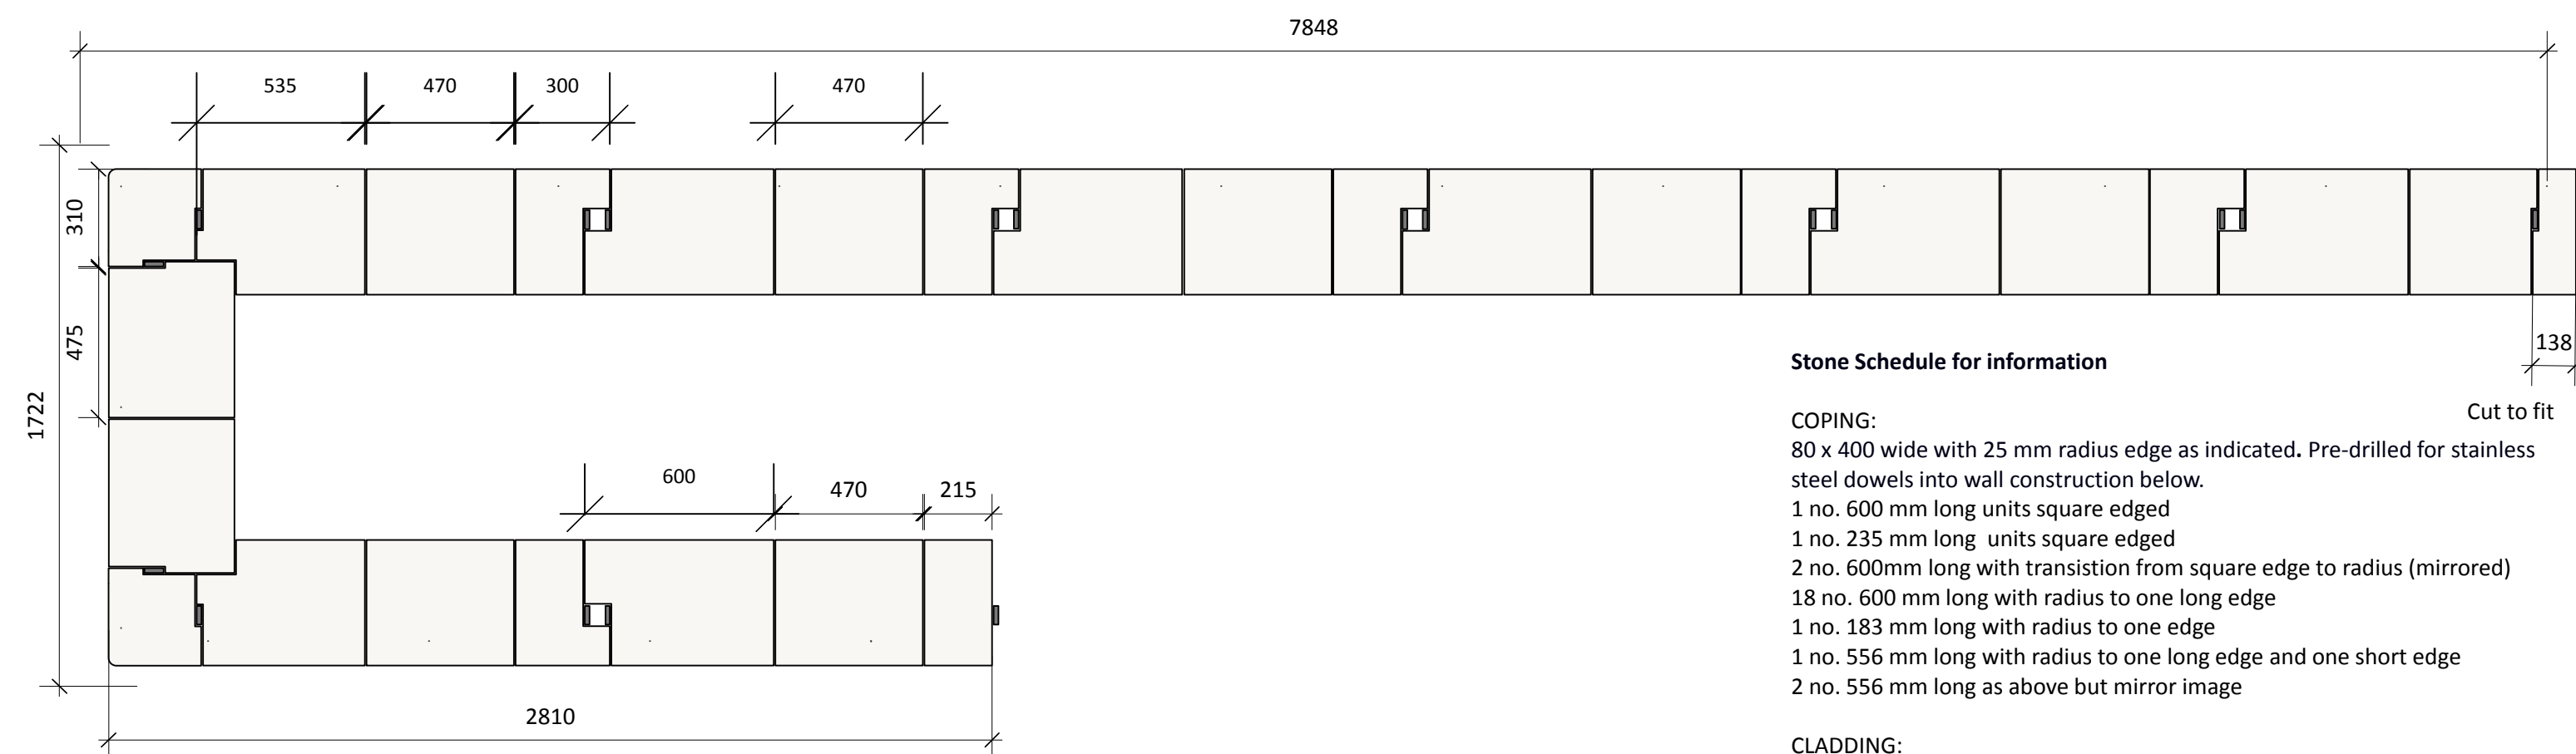
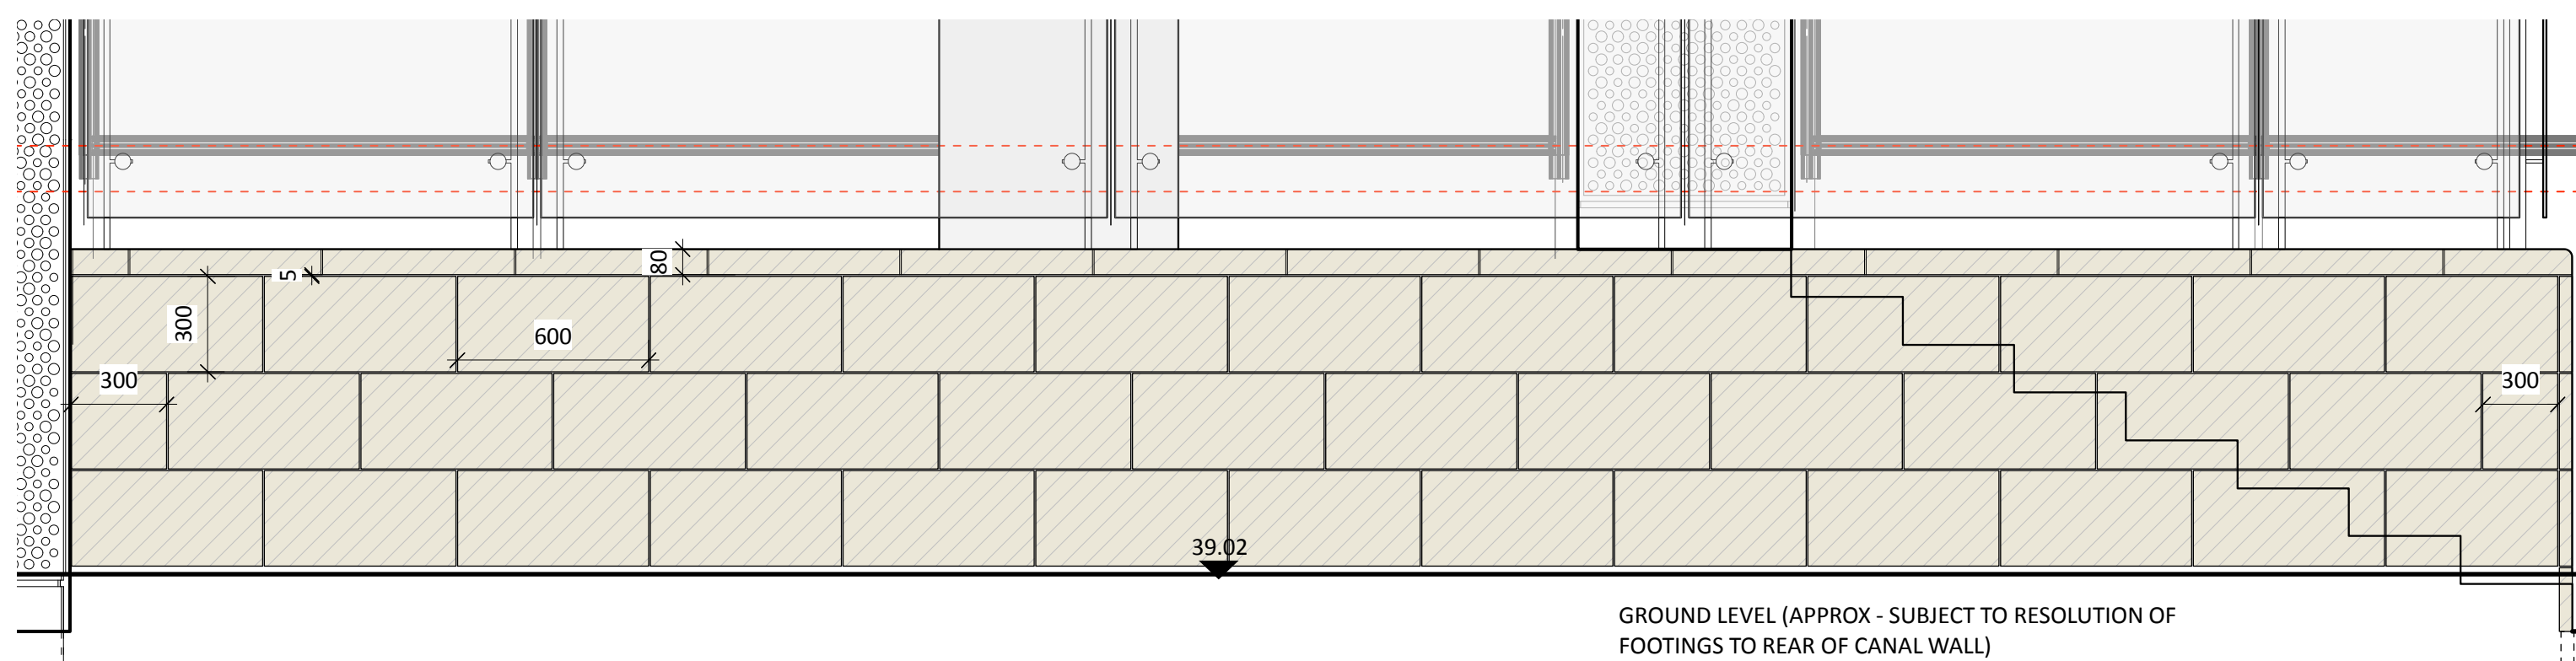
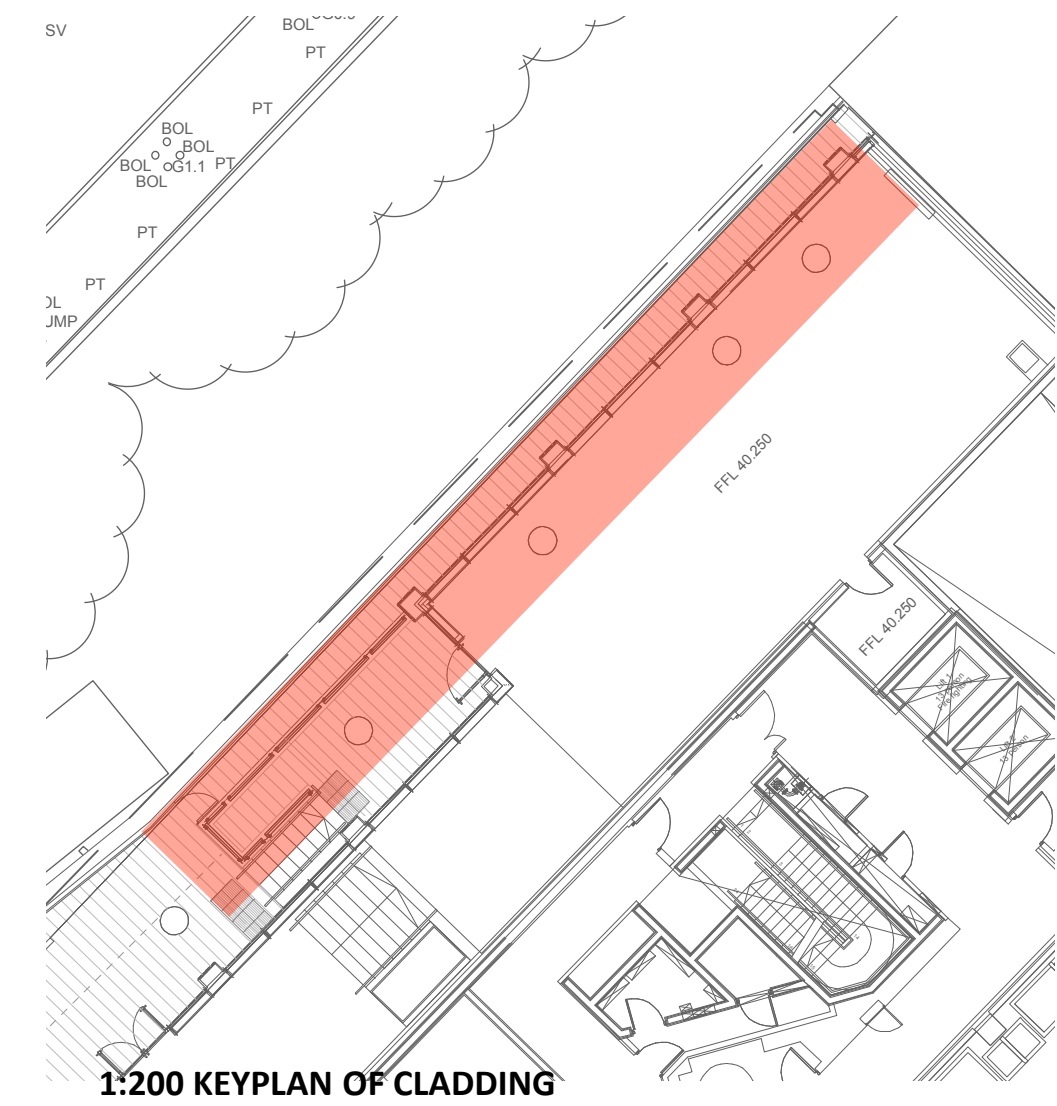


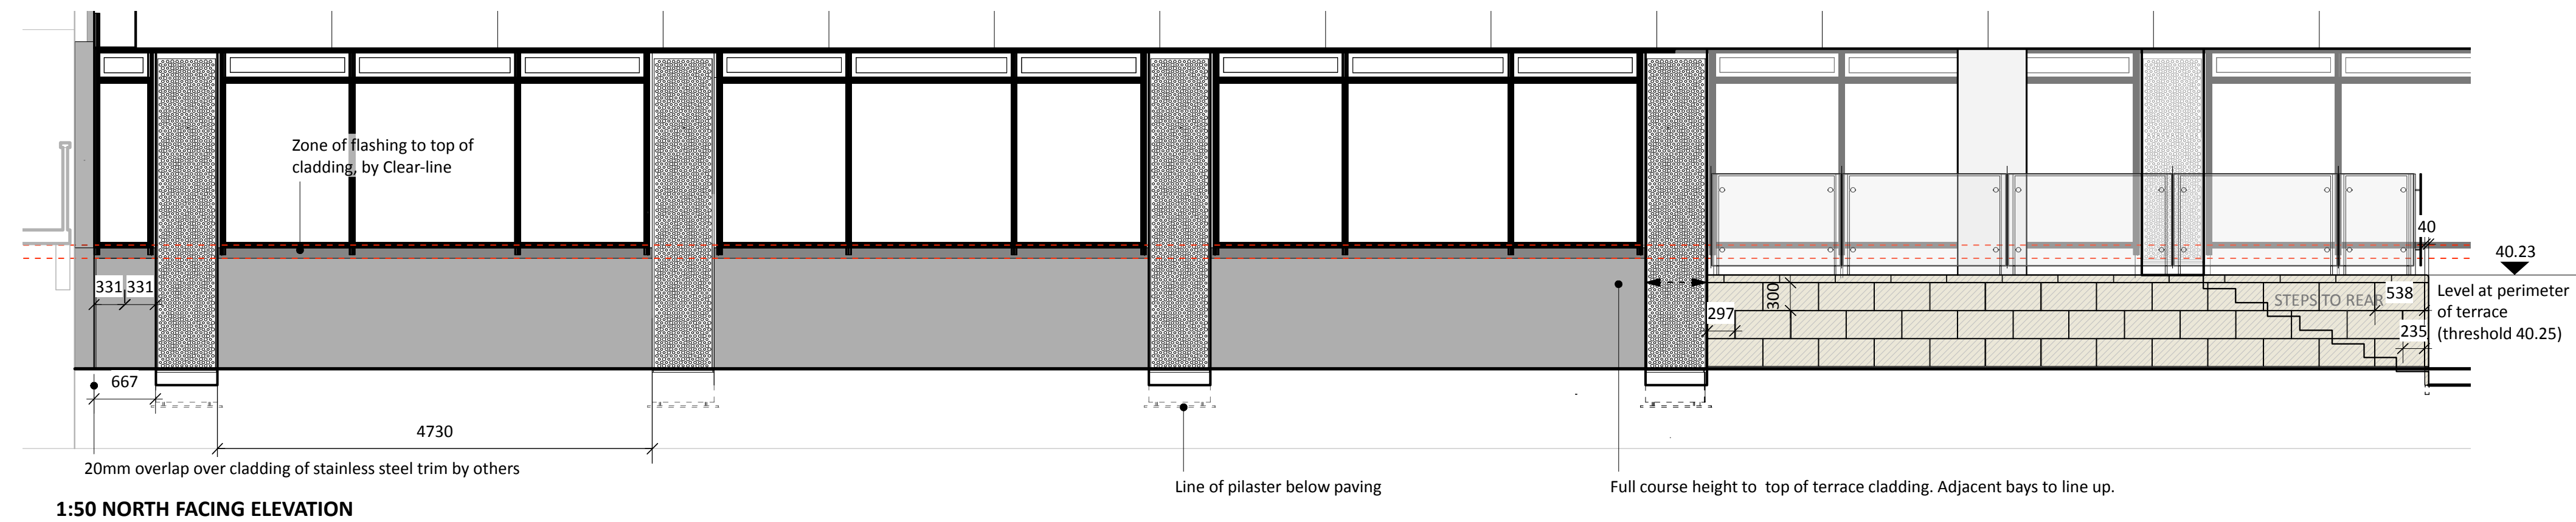

Stone Schedule for information

COPING: Cut to fit
 80 x 400 wide with 25 mm radius edge as indicated. Pre-drilled for stainless steel dowels into wall construction below.
 1 no. 600 mm long units square edged
 1 no. 235 mm long units square edged
 2 no. 600mm long with transition from square edge to radius (mirrored)
 18 no. 600 mm long with radius to one long edge
 1 no. 183 mm long with radius to one edge
 1 no. 556 mm long with radius to one long edge and one short edge
 2 no. 556 mm long as above but mirror image

CLADDING:
40mm thick yorkstone cladding 300mm high as **F21/120** with fixings by
Ancon as **F30/10** to blockwork construction.
65 no. 600mm wide panel
6 no. 300mm wide panel
4 no. 312 mm wide panel
4 no. 254 mm wide panel with 25mm radius to 300mm edge
4 no. 556 mm wide panel with 25mm radius to 300mm edge

Quantities given for information purposes only. Drawings show layout and distribution of size

Shop drawings to be reviewed prior to fabrication

C6	RD	2021-04-14	Final Construction issue
C5	RD	2021-01-25	Ramp instead of step.
C4	RD	2020-11-03	Stainless steel cladding shown. Stone cladding to plinth south of steps added.
C3	RD	2020-04-29	Upstand levels added. Cladding setting out amended. B1 facade added. Cladding schedule amended.
C2	RD	2020-04-27	Additional annotation. Amazon House elevation added
C1	RD	2020-03-03	First issue

© All information contained within this document remains copyright of Landscape Projects Ltd. and shall not be reproduced without prior consent.




(1) Do not scale from drawings - use written dimensions only. (2) All dimensions are in millimeters unless noted. (3) All dimensions shall be verified on site before proceeding with the work. (4) Landscape Projects shall be notified of any discrepancies. (5) Engineer to specify all sub-bases. Any below ground construction is indicative.

Project Title				Drawing Title			
Manchester New Square Manchester				Detail B1 Terrace Wall Cladding and Coping adjacent Steps K04/05			
Drawn Date		Drawn	Checked				
2020-03-03		RD	NCS				
Scale		Status		Revision			
1:20 @ A1		Final		C6			
Drawing No.							
252194		LPP	90	SW	L00	DET	L 0408

landscape projects

Landscape Architecture & Design

31 Blackfriars Road Salford Manchester M3 7AQ
PHONE: 0161 839 8336 FAX: 0161 839 7155
EMAIL: post@landscapeprojects.co.uk

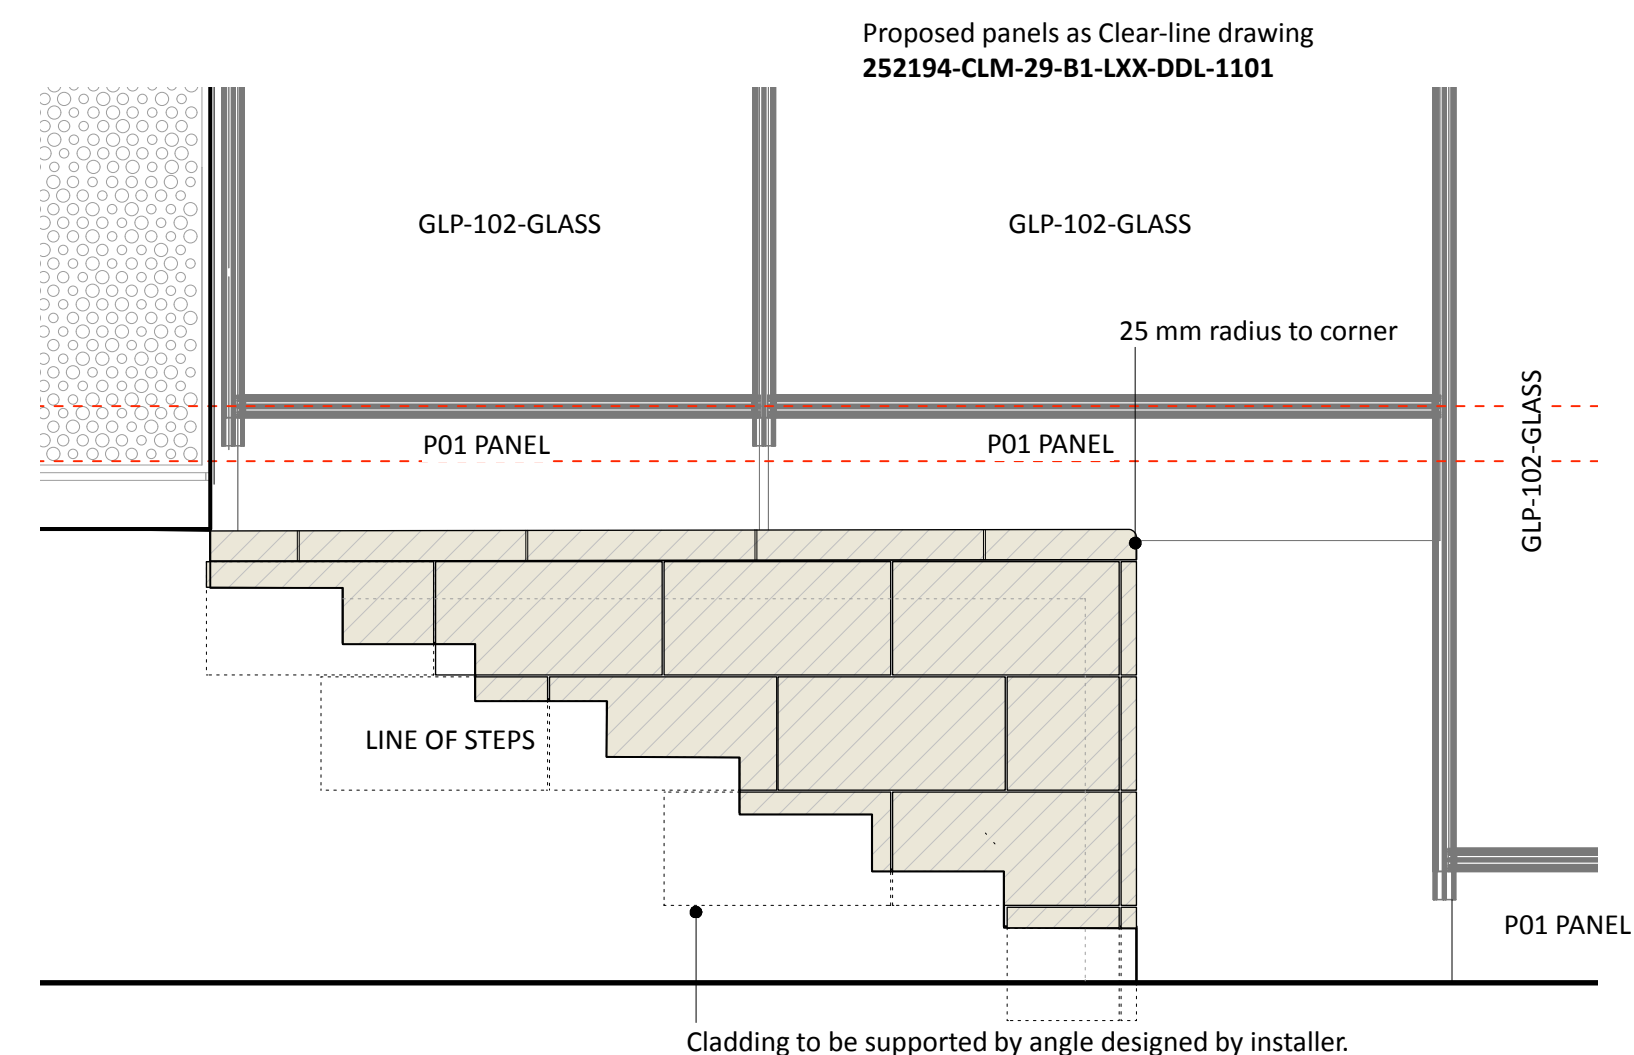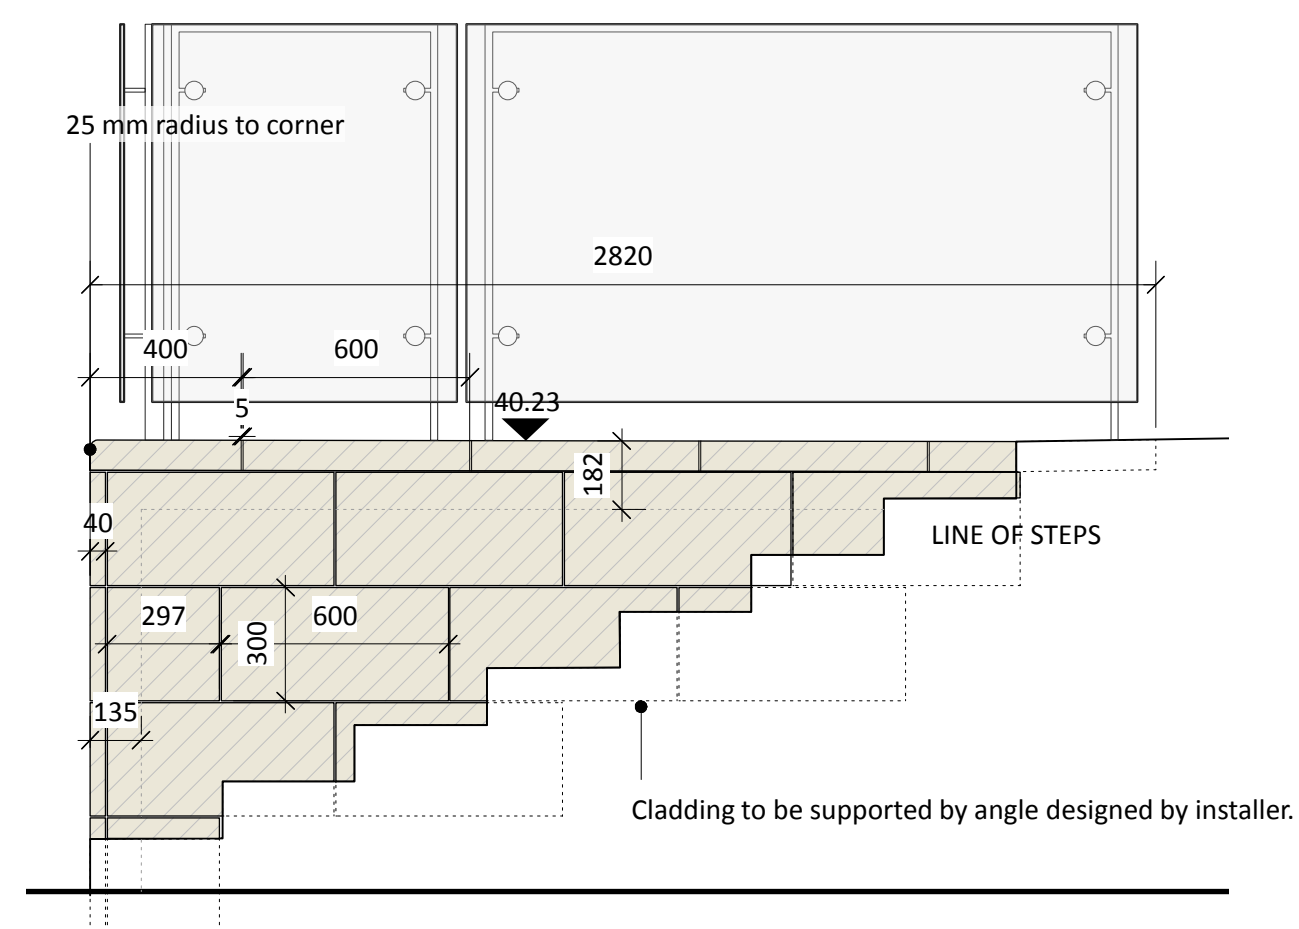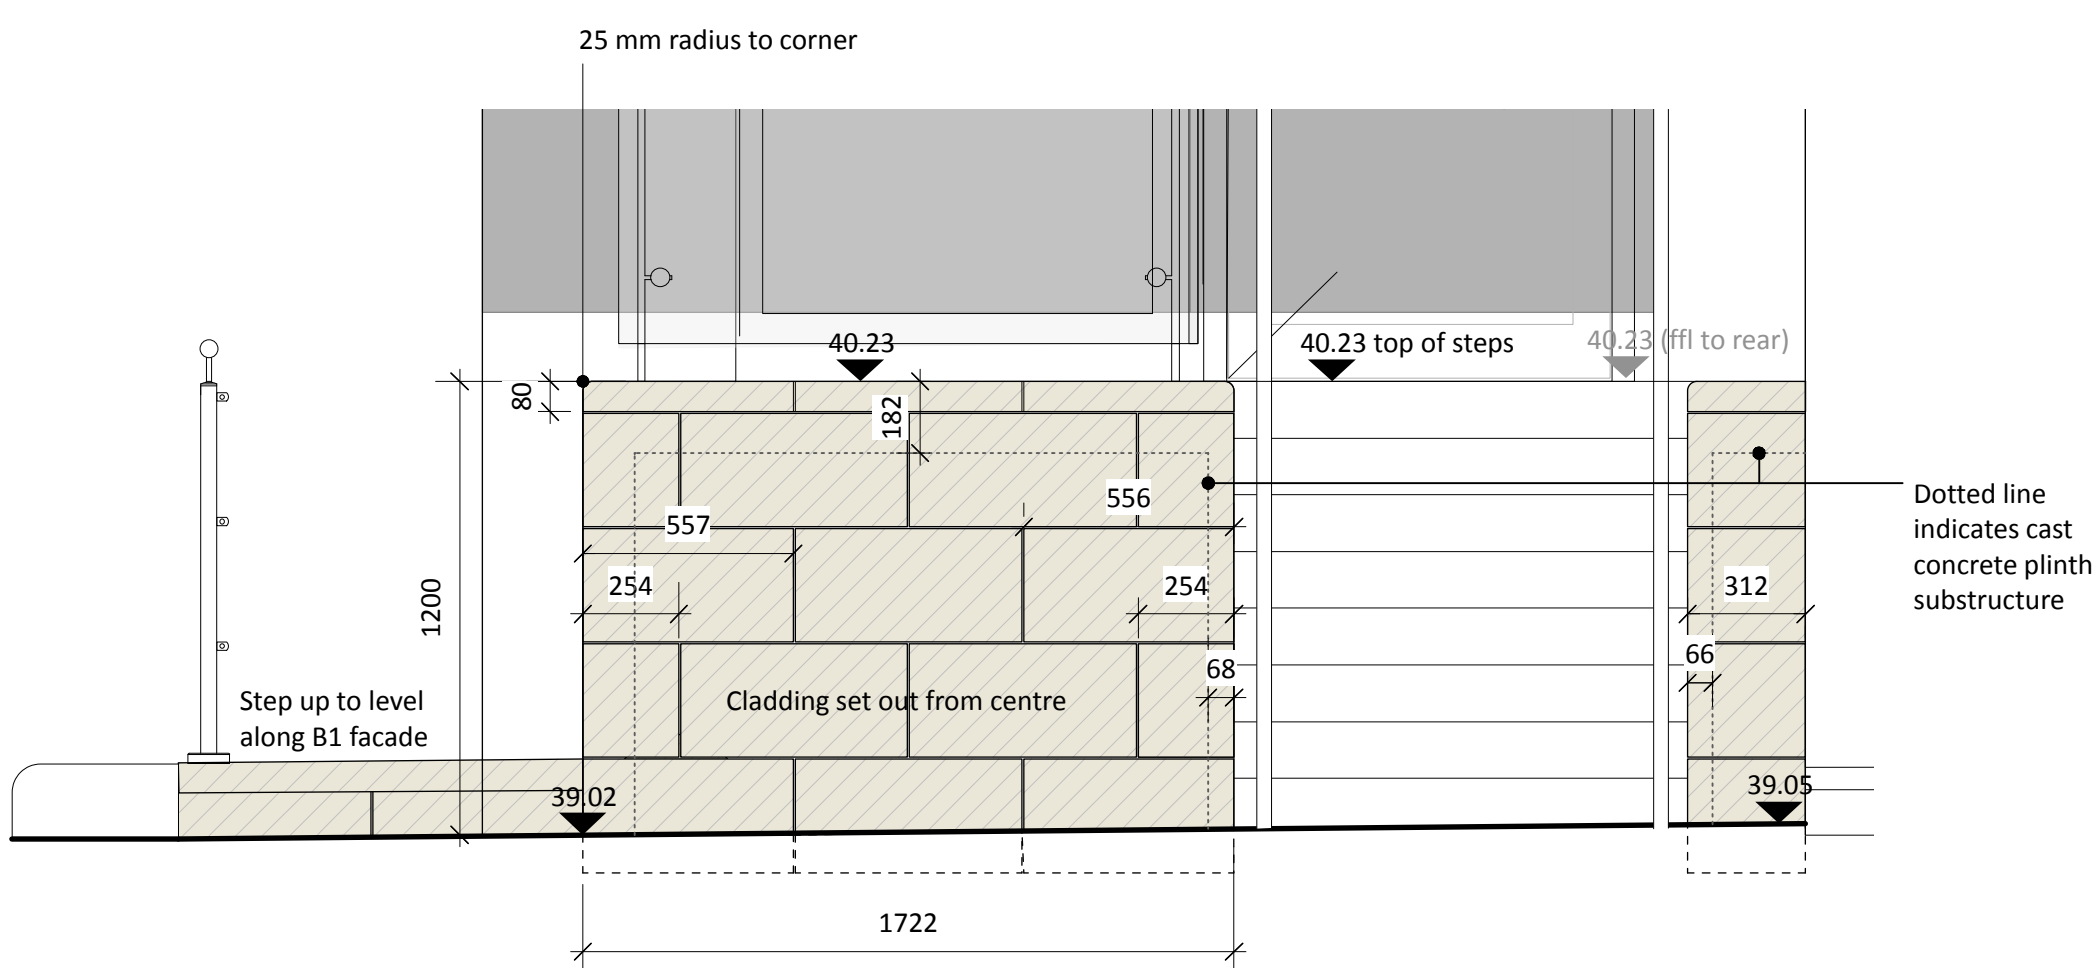

1:20 SOUTH FACING ELEVATION

1:20 ELEVATION OF STEPS AGAINST BUILDING FACADE