


1 Site - Block Plan
1 : 500

5 0 5 10 15 20 25 m
SCALE 1: 500

North

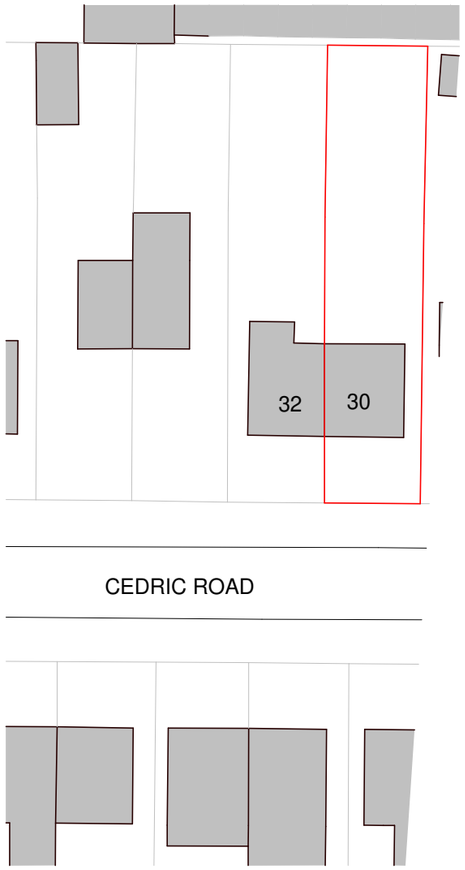

2 Site - Location Plan
1 : 1250

10 0 10 20 30 40 50 m
SCALE 1: 1250

North

Legend - Boundaries

Site Boundary

Site Ownership

Site Boundary determined using OS DATA

PROJECT	30 Cedric Road	PROJECT NUMBER	DRAWING NUMBER	REV	
TITLE	Site - Location and Block Plan	GSS23033.1	001		
CLIENT	Heller	DRAWN BY: CB	CHECKED BY: SG	DATE: 14/07/2023	SCALE (@ A1): As indicated

No. Description Date

STATUS: PLANNING

GOLD SKETCH STUDIOS
www.goldsketch.co.uk info@goldsketch.co.uk 0161 792 9595

NOTES
© COPYRIGHT : ALL RIGHTS RESERVED.
THIS DRAWING MUST NOT BE REPRODUCED WITHOUT PRIOR WRITTEN CONSENT.
DRAWING TO BE USED FOR THE STATUS INDICATED ONLY.
ALL DIMENSIONS AND SETTING OUT SHALL BE CHECKED AND CONFIRMED ON SITE. ANY DISCREPANCIES TO BE REPORTED TO THE DESIGNER PRIOR TO THE COMMENCEMENT OF ANY WORK. ALL WORK AND MATERIALS TO BE IN ACCORDANCE WITH CURRENT STATUTORY LEGISLATION, RELEVANT CODES OF PRACTICE AND BRITISH STANDARDS. ALL DIMENSIONS ON THIS DRAWING ARE IN MILLIMETRES (UNLESS OTHERWISE STATED).