


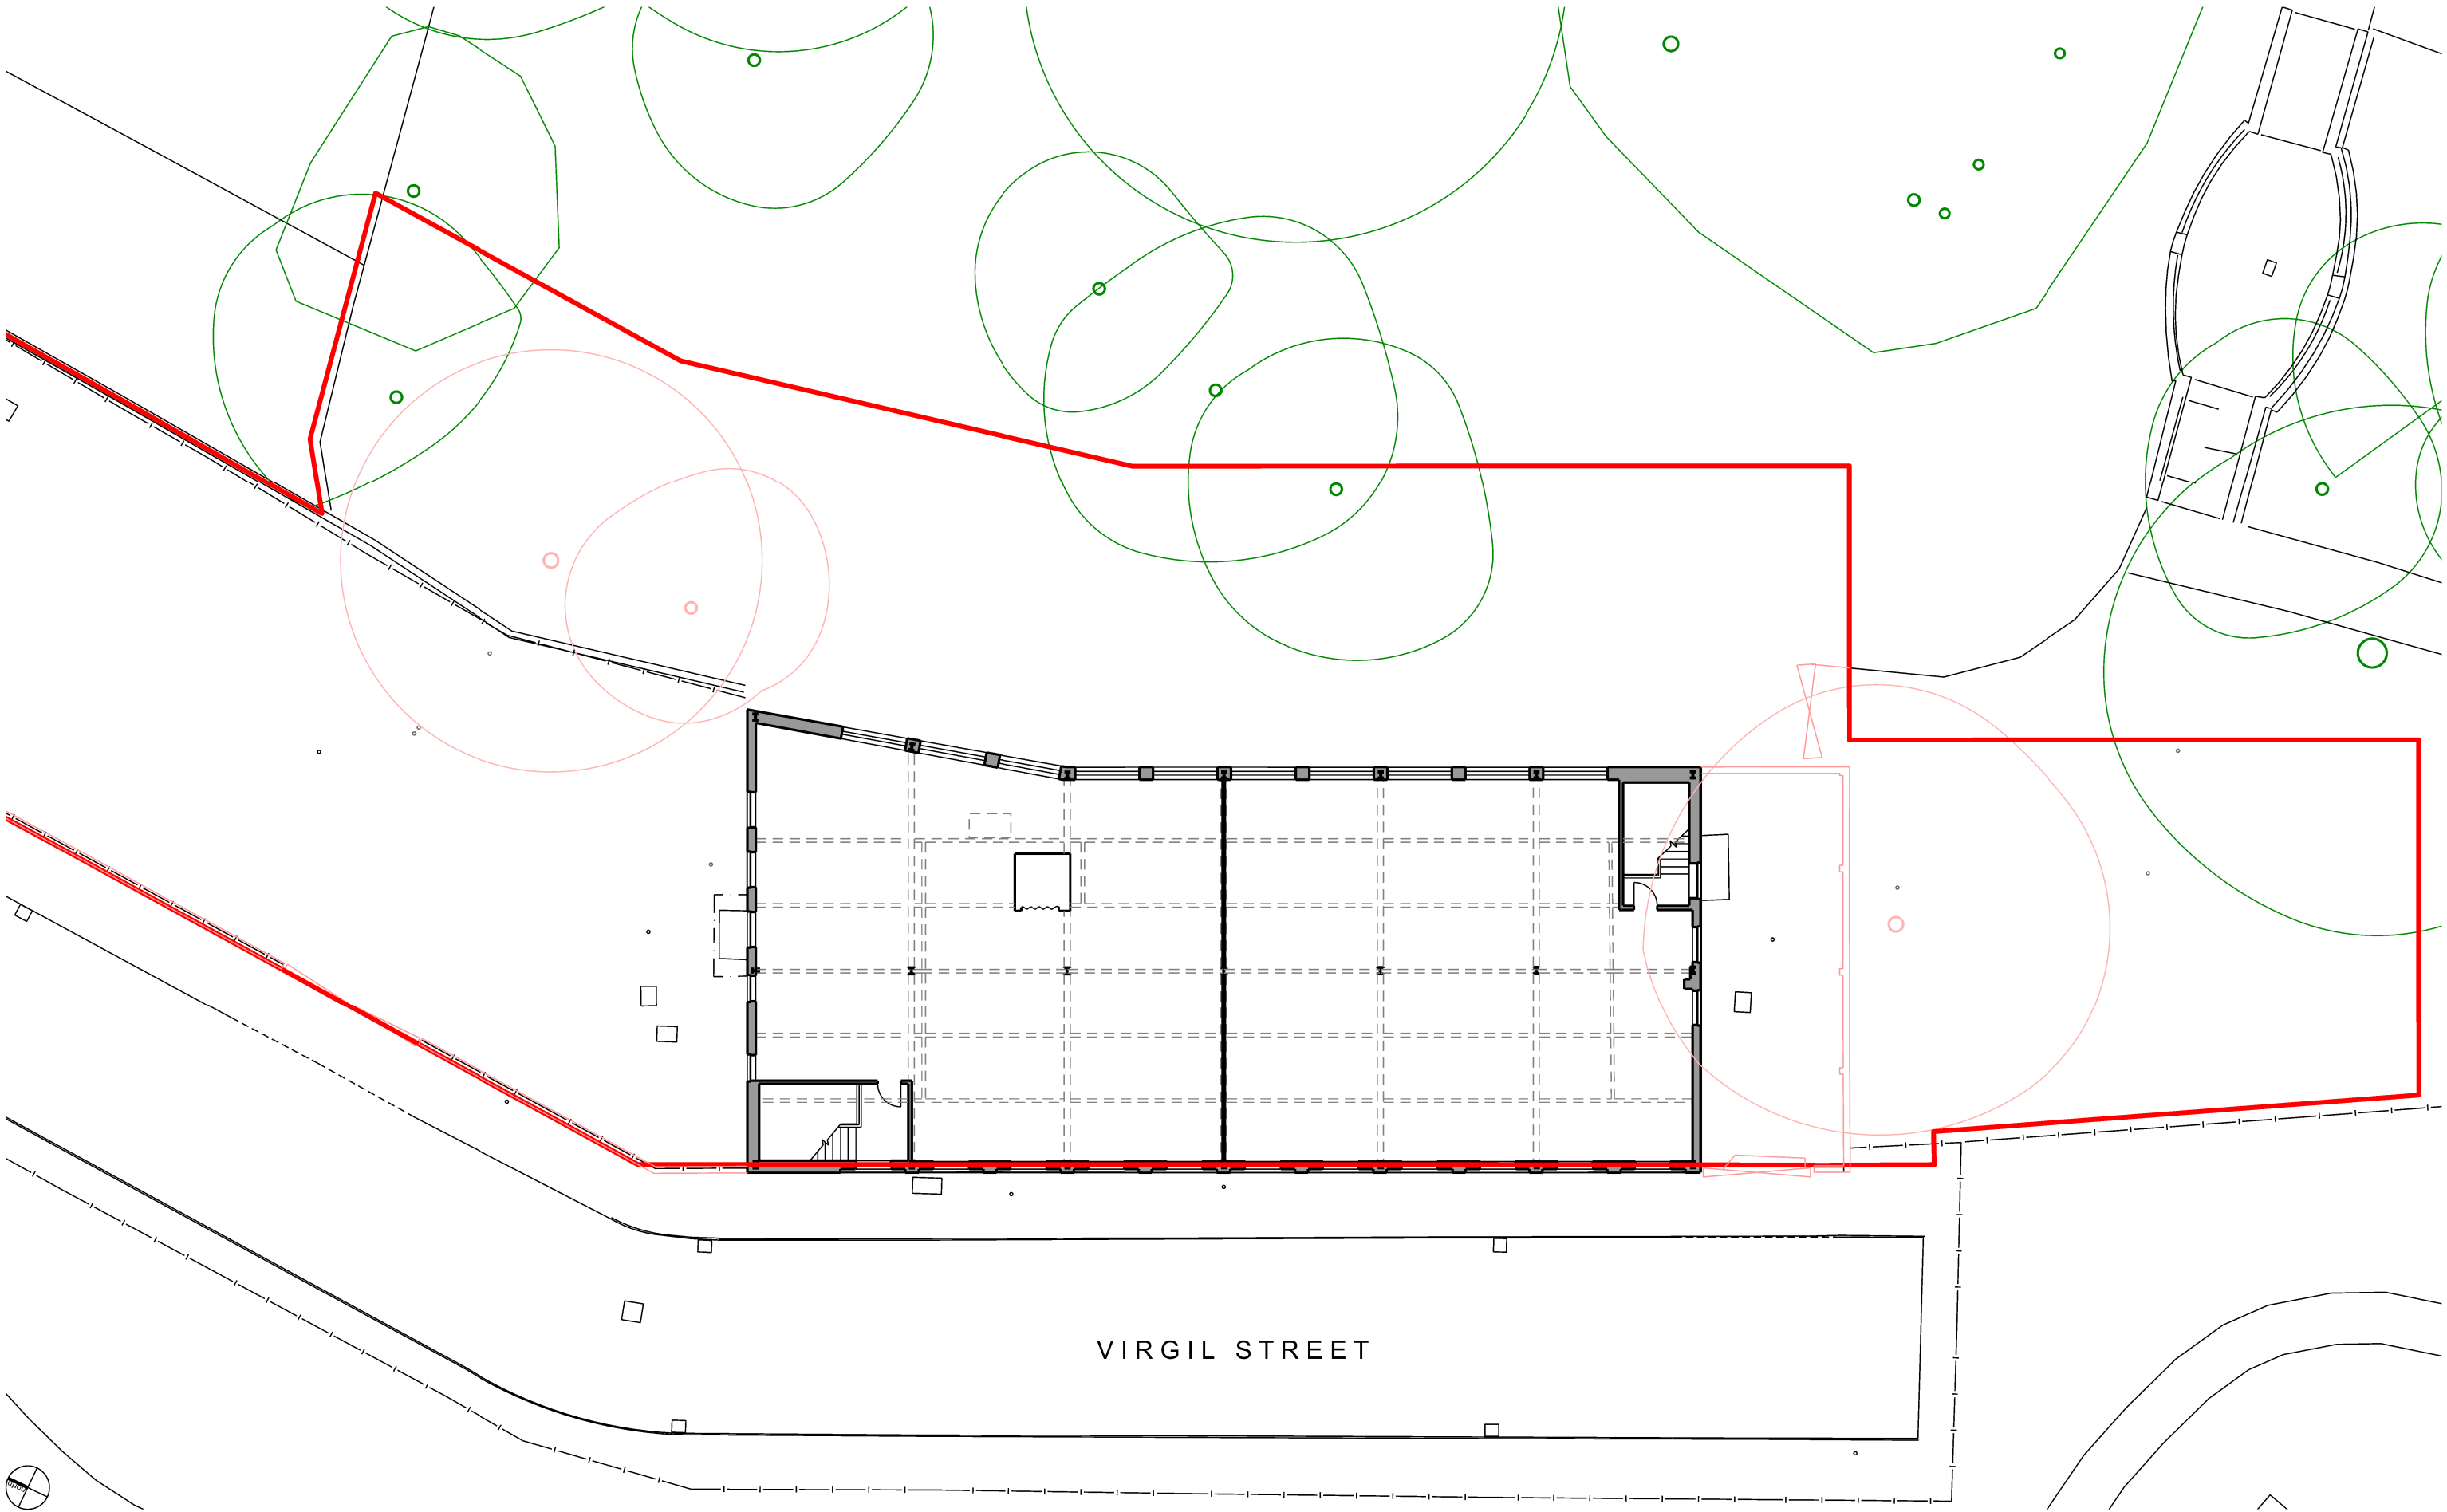

nick moss architects

29 Bow Lane
Manchester
M2 4FW

www.nickmossarchitects.com

DO NOT SCALE OFF THIS DRAWING

This design and drawing is the copyright of nick moss architects and may not be reproduced in any form whatsoever without prior written consent. Issue of the drawing does not impart any real or implied copyright licence.

revisions + notes:

Rev P1 28.03.2023
Rev P2 07.06.2023

Planning application issue
Scale added



project:
VIRGIL STREET
job number:
0213
title:
AS EXISTING LEVEL 01 PLAN
scale:
1:200 @ A3
drawing number:
AL(05)011 P2
issue: