



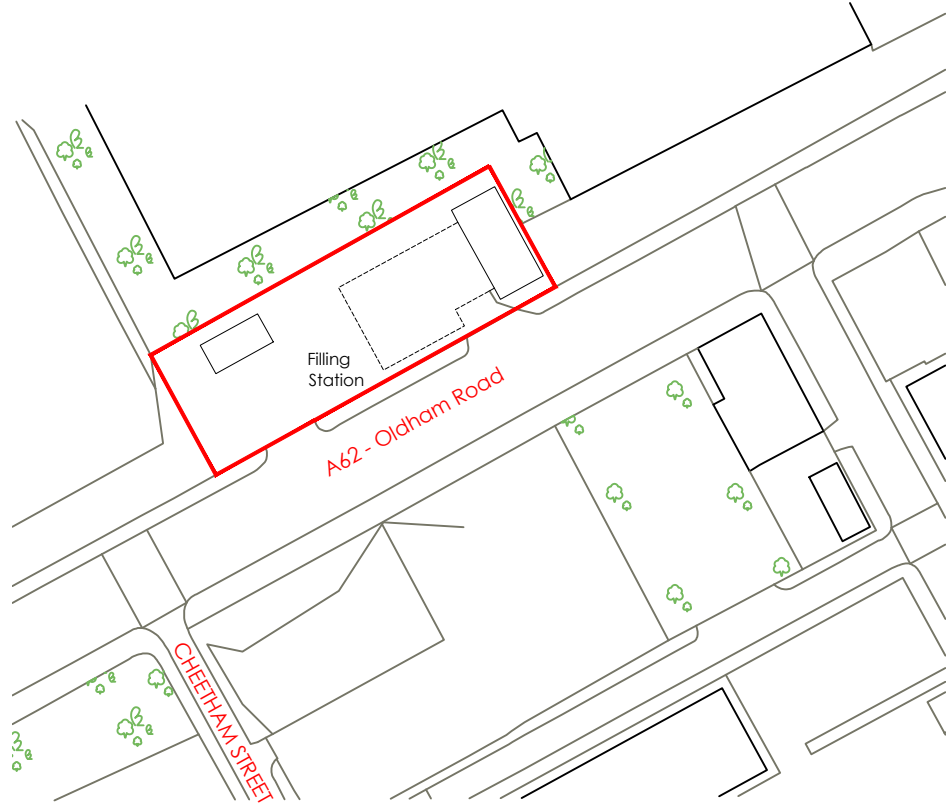


Location Plan
Scale 1:1250

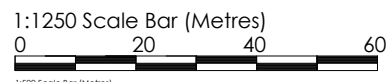

© Crown copyright and database rights 2022 OS 100038864



Block Plan
Scale 1:500

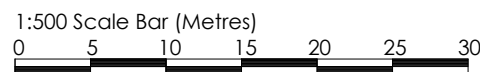

Schedule of Areas (m²)	
Application Site Area	1457
Area of Works	1457
Ownership Boundary	1457

B	19/04/23	ID	Site Boundary amend to suit LPA request
A	01/12/22	SPS	Title block corrected
-	29/09/22	AF	Drawing created
rev	date	by	description

CLIENT	mfg Gladstone Place 36-38 Upper Marlborough Road St Albans, AL1 3UU
--------	--

PROJECT LOCATION	Oldham Service Station 571 Oldham Road Manchester, M40 5AF
------------------	--

DRAWING	Site Location and Block Plan
---------	------------------------------

Wyeth Projects Services	The Cart Shed, Amberley Court, Amberley Lane, Millford, Surrey, GU8 5EB, United Kingdom Tel: +44 (0)1483 424704 Email: enquires@wyethprojects.com © This drawing is the copyright of WYETH PROJECTS SERVICES Ltd.
-----------------------------------	--

Date: April 2023	Draw By: ID	A3 original plot size
Scale: 1:1250 & 1:500	Dwg No: WPS-MFG-573-P-01	Rev: B

PLANNING