




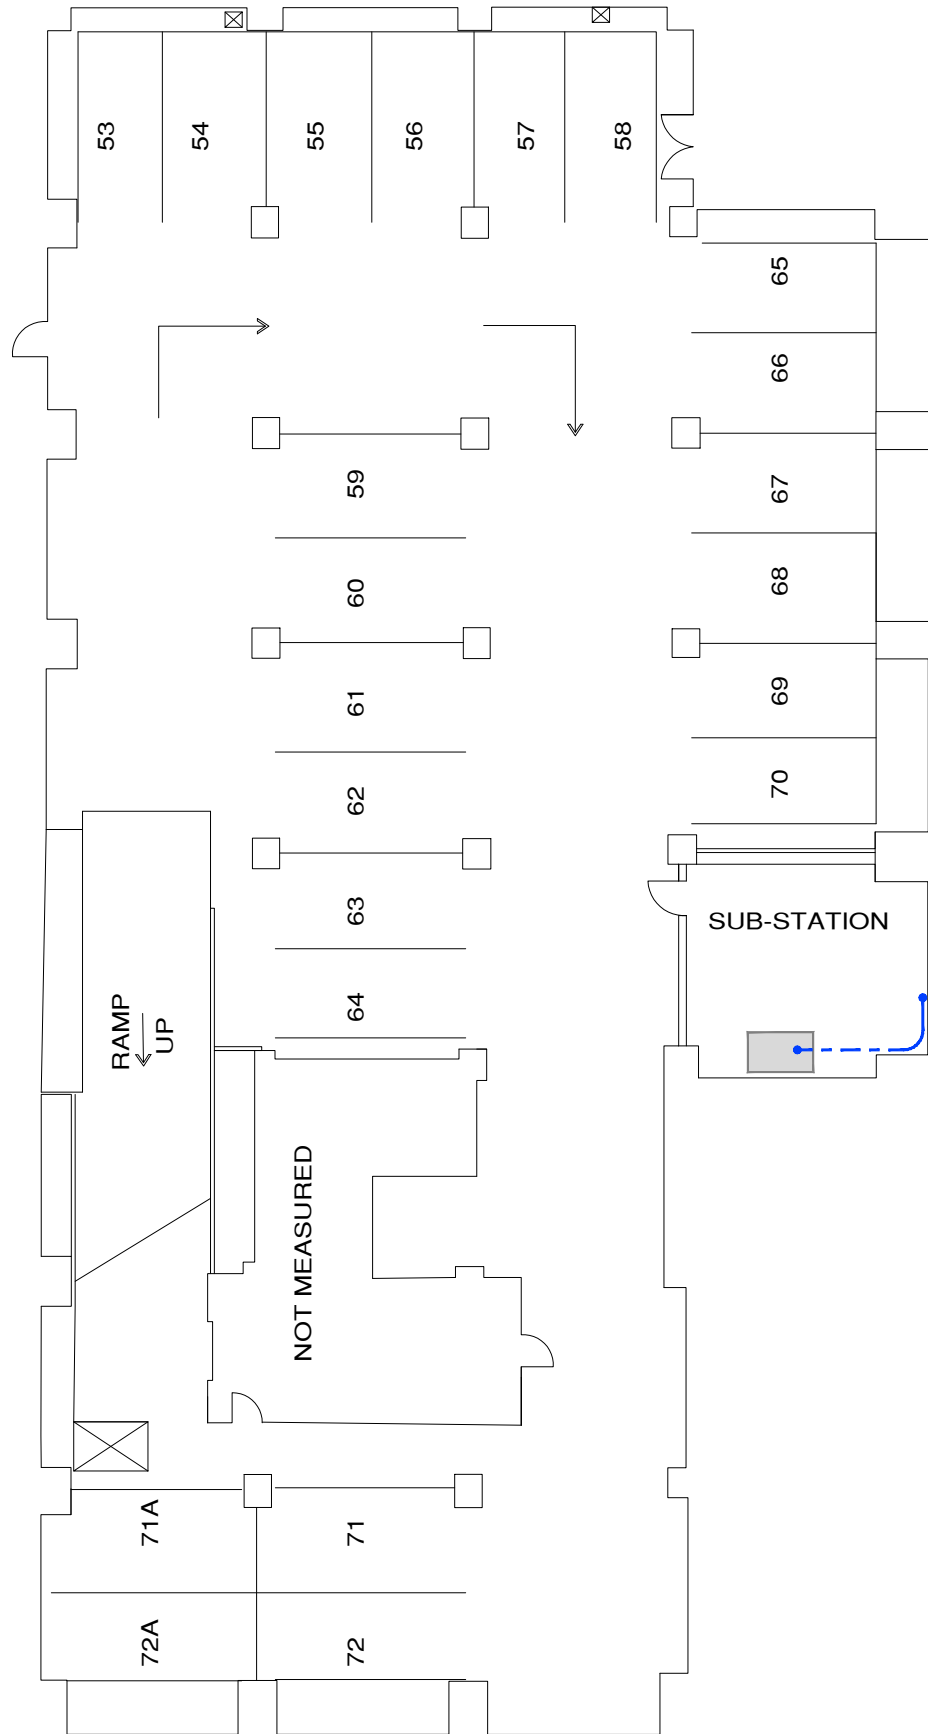

Lee - Sub Basement
LV Switch Panel

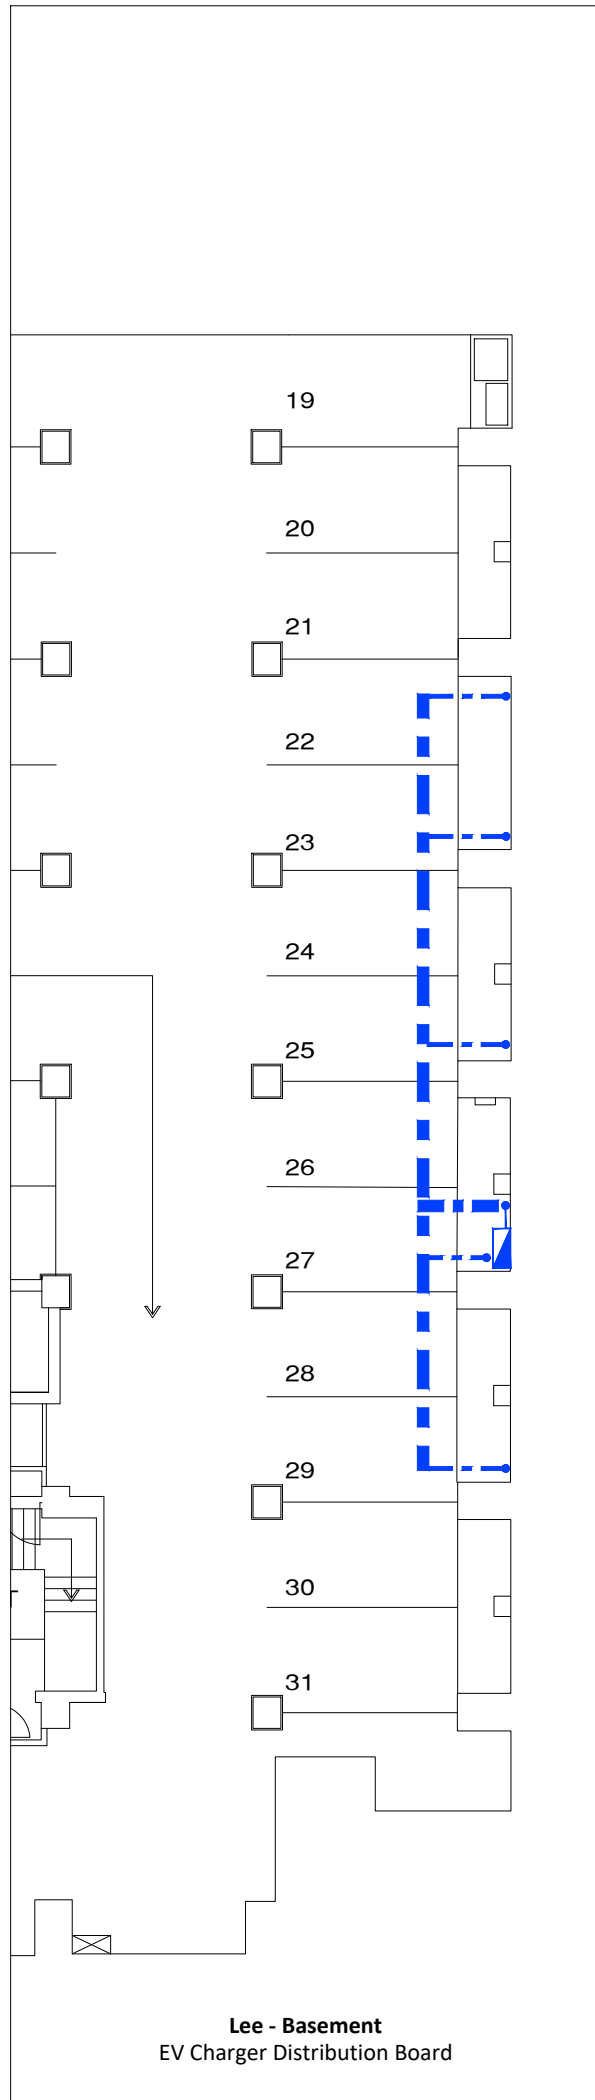

Lee - Basement
EV Charger Distribution Board

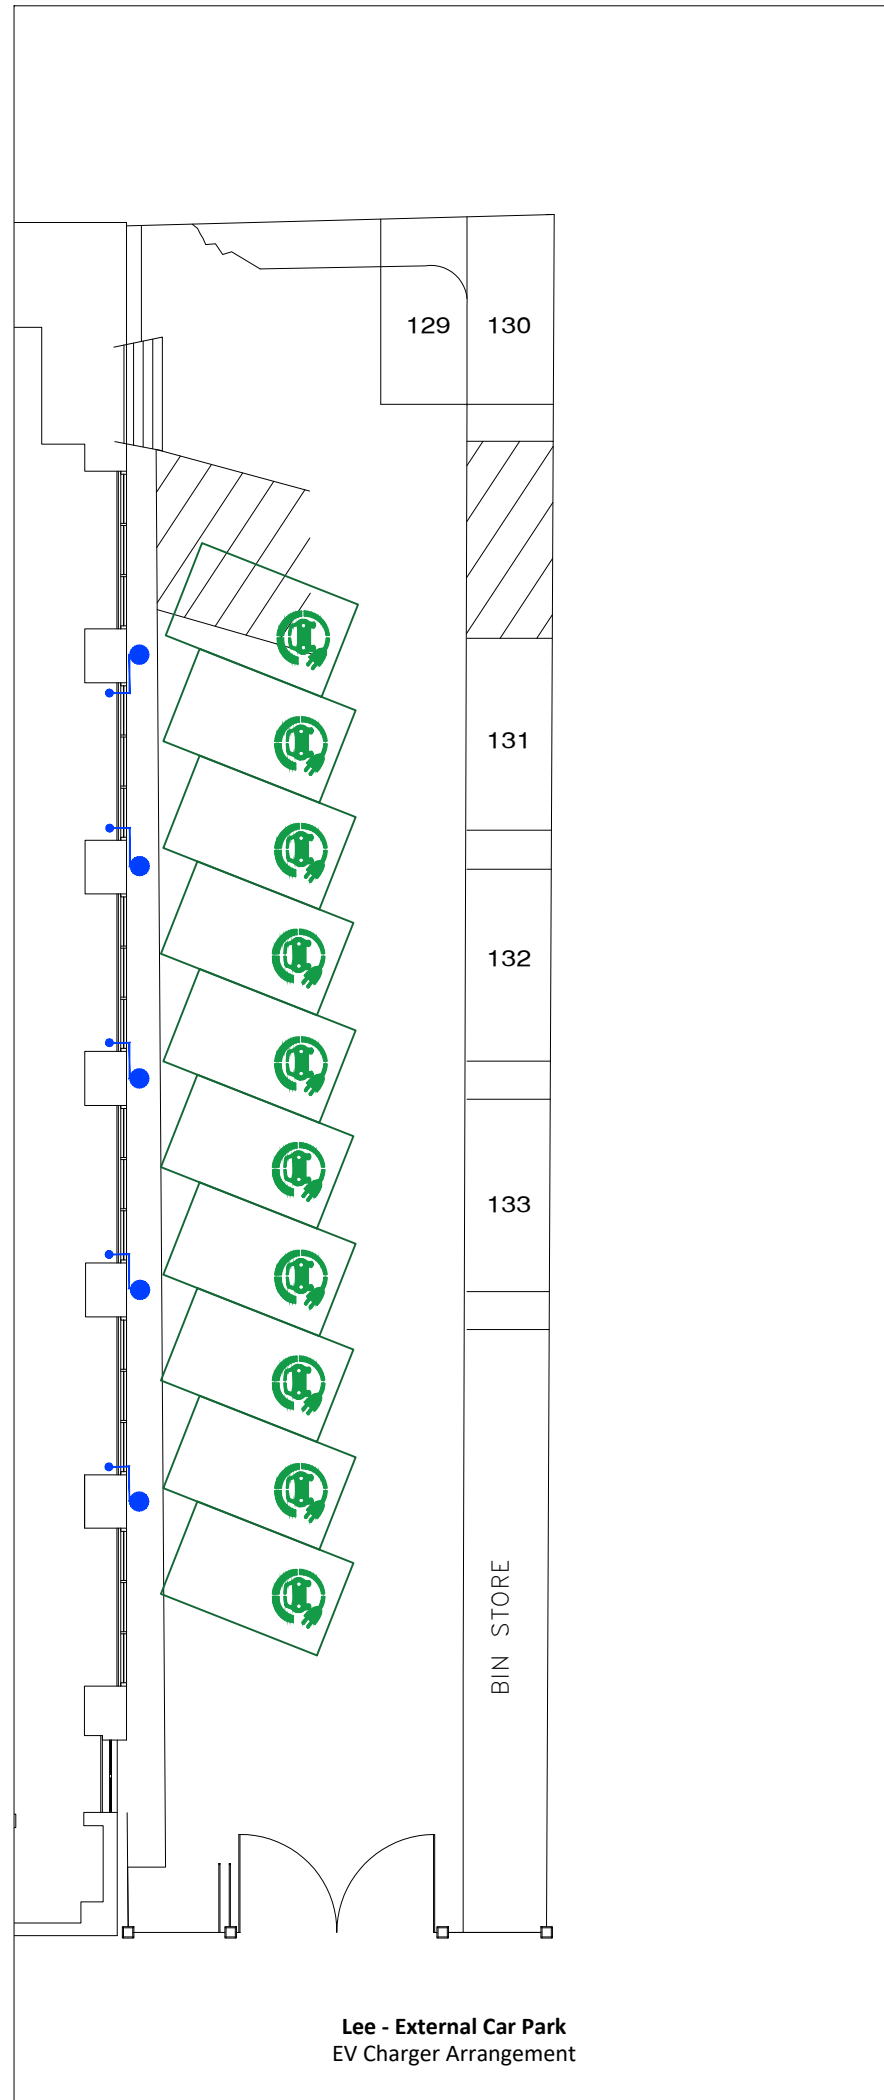

Lee - External Car Park
EV Charger Arrangement

These lines measure 100mm in length when plotted correctly.

0 1 3 5 6m

1:100

0 1m 2m 3m

1:50

All scaled dimensions taken from this drawing shall be verified on site.

This drawing is the property of Marketaylor Ltd and no information contained hereon shall be copied, in whole or in part, or passed to any other party without written consent. Copyright 2018.

Notes

- This drawing shall be read in conjunction with the relevant Marketaylor Ltd specification(s) and all relevant Architect's and other Engineer's drawing(s).
- Details are for design purposes only and shall be verified on site by the Engineering Contractor where accuracy is critical. The exact location of all plant items/equipment and the route of all services shall be determined on site.
- All plant, equipment, distribution system components and ancillaries shall be installed in strict accordance with the manufacturer's guidelines.
- The installation personnel shall allow for changes in distribution system(s) invert levels (including any sets up and down etc.) as necessary to coordinate fully with the building structure and other M&E Services.

LEGEND:

- Existing LV Switch Panel
- Proposed Distribution Board
- Dual Electric Vehicle Charger, Wall Mounted with 2x 22kW Charger Points
- Electric Vehicle Charging Bay
- Cabling within containment / cable tray
- Cabling within containment / cable tray at High Level

Image 01
Indicative Distribution Board

This drawing is indicative of a design. The contractor shall be responsible for the production of design calculations and drawings to the satisfaction of the client and engineer. This drawing has been provided for information purposes only and does not necessarily identify all elements of the works.

ISSUE	DESCRIPTION	DATE	DRN	CHD
-	EV CHARGER WALL MOUNTED & CABLE ROUTE AMENDED.	13.04.23	KA	JN
-	CABLE ROUTE & EV CHARGER LAYOUT AMENDED.	05.01.23	KA	JN
-	INFORMATION ONLY.	21.09.22	KA	JN

MARKETAYLOR

Marketaylor Limited
37 Market Street
Hollingsworth
Hyde
Greater Manchester
SK14 8NE

0161 820 9479 | info@marketaylor.co.uk | www.marketaylor.co.uk

STATUS

INFORMATION

CLIENT XLB Ltd

CONTRACT Tootal Buildings, Lee
Manchester

TITLE Basement
EV Chargers

DATE	21.09.22	SCALE	1:100	REV
DRAWN	KA	JOB No.	DRG No.	
CHECKED	JN	C634M	B-62-202	-
APPROVED	JN			

EXTERNAL REF. n/a

THIS DRAWING IS CONFIDENTIAL & IS THE PROPERTY OF MARKETAYLOR LTD. IT MUST NOT BE DISCLOSED TO A THIRD PARTY, COPIED OR LENT WITHOUT THEIR WRITTEN CONSENT.