


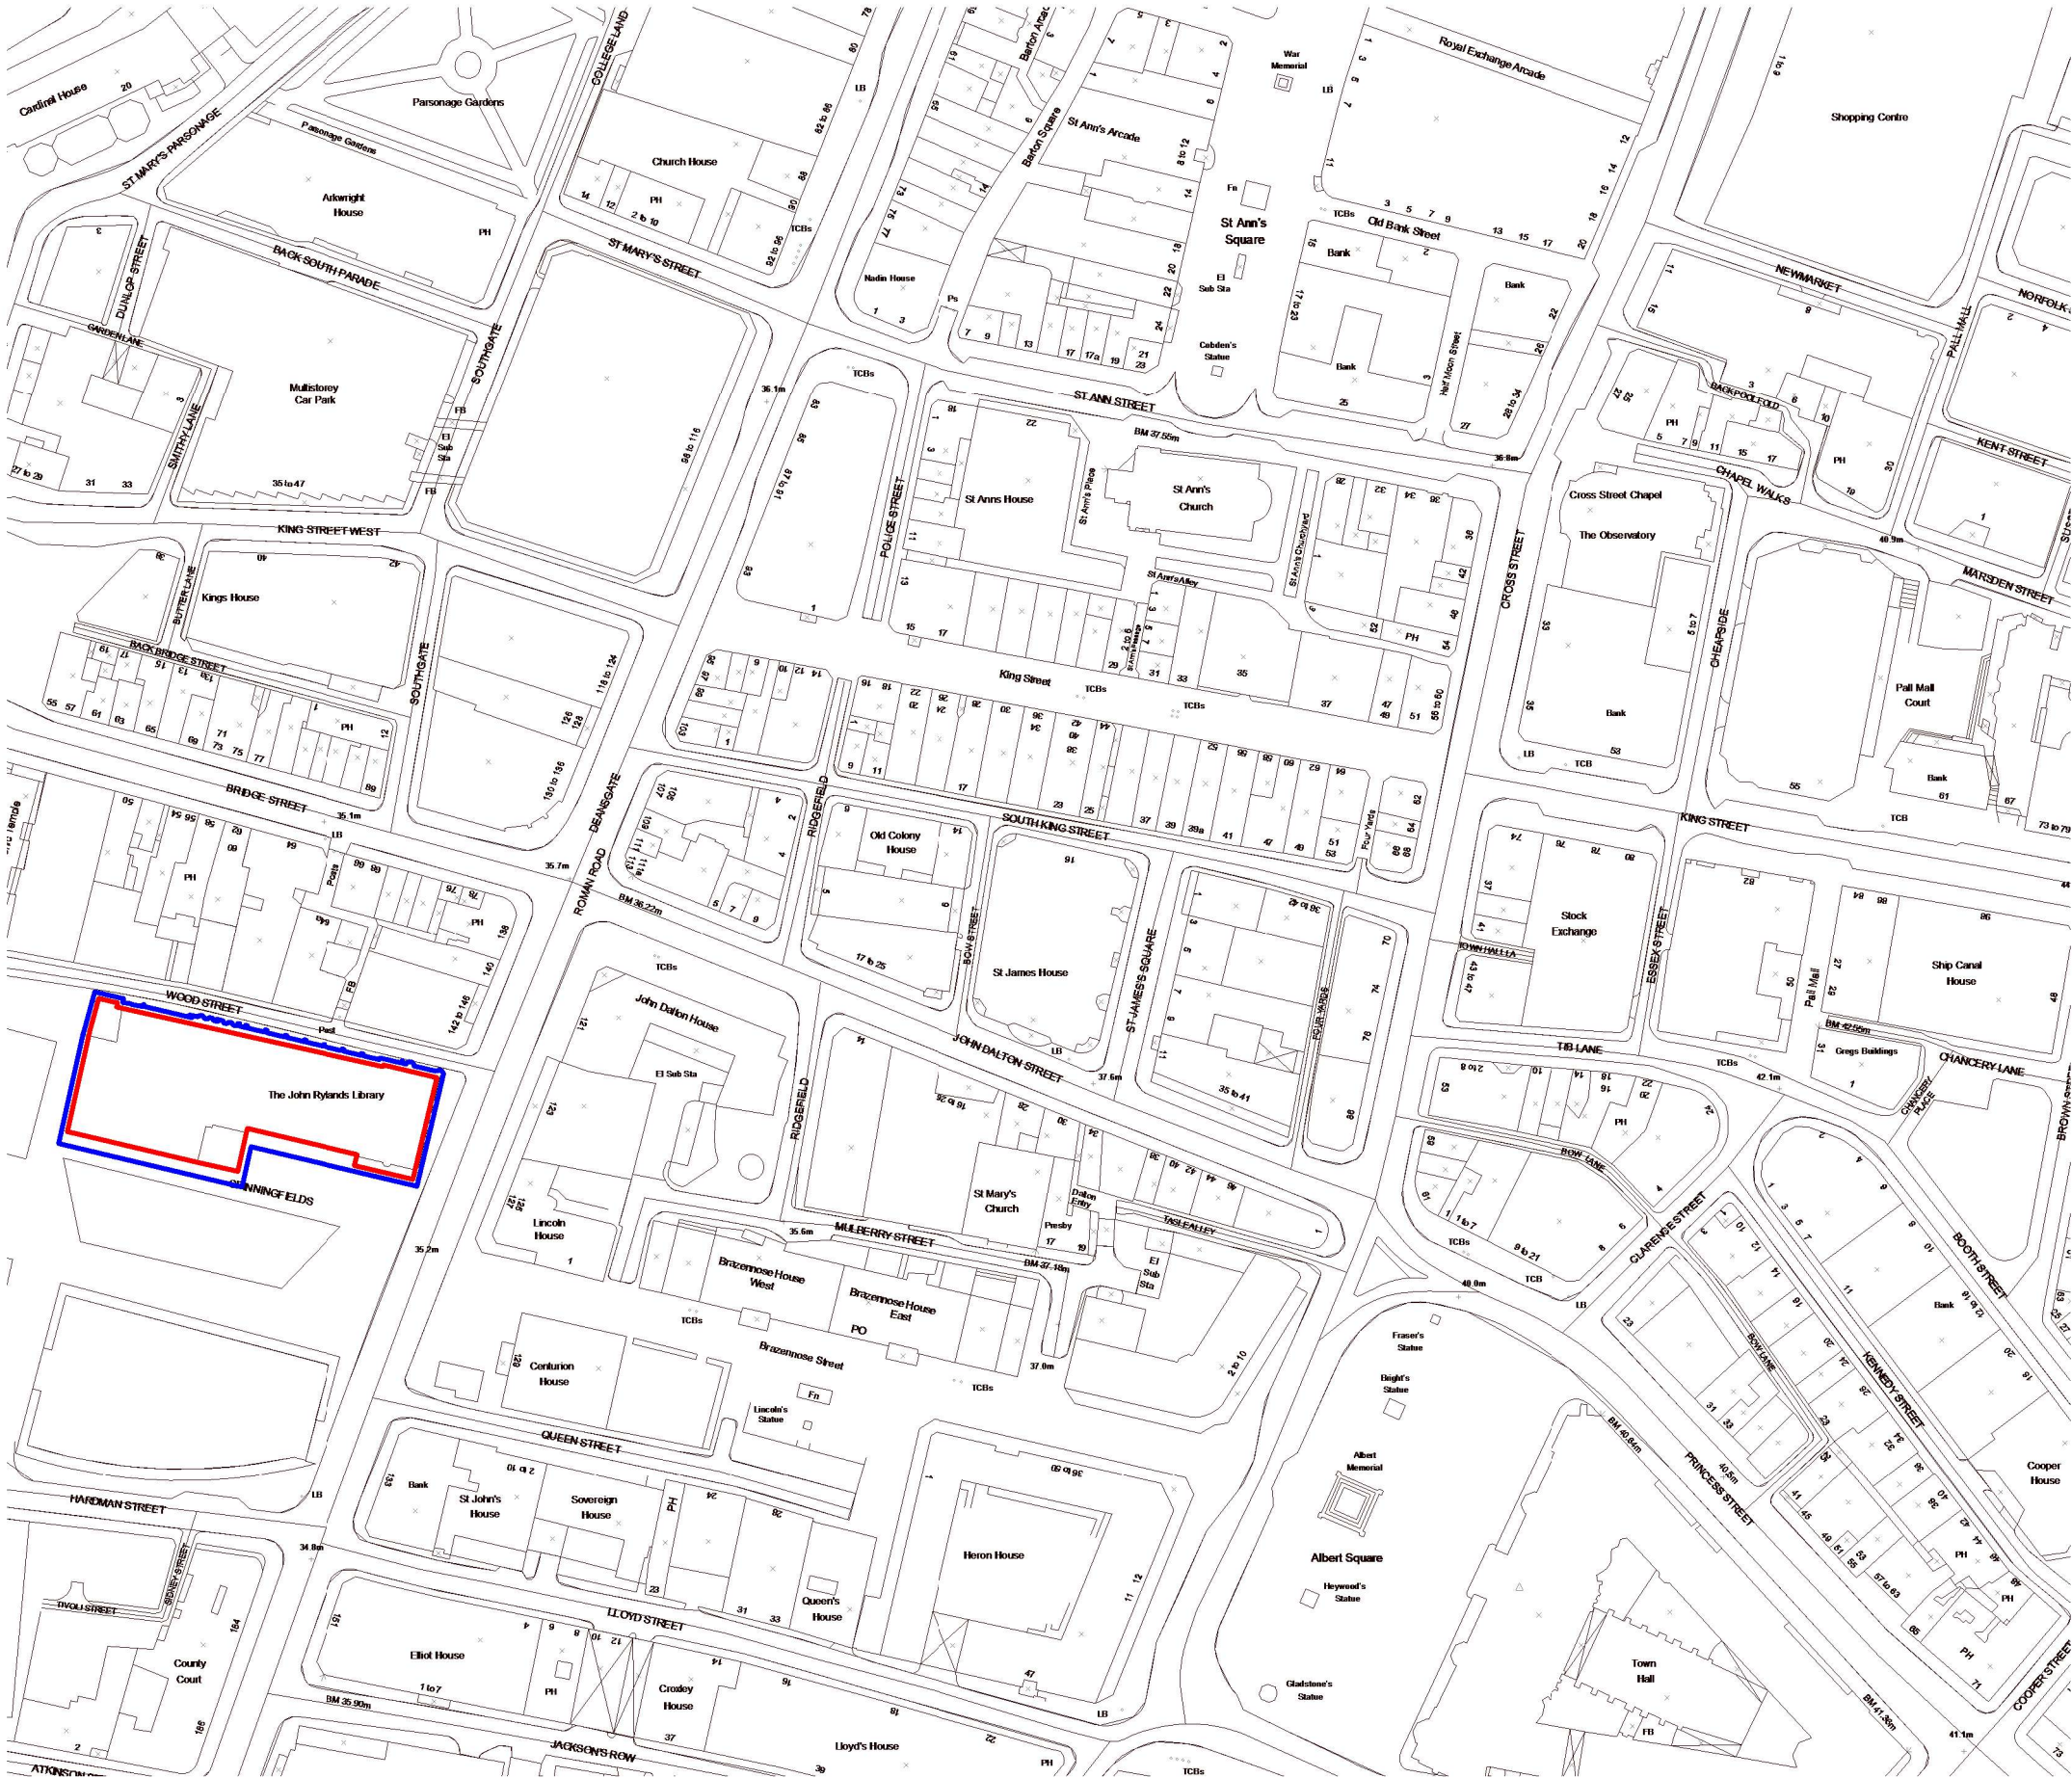

Location Plan as Proposed
SCALE : 1250

Information Note

Any drawing format is to be read in conjunction with and at the scale of accompanying documents.

Where colours other than black or grey are used the drawing must be plotted in colour.

All dimensions are to be checked on site by the Contractor, scaling is for Local Authority purposes only.

Unless otherwise indicated, all dimensions are in millimeters.

All information on this drawing is to be read in conjunction with the relevant Donald Insall Associates (Insall) specification and trade contractors' drawings and information by specialists.

In the event of any discrepancy, please contact Insall immediately.

This drawing may contain survey information by others and is to be used solely for the purposes for which it was issued.

These are uncontrolled documents issued for information purposes only. If you have any queries regarding the drawings, contact Insall immediately.

Insall cannot be held responsible for any errors arising from changes made to an uncontrolled file.

Drawings by Donald Insall Associates to be read in conjunction with full 'Next Chapter' drawing sets, including those by Structural Engineer, MEP Engineer, Exhibition Designer, Fire Consultant and Acoustic Consultant.

- Application of Works Site Boundary
- Other Land in Ownership of Applicant

P1	27.06.2023	JXW	RXC	Planning Permission and LBC Application
Rev.	Date	Drn.	Auth.	Description
Purpose of Issue				
Planning Permission and LBC Application				
Project Information				
The John Rylands Research Institute and Library Manchester, 'Next Chapter' Project				
Drawing Title				
Location Plan as Proposed				
Drawing Number				
Project ID	Originator	Functional Breakdown	Spatial Breakdown	Form Discipline Number
JRL	- DIA	- ZZ	- ZZ	- D60- ACL - 5001
Project Number		Scale at A1	Status	Revision
MAN_JRL_03		As indicated	S3	P1

Donald Insall Associates
Chartered Architects and Historic Building Consultants

Ducie House, 37 Ducie Street, Manchester M1 2JW
(+44) 0161 359 4326
Manchester@insall-architects.co.uk

© 2023 DONALD INSALL ASSOCIATES LTD

