

External Colours:

Main Body External Plastisol bonded to 9mm plywood :
Colour - Anthracite Grey RAL 7016

Fascia Plastisol bonded to plywood : Anthracite finish.
Colour - Anthracite Grey RAL 7016.

External Steel door set - Anthracite Grey RAL 7016 and


UPVC windows Anthracite RAL 7016 Outer, White inner.

SECURITY

Fascia Colour Anthracite Grey
RAL 7016

2200 x 1000 Window
Anthracite outer,
white inner

Plastisol T Sections concealing
fixings

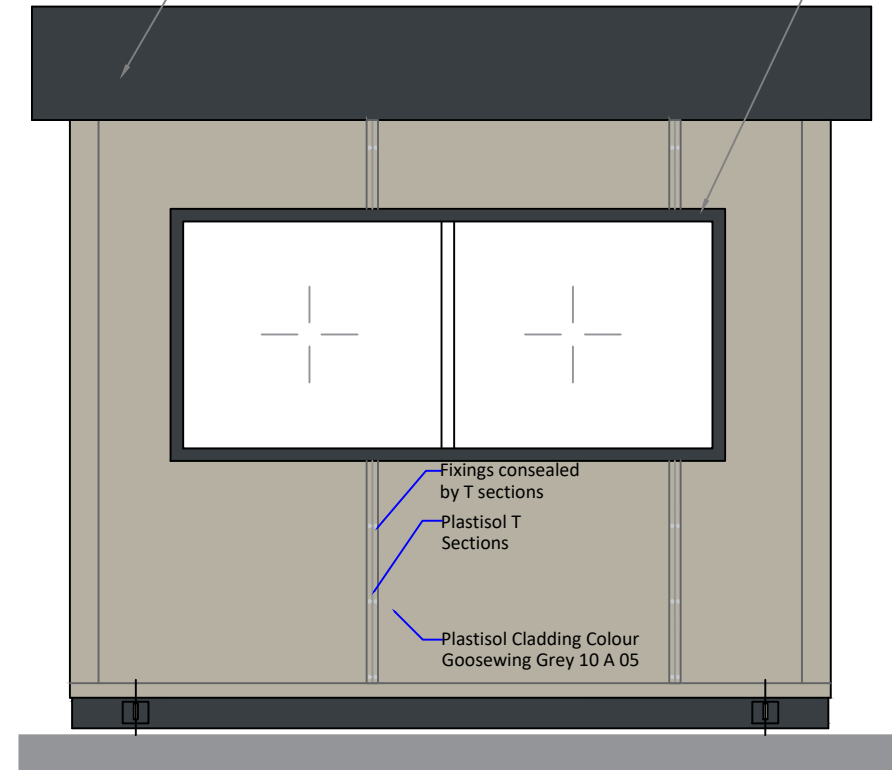

Above image: Previously completed security hut for Example only.

Elevation A

Plastisol Cladding

General Notes: General arrangement drawings are based on the building being at least 3m from any boundary or other building. If the building is sited any closer the elevations facing the boundary/building is subject to change to meet fire regulations.

REV	DESCRIPTION TO REVISION	BY	DATE
A	Colours added	WB	20.02.23

CLIENT Turner Townend			
PROJECT Visual			
DOCUMENT STATUS Comment/approval			
DRG No.	PSE1660-05		CREATED DATE 16.02.23
CREATED BY WB	CHECKED BY Initial	SCALE 1:30 A4	REV A
© This drawing is the copyright of Paragon Space Ltd. It must not be reproduced in any form or passed to a third party without prior written consent from Paragon Space Ltd. Dimensions shown in mm. Do not scale if in doubt ask.			
PARAGON SPACE			
Paragon Space Ltd 4 Forkerleys, Hedon Road, Burstwick, Hull, HU12 9HA TEL: 01482890705 info@paragonspace.co.uk			