
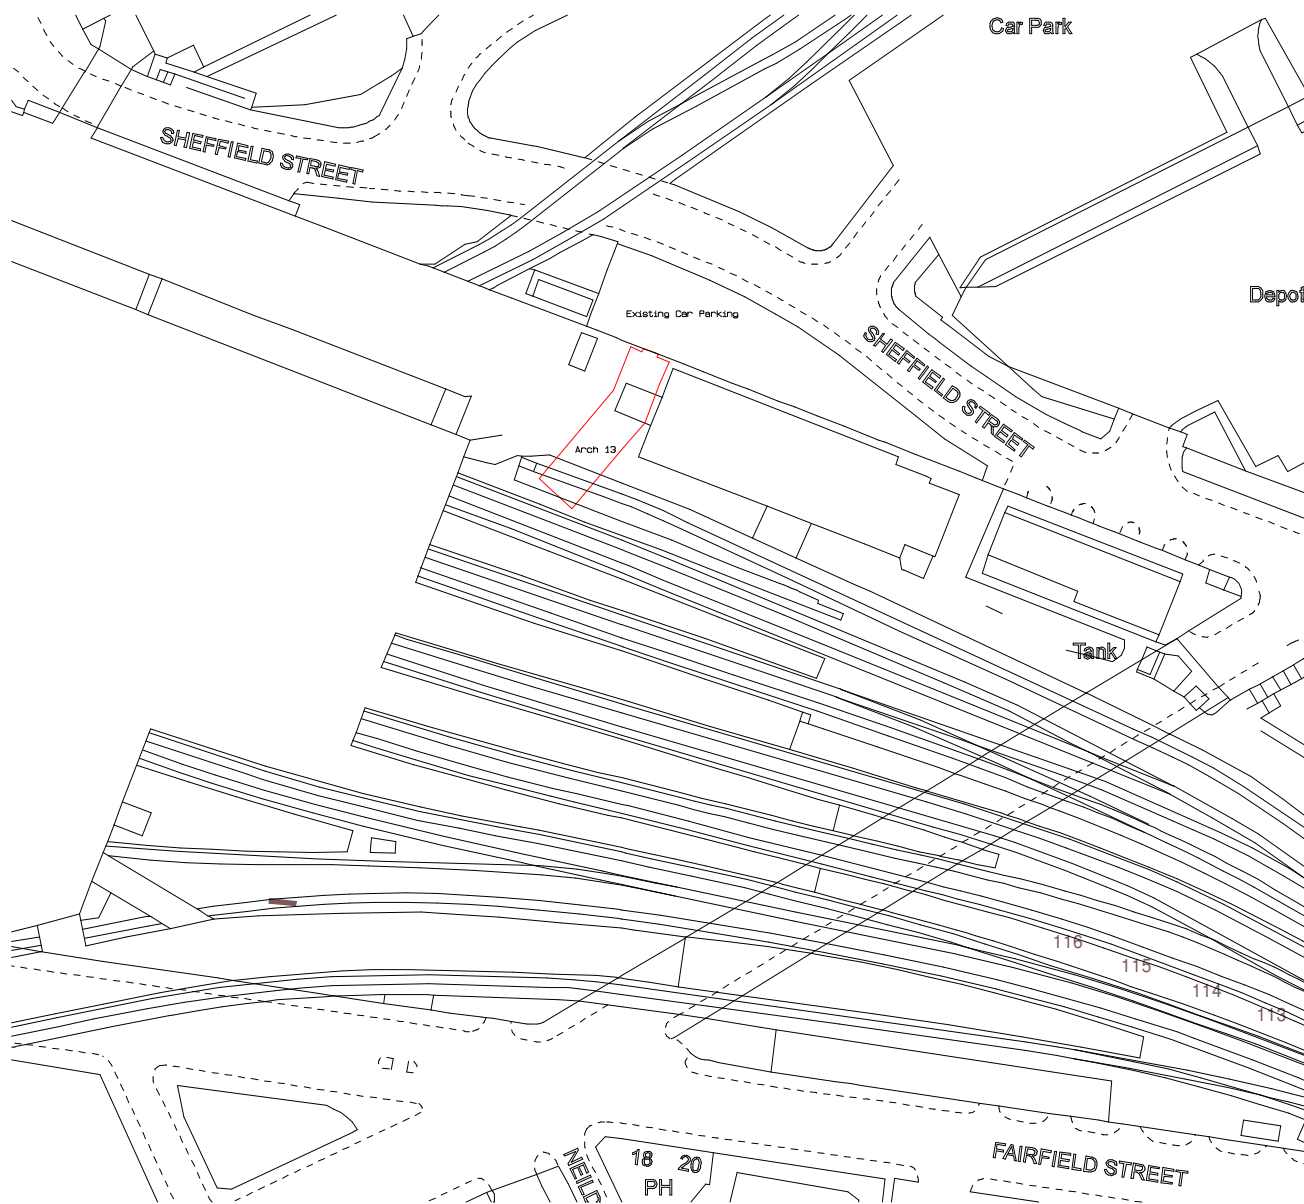


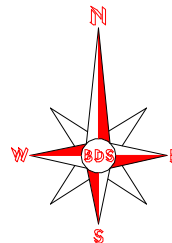

©copyright

Rev	Comment	Date	Initials
-----	---------	------	----------

BUILDING DESIGN SERVICES

Chartered Architectural Technologist

10 Harpford Close, Broughton,
Bolton, BL2 6TN.
Tel : 01204 : 383793. Mob : 07966 : 211995.
jeff.bds93@hotmail.co.uk



Client : Mr Jonathan Heyes.

Project : Arch 13, Sheffield Street, Manchester.

Drawing :
Location Plan.

Drawn : J. C.

Date : 25.01.2023.

Scale : 1:2250 @ A4

Job Number : 55923

Drawing Number : 04 Rev :