




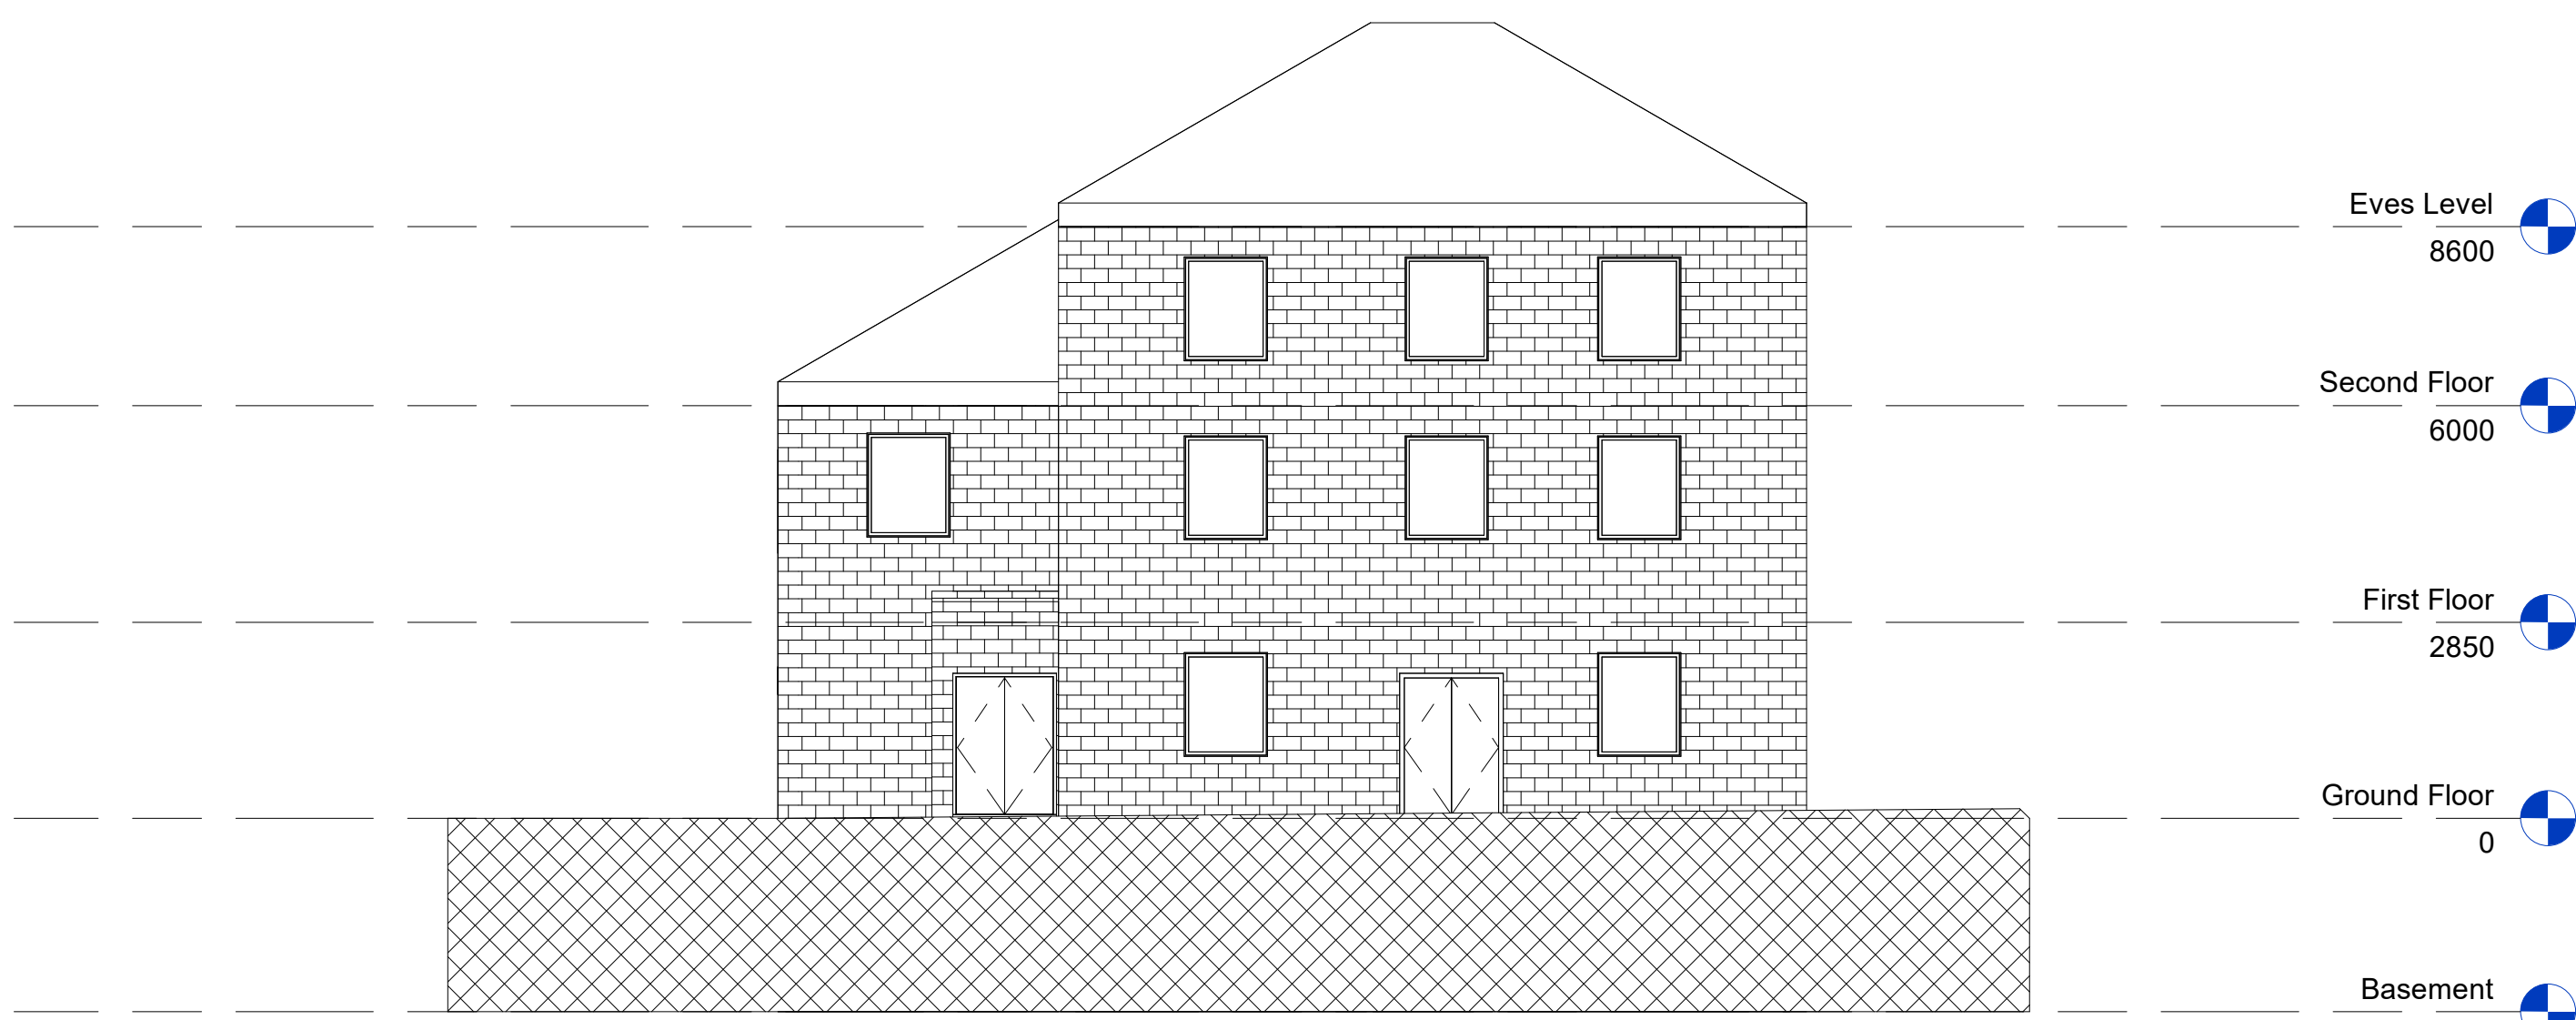


1 Front Elevation - Existing
1 : 100

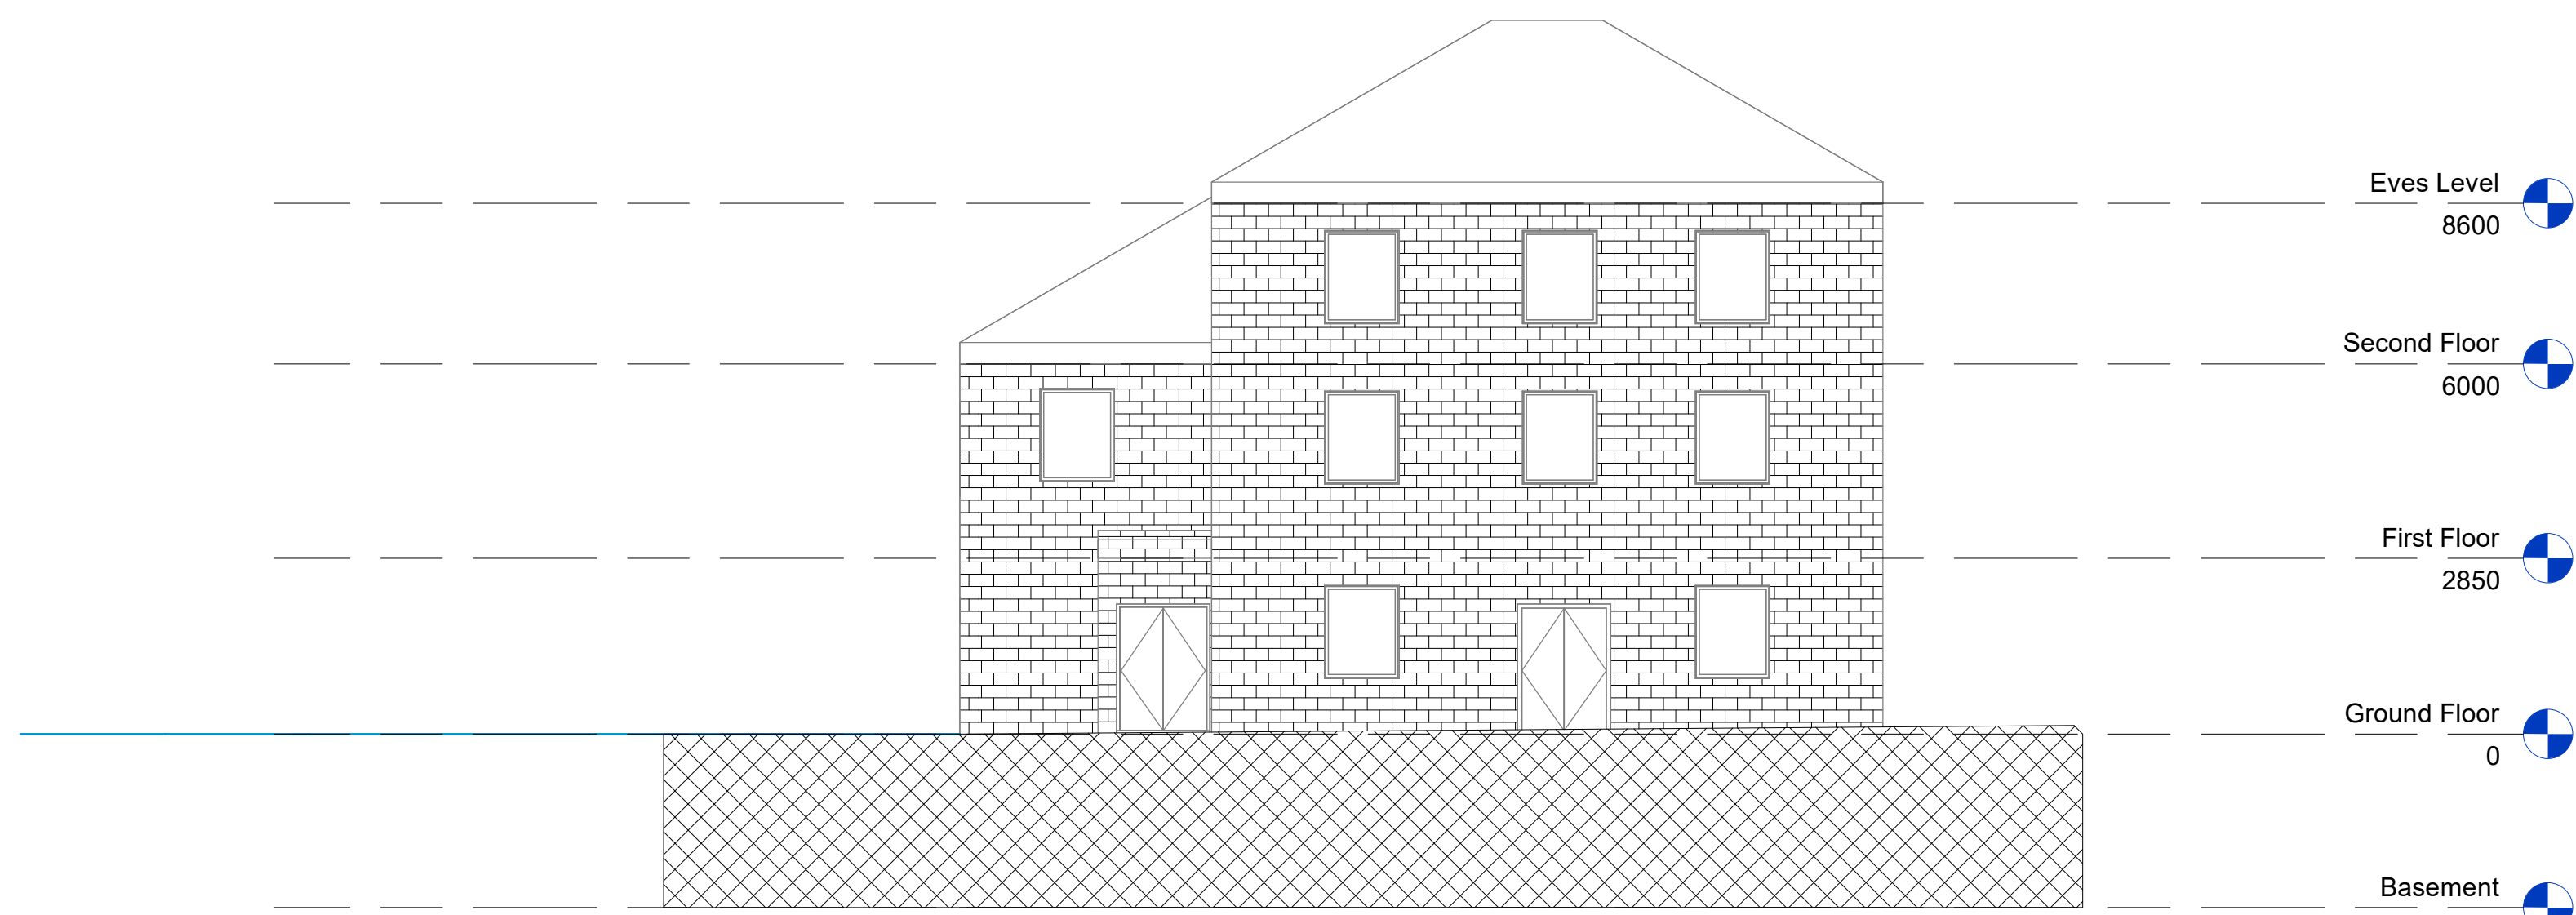


2 Front Elevation - Proposed
1 : 100

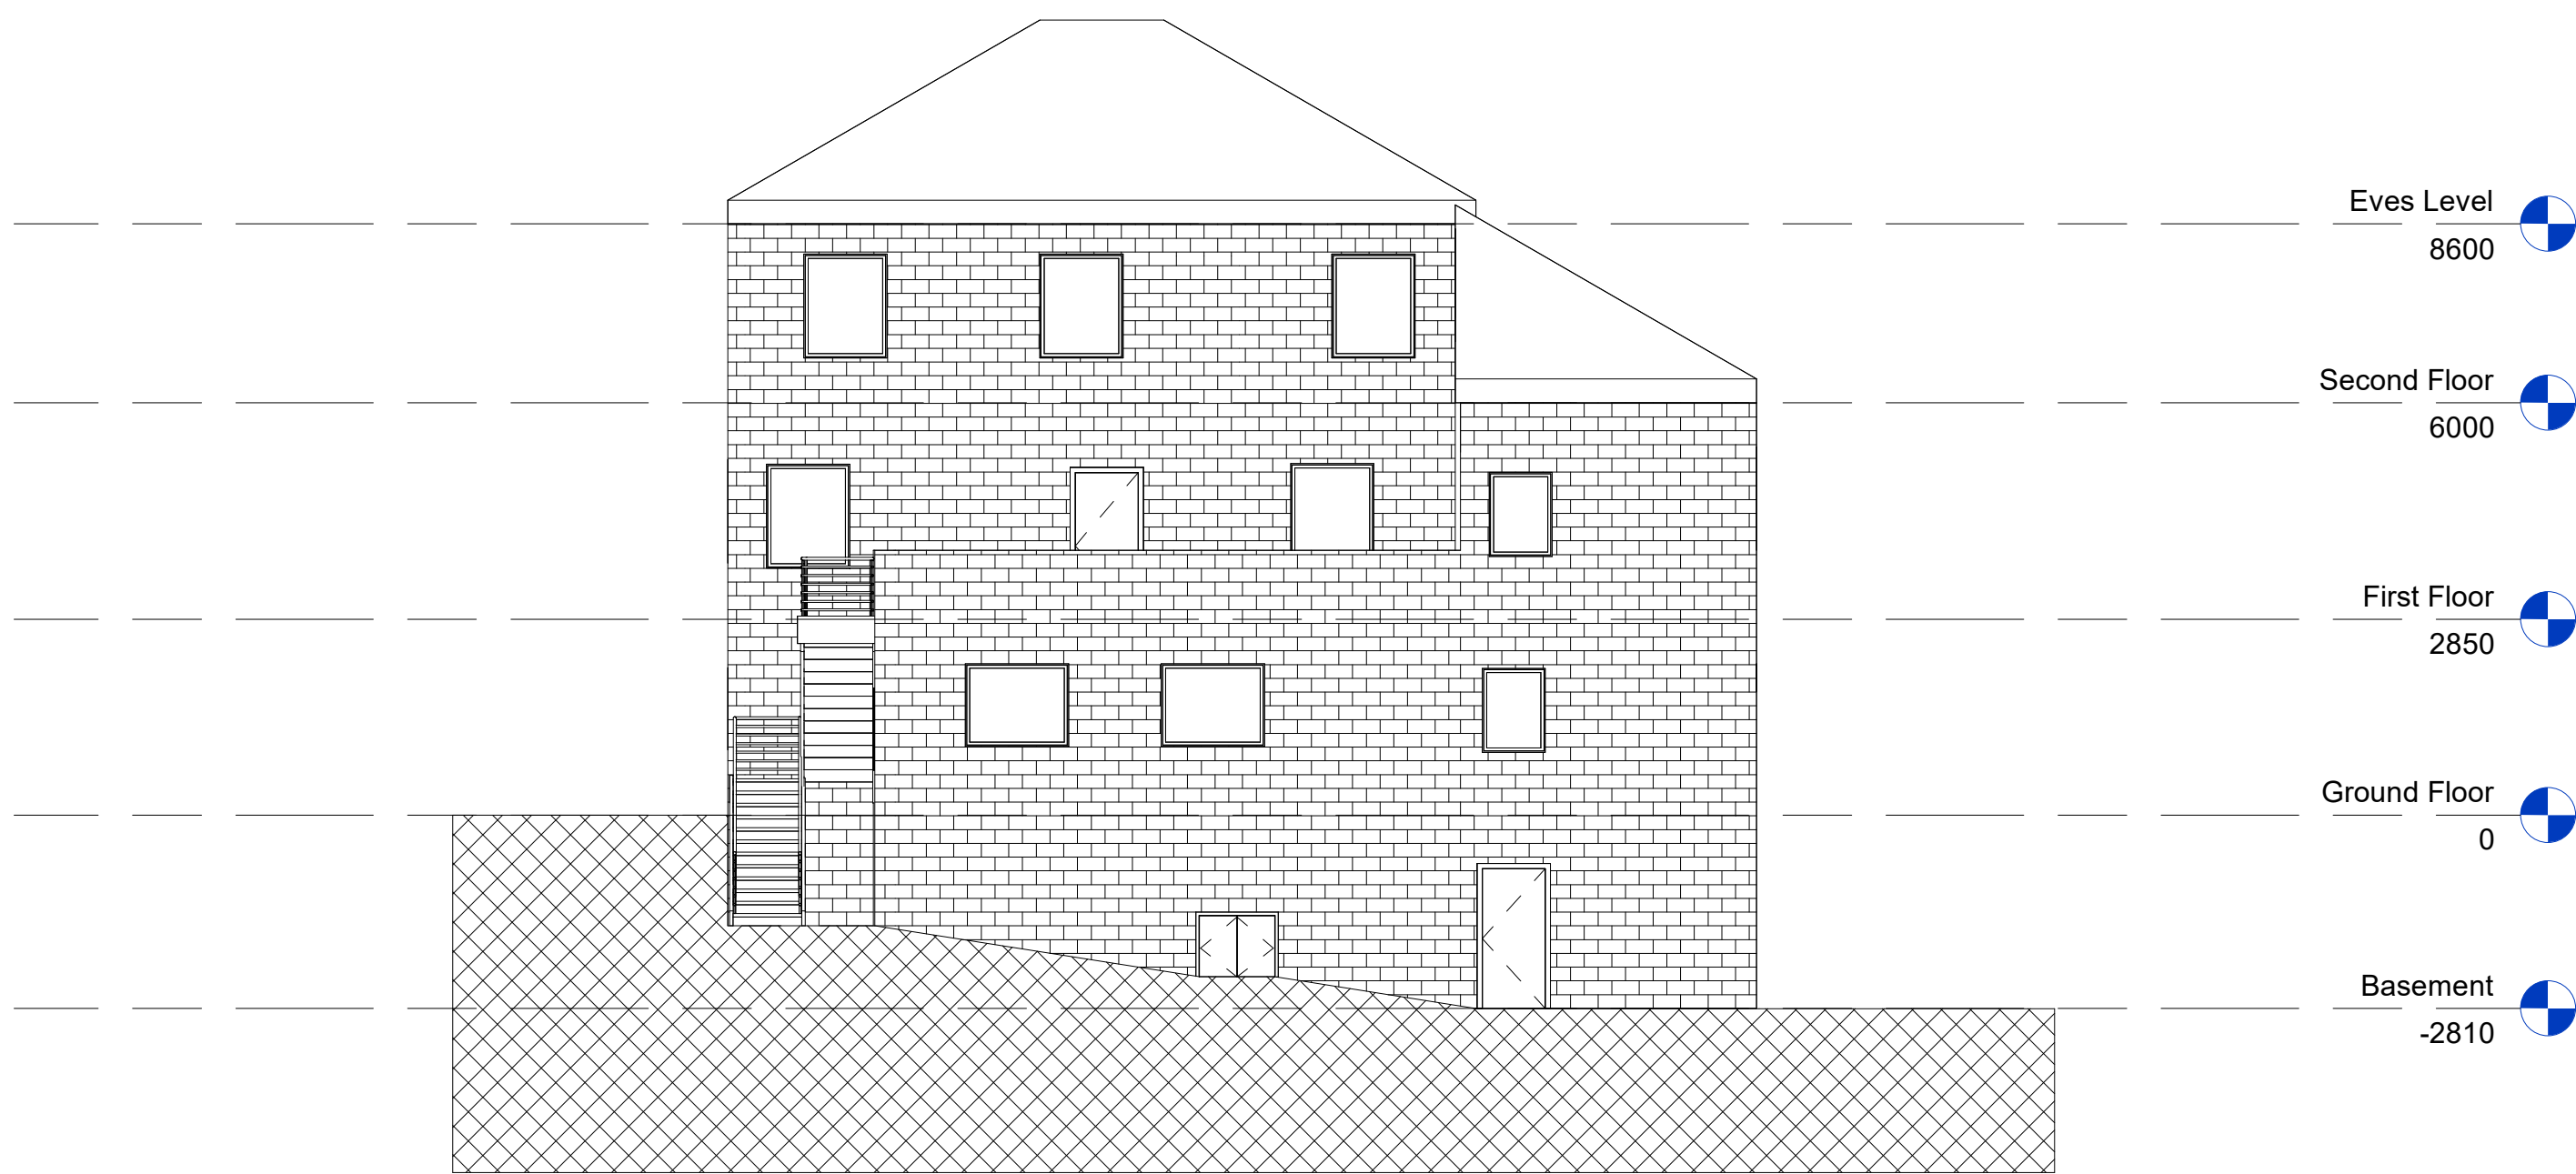


3 Rear Elevation - Existing
1 : 100

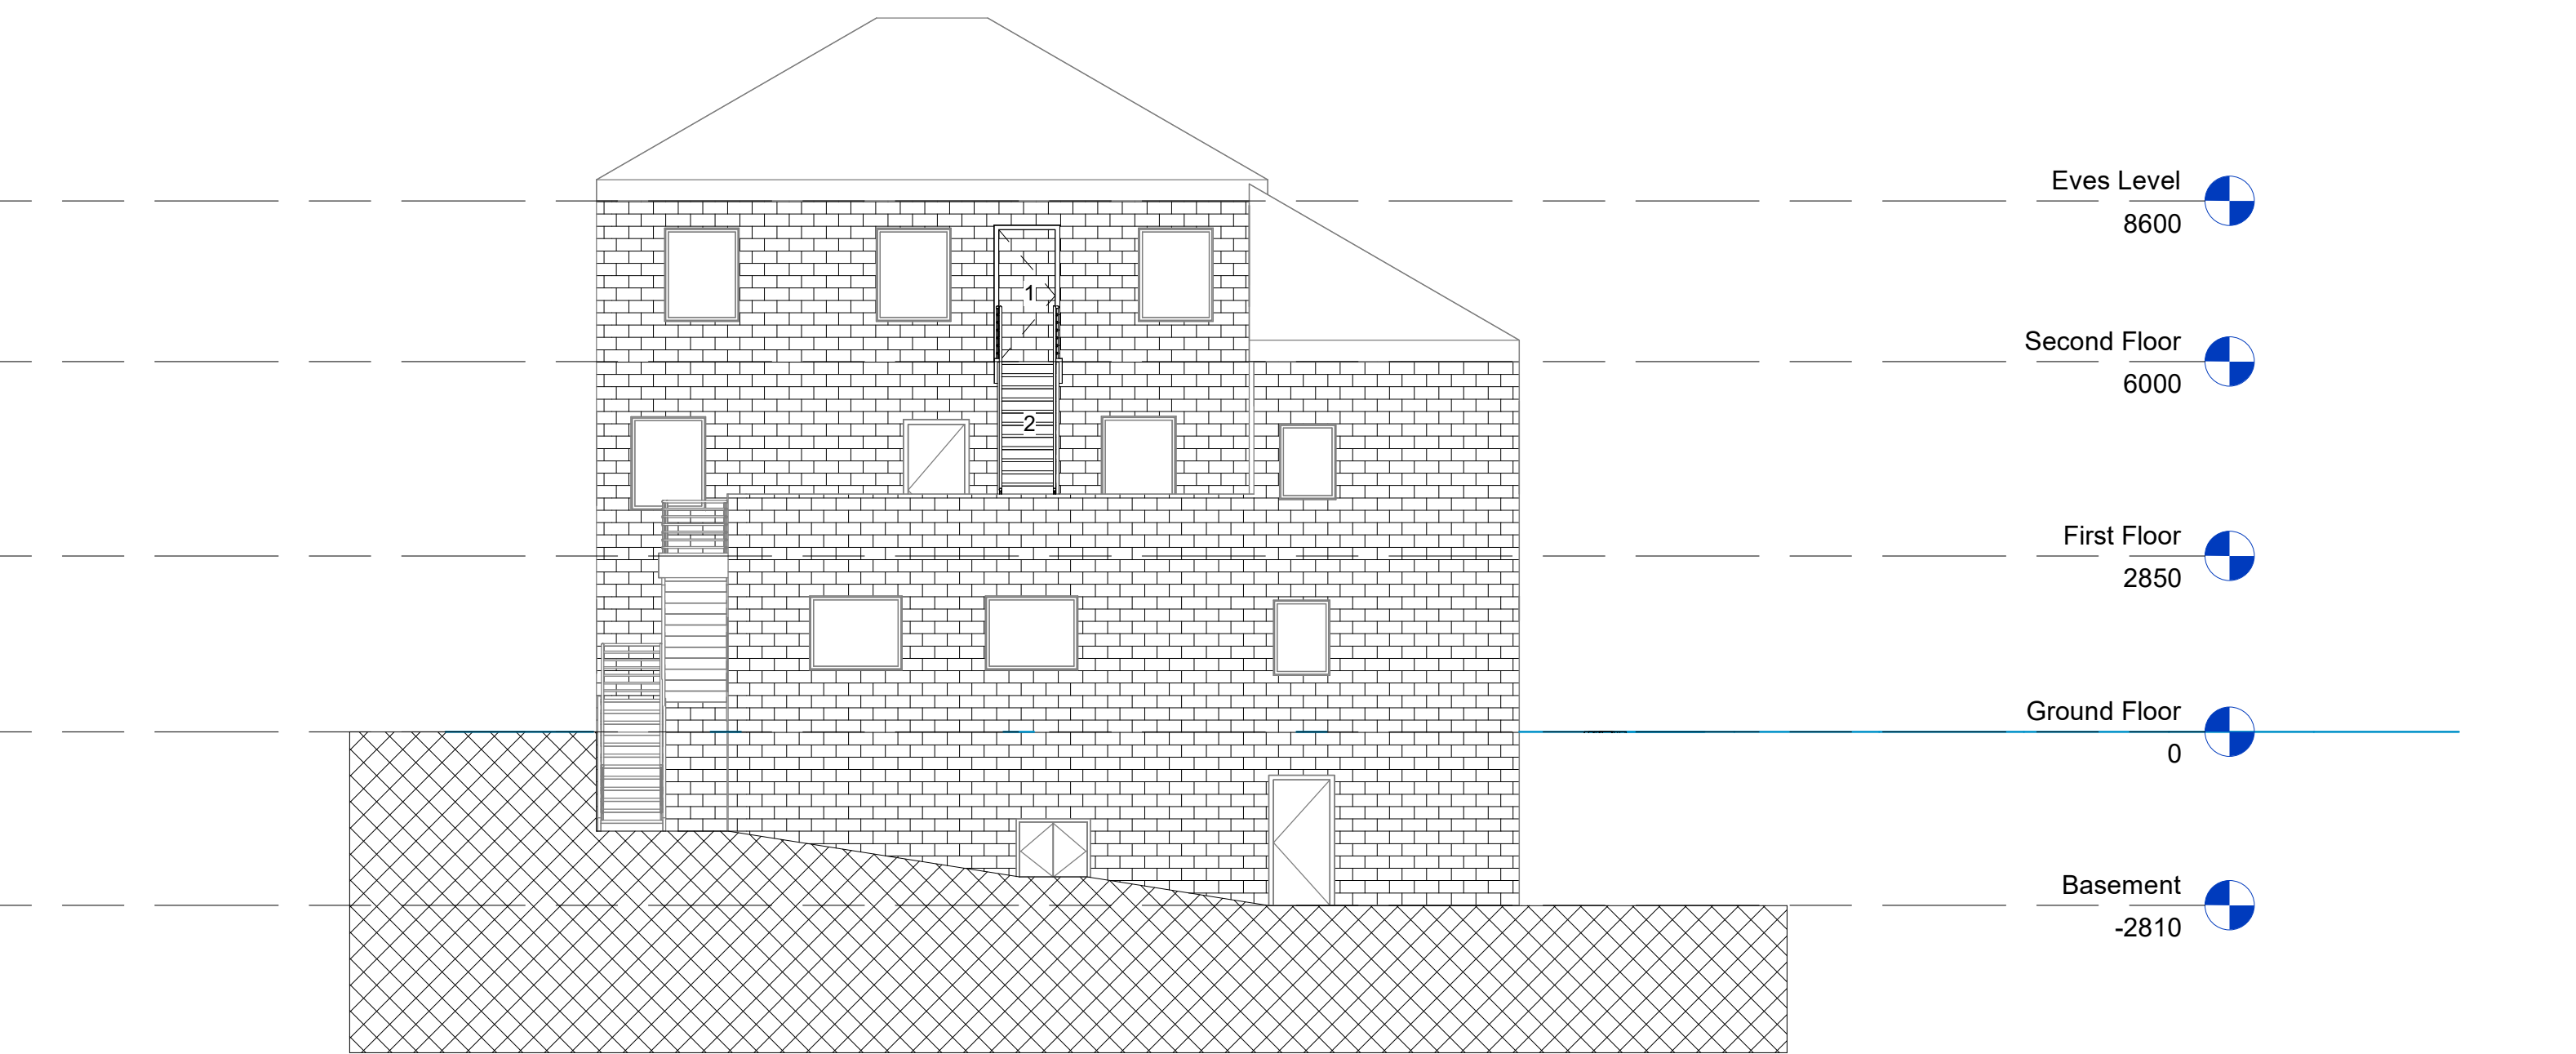


4 Rear Elevation - Proposed
1 : 100

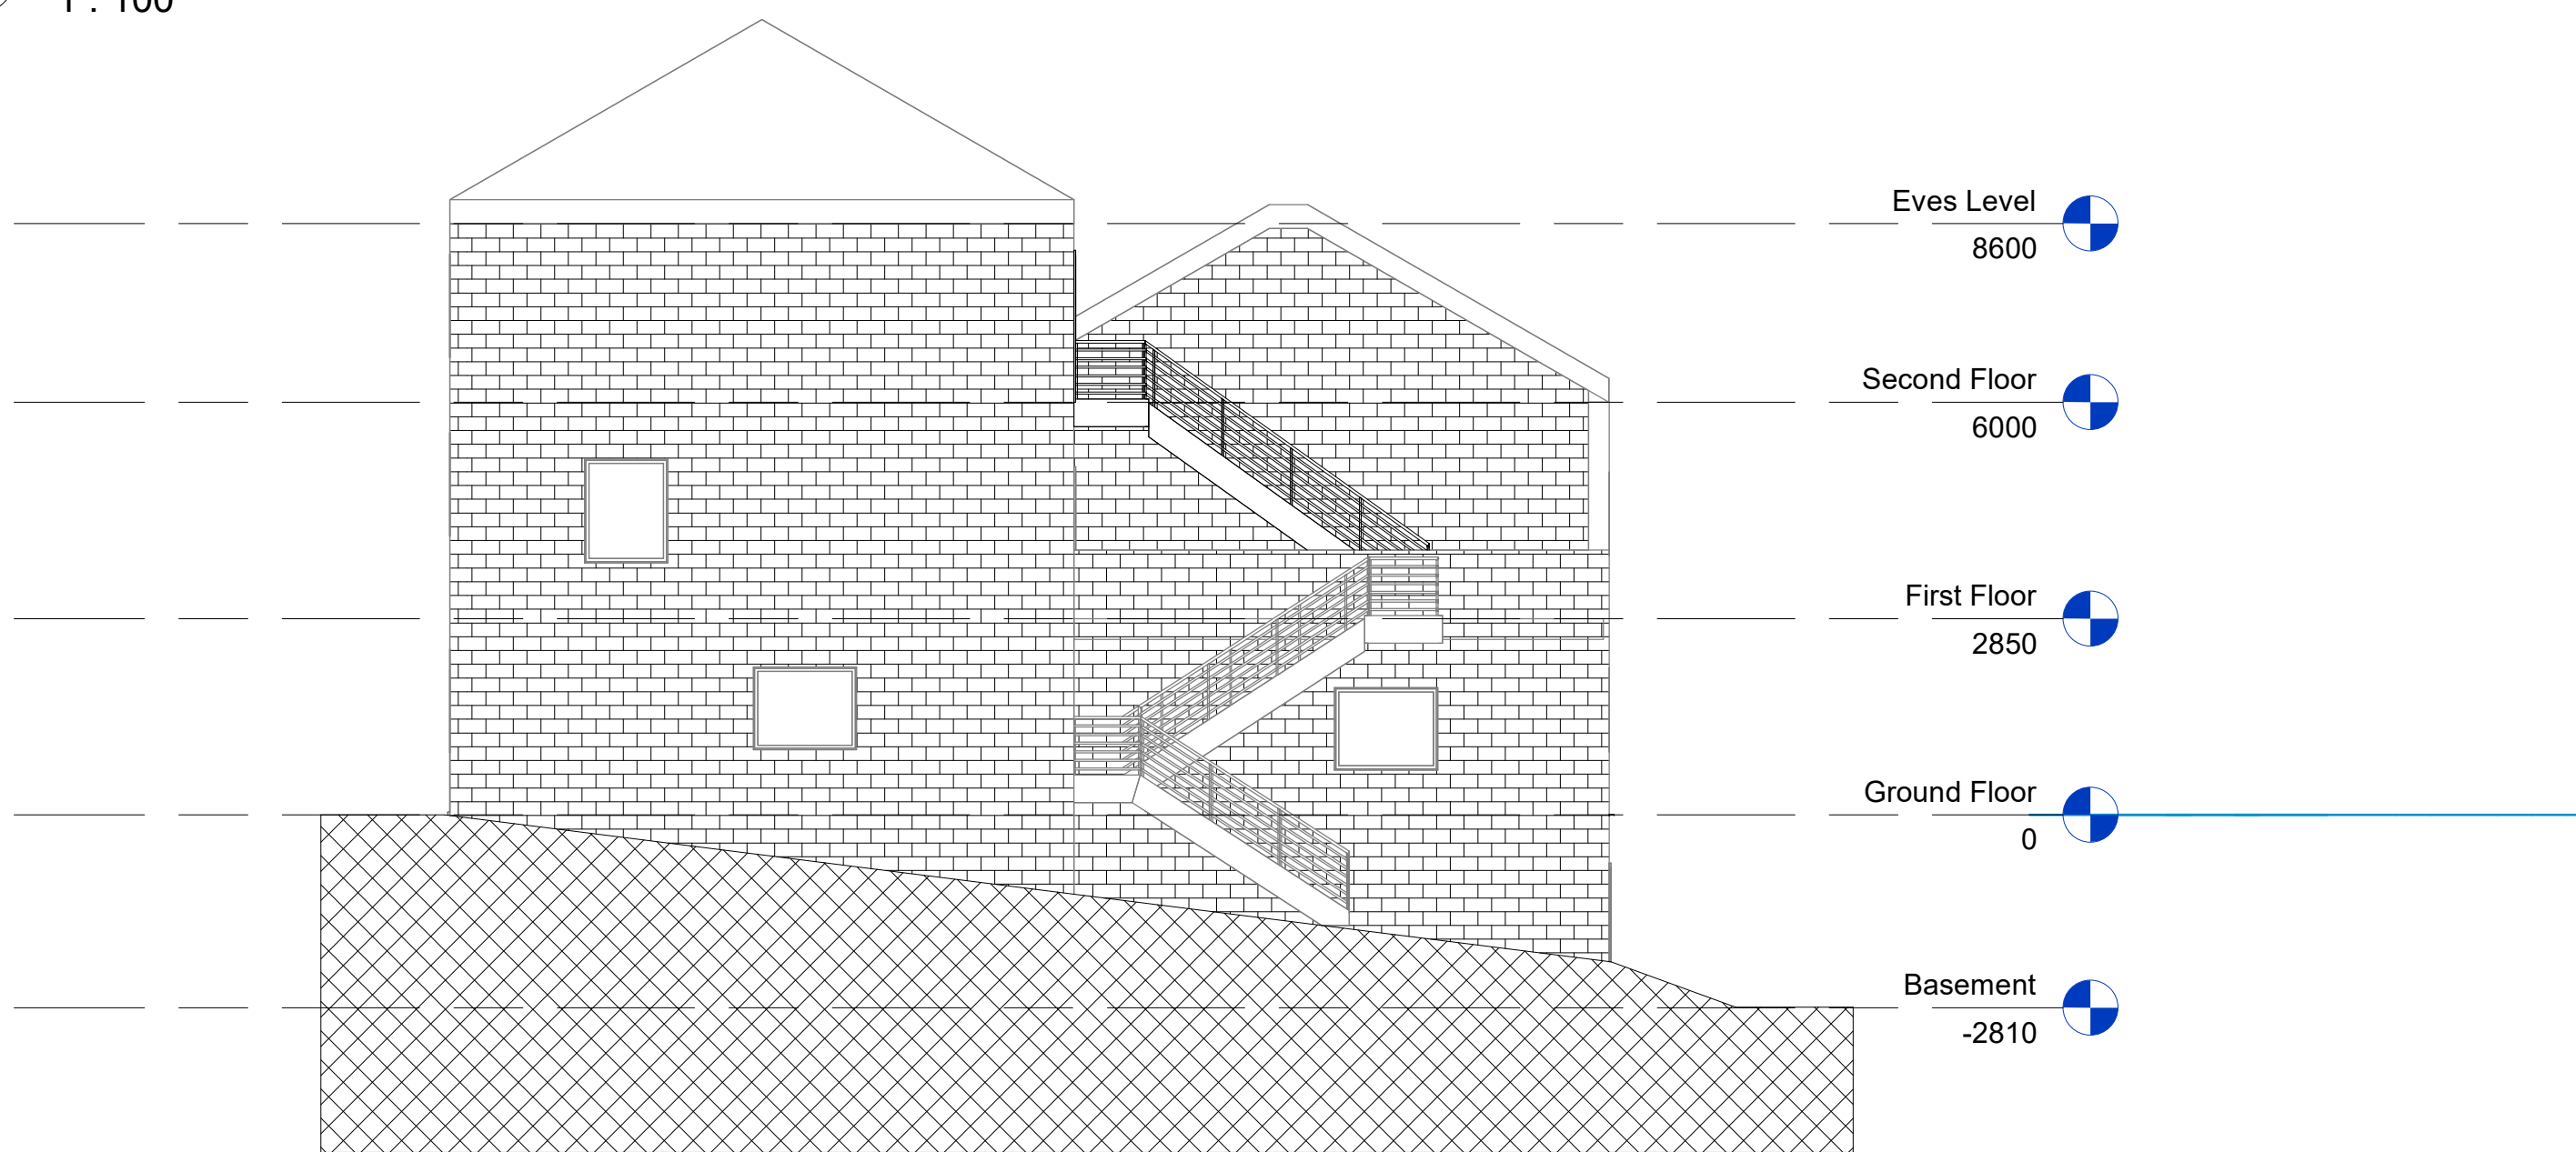


5 Side 1 Elevation - Existing
1 : 100

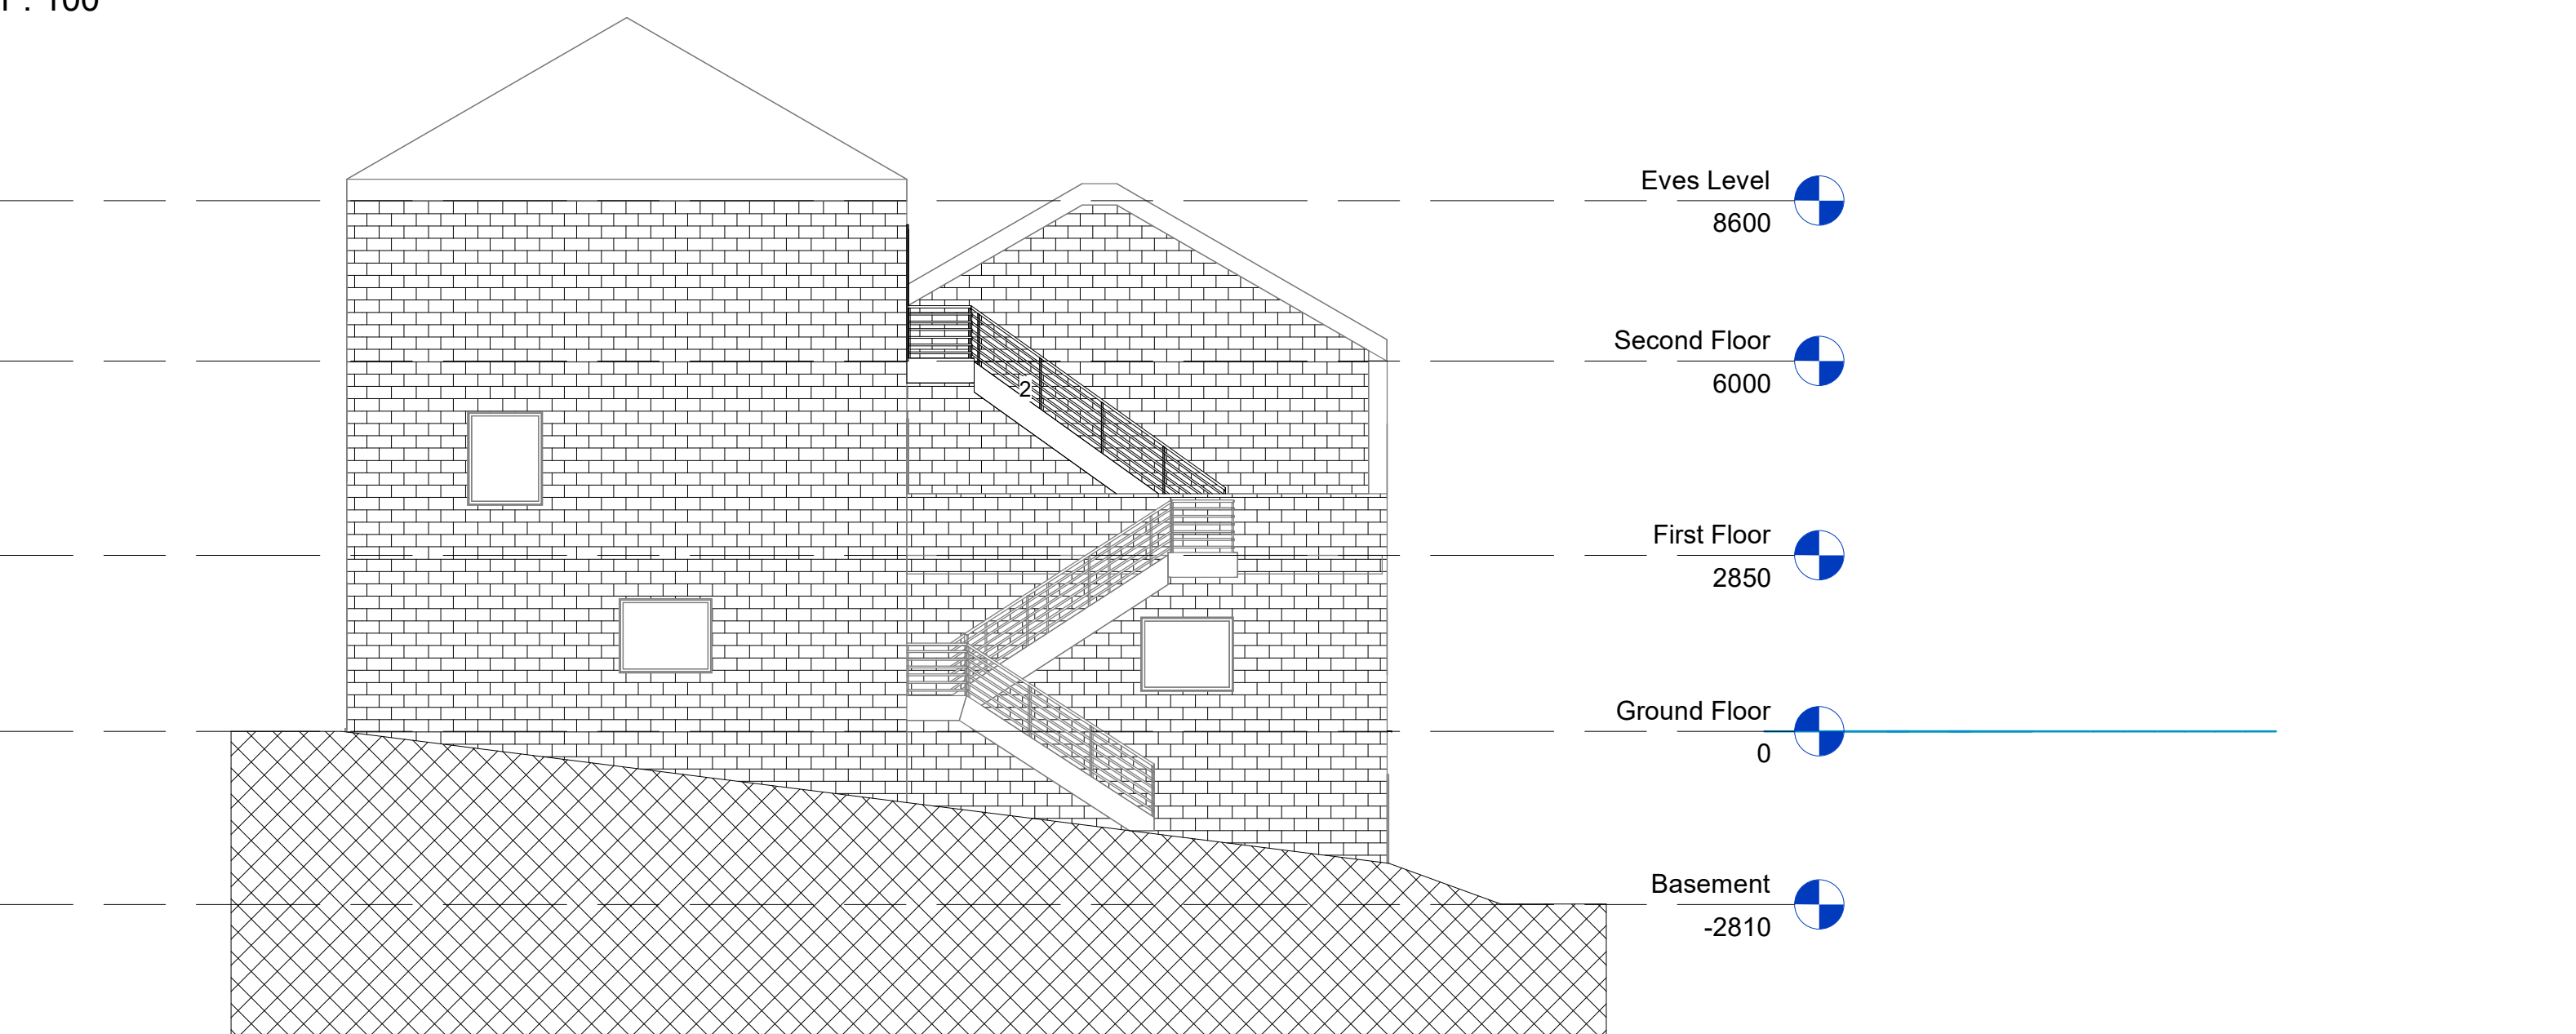

6 Side 1 Elevation - Proposed
1 : 100

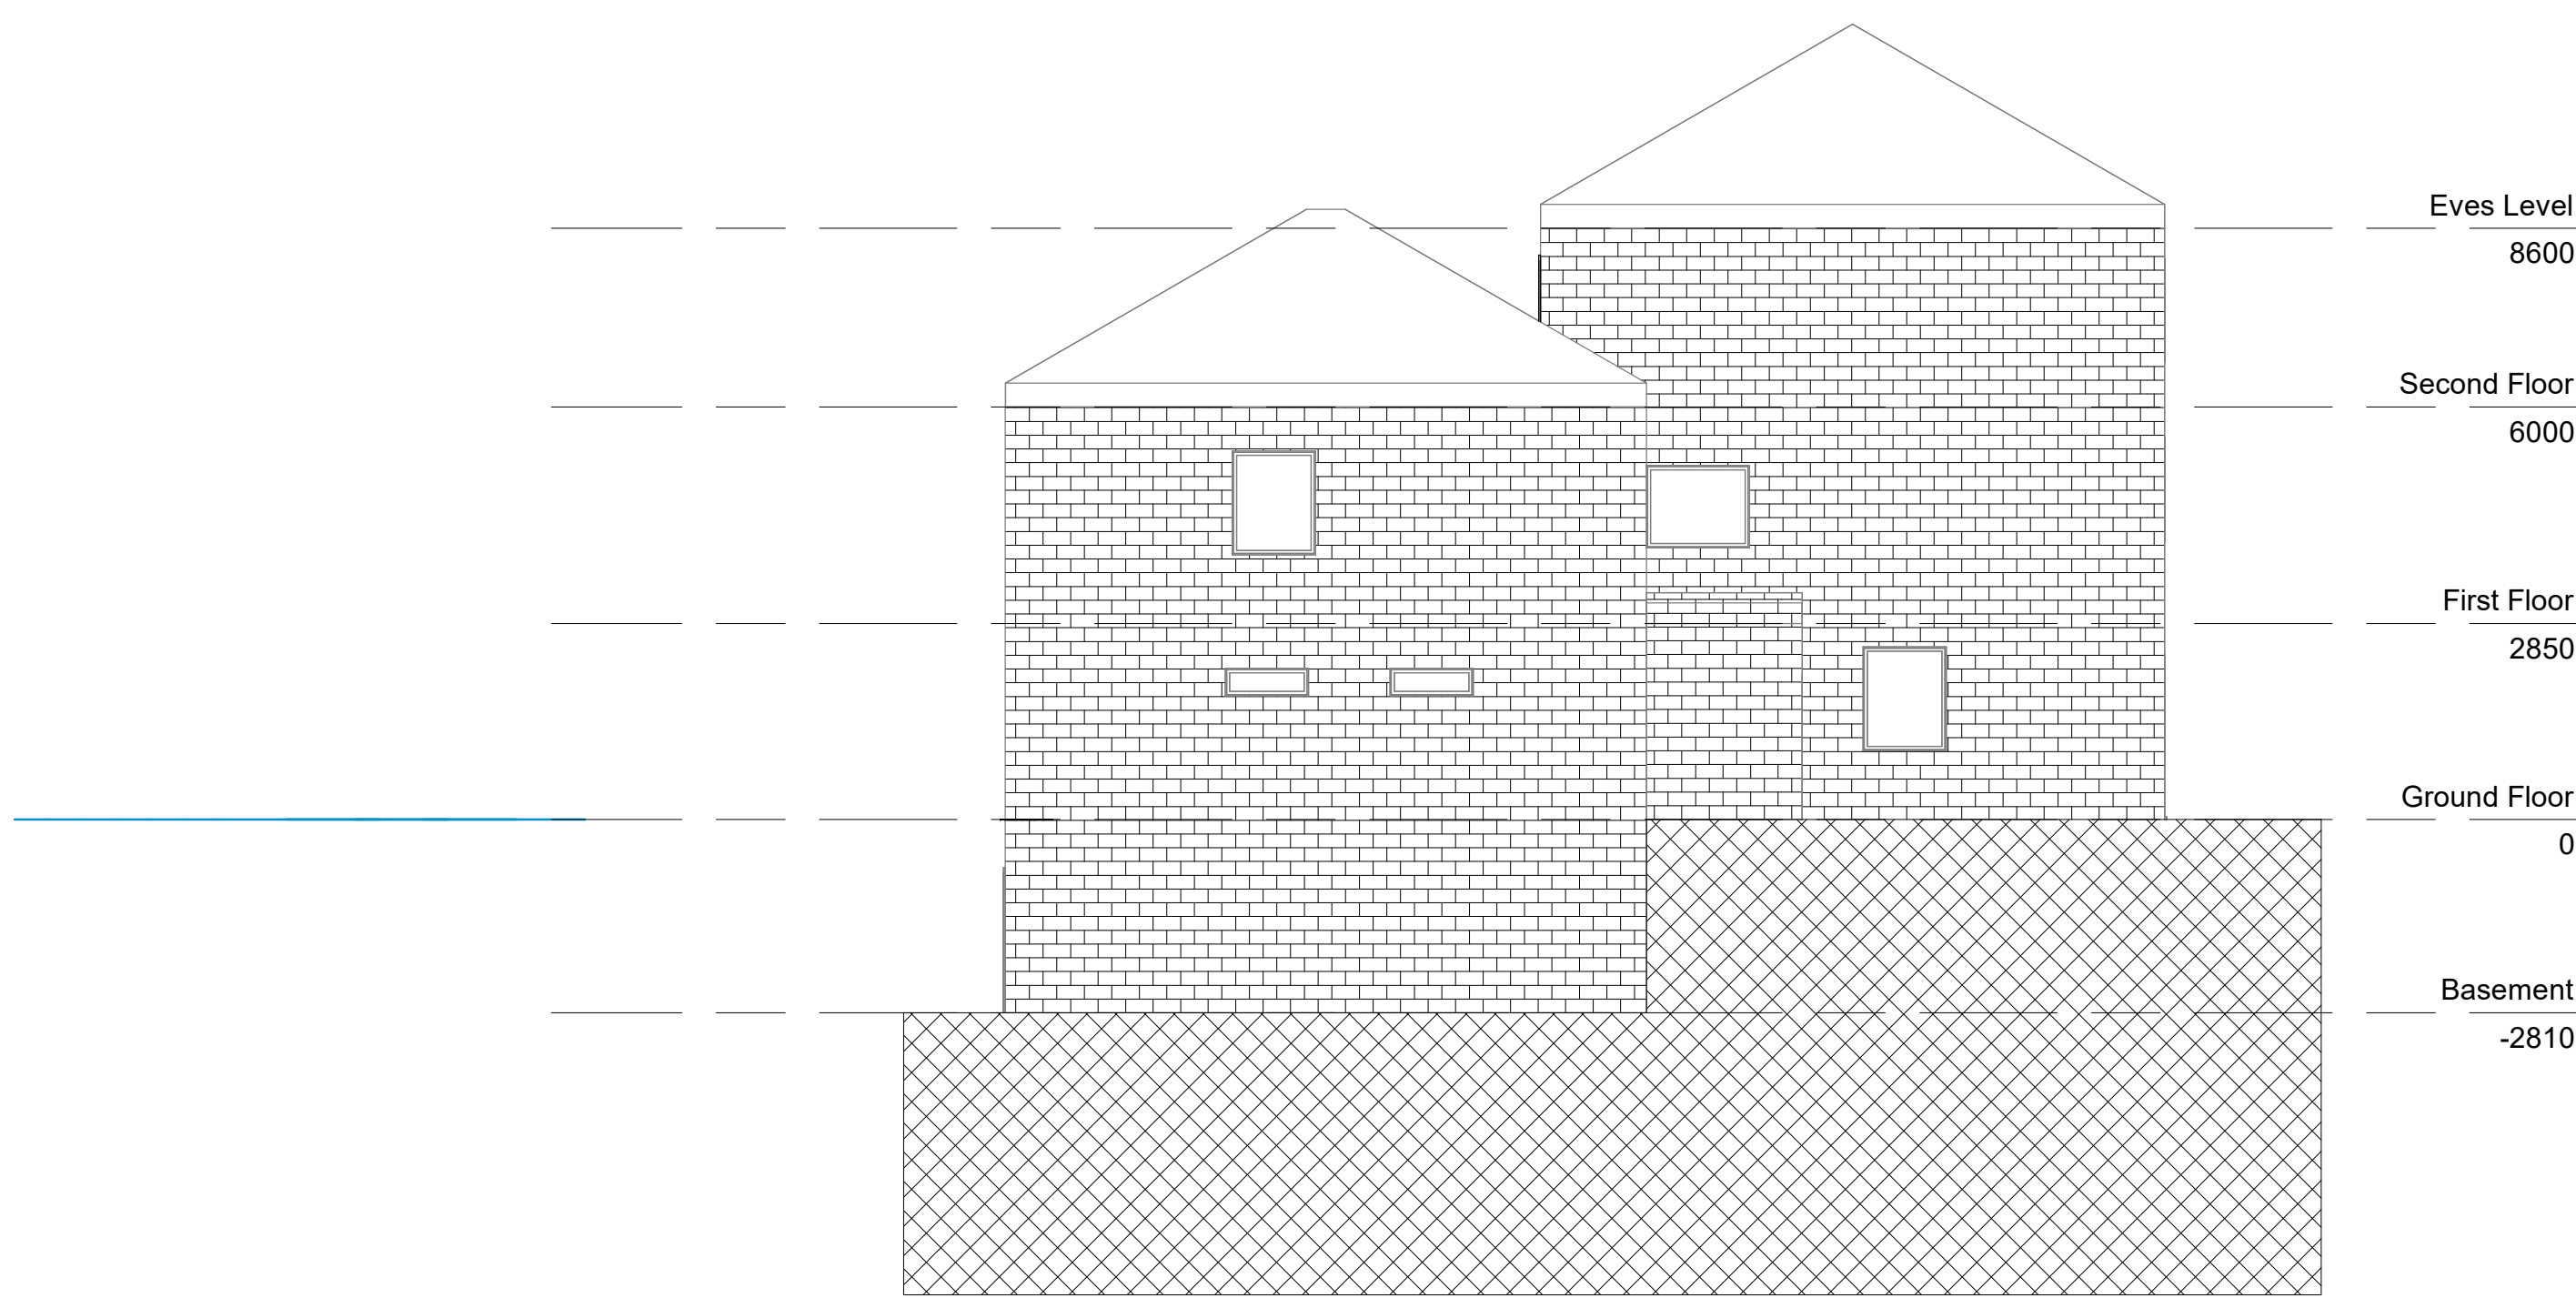

7 Side 2 Elevation - Existing
1 : 100

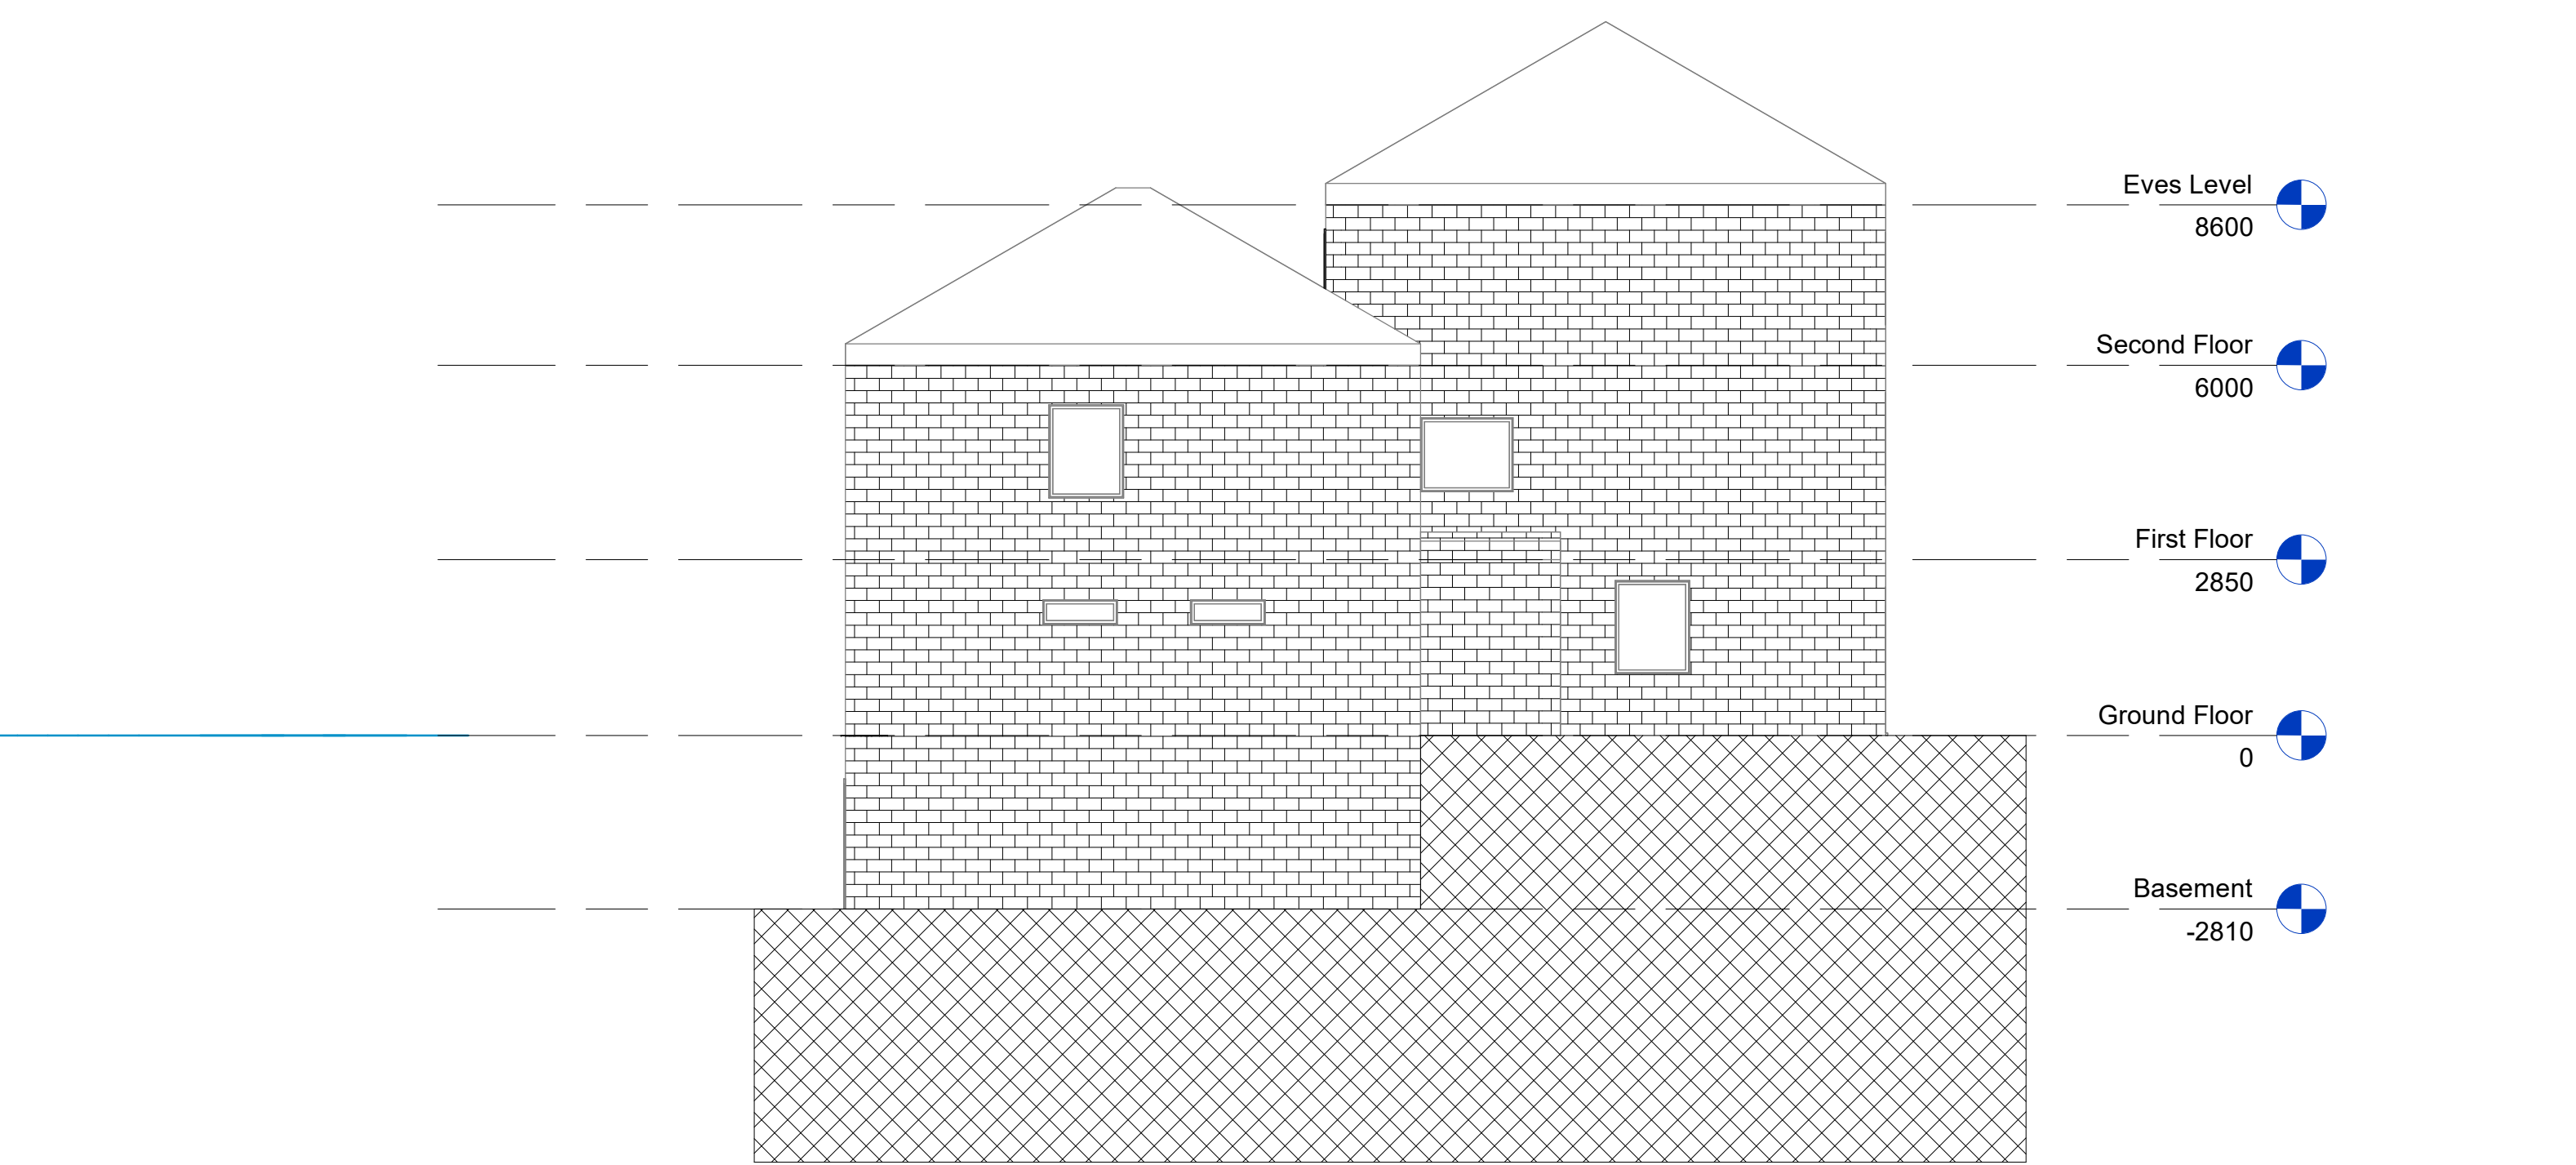

8 Side 2 Elevation - Porposed
1 : 100