


Proposed Section Thru Front and Rear Lightwells

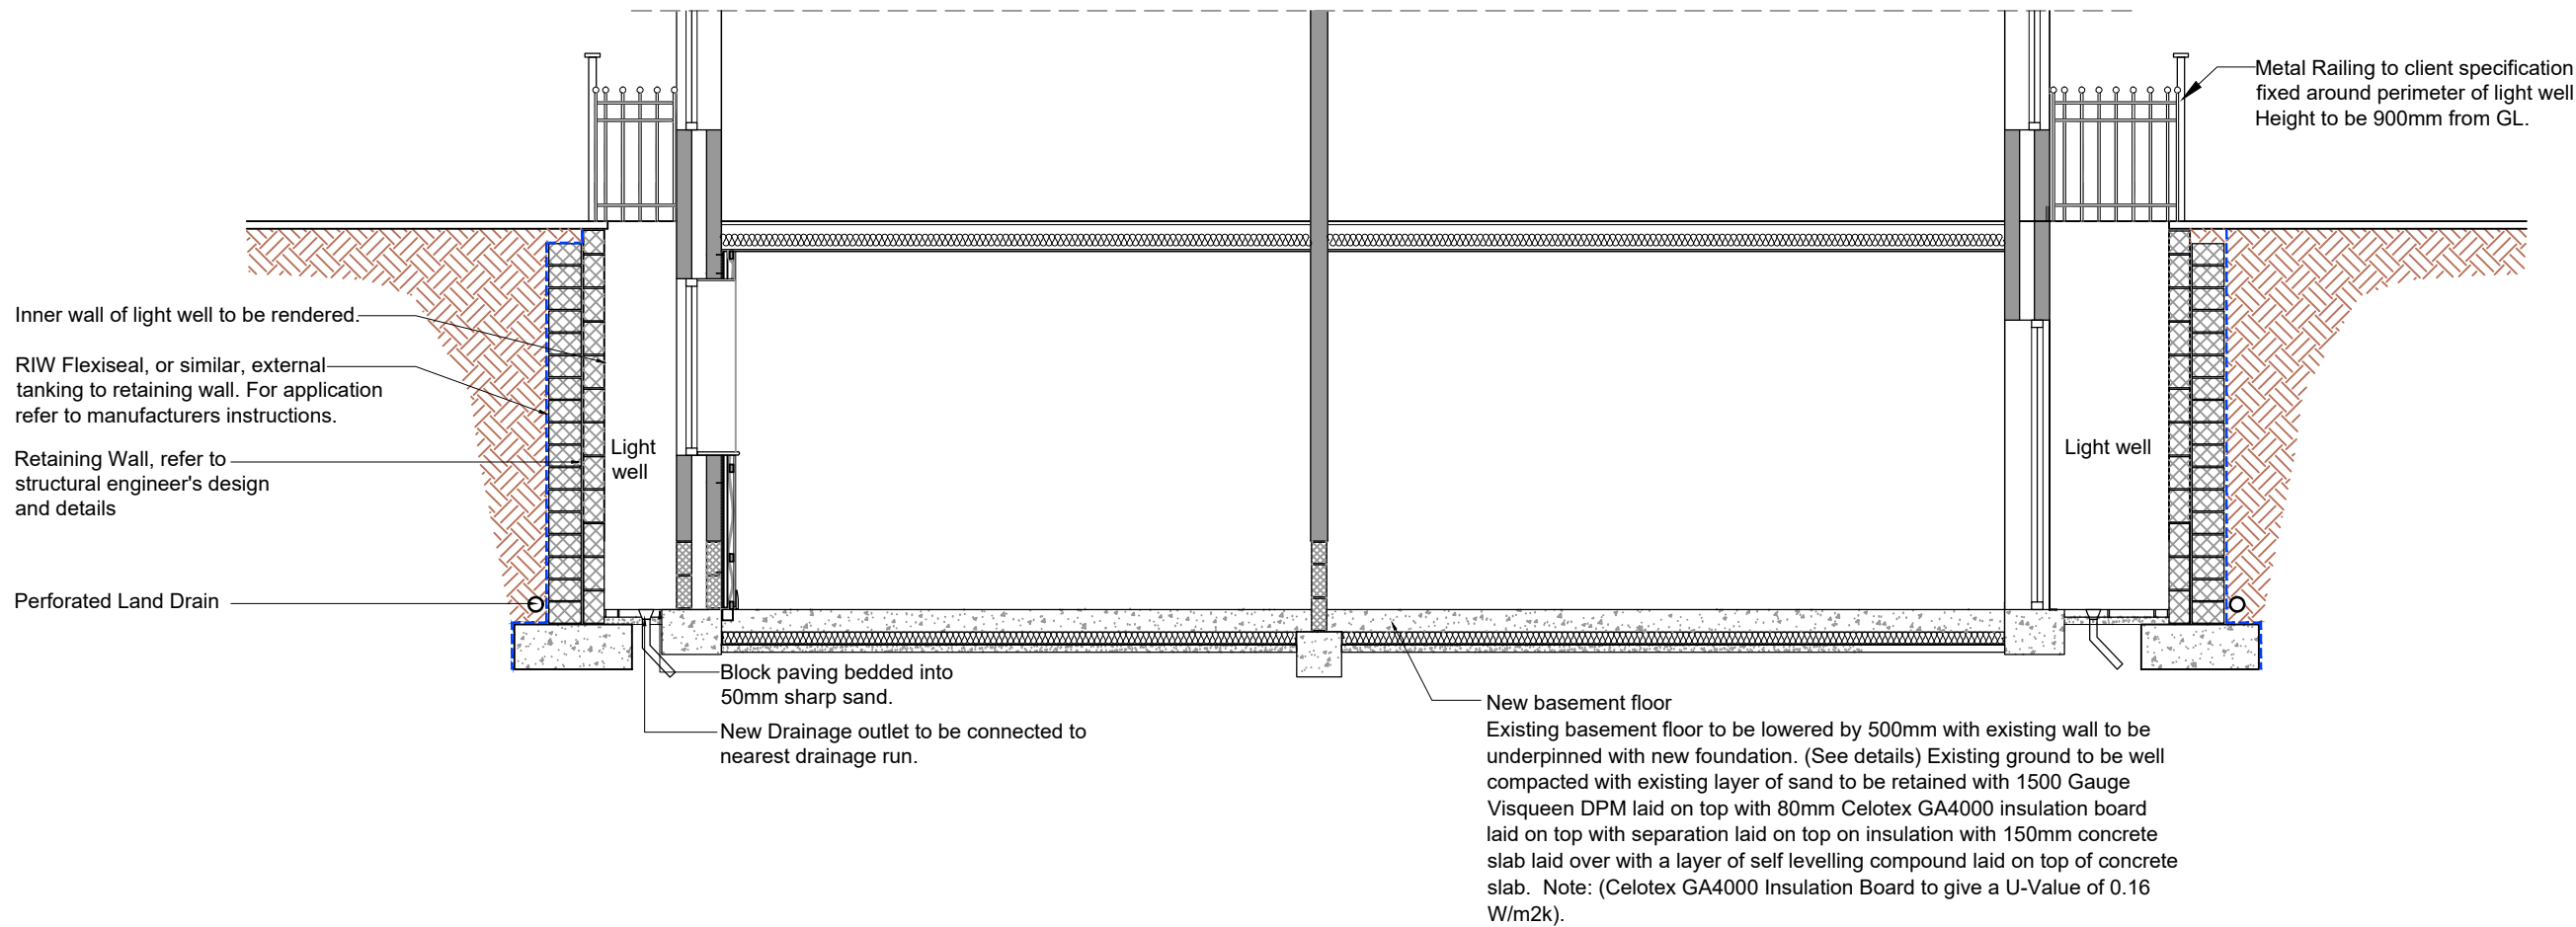

-	-	-
Rev	Amendment	Date



t 0161 8501045
m 07814 024033
e info@nk-architects.com
w www.nk-architects.com
a Sovereign House
Stockport Road
Cheadle, SK8 2EA

PROJECT: BASEMENT CONVERSION INTO SELF CONTAINED FLAT	
ADDRESS: 57 ALBANY ROAD, CHORLTON, MANCHESTER	
DRG: SECTION THROUGH FRONT AND REAR LIGHTWELLS	
DRG STATUS: PLANNING SUBMISSION	
DATE: May 2023 SCALE: 1:50 SIZE: A3	DRAWN: ANK CHECKED: ANK DRG NO: 624.04
COPYRIGHT © 2007 NK ARCHITECTS (MCR) LIMITED. ALL RIGHTS RESERVED. REFER TO DIMENSIONS AND DO NOT SCALE.	

DESIGN INTENT DRAWING ONLY.
ANY CONSTRUCTION MUST COMPLY
WITH ALL APPLICABLE BUILDING
REGULATIONS.

ALL DIMENSIONS IN MM.