


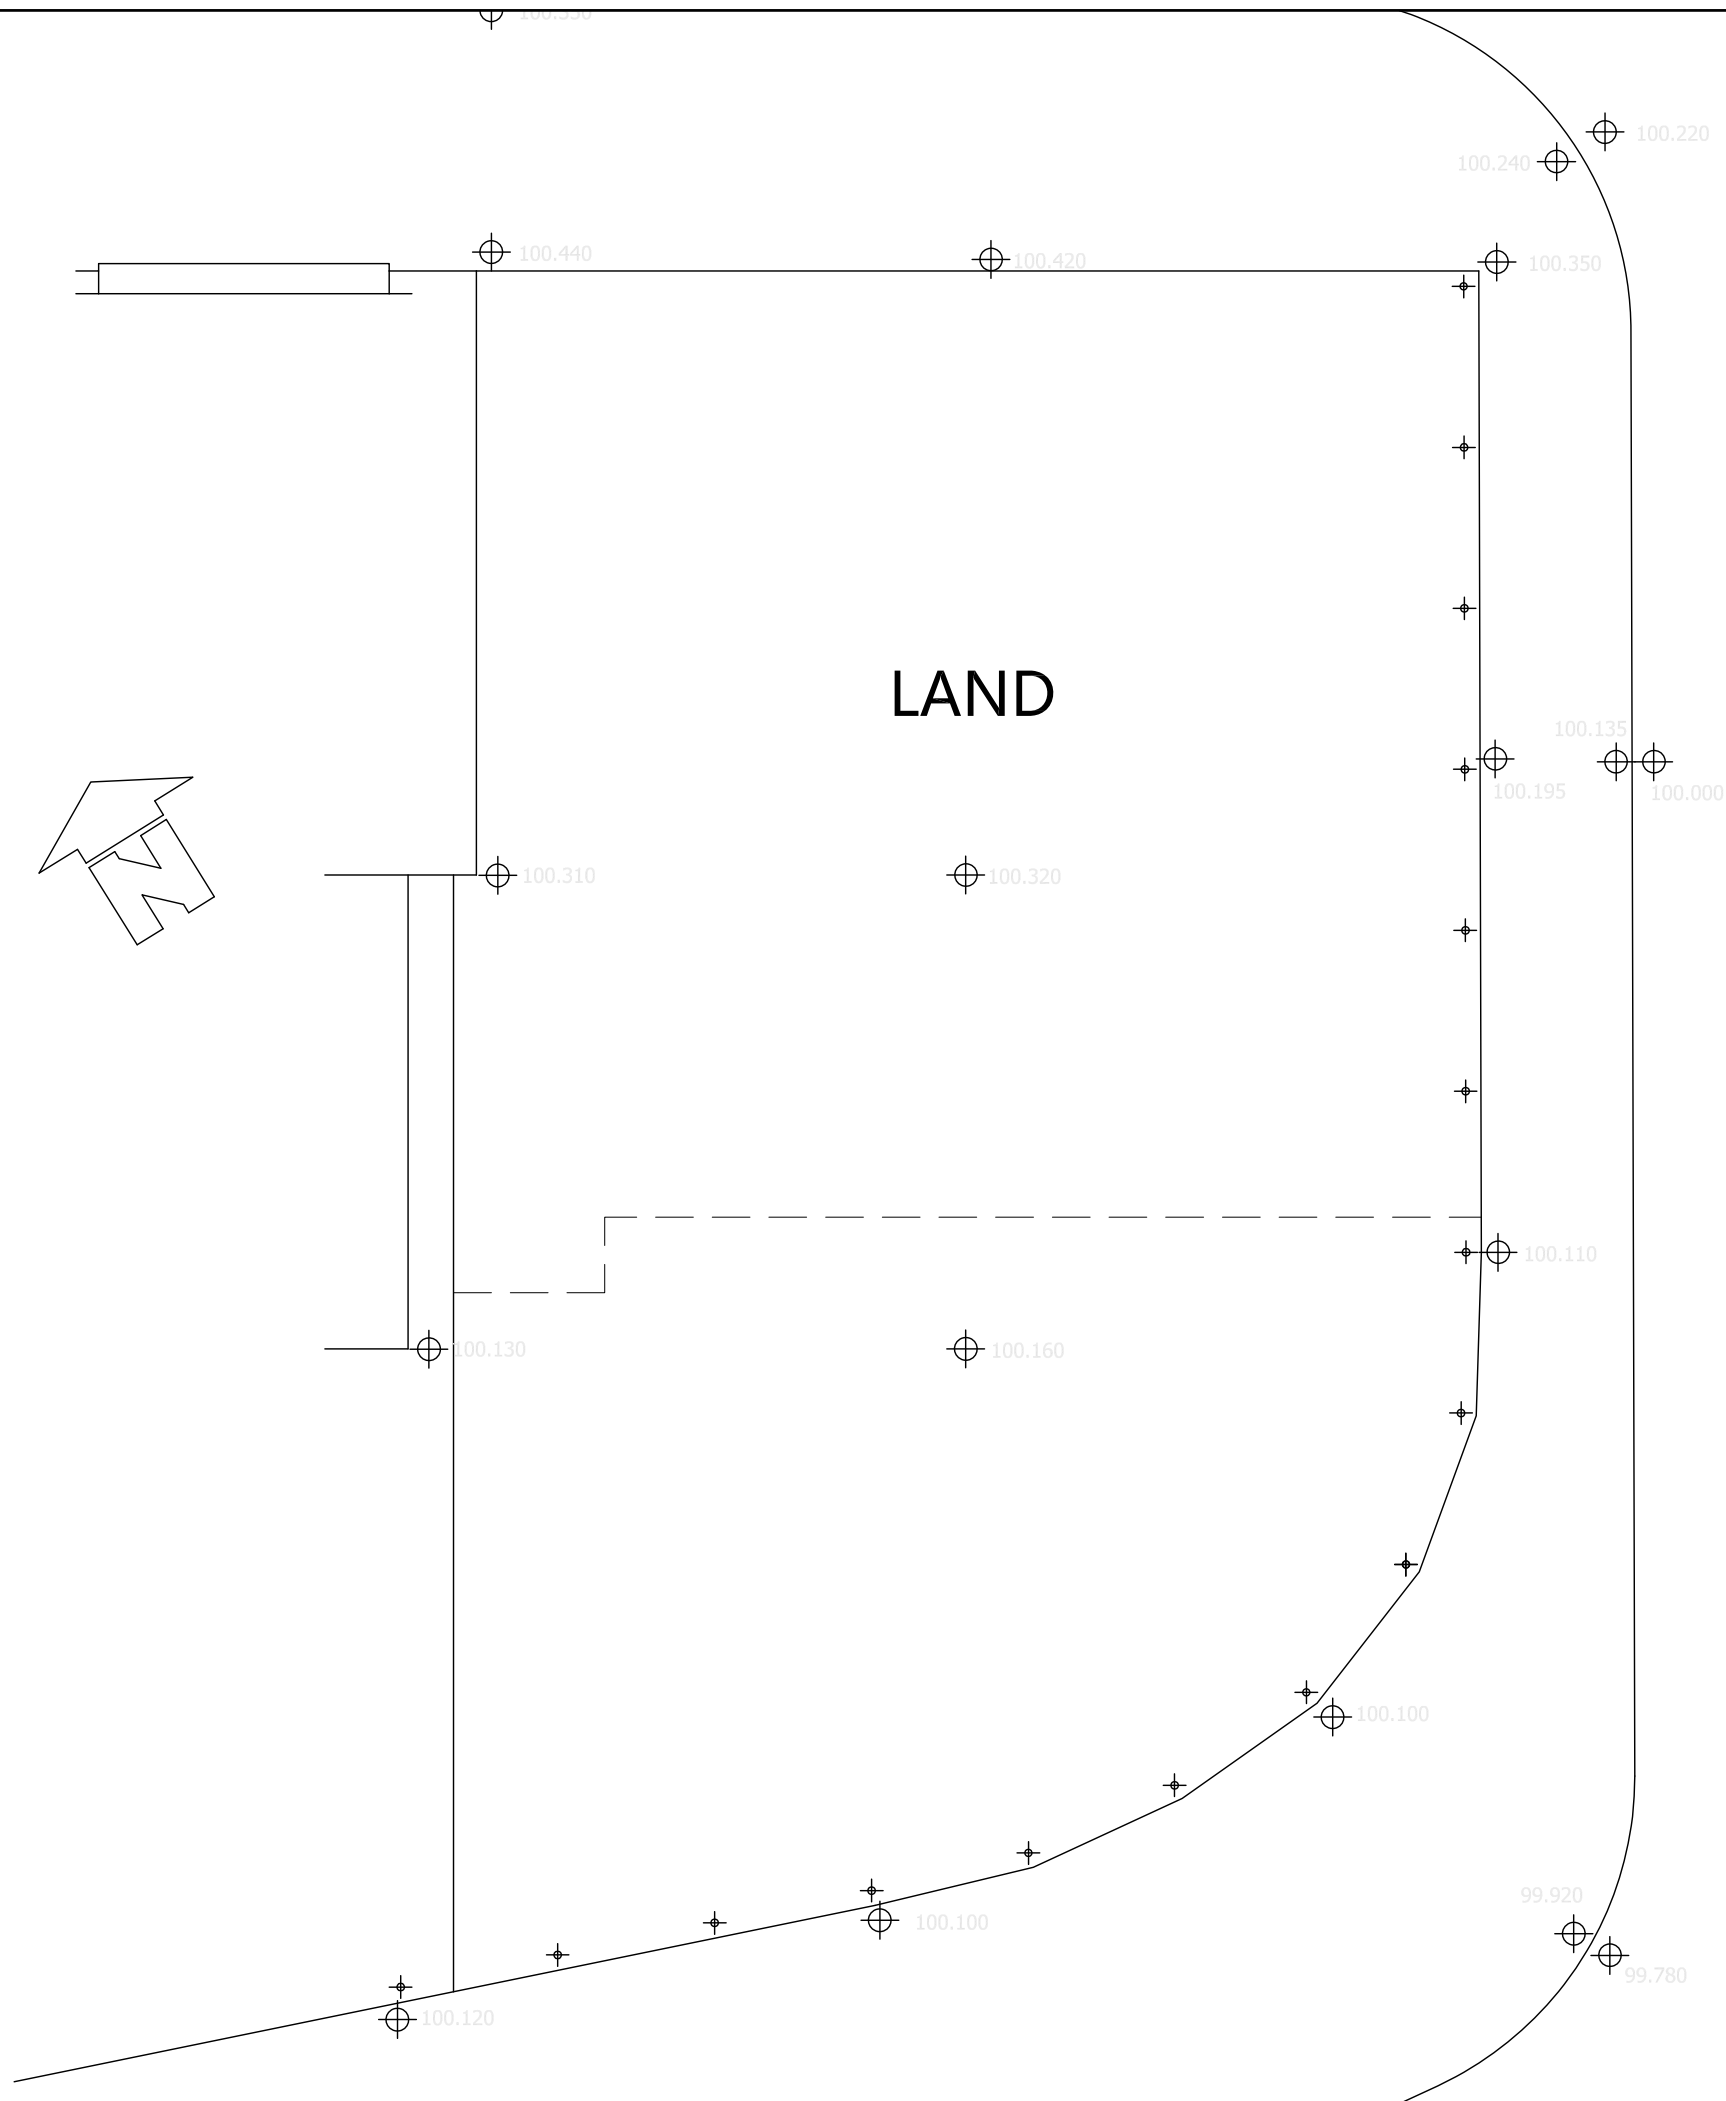

Project 92-96 OLD CHURCH STREET MANCHESTER		
Drawing Title EXISTING PLAN		
Drawing No. 107		
Drawn: ZU	Status: Planning	Date
		31.03.2023
Scale @ A3		1:100
XHAN Consulting 129 Centurion House Deansgate M3 3WR T: 7400012759		

