



SHIP CANAL HOUSE


TYPICAL WASHROOMS - MALE WCS - SHEET 3 OF 4

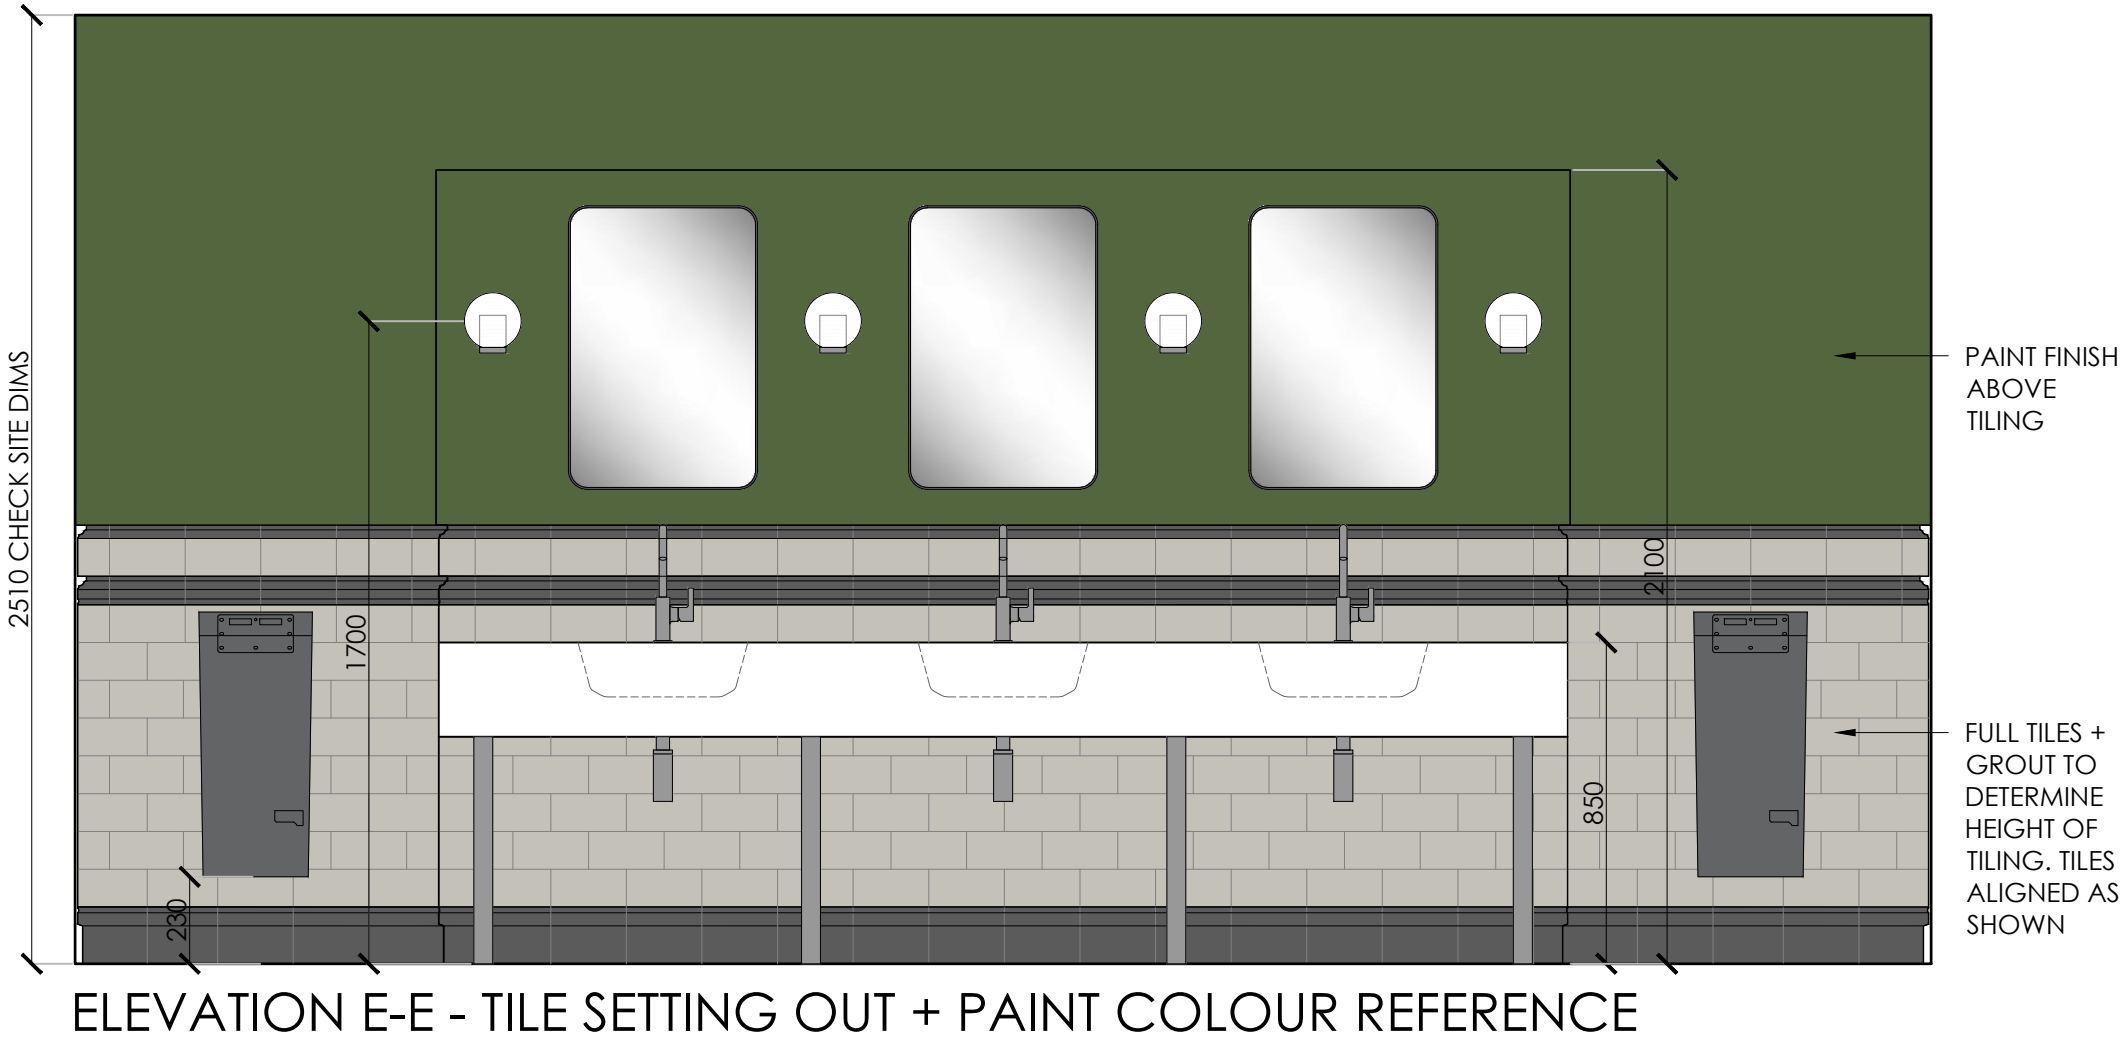


ELEVATION E-E - TILE SETTING OUT + PAINT COLOUR REFERENCE

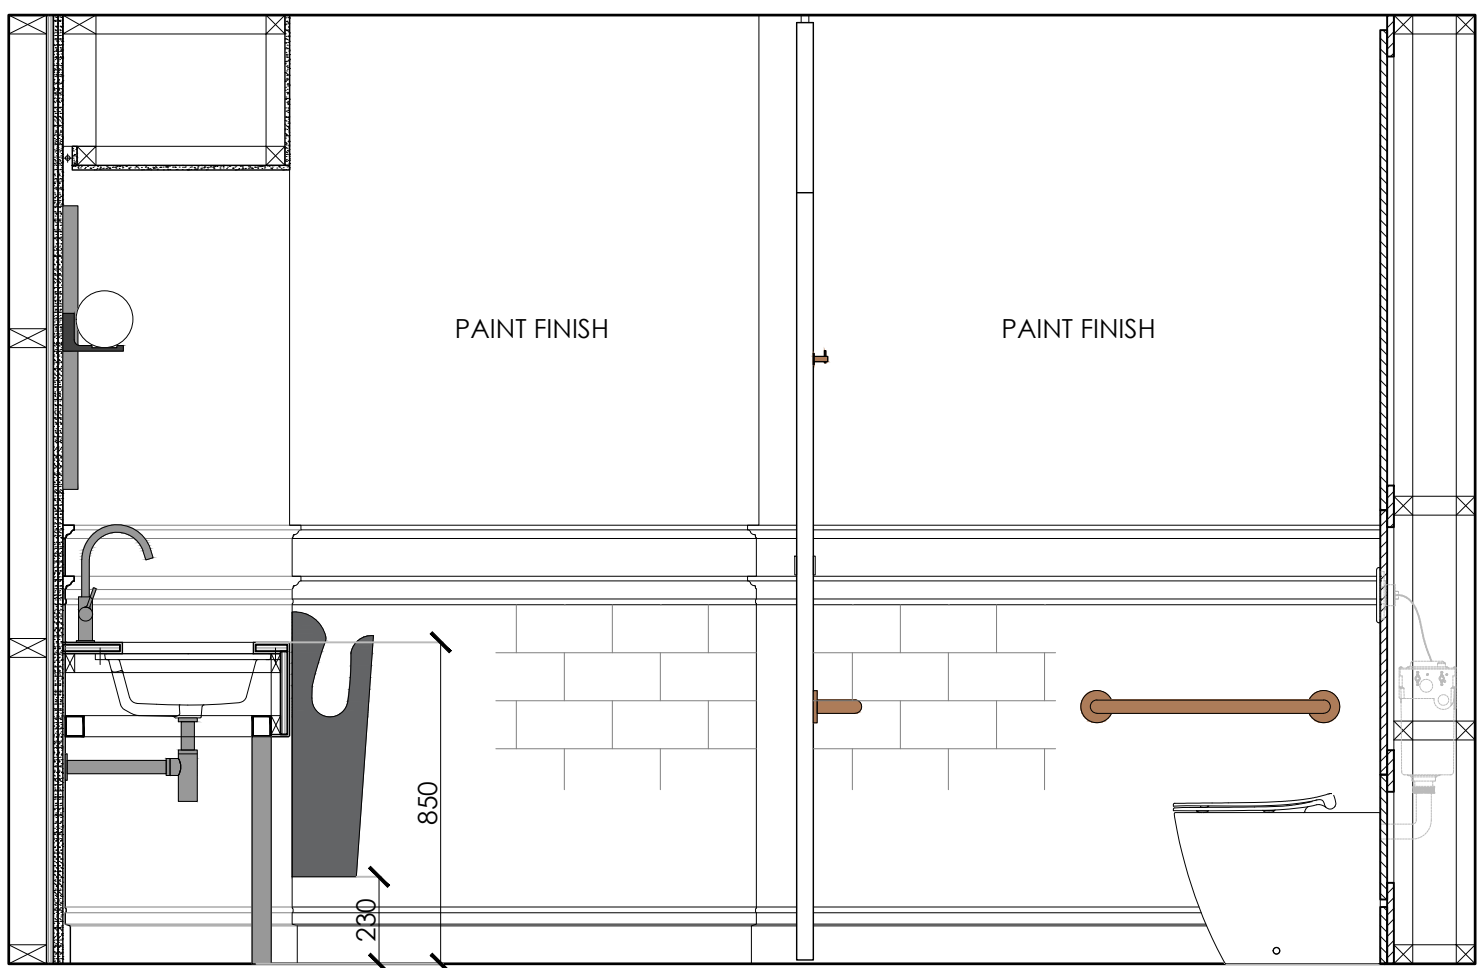


ELEVATION F-F

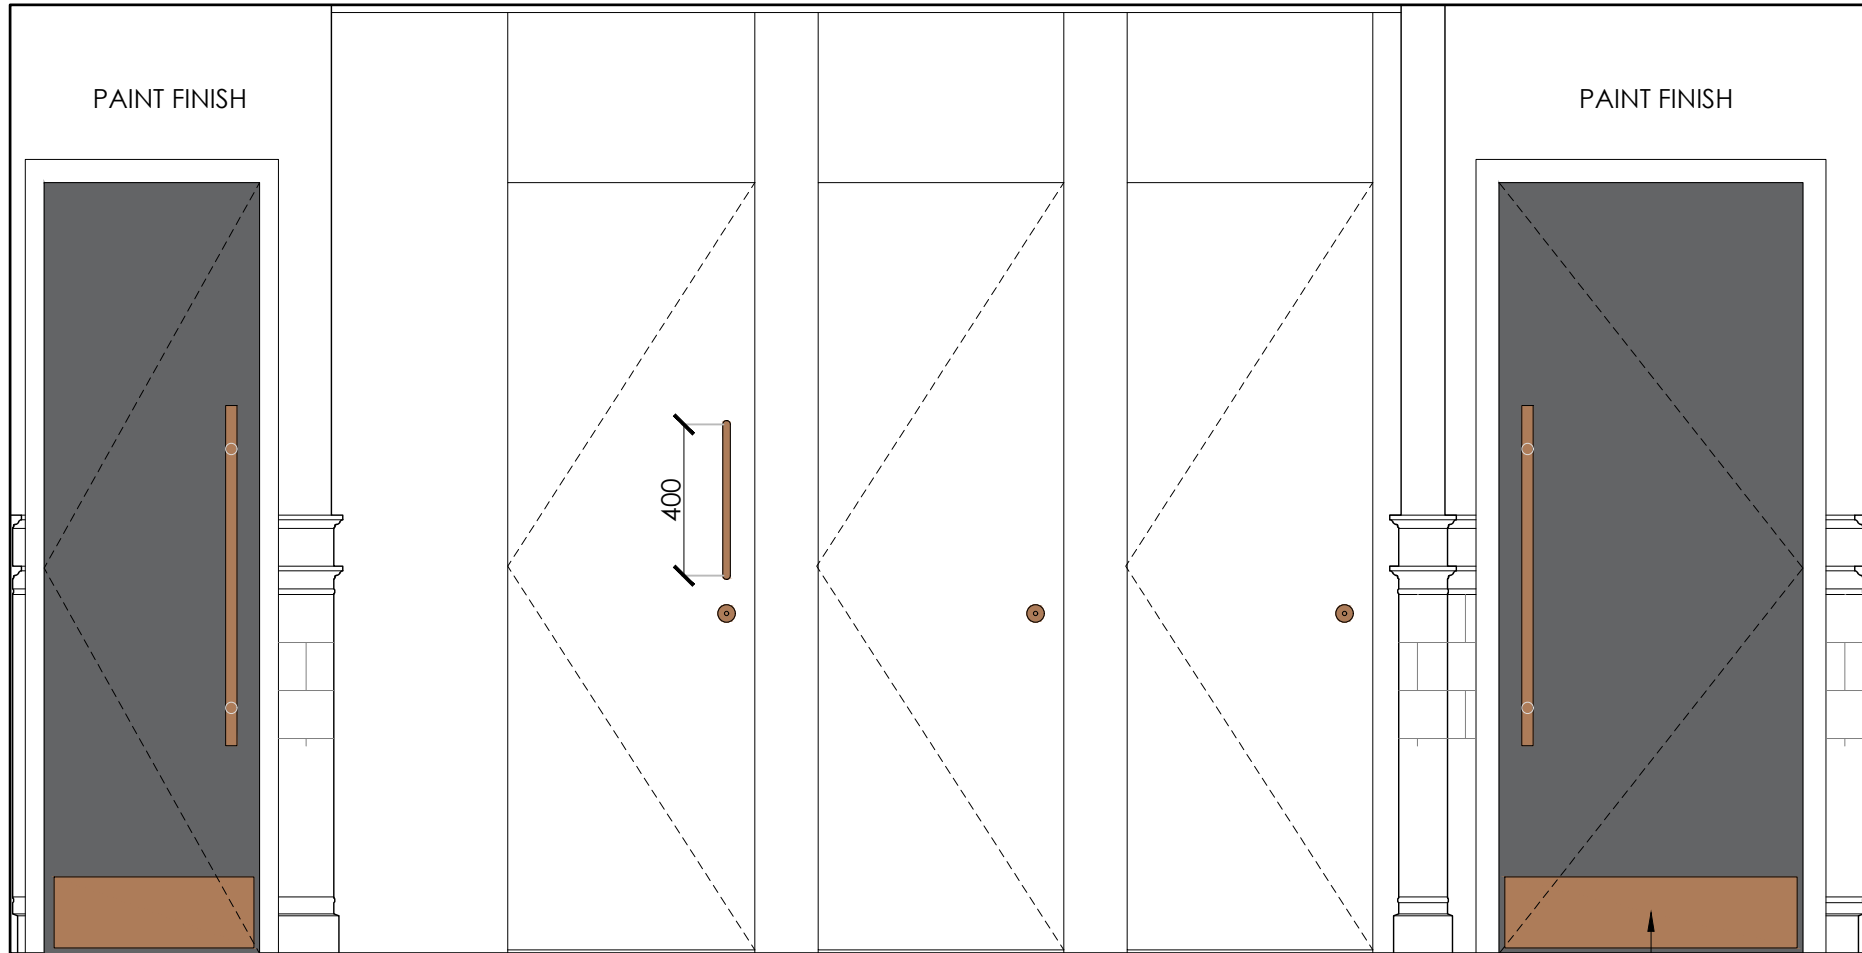


ELEVATION G-G

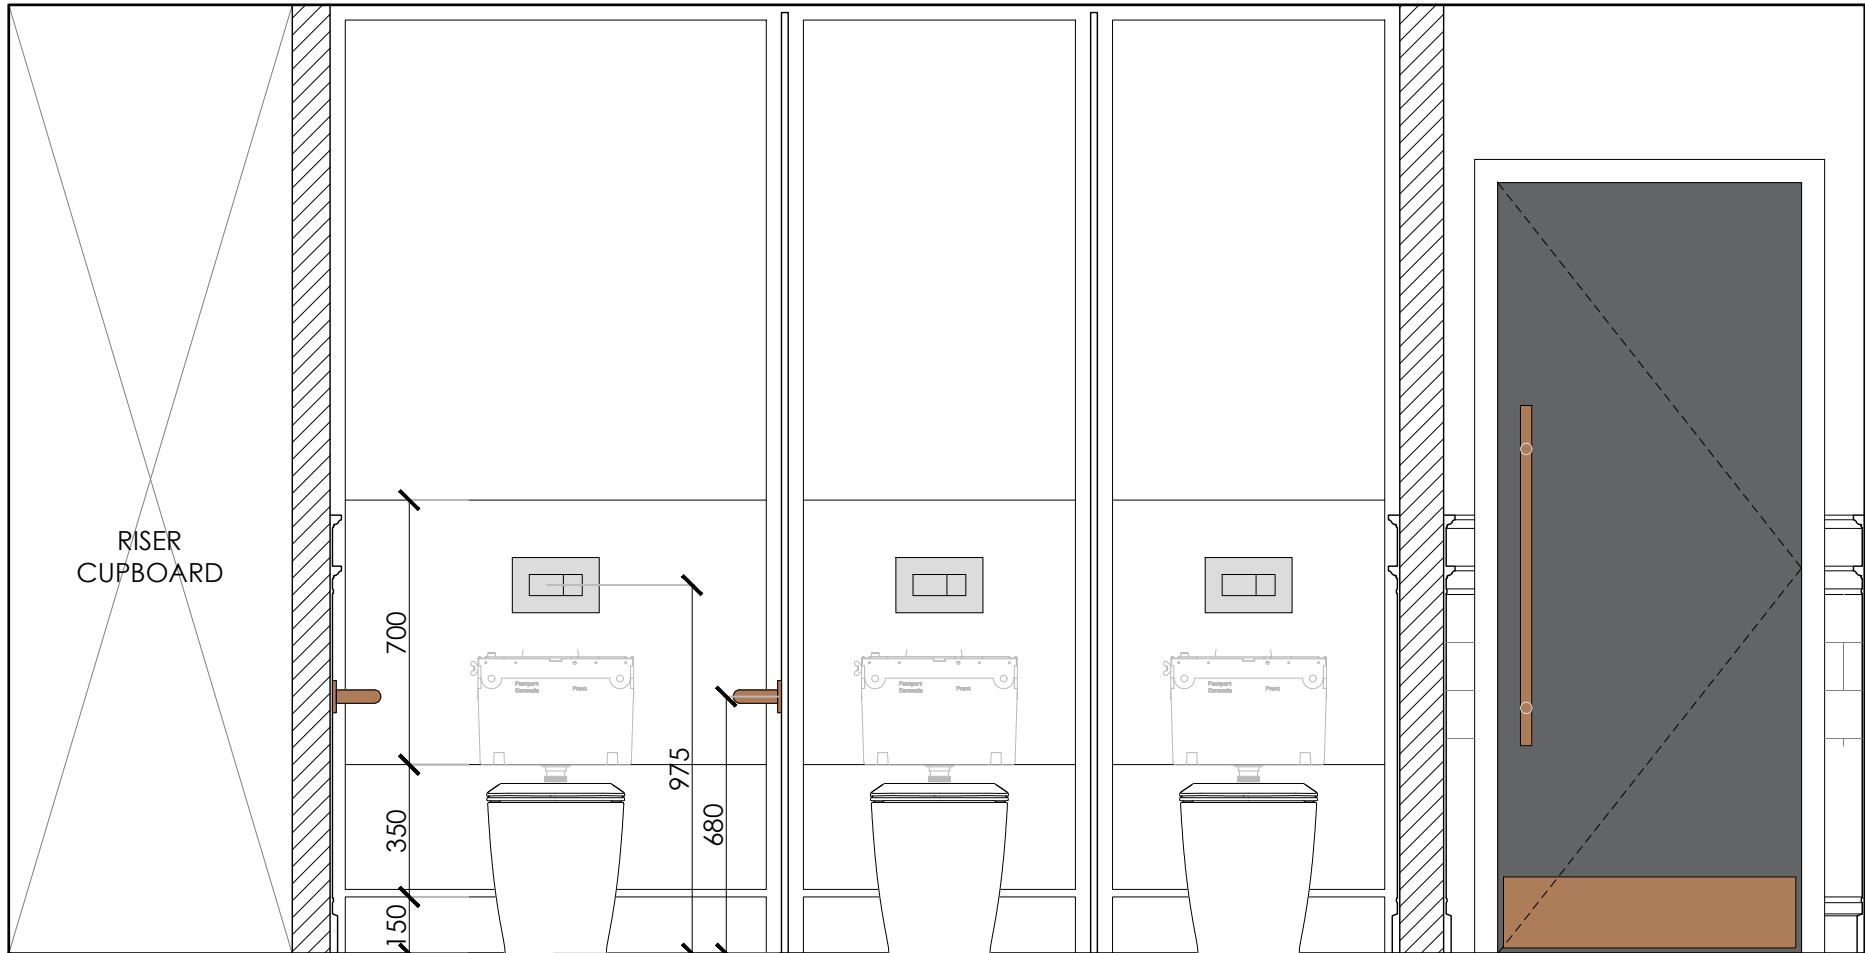


ELEVATION H-H

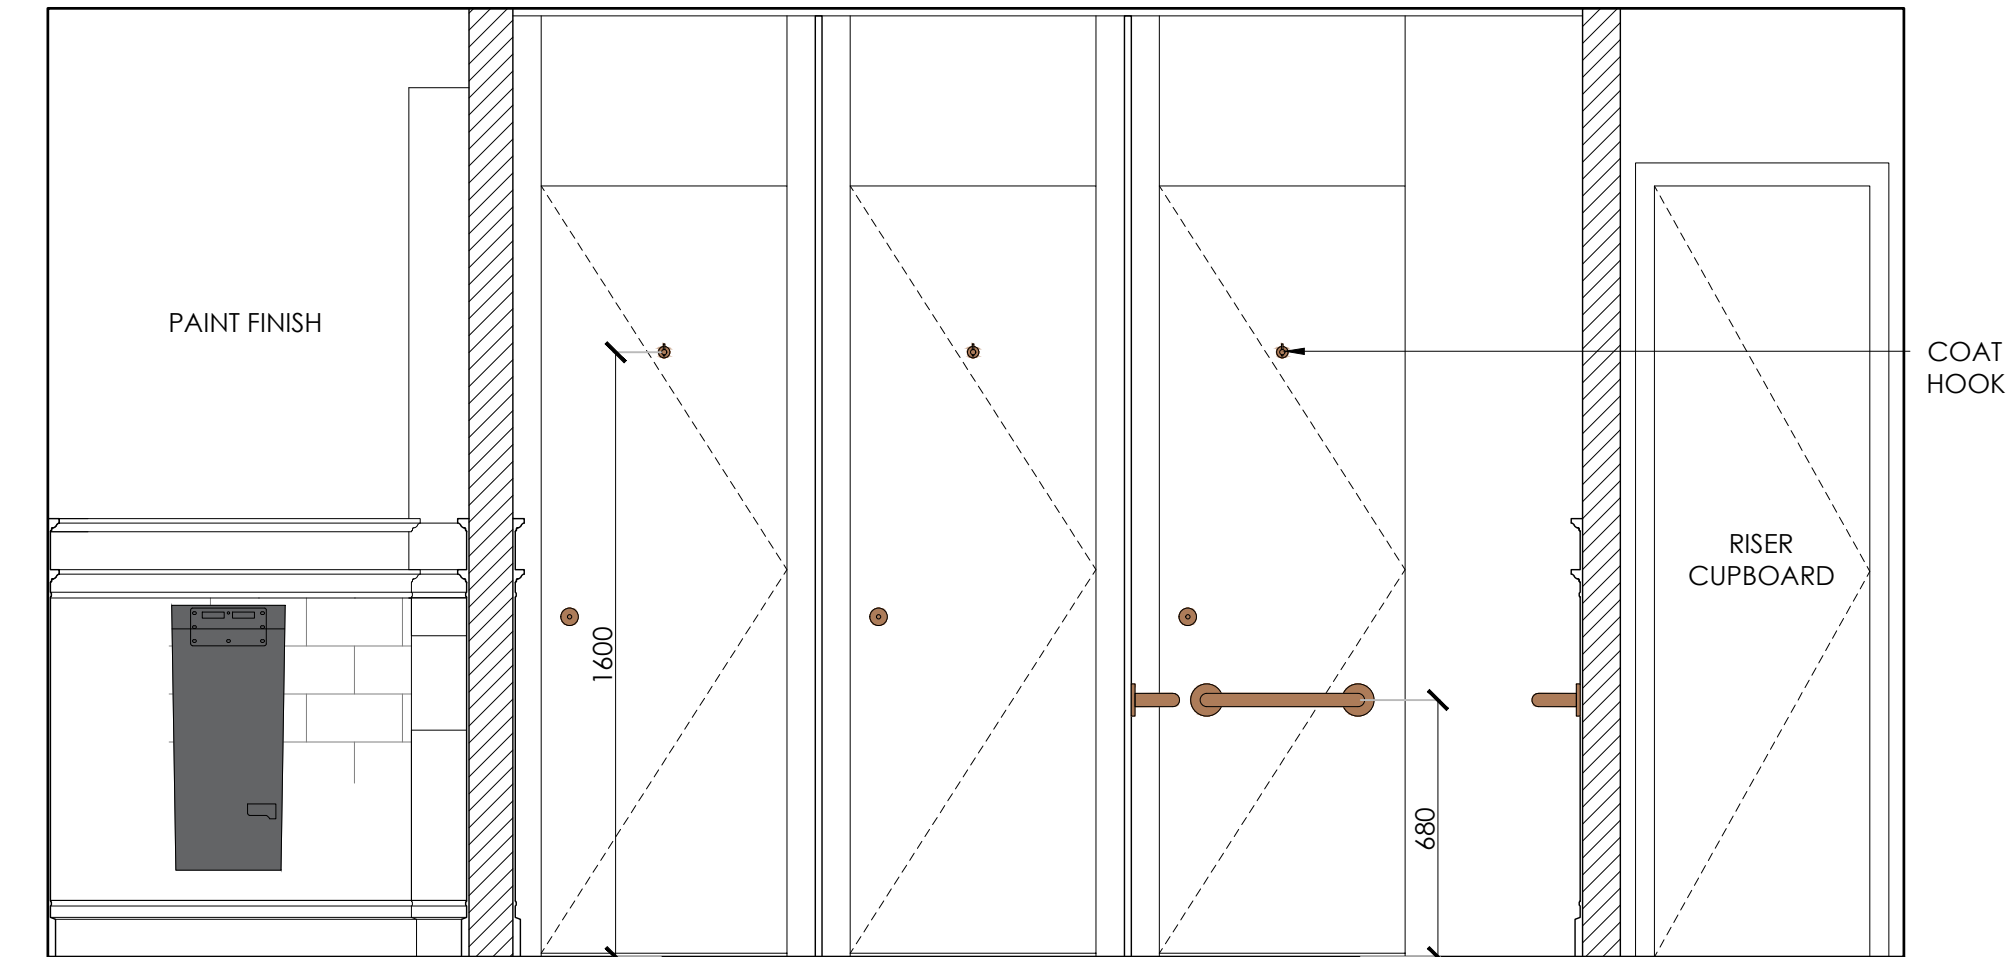


ELEVATION J-J

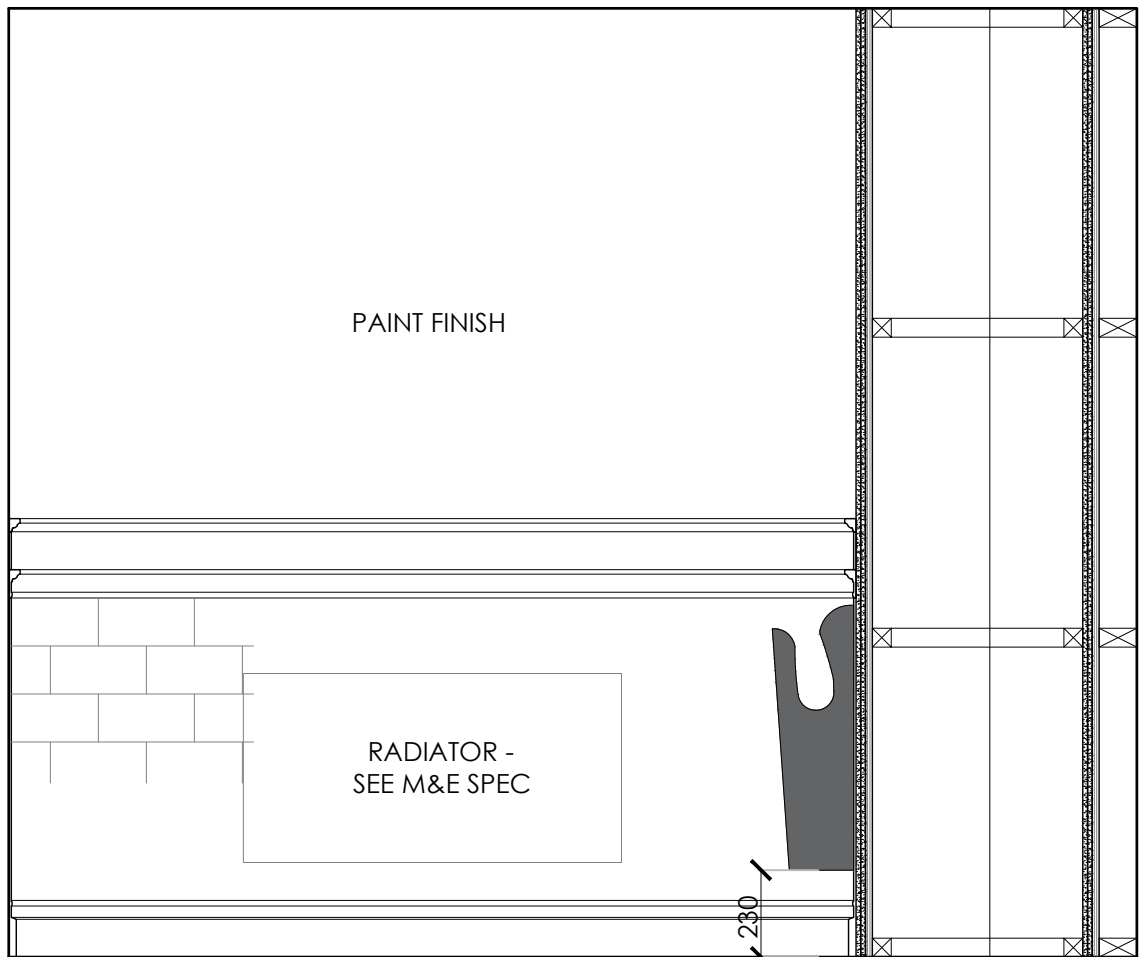

ELEVATION K-K

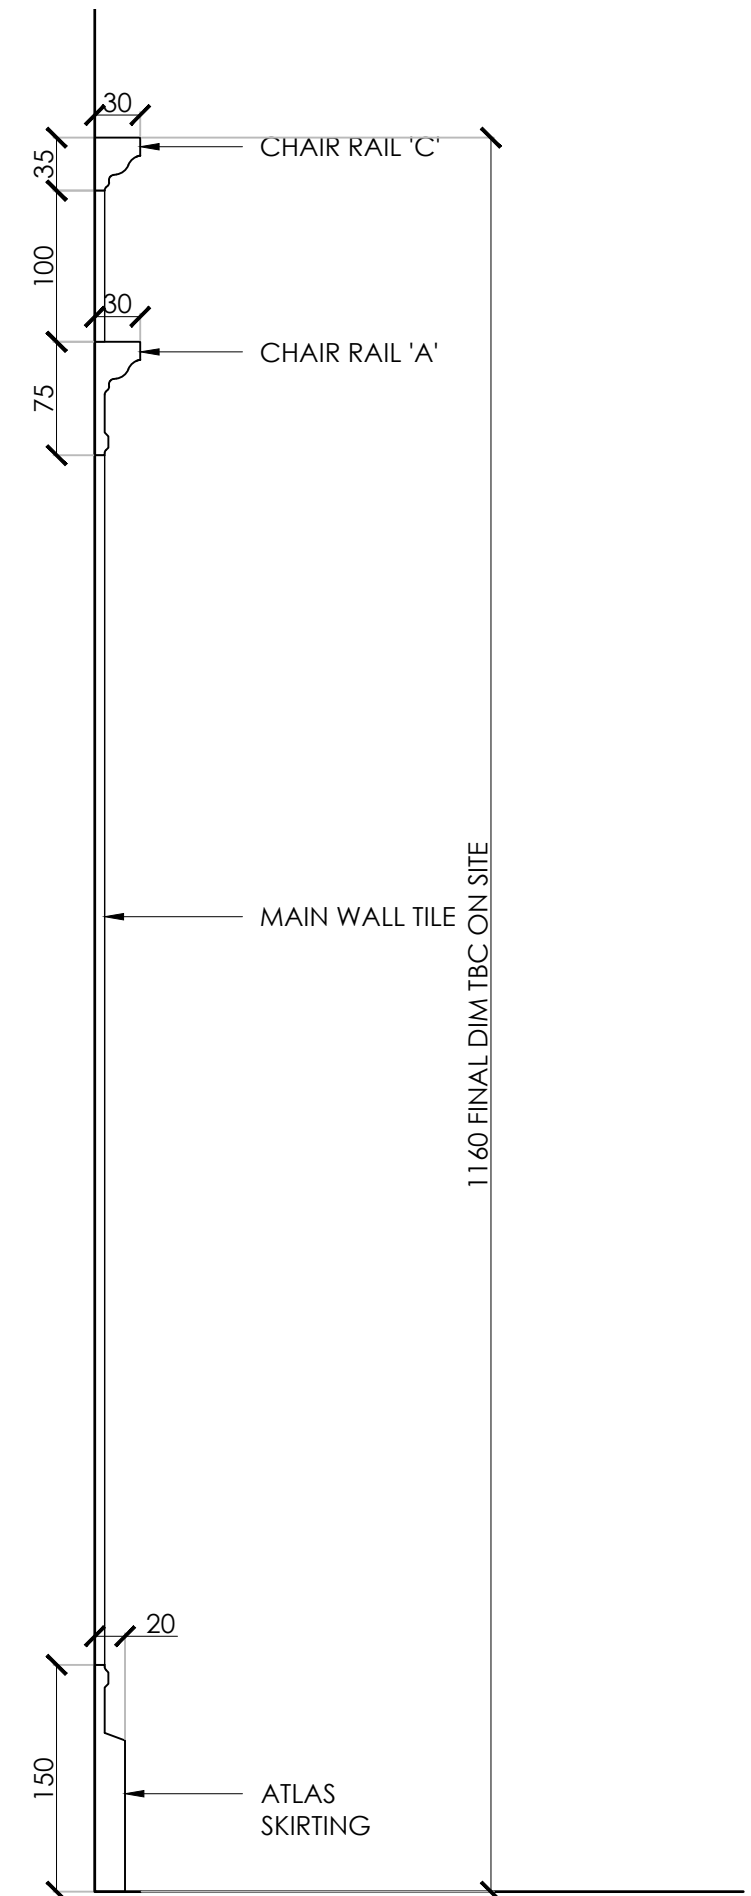

SECTION THROUGH TILING
SCALE 1:5

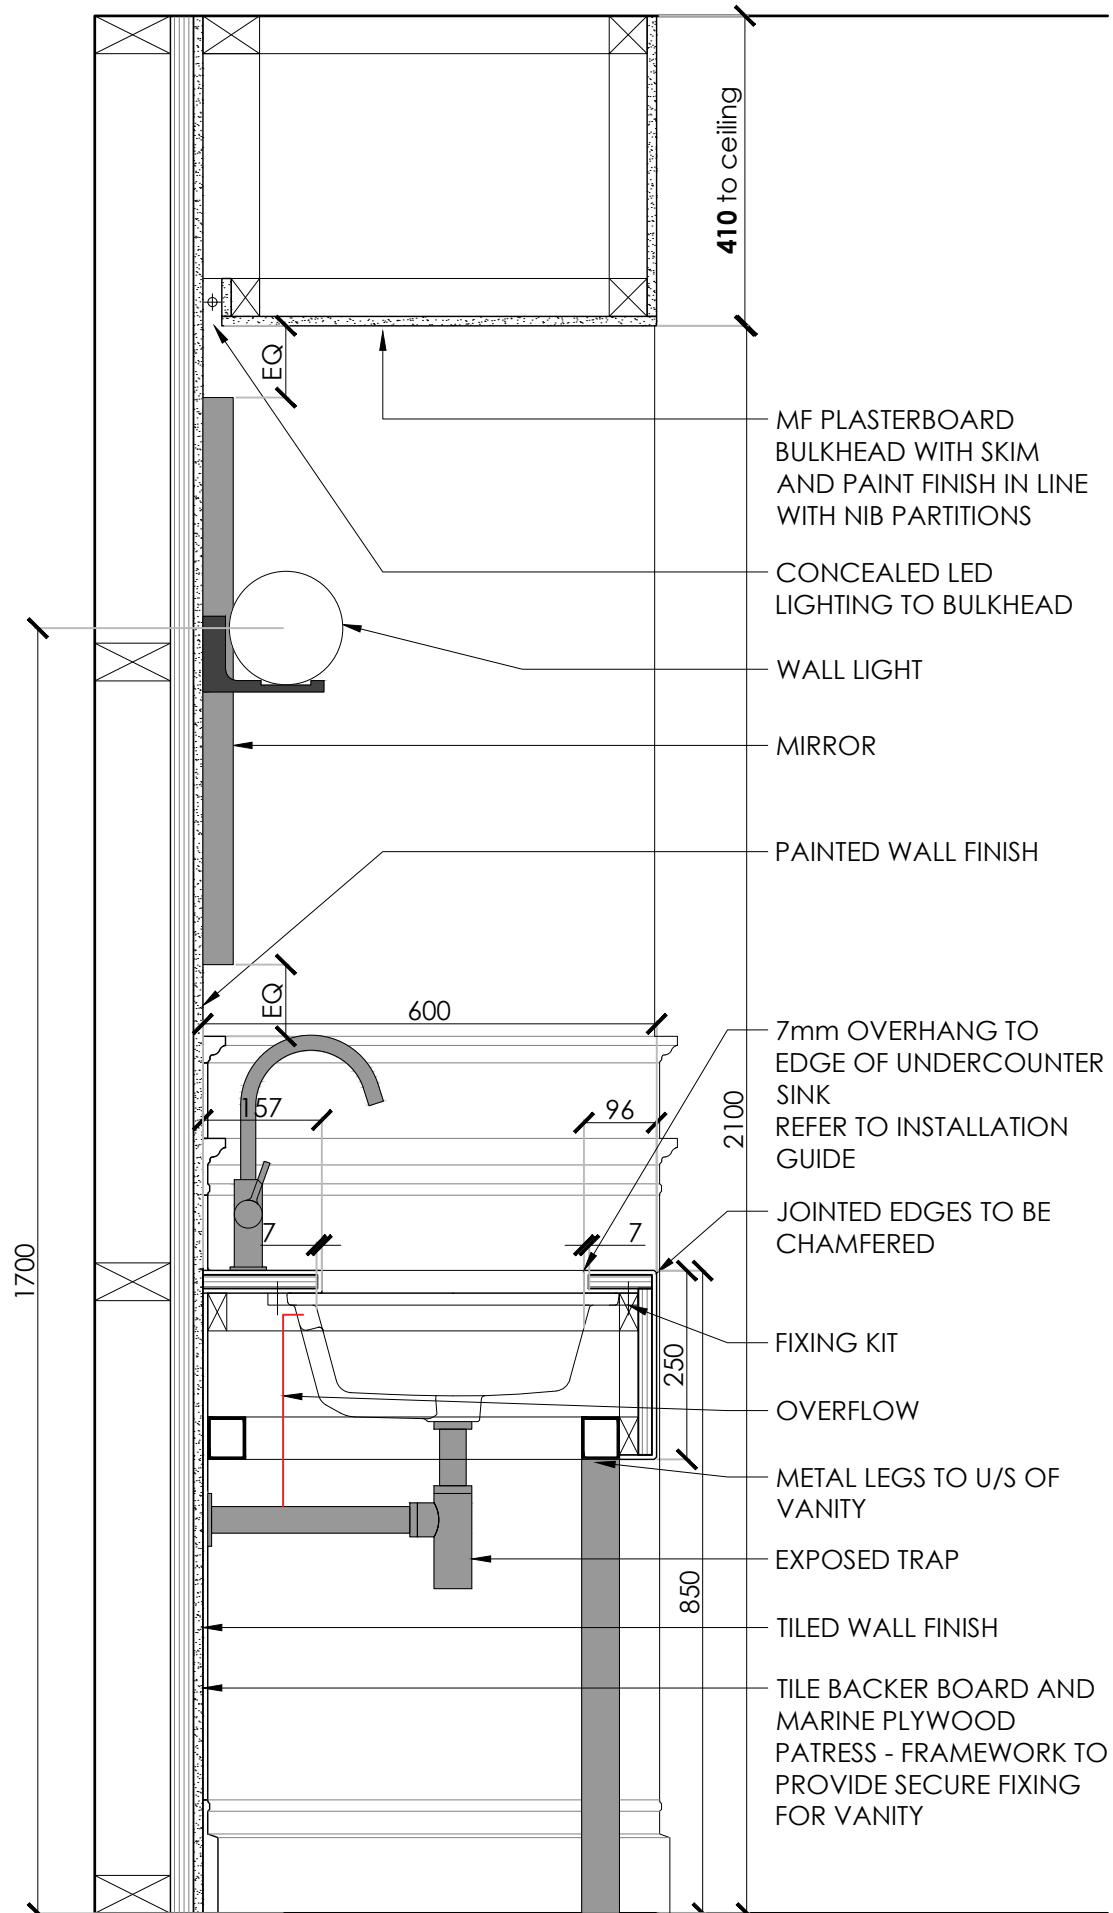

SECTION THROUGH VANITY
SCALE 1:10

This drawing is the property of bluesky Design and must not be copied or otherwise reproduced. All dimensions must be checked on site before commencing work. This drawing was produced using AutoCAD 2019.

**NOTE: ALL DRAWING INFORMATION
SUBJECT TO SITE SURVEY AND DRAWING
UPDATES POST STRIP-OUT**

**READ IN CONJUNCTION WITH
1308-0X-WC-01**

Rev	Date	Description	Initials
A	13.12.22	HERITAGE ISSUE	ST

Client:	GROSVENOR
Project:	SHIP CANAL HOUSE
Address:	SHIP CANAL HOUSE, KING STREET
Drawing Title:	TYPICAL WASHROOMS - MALE WCS - SHEET 3 OF 4
Date:	25.11.2022
Project Number:	1308
Scale:	1:20 / 1:10 / 1:5 @A1
Drawn by:	CEB
Drawing Number:	1308-0X-WC-03A

bluesky Design
INTERIORS LIMITED
Studio 1, 149 High Street, Boston Spa, Leeds LS23 6BH
Tel: 01937 845 399 www.blueskydesigninteriors.co.uk