
70 GREAT BRIDGEWATER STREET | PROPOSED ELEVATION

**WEST**

1.200 @ A3


| REVISION | DATE | DESCRIPTION |
|---|---|---|
| -- | 27.11.20 | PLANNING ISSUE |
| A | JUL'23 | PROPOSED RAMP WALL INDICATED |

PLANNING ISSUE

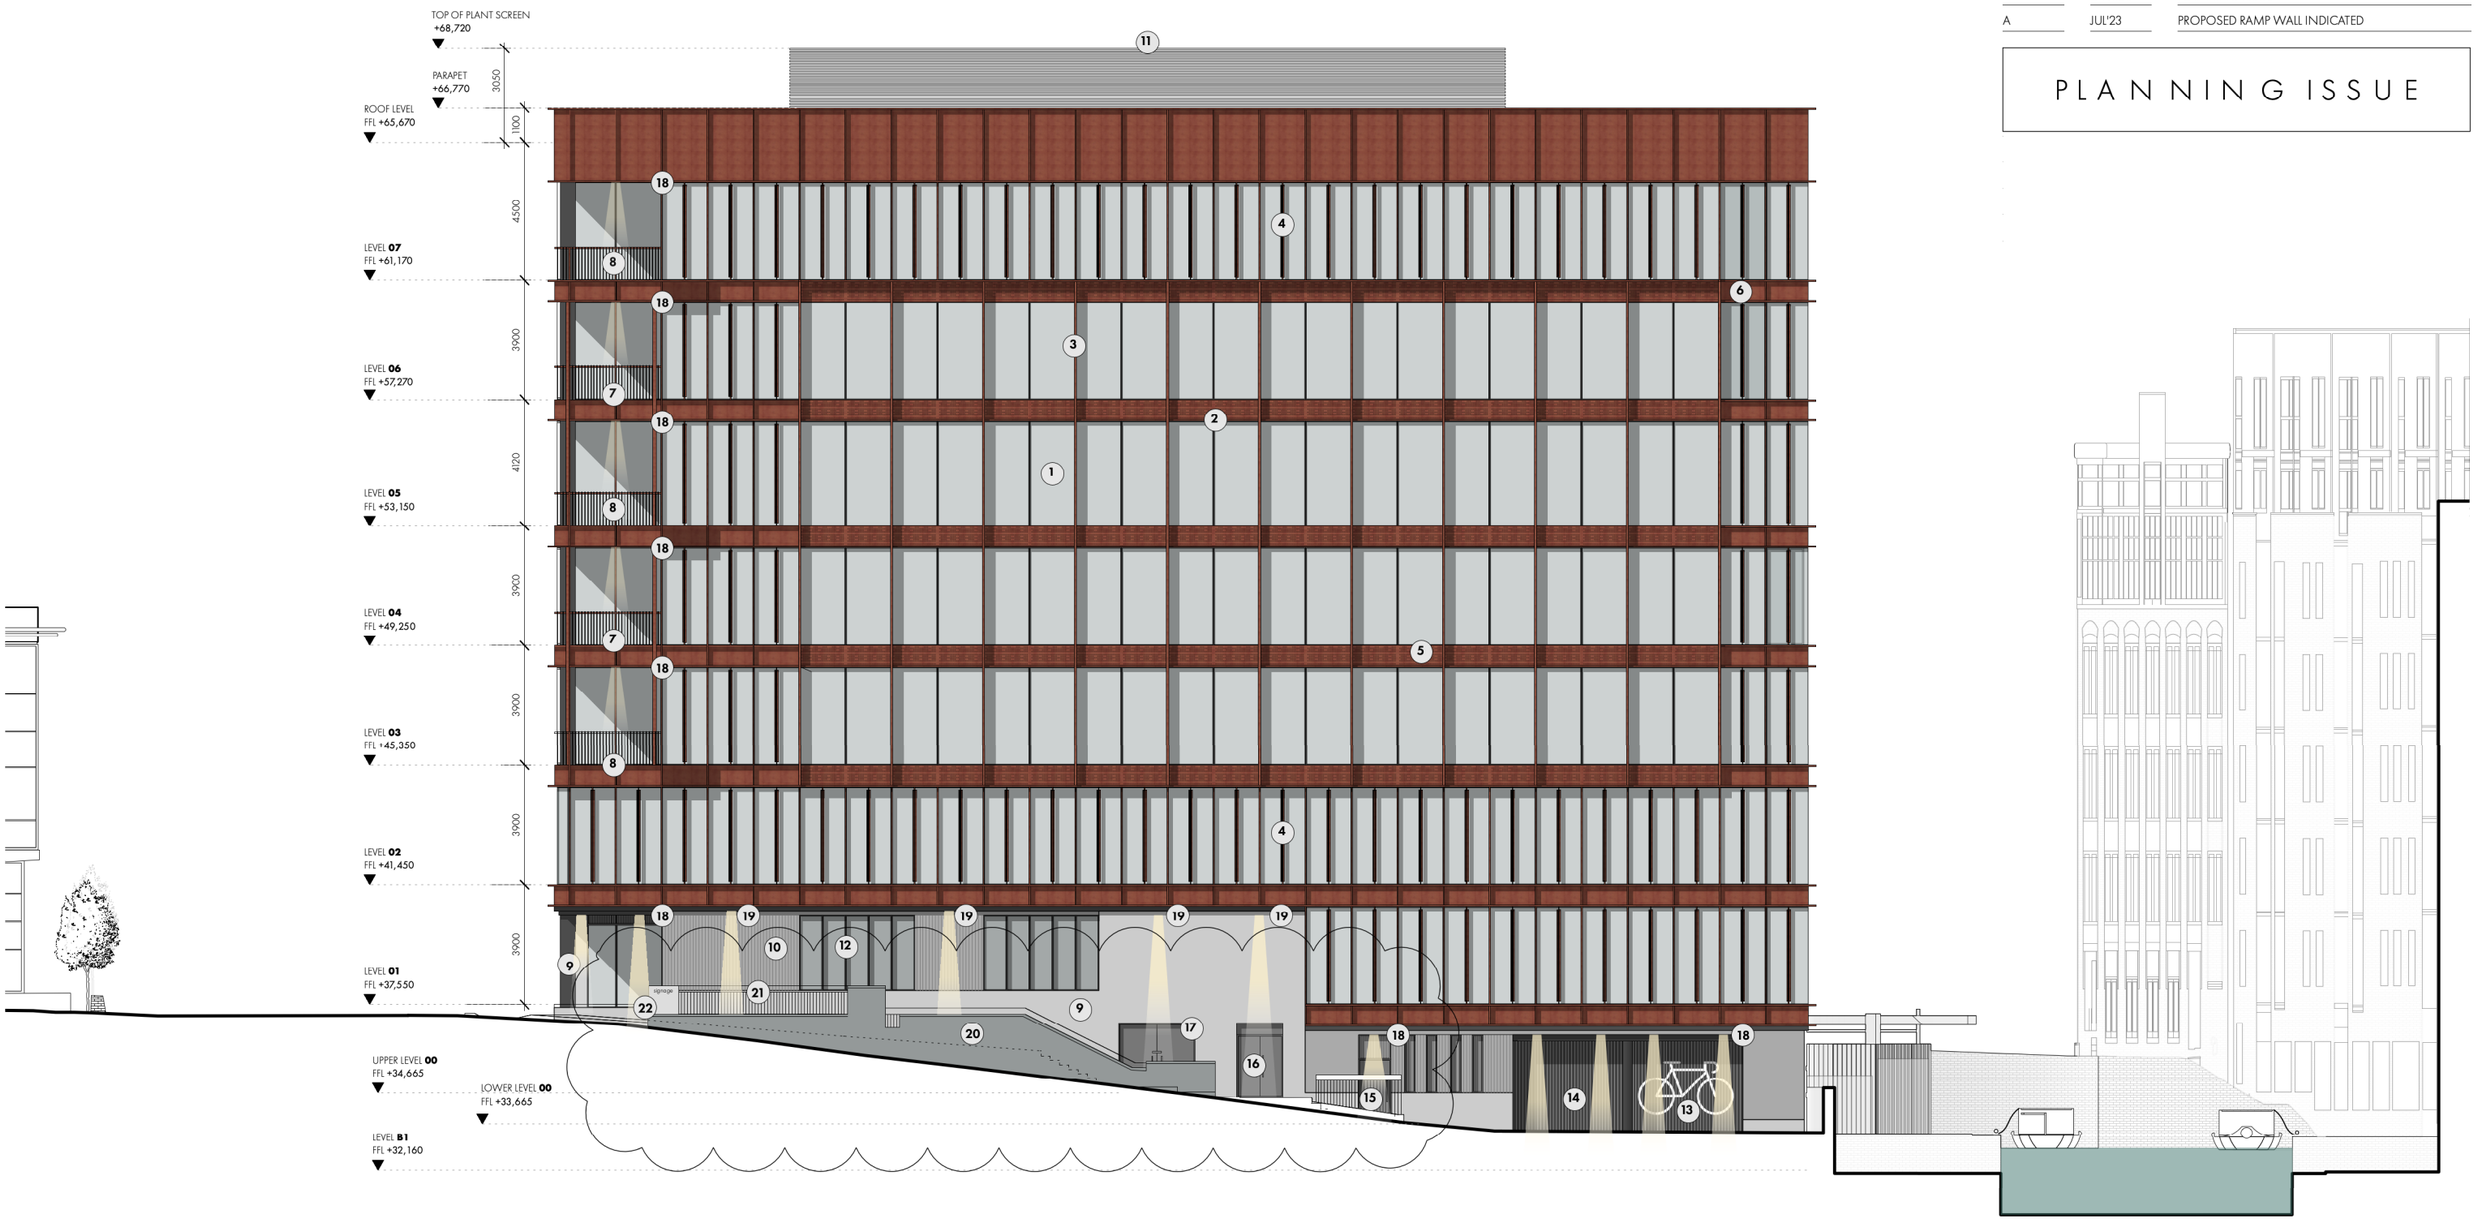


## ELEVATION **KEY**

1. ALUMINIUM FRAMED GLAZING
2. ALUMINIUM STRING COURSE
3. ALUMINIUM FIN
4. ALUMINIUM VERTICAL
5. ALUMINIUM SPANDRELL PANEL WITH CIRCULAR CUT OUT MOTIF
6. ALUMINIUM SPANDRELL PANEL
7. NON PROJECTING TERRACE
8. PROJECTING HUNG TERRACE
9. COLUMN CLADDING
10. TEXTURED STONE CLADDING AS PART OF "TRADITIONAL" MASONRY CAVITY WALL CONSTRUCTION
11. LOUVRED SCREEN TO ROOF MOUNTED PLANT
12. ALUMINIUM FRAMED CURTAIN WALLING
13. ACCESS TO BIKE STORE
14. ACCESS TO CAR PARK
15. ACCESS TO BIN STORE
16. FIRE EXIT
17. ACCESS TO PLANT ROOM
18. SOFFIT MOUNTED EXTERNAL LIGHTING
19. EXTERNAL DOWNLIGHT
20. GREY/BLUE BRICK WALL WITH BRICK ON EDGE CAPPING
21. PPC STEEL RAILINGS
22. INDICATIVE SIGNAGE

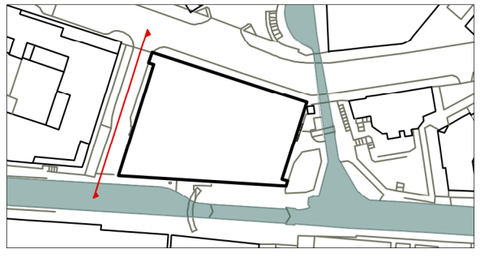


**OMI**Architects

31 Blackfriars Road, Salford, Manchester, M3 7AQ
+44(0)161 832 3242 / info@omiarchitects.com / www.omiarchitects.com


| | | | | | |
|---|---|---|---|---|---|
| PROJECT | 70 GREAT BRIDGEWATER STREET | | | | |
| DRAWING | PROPOSED ELEVATION - WEST | | | | |
| DATE | SEP' 20 | DRAWN BY | KT | SCALE | 1:200 @A3 |
| JOB NO. | 1420 | DWG.NO. | L 1603 | | |