
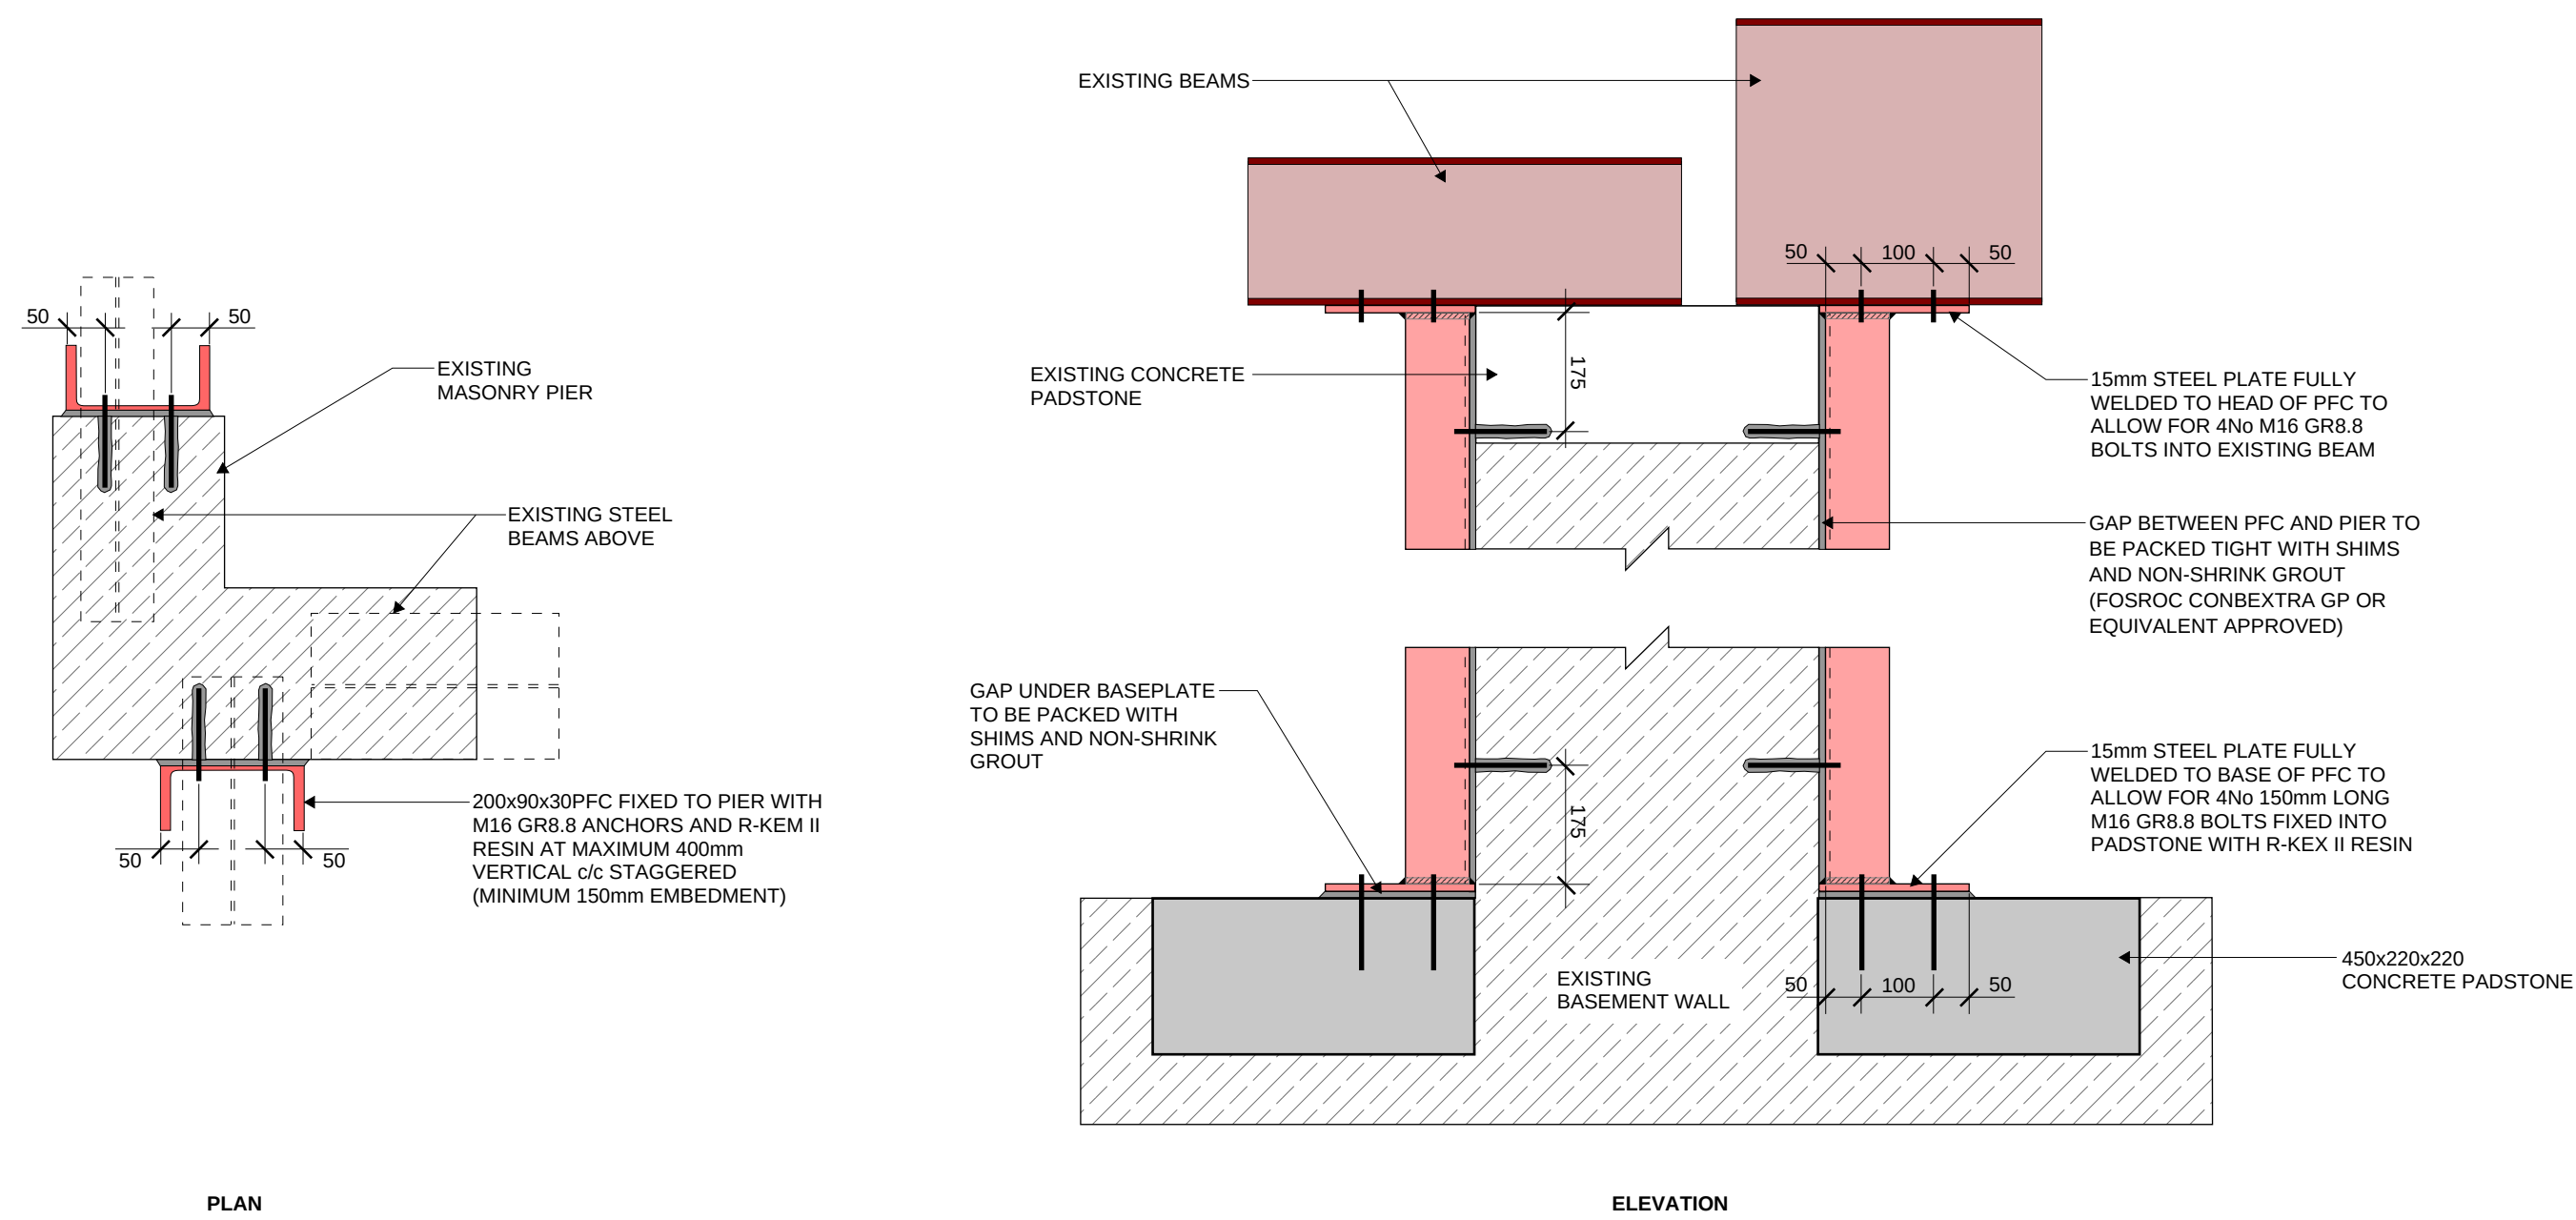


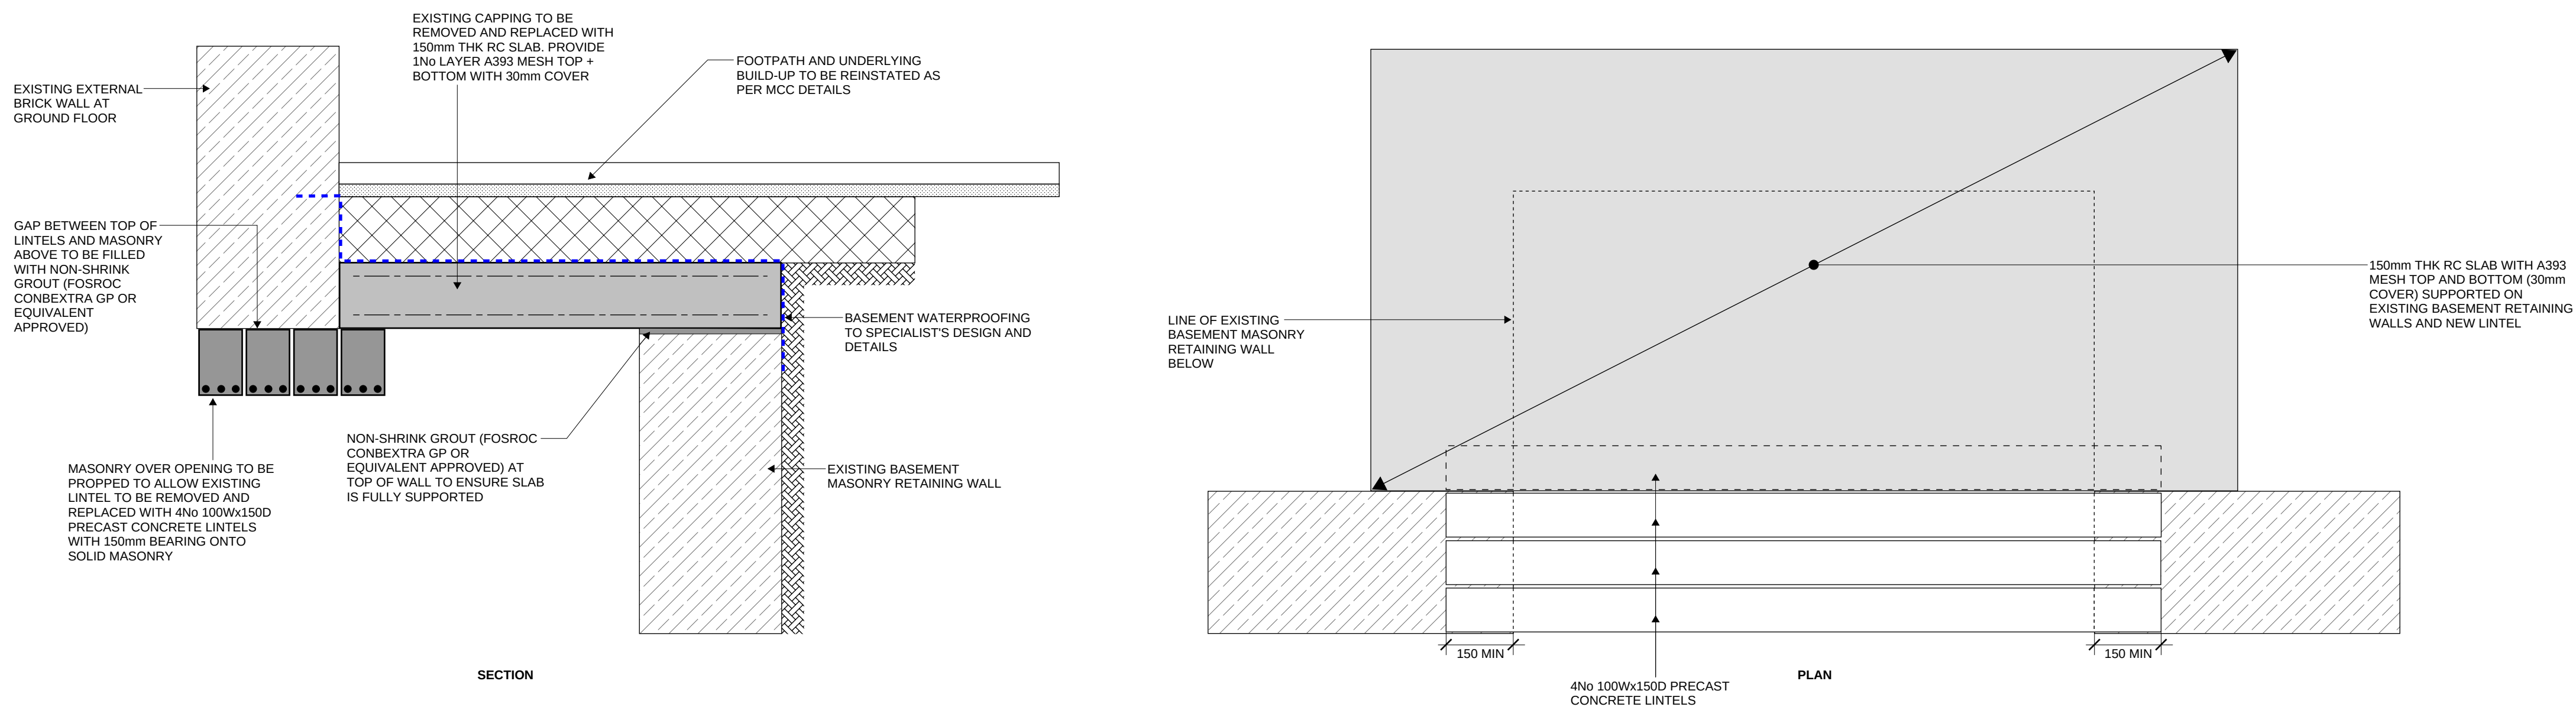

GENERAL NOTES:

REFER TO DRAWING LRH-REN-XX-XX-DR-S-00010 & S-00011 FOR GENERAL NOTES.


DRAWINGS TO BE READ IN CONJUNCTION WITH ALL ARCHITECT'S AND OTHER CONSULTANT'S DRAWINGS AND INFORMATION.

USE MARKED DIMENSIONS ONLY. ALL DIMENSIONS TO BE CHECKED ON SITE PRIOR TO CONSTRUCTION OR FABRICATION COMMENCING.

THE STRUCTURAL WORKS HAVE BEEN DESIGNED FOR THE PERMANENT CASE. ALL TEMPORARY WORKS REQUIRED DURING INSTALLATION OF THE PERMANENT WORKS ARE TO BE DESIGNED AND MANAGED BY THE CONTRACTOR.

ALL STAINLESS STEEL PLATES TO BE GRADE 304L U.N.O. ALL BOLTS AND COACH SCREWS TO BE GRADE A4 U.N.O.

01	RIBA STAGE 4		09.06.23	PW	TM
Rev:	Description:		Date:	By:	Chkd:

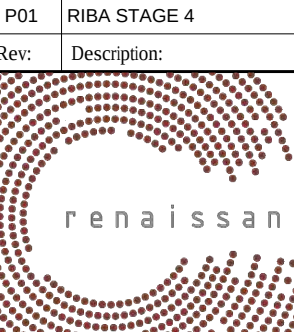

renaissance

Renaissance Associates Ltd
 Carvers Warehouse
 77 Dale Street
 Manchester
 M1 2HG

Project:

LIVERPOOL ROAD MANCHESTER

Drawing Title:

EXISTING BUILDING REFURBISHMENT DETAILS SHEET 3

Status:

STAGE 4

Size:	Date:	Drawn by:	Designed by:	Checked by:
A1	JUN '23	PW	-	TM

Scale: 1:10	Project No: 2205-02
-------------	---------------------

Project:	Originator:	Volume:	Level:	Type:	Role:	Category/Number:	Rev:
----------	-------------	---------	--------	-------	-------	------------------	------

LRH-REN-XX-ZZ-DR-S-03302-P01