


© TRIANGLE ARCHITECTS LIMITED

- THIS DRAWING IS THE SUBJECT OF COPYRIGHT WHICH VESTS IN TRIANGLE ARCHITECTS LIMITED. IT IS AN INFRINGEMENT OF COPYRIGHT TO REPRODUCE THIS DRAWING, BY WHATEVER MEANS, INCLUDING ELECTRONIC, WITHOUT THE EXPRESS WRITTEN CONSENT OF TRIANGLE ARCHITECTS LIMITED WHICH RESERVES ALL ITS RIGHTS.
- TRIANGLE ARCHITECTS LIMITED ASSERTS ITS RIGHTS TO BE IDENTIFIED AS THE AUTHOR OF THIS DESIGN.
- DRAWING NOT TO BE SCALED. FIGURE DIMENSIONS TO BE WORKED TO IN ALL CASES.
- THE CONTRACTOR IS RESPONSIBLE FOR CHECKING DIMENSIONS, TOLERANCES & REFERENCES.
- ANY DISCREPANCY TO BE VERIFIED WITH THE ARCHITECT BEFORE PROCEEDING WITH THE WORKS.
- REPORT ERRORS & OMISSIONS TO ARCHITECT.
- WHERE AN ITEM IS COVERED BY DRAWINGS OF DIFFERENT SCALE, THE LARGER SCALE DRAWING TO BE WORKED TO. DO NOT SCALE FROM THE DRAWING. FIGURED DIMENSIONS TO BE WORKED TO IN ALL CASES.
- CHECK ALL DIMENSIONS ON SITE.
- DRAWING TO BE READ IN CONJUNCTION WITH THE HEALTH & SAFETY PLAN, AND ALL RELEVANT RISK ASSESSMENTS AND THE FOLLOWING DRAWINGS:

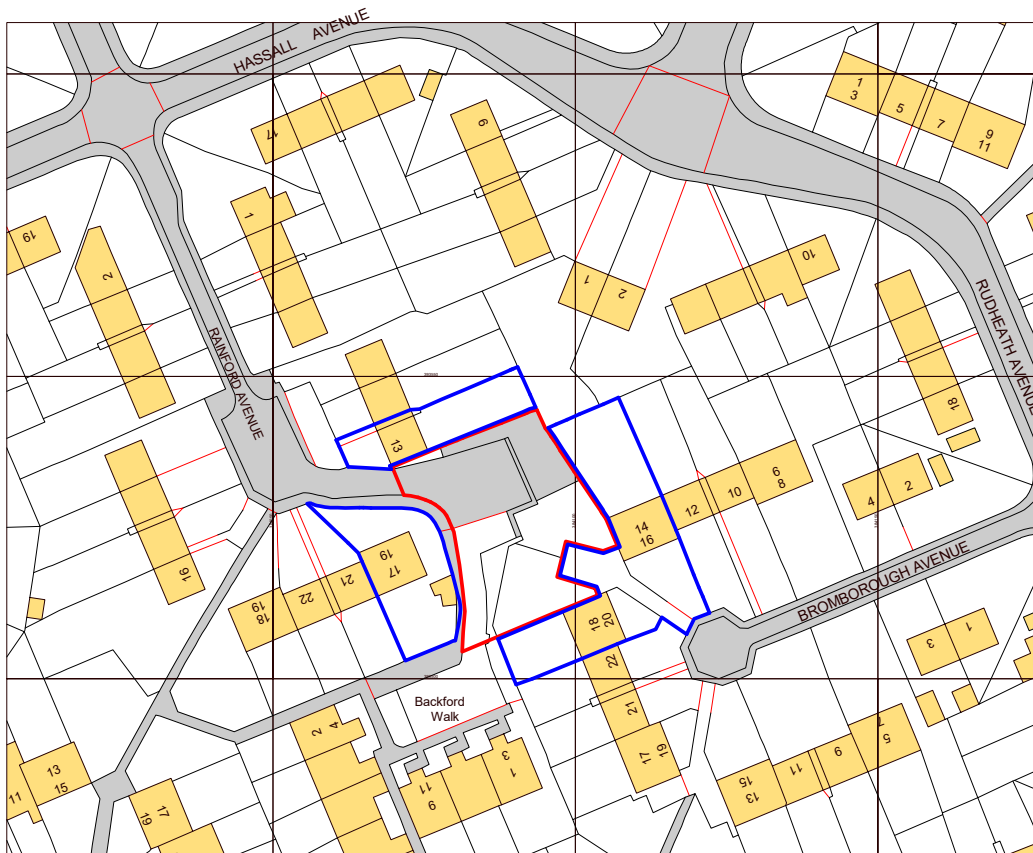

Ordnance Survey, (c) Crown Copyright 2023. All rights reserved. Licence number 100022432



Scale 1:1250

0m 10m 25m 50m

P01 24.02.23 HR First Issue.

Rev. Date By Remarks

TRIANGLE
ARCHITECTS

Tel: 0161 272 3500 Raven House,
E-mail: studio@trianglearchitects.co.uk 113 Fairfield Street,
Web: www.trianglearchitects.co.uk Manchester,
Twitter: @TriangleArch M12 6EL

Client:	Date: FEB 23	Drawing Purpose:	Revision:
Southway Housing Trust	Scale 1 : 1250 @ A4:	PLANNING	P01
Project No. / Project Name:	Drawn: HR	Project: Origin: Vol/Sys: Level: Type: Role: Drg No:	
22-043 / Southway Infill - Rainford Avenue	Checked: HR	RAI - TRI - Z1 - 00 - DR - A - 001	