


Scale 1:500

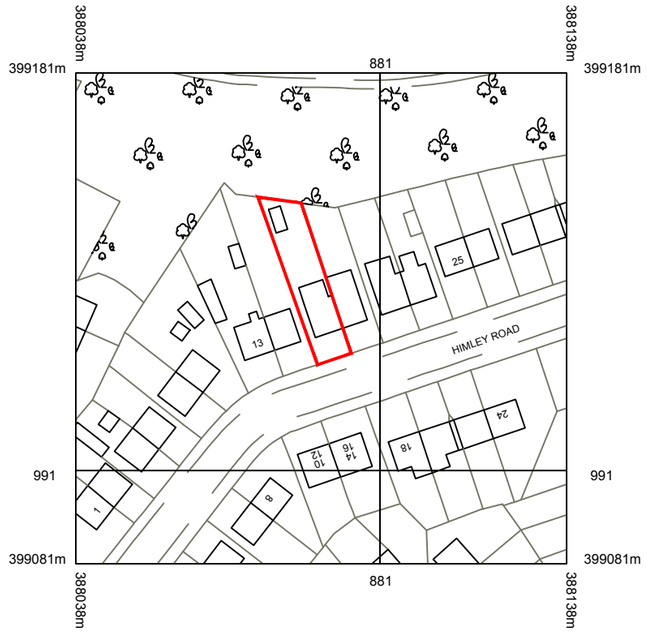

Location Plan
Scale 1:1250

20 0 20

North

Site boundary

Area of proposal

© Crown copyright and database rights 2023 OS 100035409
Reproduction in whole or in part is prohibited
without the permission of Ordnance Survey.

THIS DRAWING IS NOT TO BE COPIED OR REPRODUCED
WITHOUT THE PRIOR WRITTEN CONSENT OF PLANMART LTD.

PLANMART

Client:

Mr N Bowles
17 Himley Road, Manchester, M11 4JE

Project:

Proposed single storey rear extension

Title:

Location Plan

Scale: 1:1250 & 1:500 @ A3

Drawn:	Date:
C.K.	May 2023
Project no.: 3207	**Drawing no.:** 3207-003

PLANMART LIMITED
9, GEORGE STREET, GLOSSOP,
DERBYSHIRE SK13 8AY.
TEL: 01457 863153