




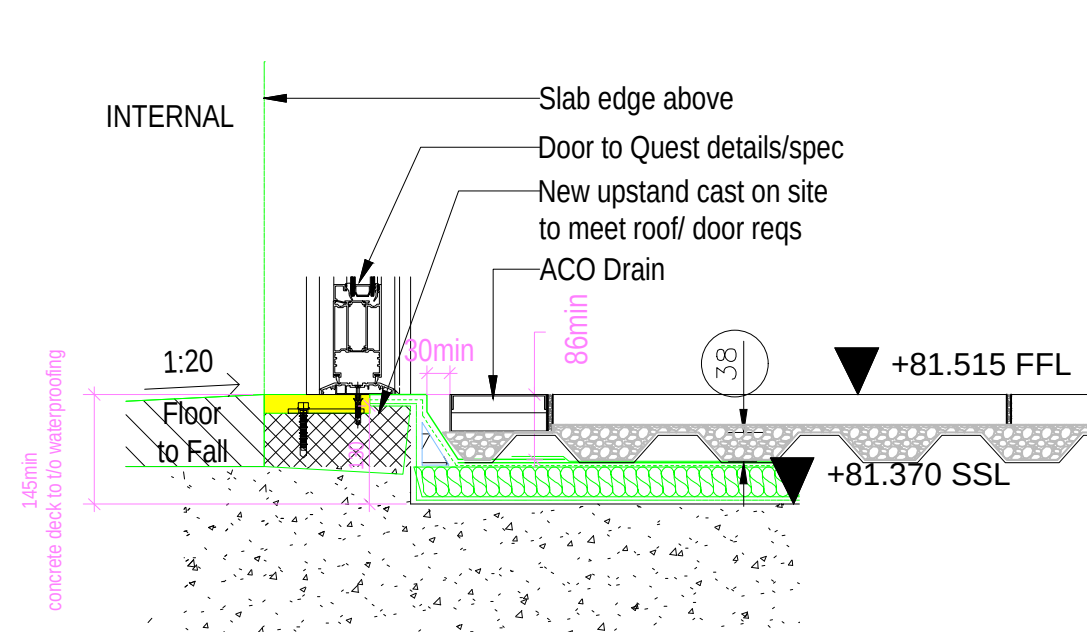

1:10 - Level 09 Threshold Section

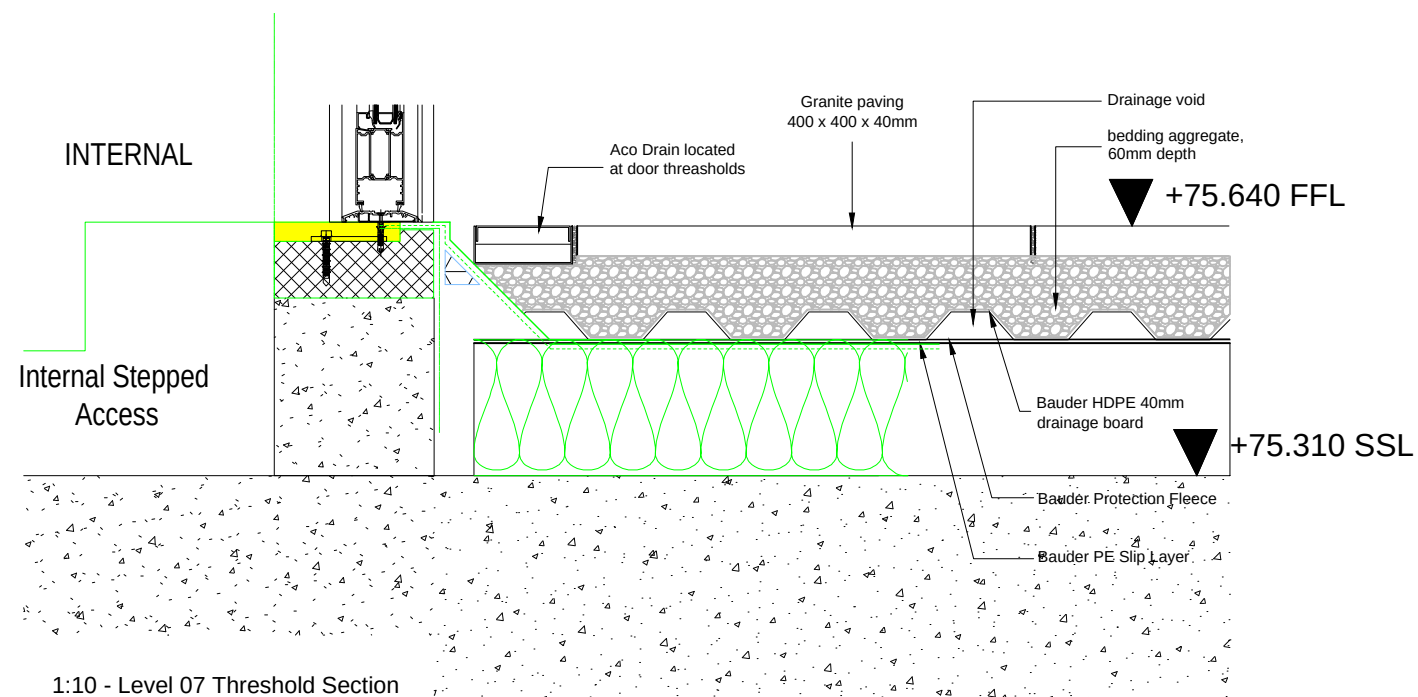

1:10 - Level 07 Threshold Section

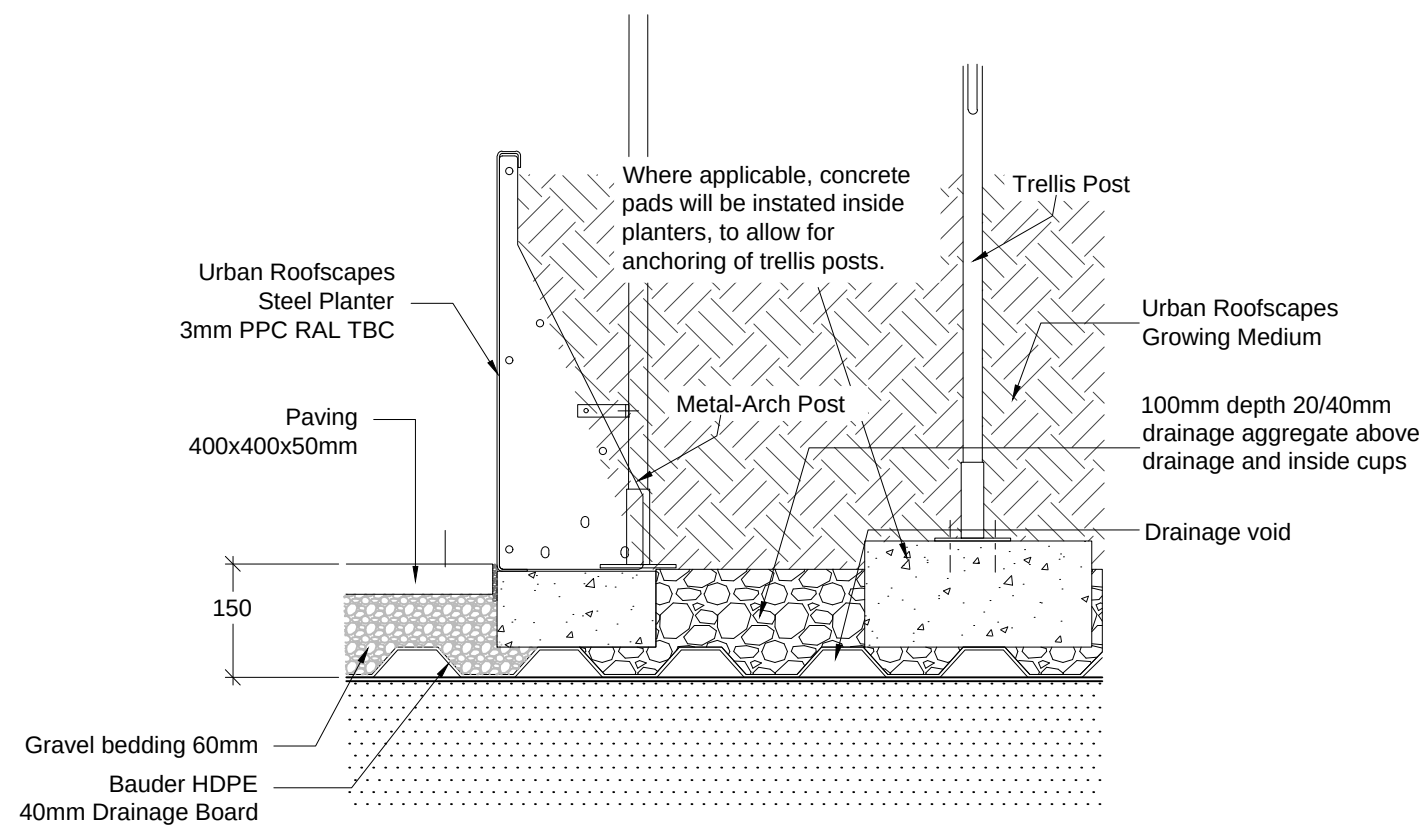

1:10 - Typ. Planter/Trellis Post Section

Notes:

1. THE COPYRIGHT OF THIS DRAWING IS VESTED IN URBAN ROOFSCAPES AND IT MAY NOT BE REPRODUCED IN WHOLE OR PART OR USED FOR THE MANUFACTURE OF ANY ARTICLE WITHOUT THE EXPRESS PERMISSION OF THE COPYRIGHT HOLDERS.
2. WORK TO FIGURED DIMENSIONS ONLY.
3. THIS DRAWING IS TO BE READ IN CONJUNCTION WITH ALL RELEVANT ARCHITECT'S, SERVICE ENGINEER'S AND UR DRAWINGS AND SPECIFICATIONS.

C00		LF	08.08.22
REV:	DESCRIPTION:	BY:	DATE:
STATUS:	FOR CONSTRUCTION		

DRAWN BY:



CLIENT:

ARCHITECT:

SITE: Ancoats
Rochdale Rd, Manchester

TITLE: Threshold & Planter
Typical Details

SCALE AT A3:	DATE:	DRAWN:	CHECKED:
1:8	08.08.22	LF	

DRAWING NO:	REVISION:
ANC-UR-0422-403	C 00