Copyright Michael Stewart Architecture Ltd.Check all dimensions prior to construction.Please request clarification of any discrepancies.

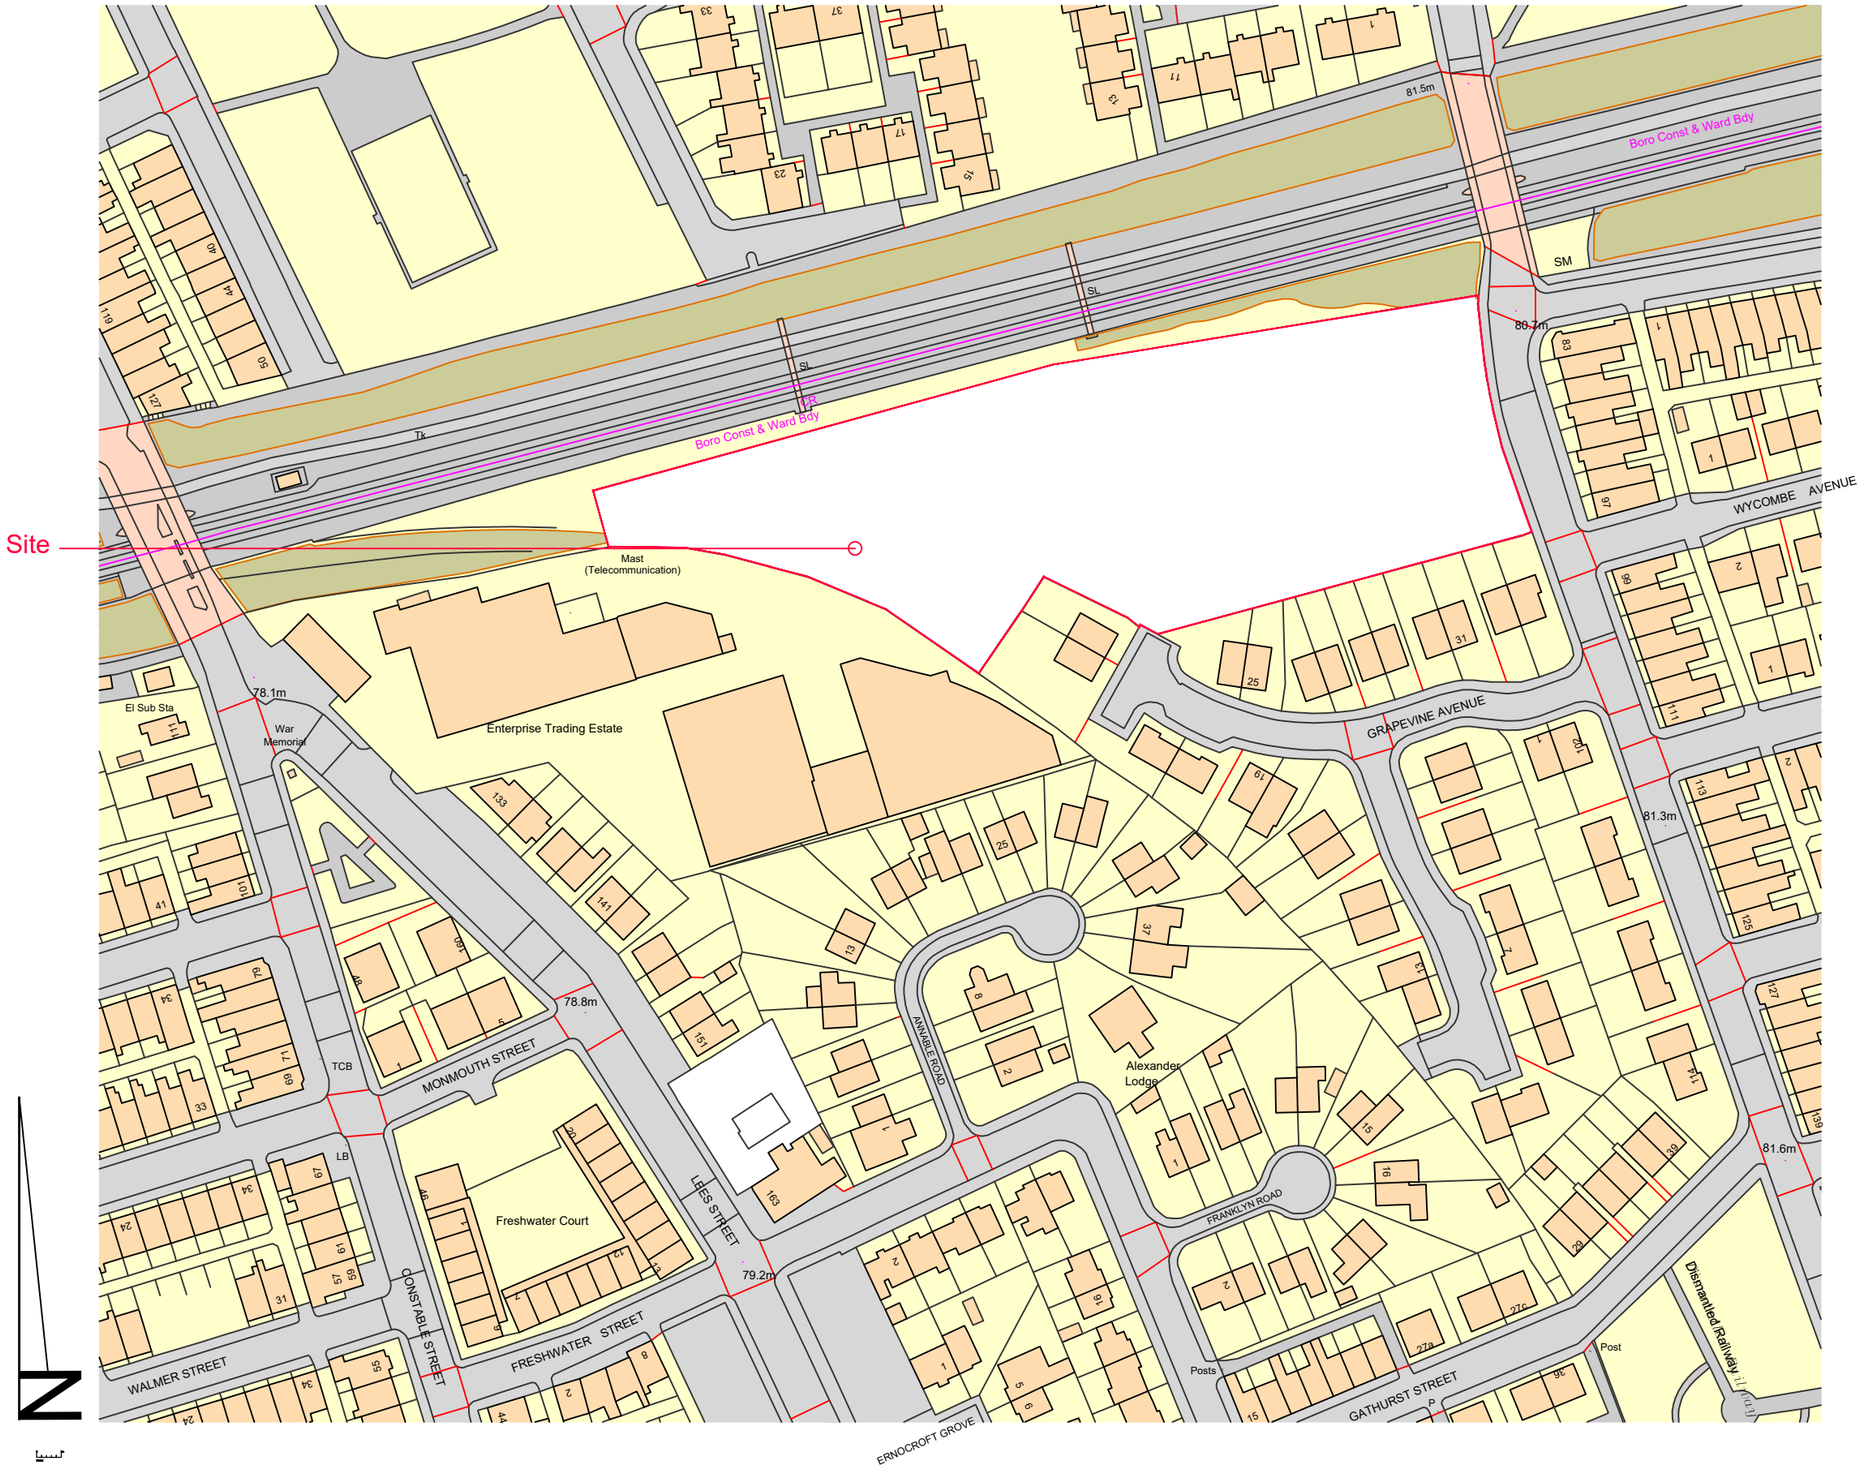

KIRKLAND DEVELOPMENTS (GORTON) LTD

VINE STREET, ABBEY HEY, GORTON, MANCHESTER

KIRKLAND DEVELOPMENTS LTD

LOCATION PLAN.

1: 1250 @ A3

RESERVED MATTERS PLANNING

A3 original sheet size

23.01

PL01

09.05.23

rev X xxx

dwn MS

passed ■

riba
MICHAEL STEWART ARCHITECTURE
0161 291 9331 / 0774 344 2821
mike@msarchitecture.co.uk
www.msarchitecture.co.uk