




Neighbouring fences and ground level versus N.109 Dudley Rd fence

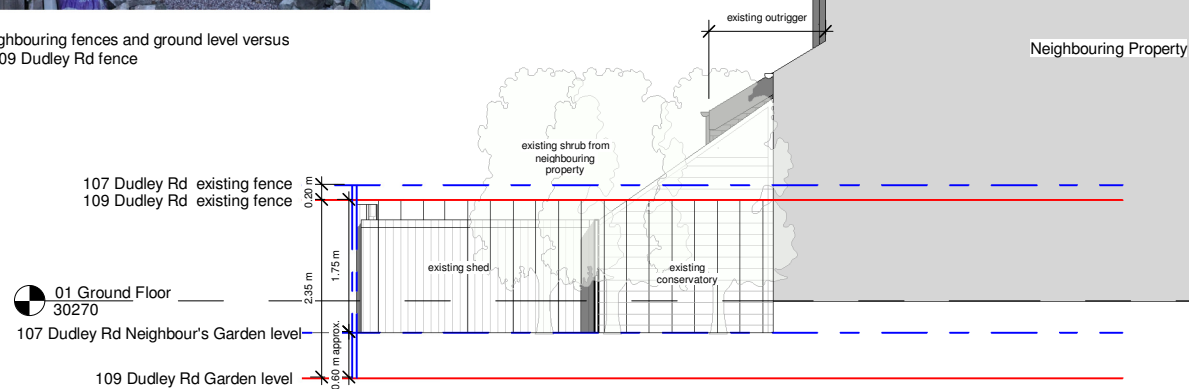

1 Side Elevation - Existing
1 : 100





House conditions at the time of purchasing




Original side-front wall and fencing





Conditions of the front wall and fencing after removing the overgrown bushes

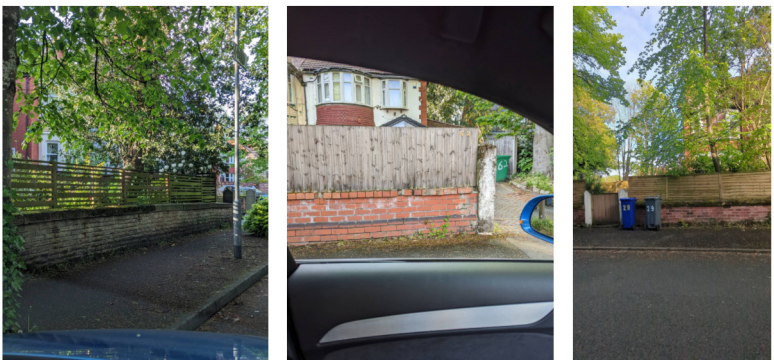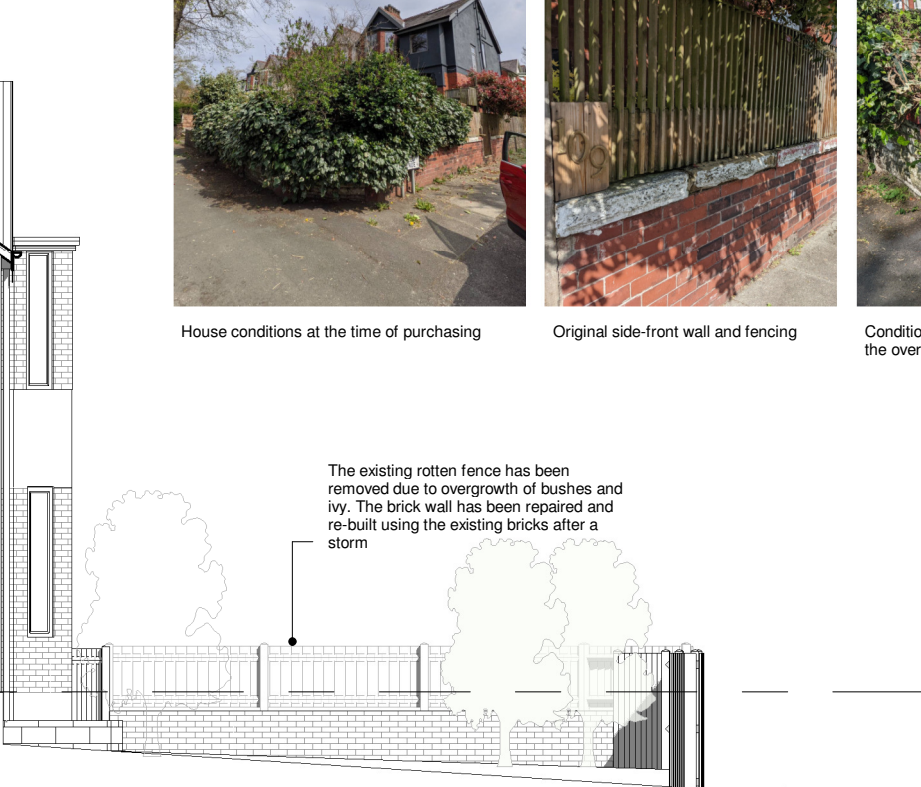

Examples of front fencing around the neighbourhood

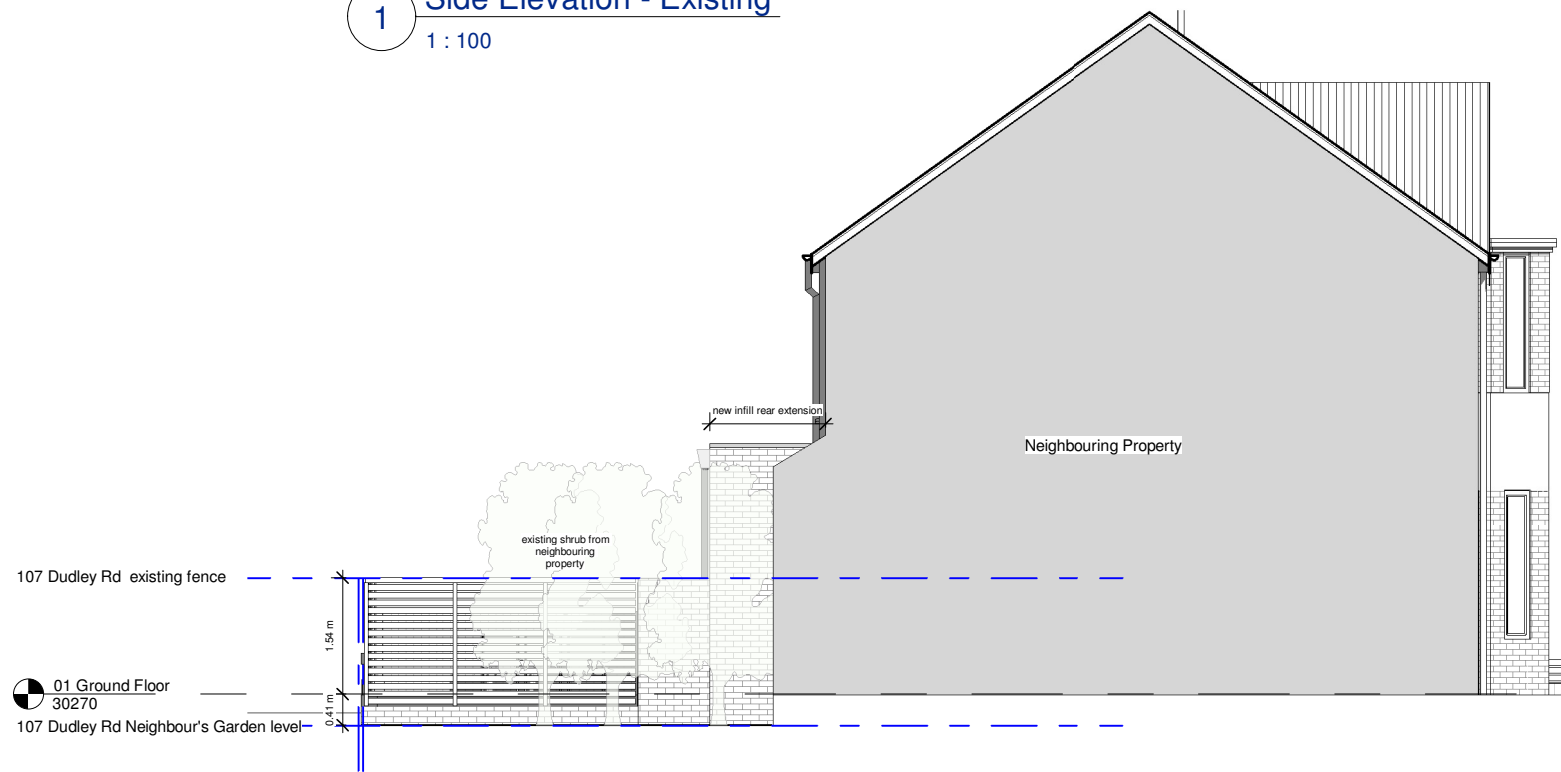

2 Side Elevation - Proposed
1 : 100

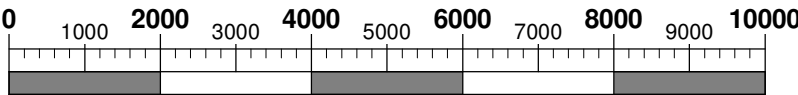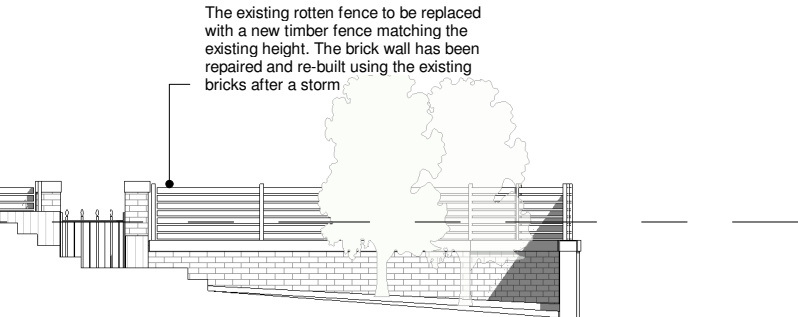

Scale Bar @ 1:100
(mm)

Rev	Description	Auth	Date
3	Planning update.	TM	16/06/23
2	Fence to match with N. 107 Dudley Road.	TM	23/05/23
1	Levels shown in elevation. Photographs added.	TM	11/05/23

Rev	Description	Auth	Date
3	Planning update.	TM	16/06/23
2	Fence to match with N. 107 Dudley Road.	TM	23/05/23
1	Levels shown in elevation. Photographs added.	TM	11/05/23

PROJECT STATUS
Planning

DRAWING TITLE
Existing and Proposed Side Elevations

PROJECT
Rear extension at 109 Dudley Road, Manchester

DRAWING NUMBER
21 (3) PL017

REVISION
3

DATE CREATED
03/04/23

DESIGNER
TM

SCALE @ A3
1 : 100

