

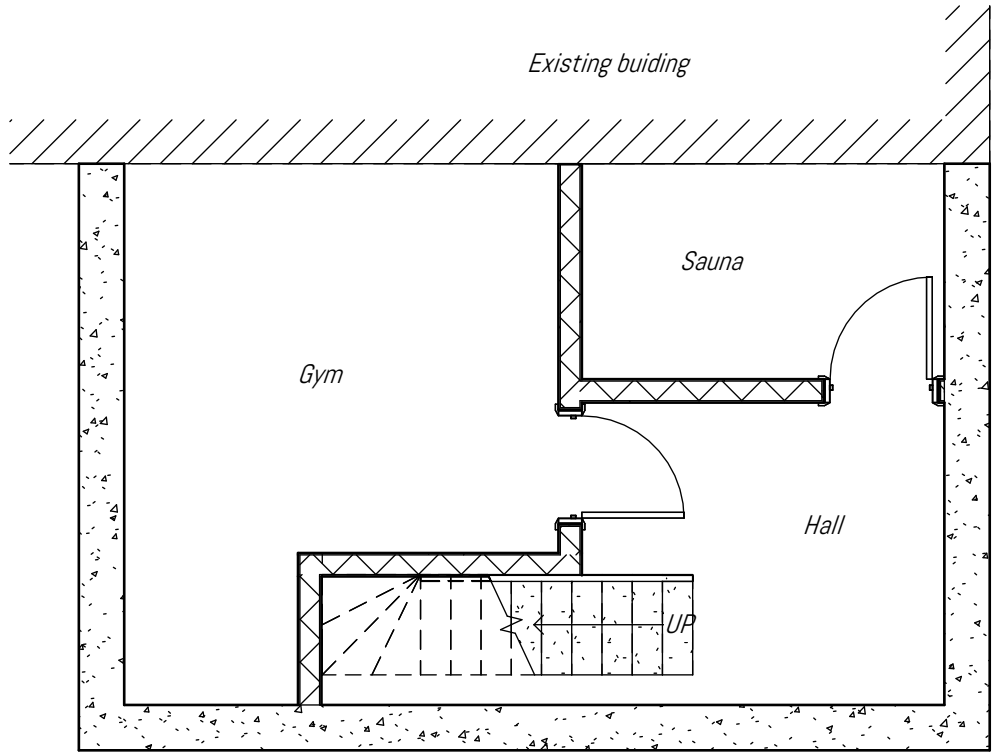



2.0 Proposed basment  
1 : 50

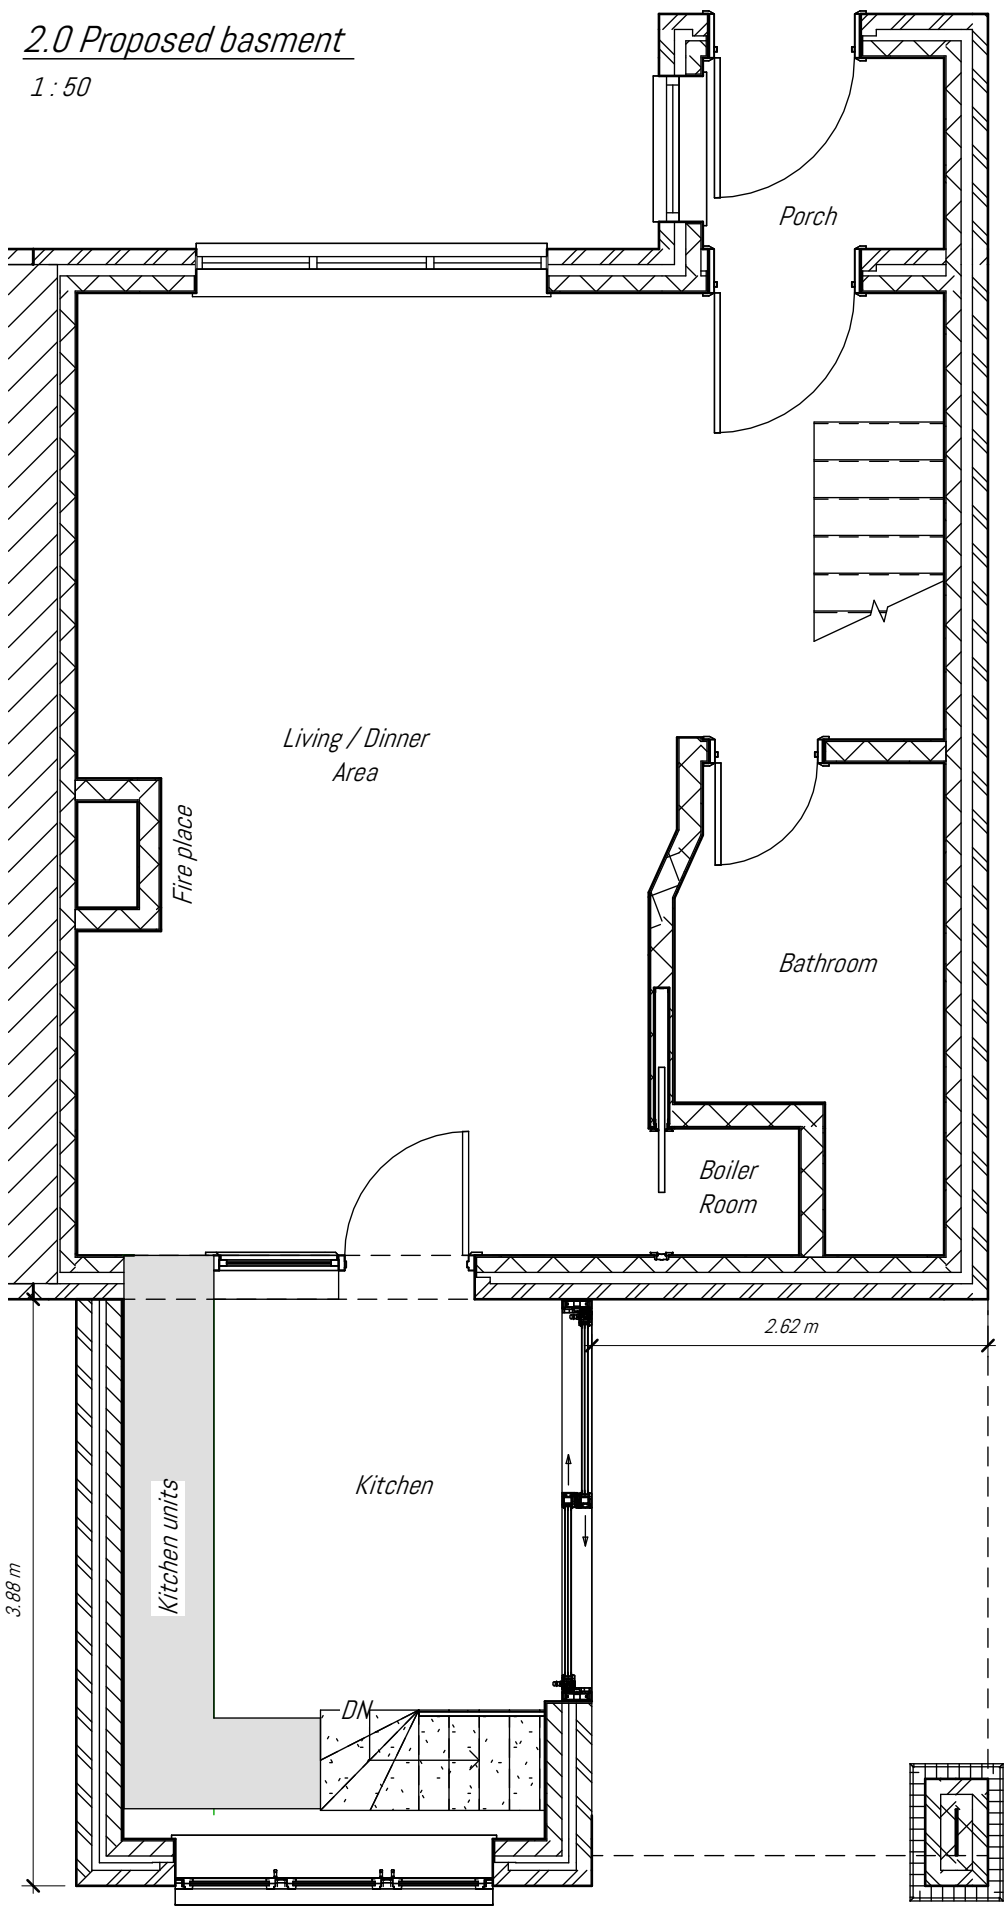

2.1 Proposed groundfloor  
1 : 50

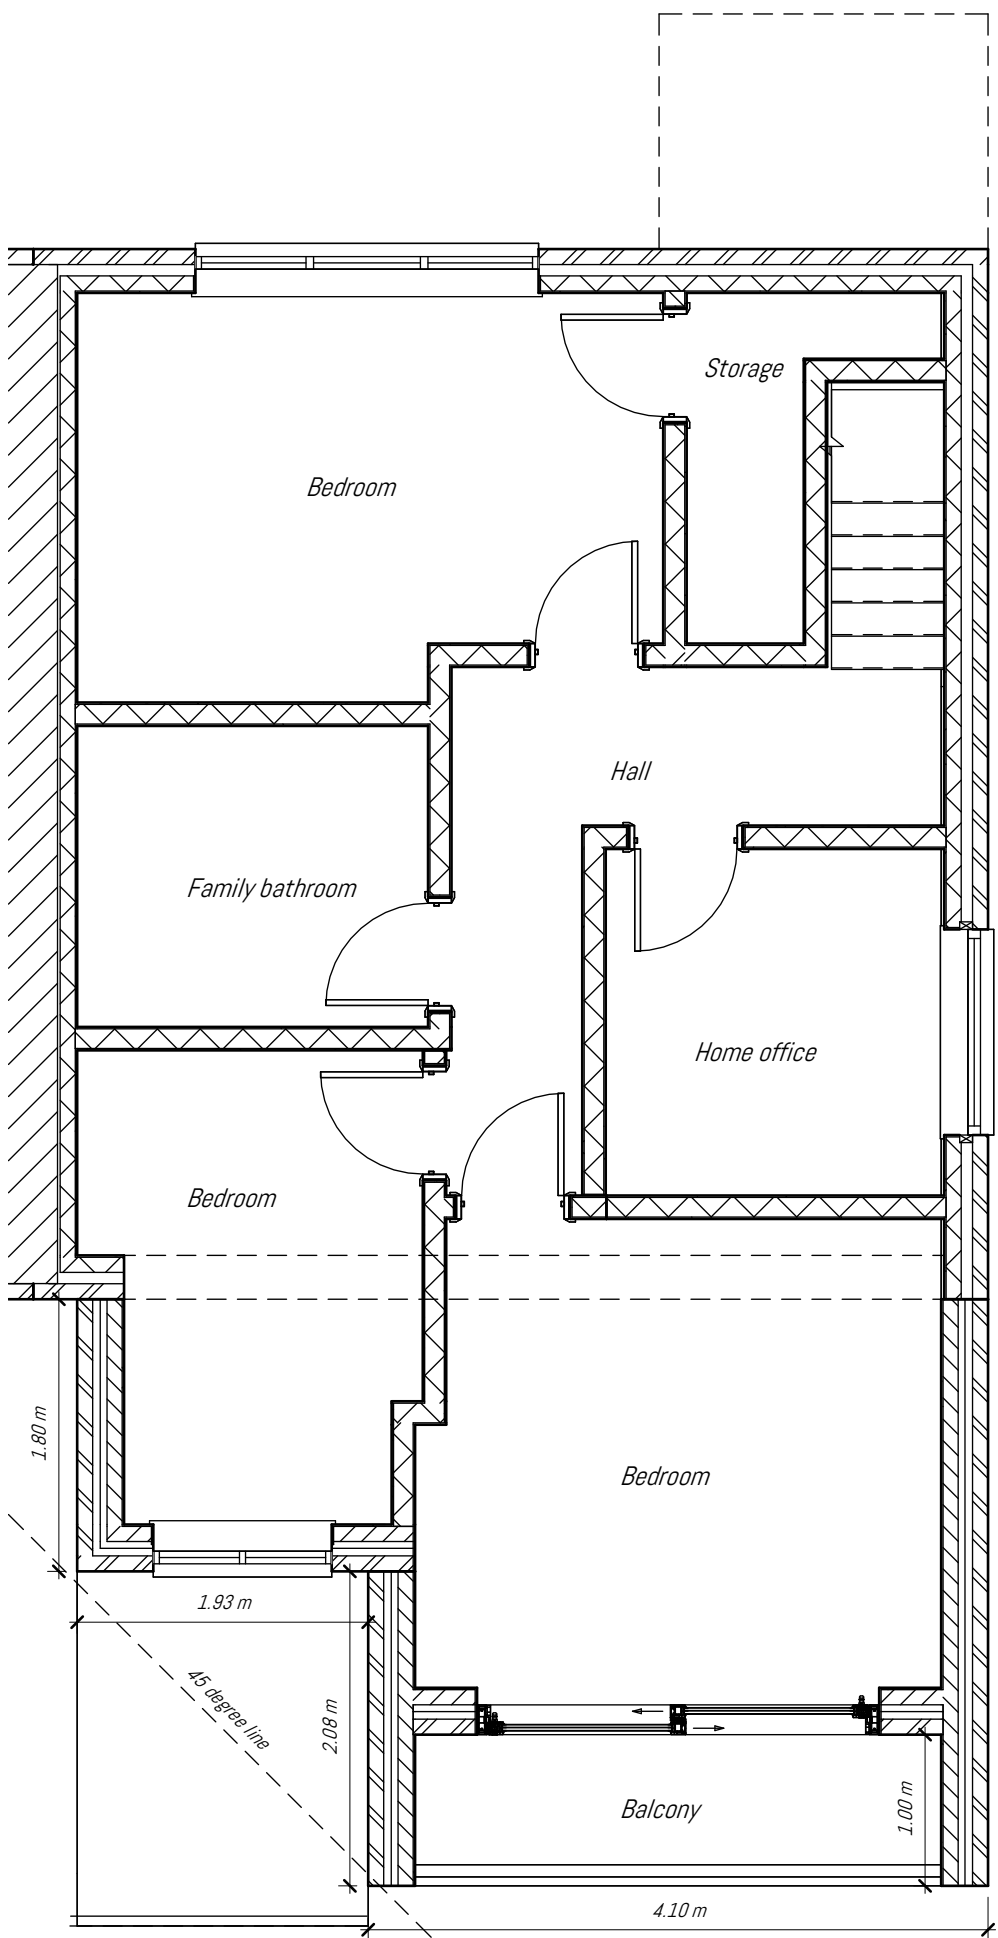

2.2 Proposed First floor  
1 : 50

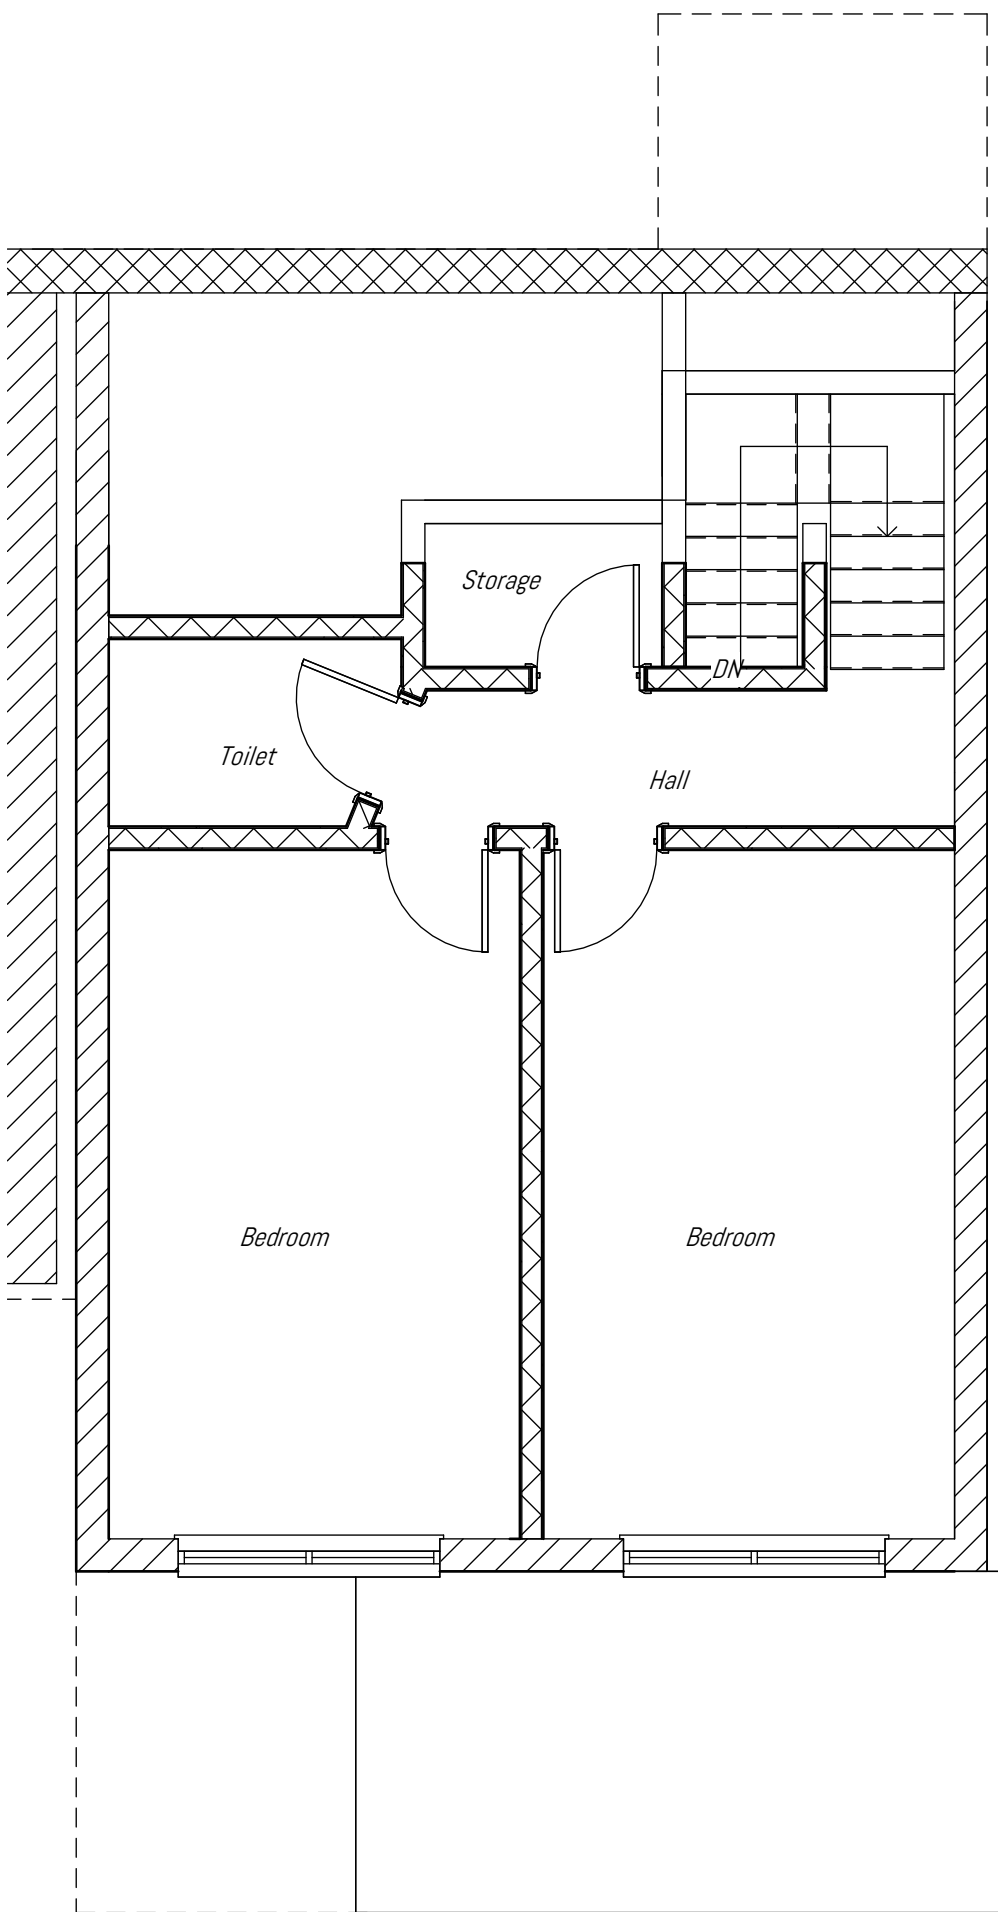

2.3 Proposed loft  
1 : 50

| No. | Description | Date |
|-----|-------------|------|
|     |             |      |
|     |             |      |
|   |                                                                              |                        |
|---|------------------------------------------------------------------------------|------------------------|
|  <b>KTKGroup LTD</b><br>Consulting Structural Engineers and Surveyors<br>49 Corporation Street ST4 4AU Stoke On Trent<br>mob. 07589 501 000 e-mail: ktkgroupuk@gmail.com                                                |                                                                              |                        |
| PROJECT   | Two storey back extension with balcony, the loft conversion and new basement |                        |
| ADRES   | 48, Lynton Road,<br>Manchester, M40 0JS                                      |                        |
| SHEET   | Proposed Floorplan                                                           |                        |
| CLIENT   | Mr Michal Gaj                                                                |                        |
| Date<br>2023/02/12   | Project number<br>KTK 005/2023                                               | Scale (@ A2)<br>1 : 50 |
| Drawn by<br>T.K.   | Drawing number<br>PL-03                                                      | REV                    |
| Checked by<br>K.S.   |                                                                              |                        |
| Copyright in all documents and drawings prepared by the Surveyor and any works executed from these documents and drawings shall, unless otherwise agreed, remain the property of the designer and must not be reproduced by, lent or disclosed to, a third party without the written consent of KTKGroup LTD |                                                                              |                        |