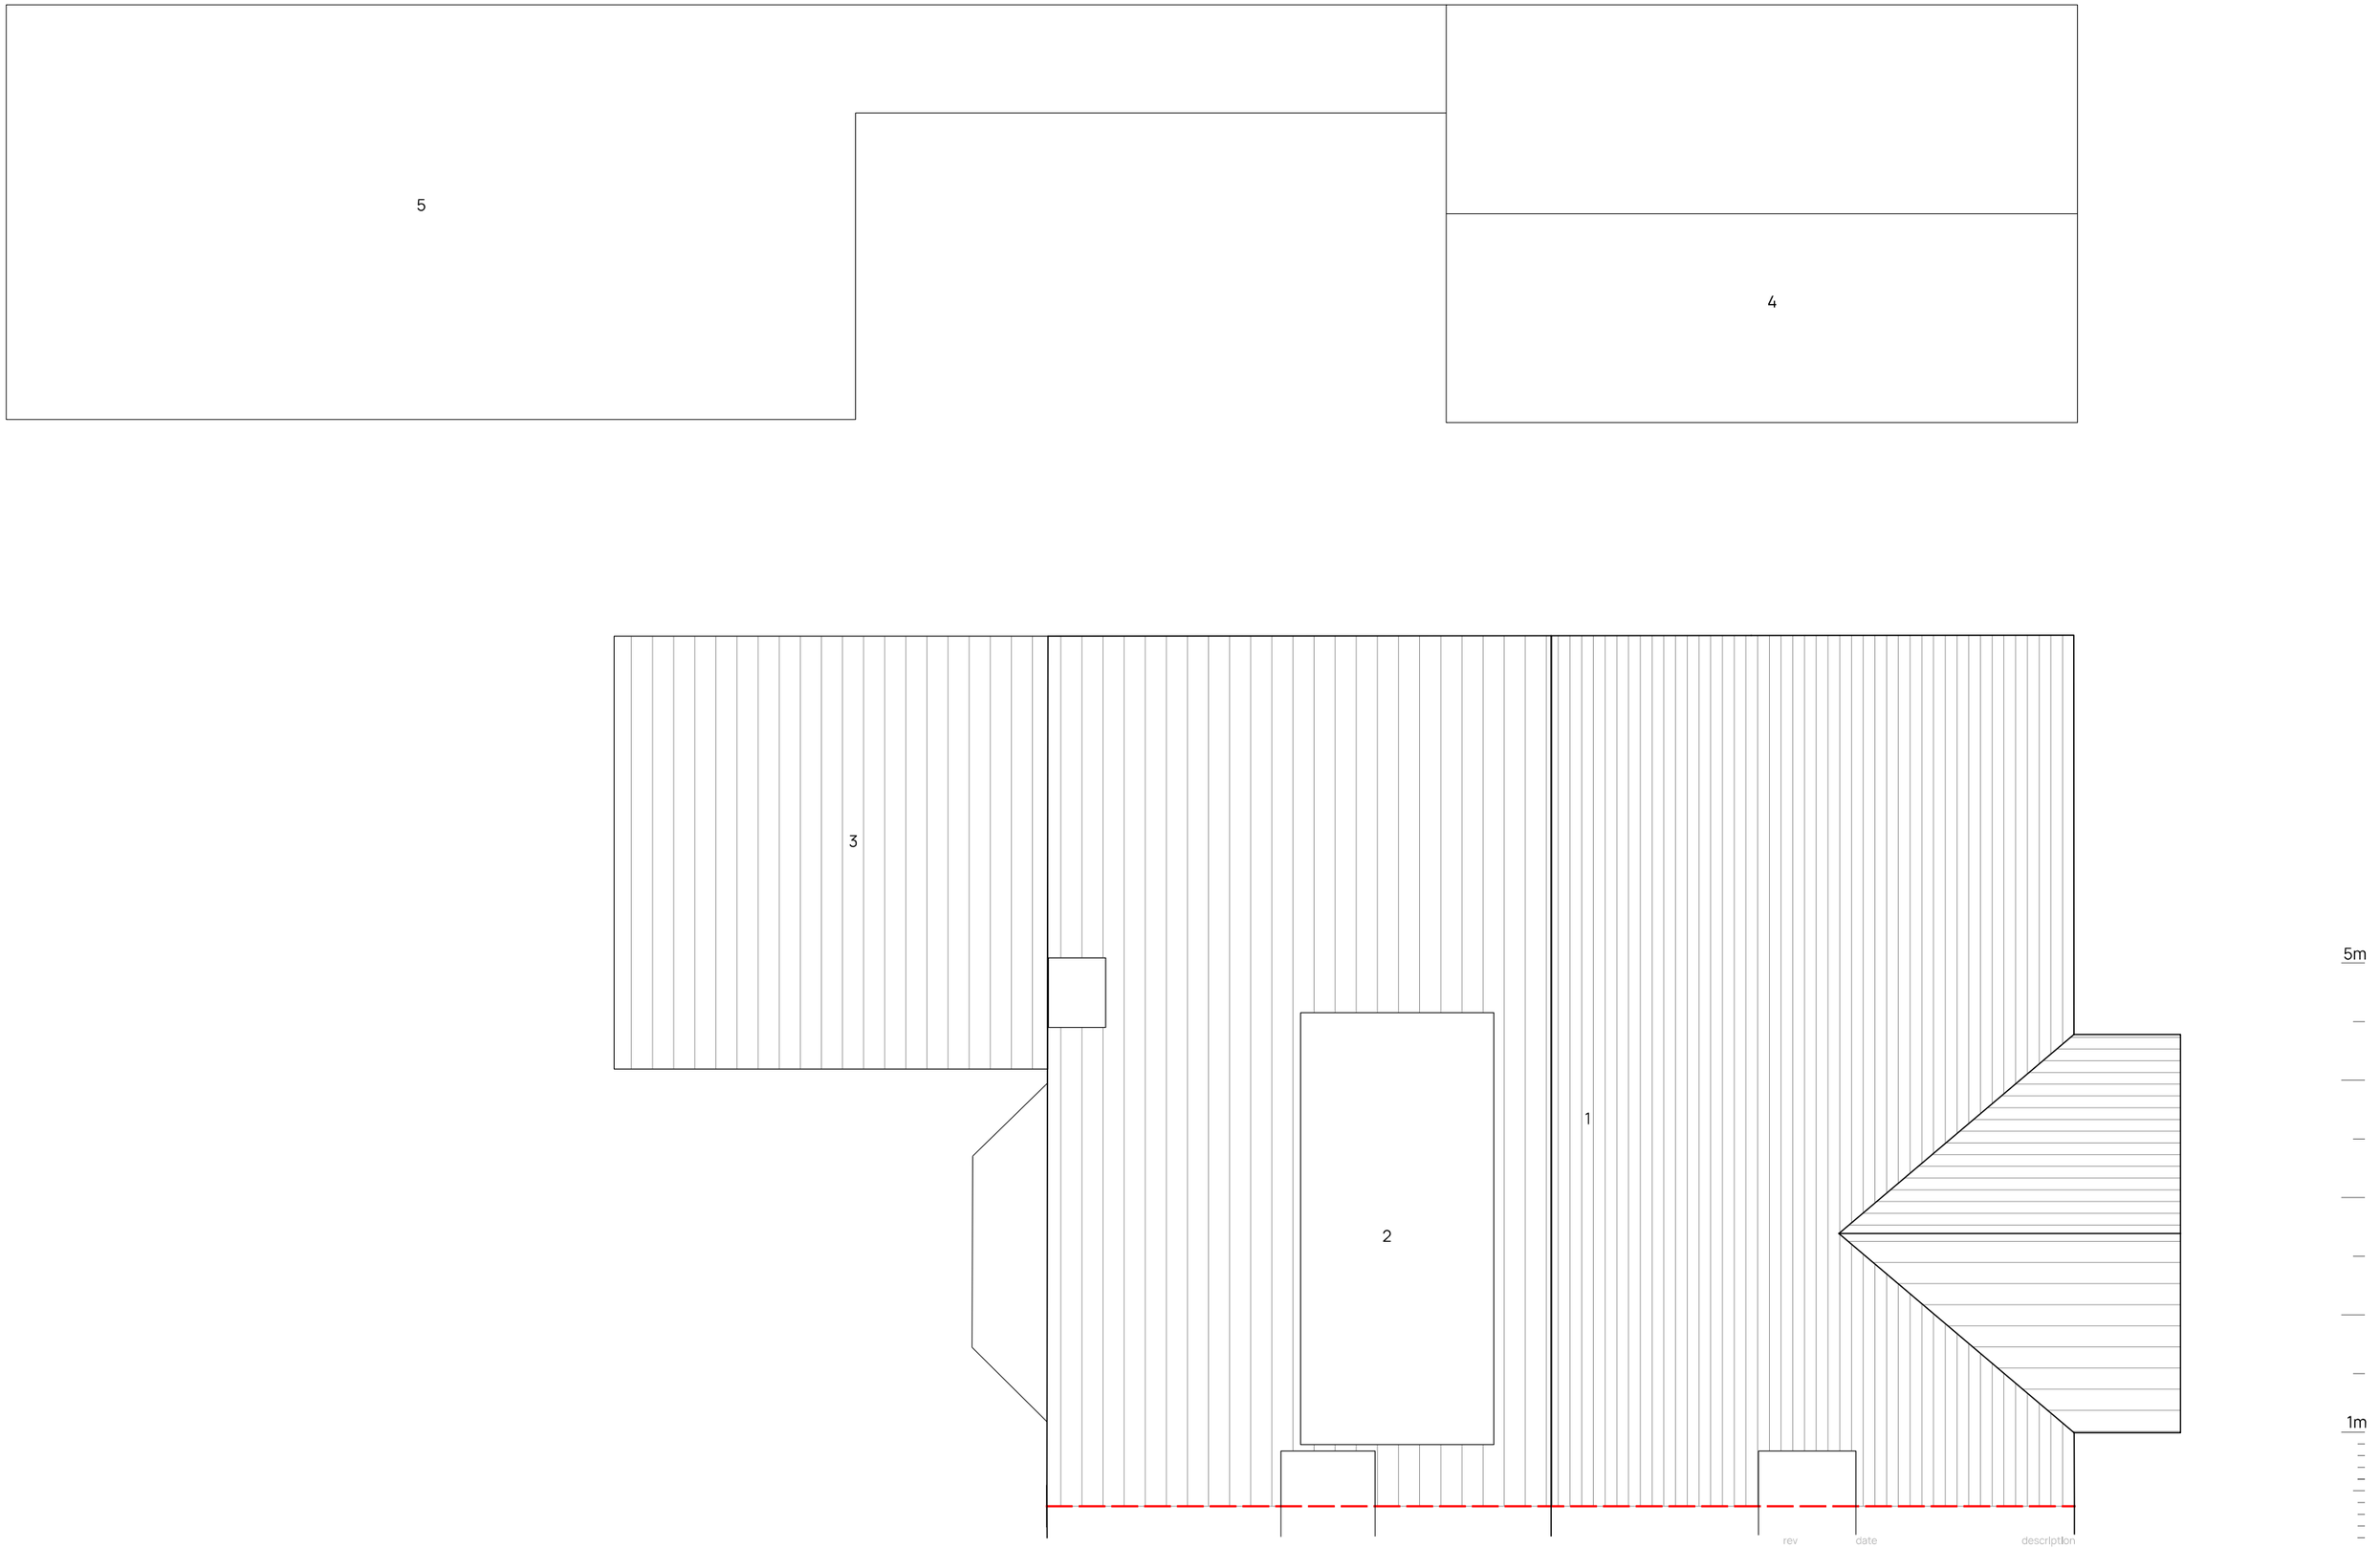


1. Main roof
2. Dormer
3. Lean to roof over extension
4. Garage
5. Shed/garden room

rev	date	description

Project: **ST BRANNOCKS ROAD, CHORLTON**

Title: ROOF AS EXISTING

Project No: 23-02 | Drawing No: L(-2)040 | Status: PLANNING

Scale: 1:50@A3 | Date: JULY 2023 | Rev:

ARCDARC.COM

ARCD ARCHITECTS & DESIGNERS