


Do not scale this drawing. All Dimensions must be checked on site. This drawing and all details contained hereon are copyright and must not be reproduced without written permission from Extend Your Home.

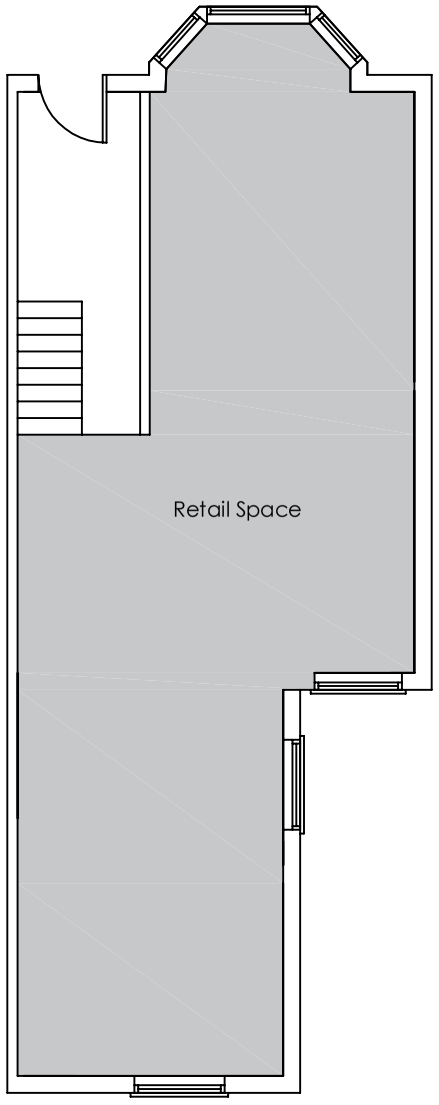

Ground Floor

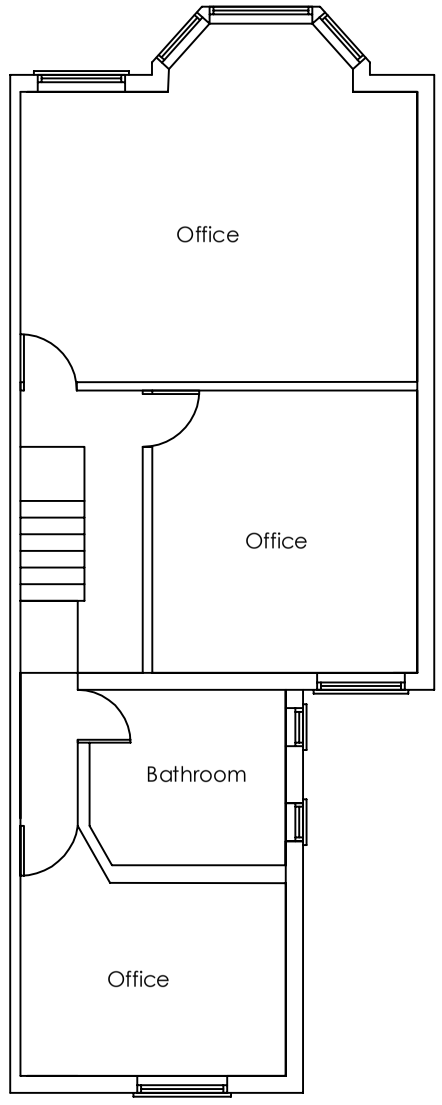

First - Floor

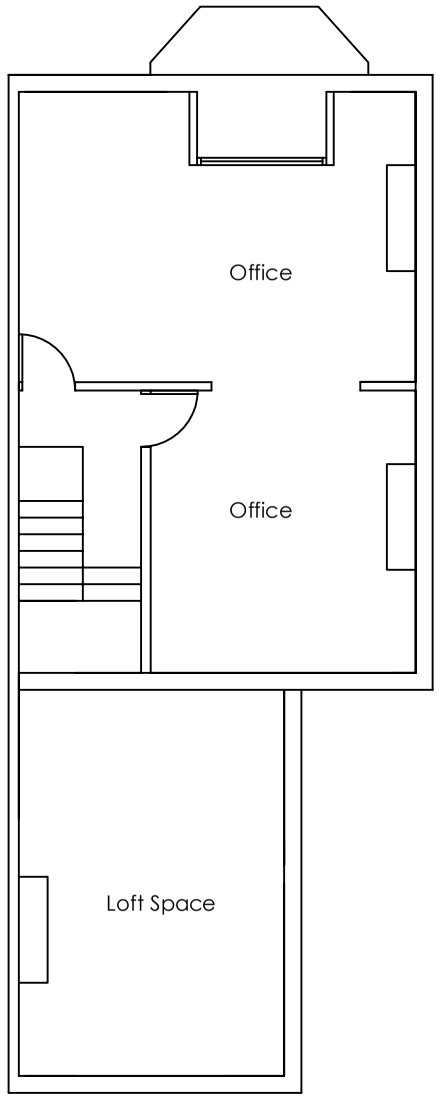

Second - Floor

Planning

REV	DESCRIPTION	AUTH	DATE
/	/	/	/

EXTEND
Your **HOME**
Email: extendyourhome@outlook.com

Address
34 Manchester Rd
Chorlton-cum-Hardy
Manchester
M21 9PH

DESCRIPTION
Change of Use into a Residential Flat (Maisonette), Loft Conversion Dormer Extension

DRAWING TITLE
Existing Plans

DATE 17/07/2023		DRAWN	TC
SCALE 1:100		CLIENT	WA
DRAWING NUMBER 02		REVISION	/