





Note:
Do Not Scale from this drawing.
Dimensions are to be checked on site.
If in doubt please ask.

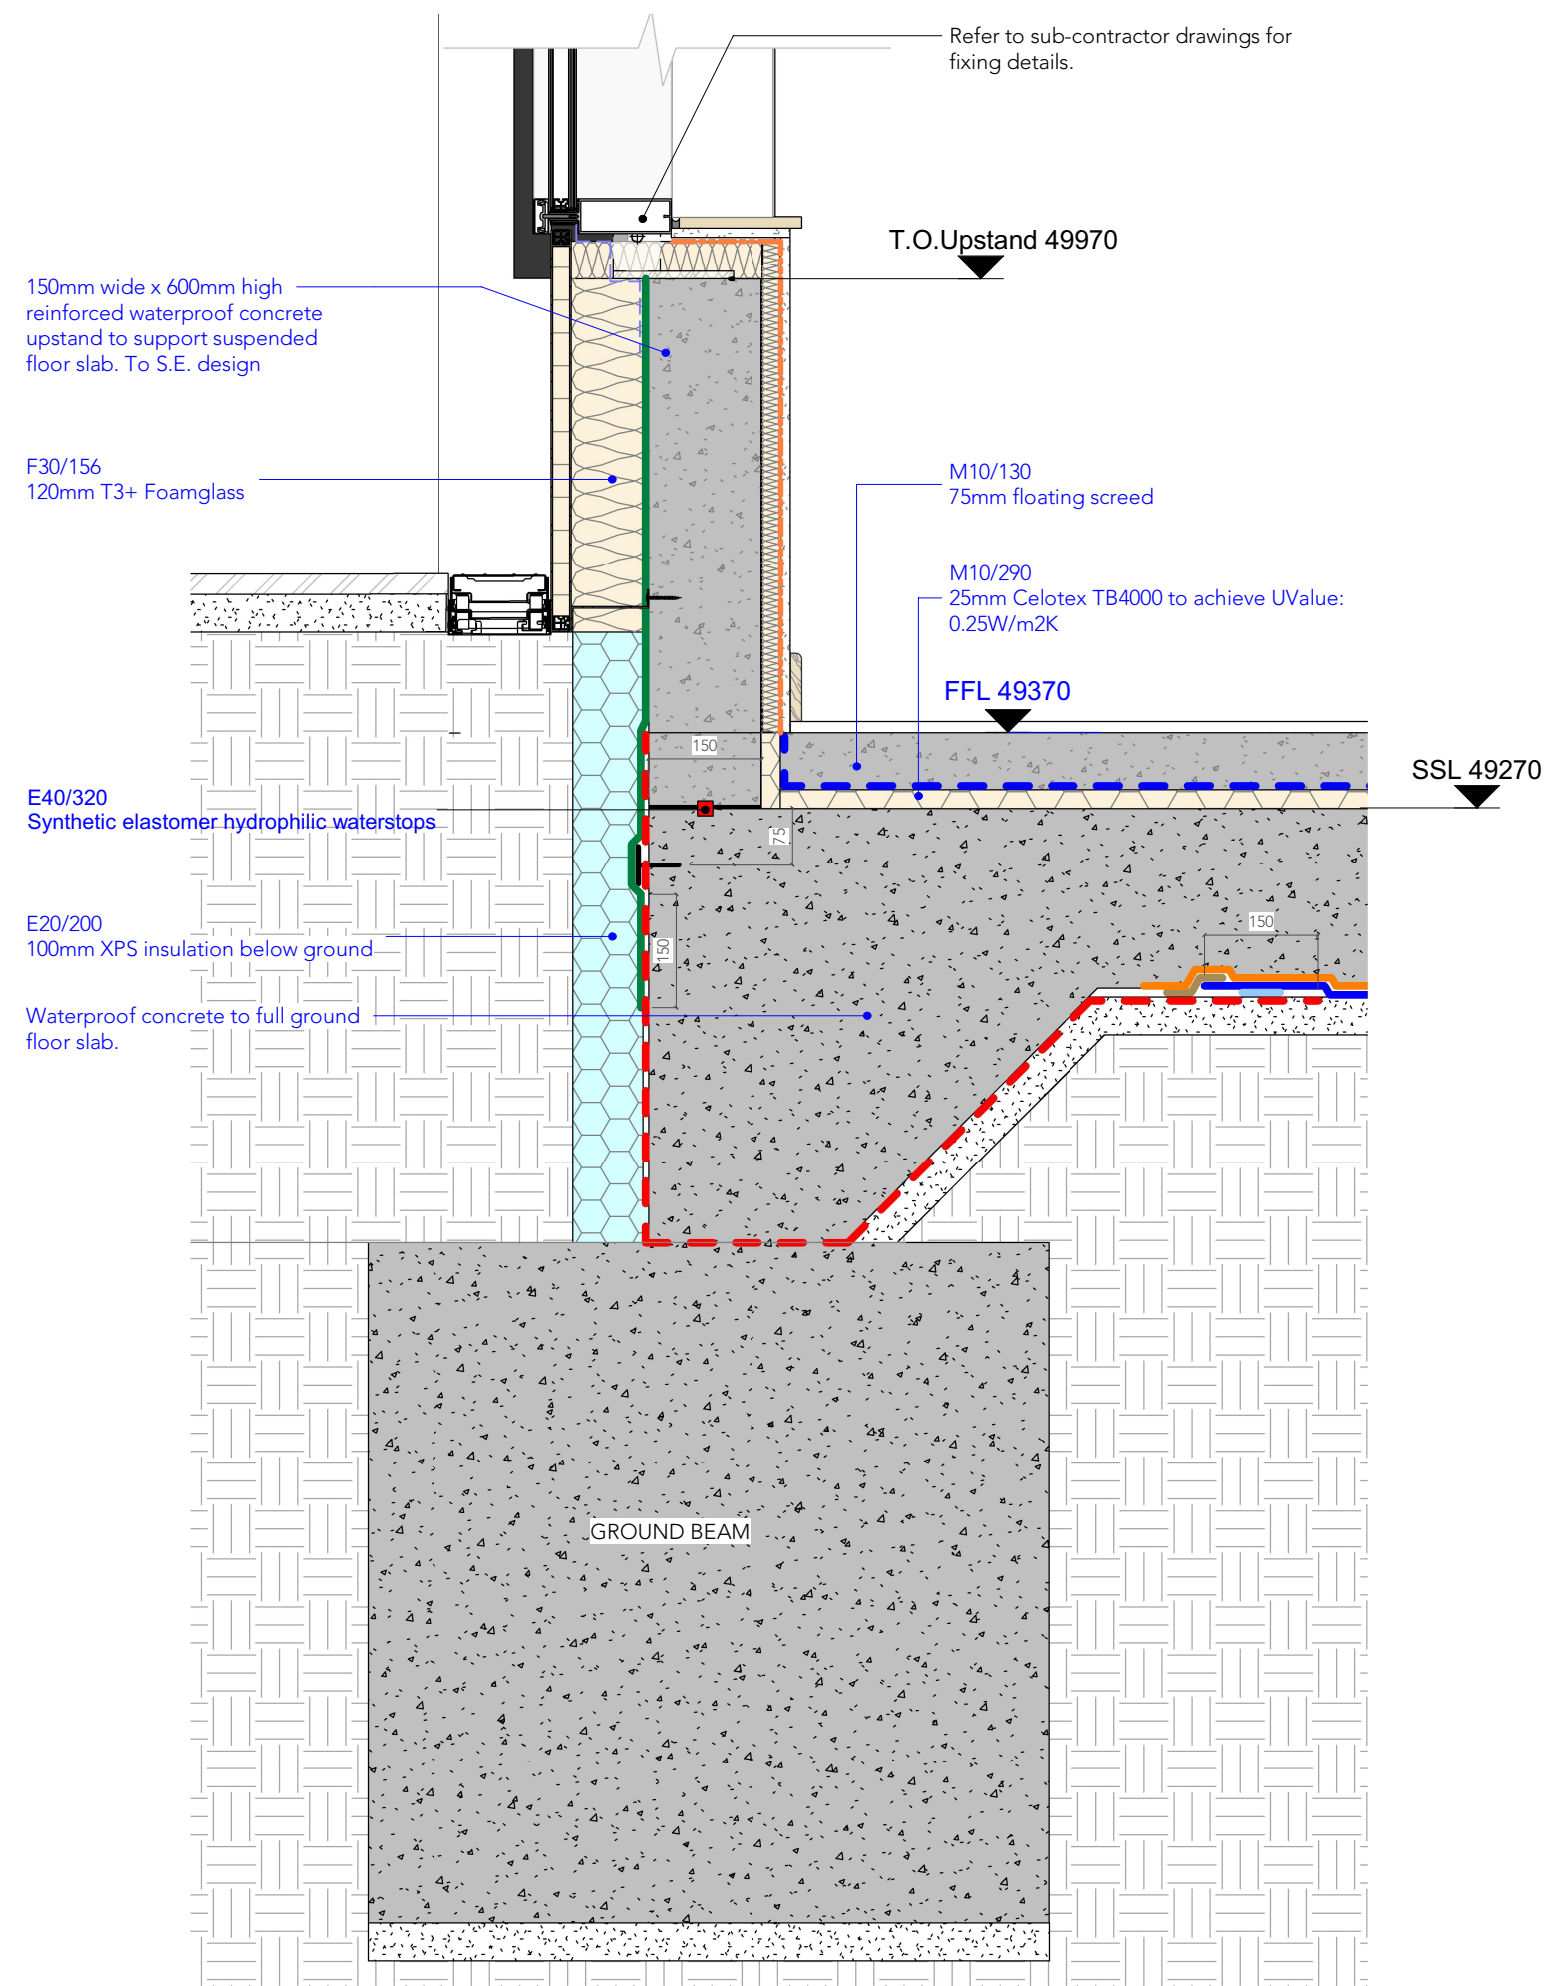


S_1

1: 10

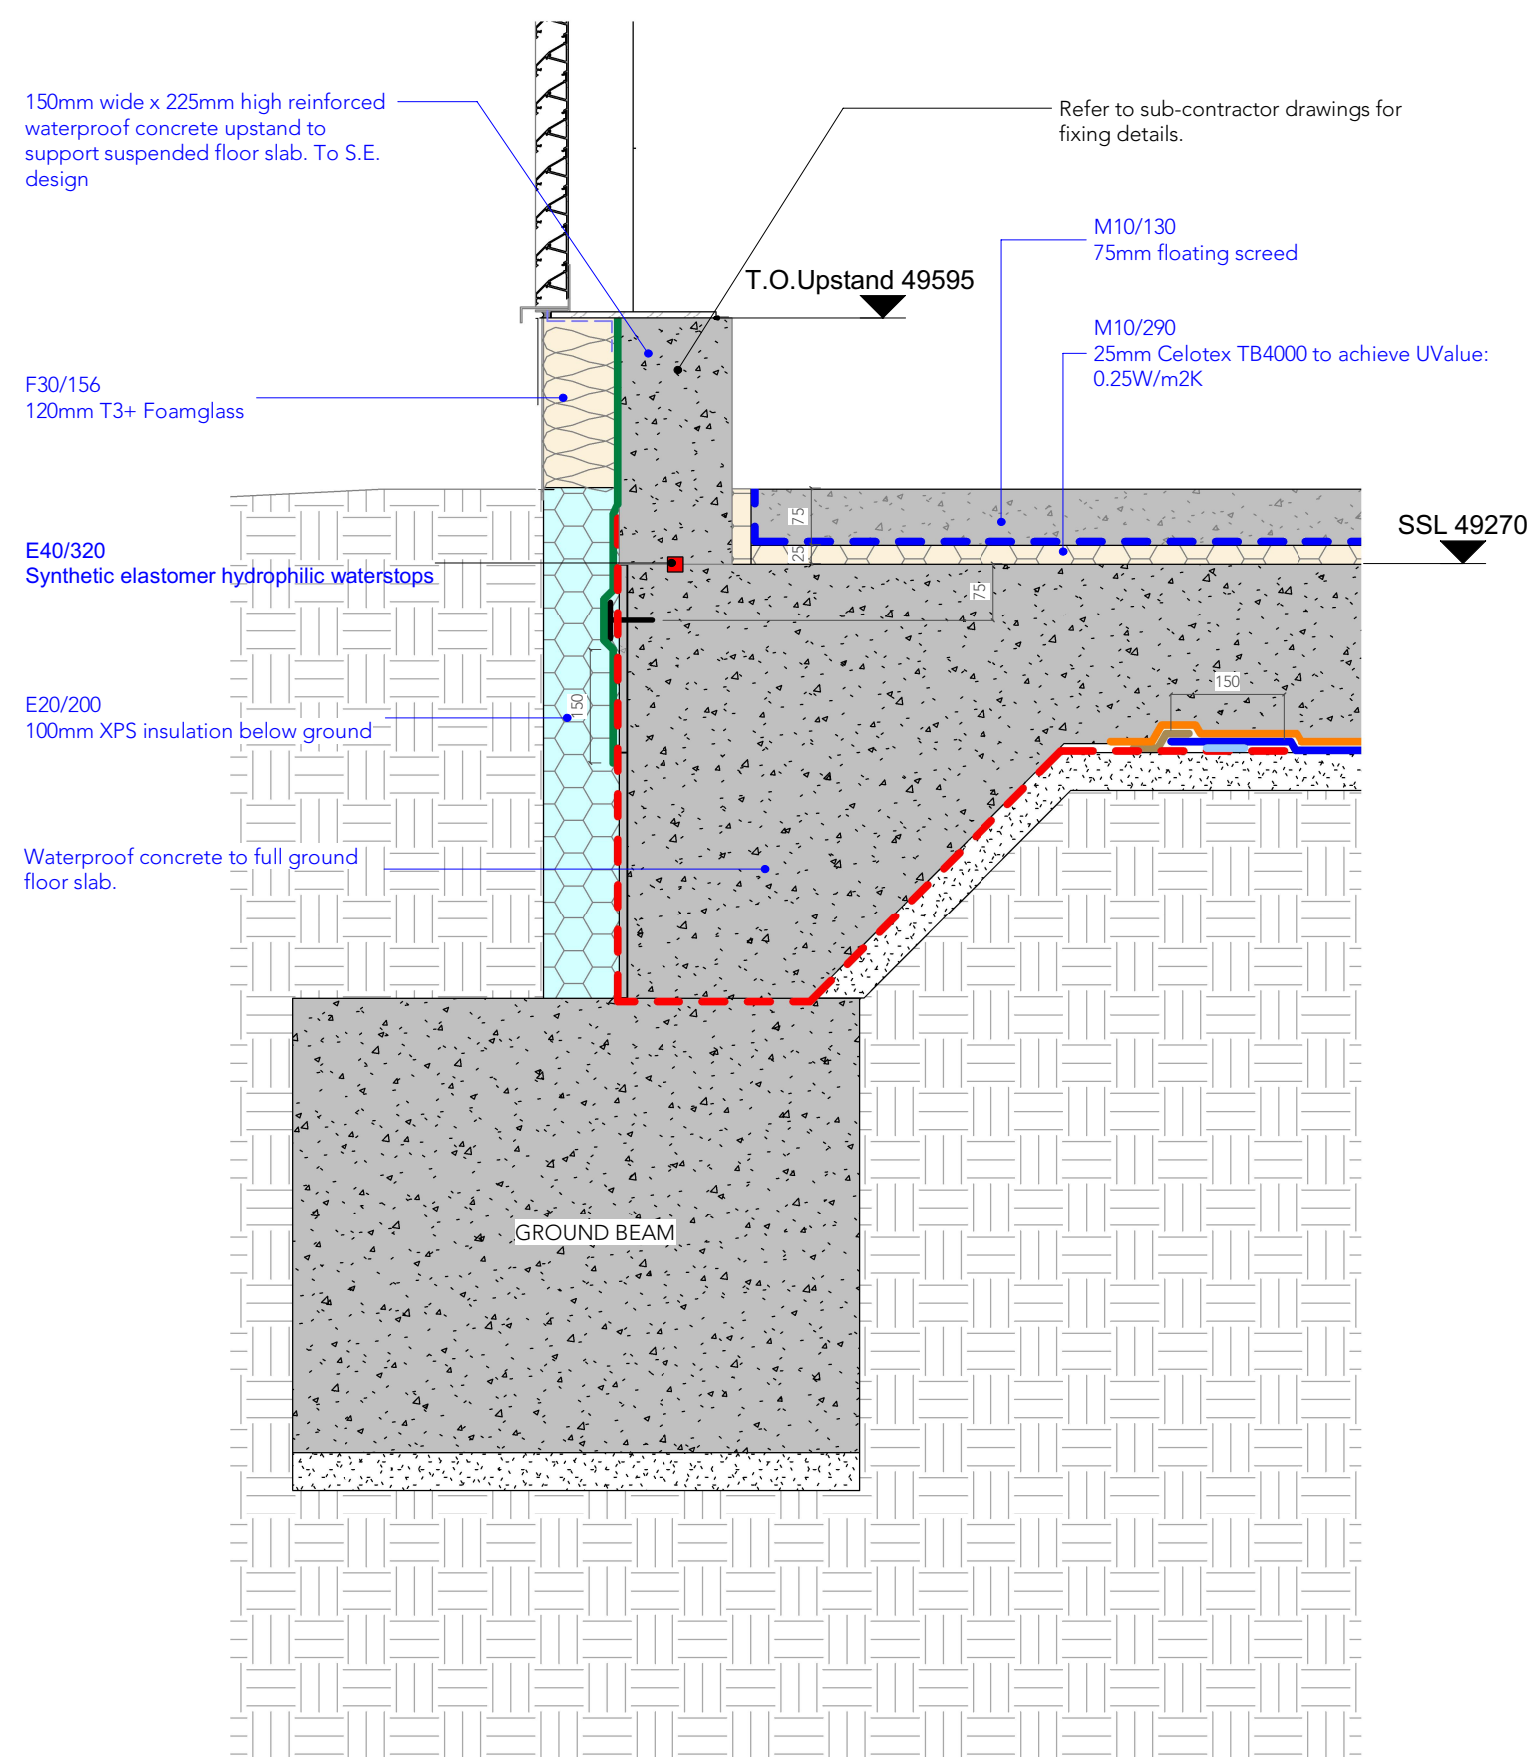


S_2

1: 10

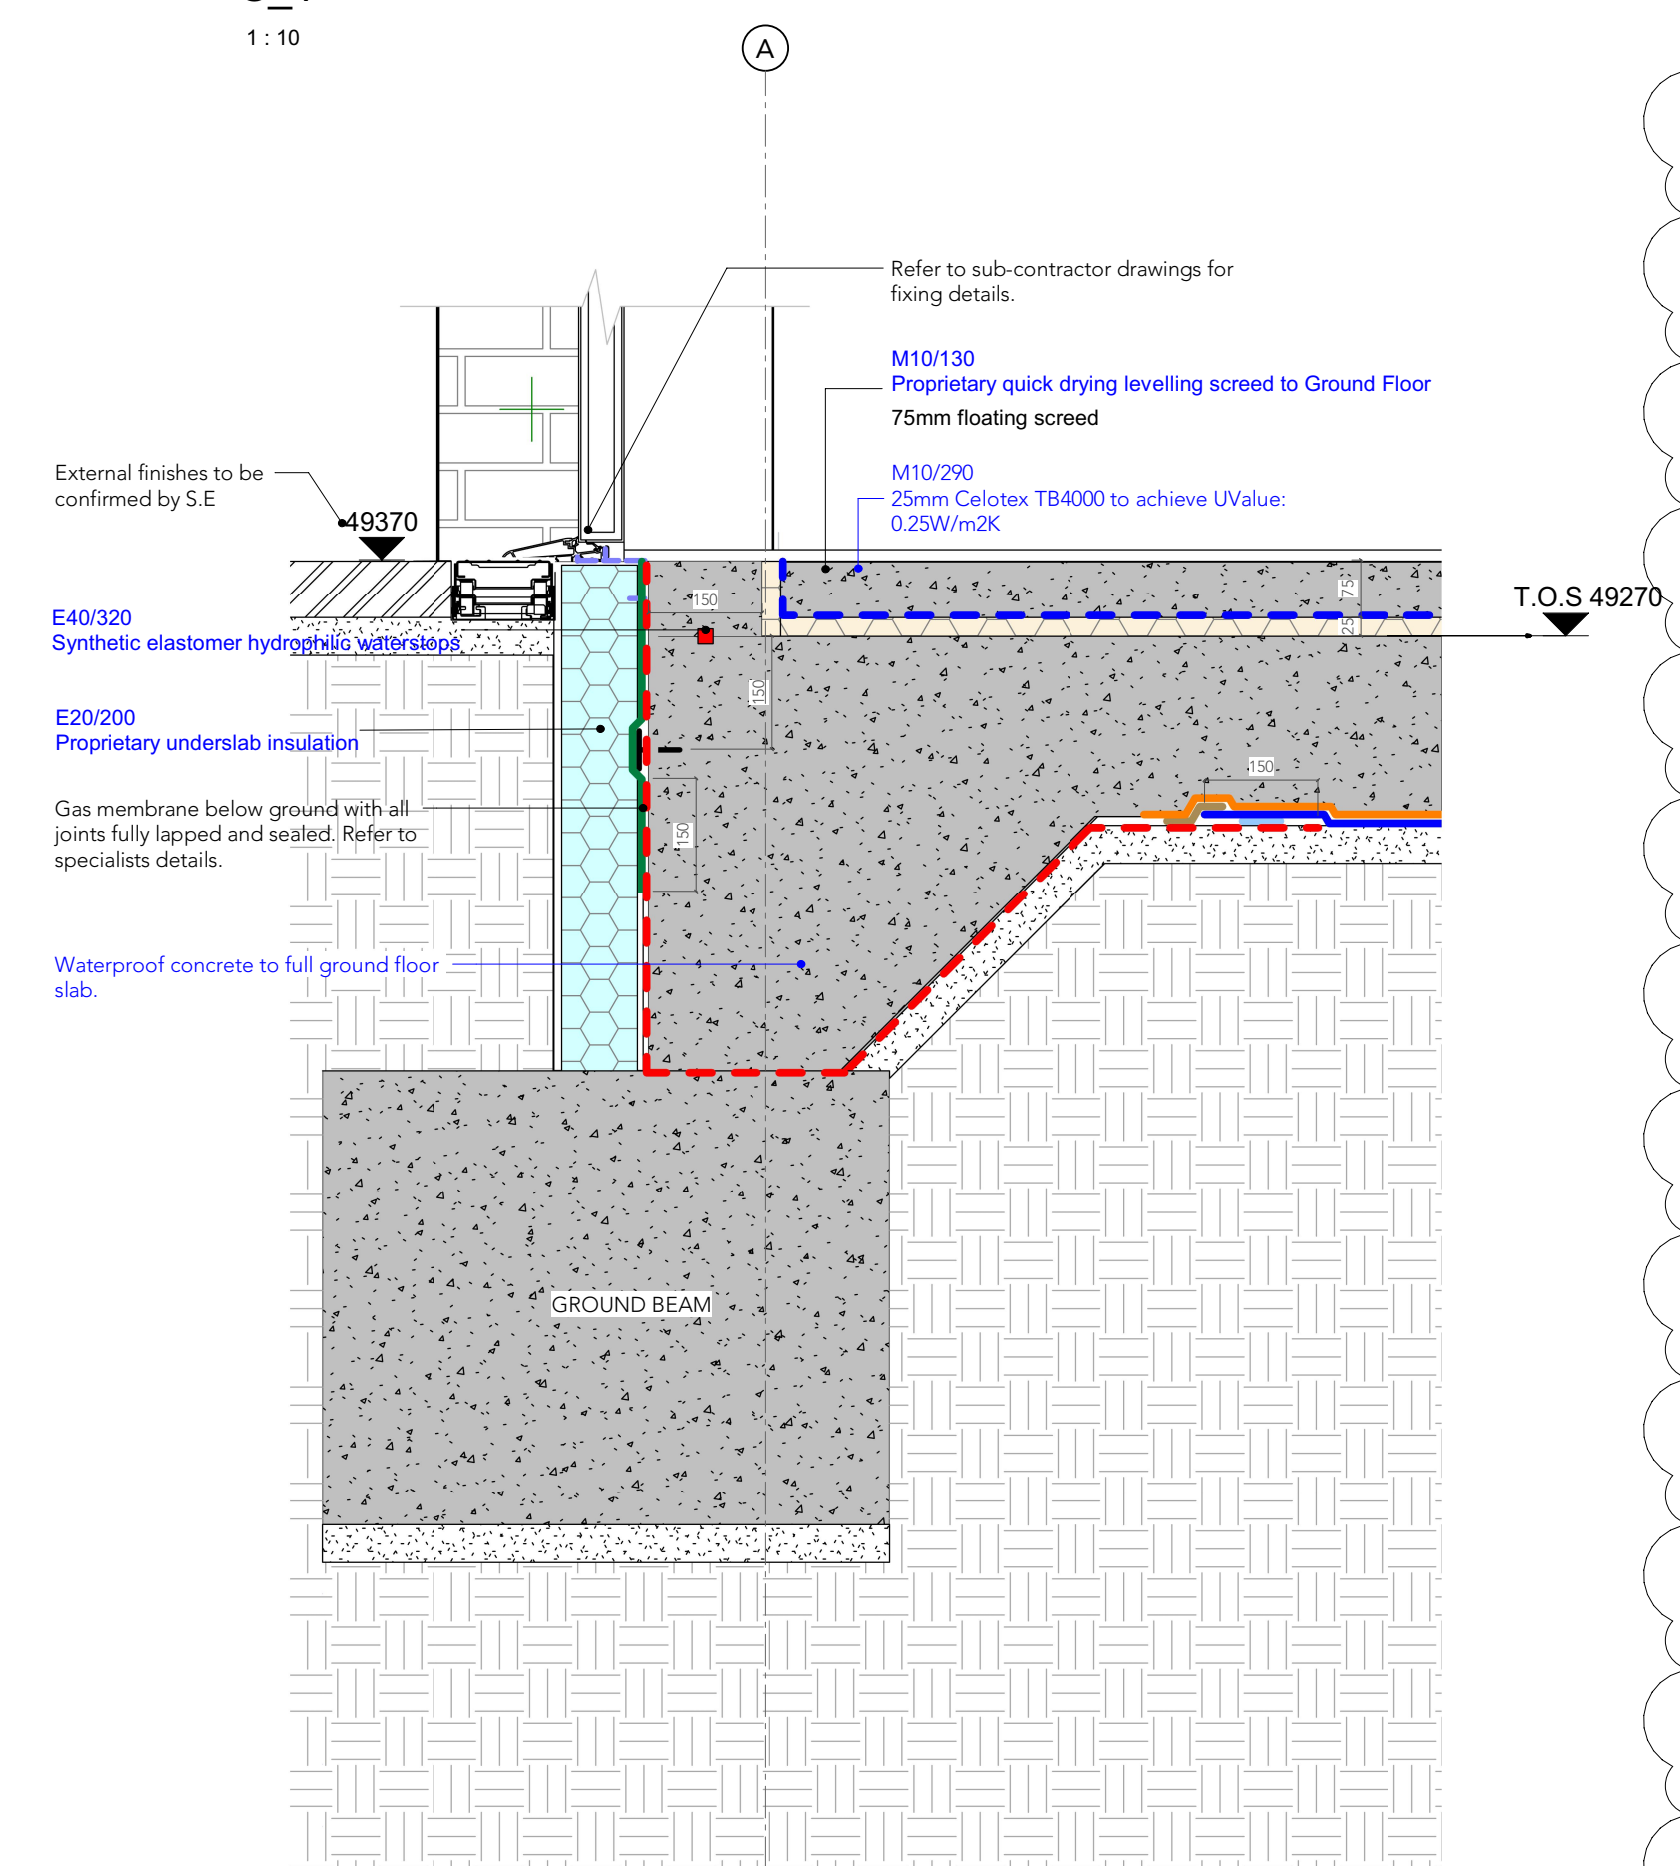



S_3

1: 10

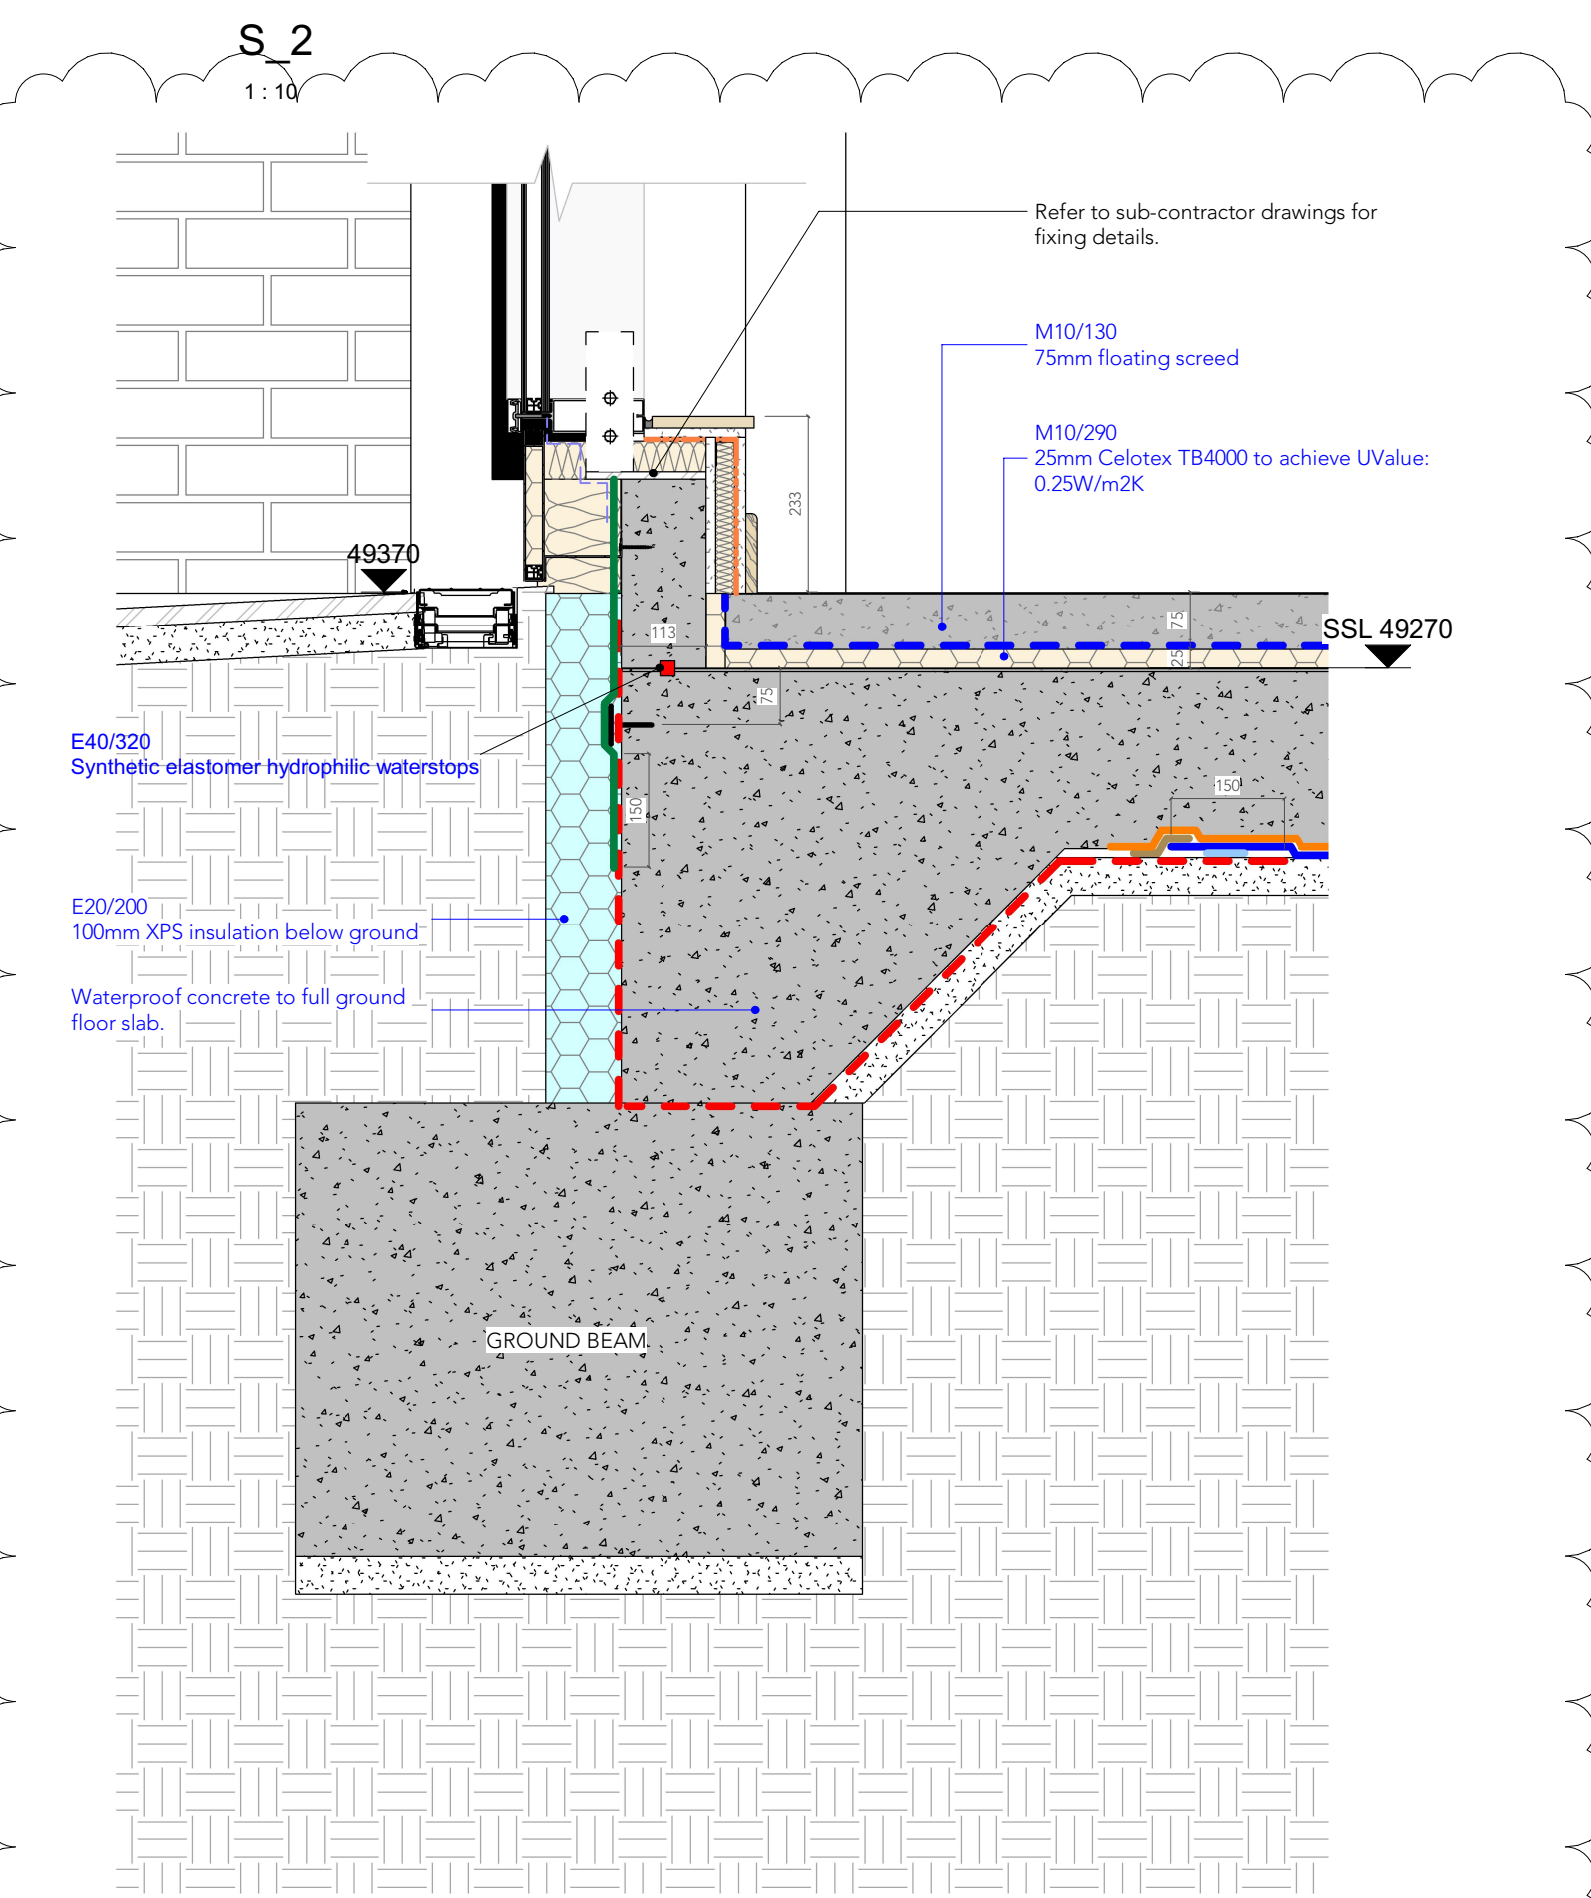

S_4

1: 10

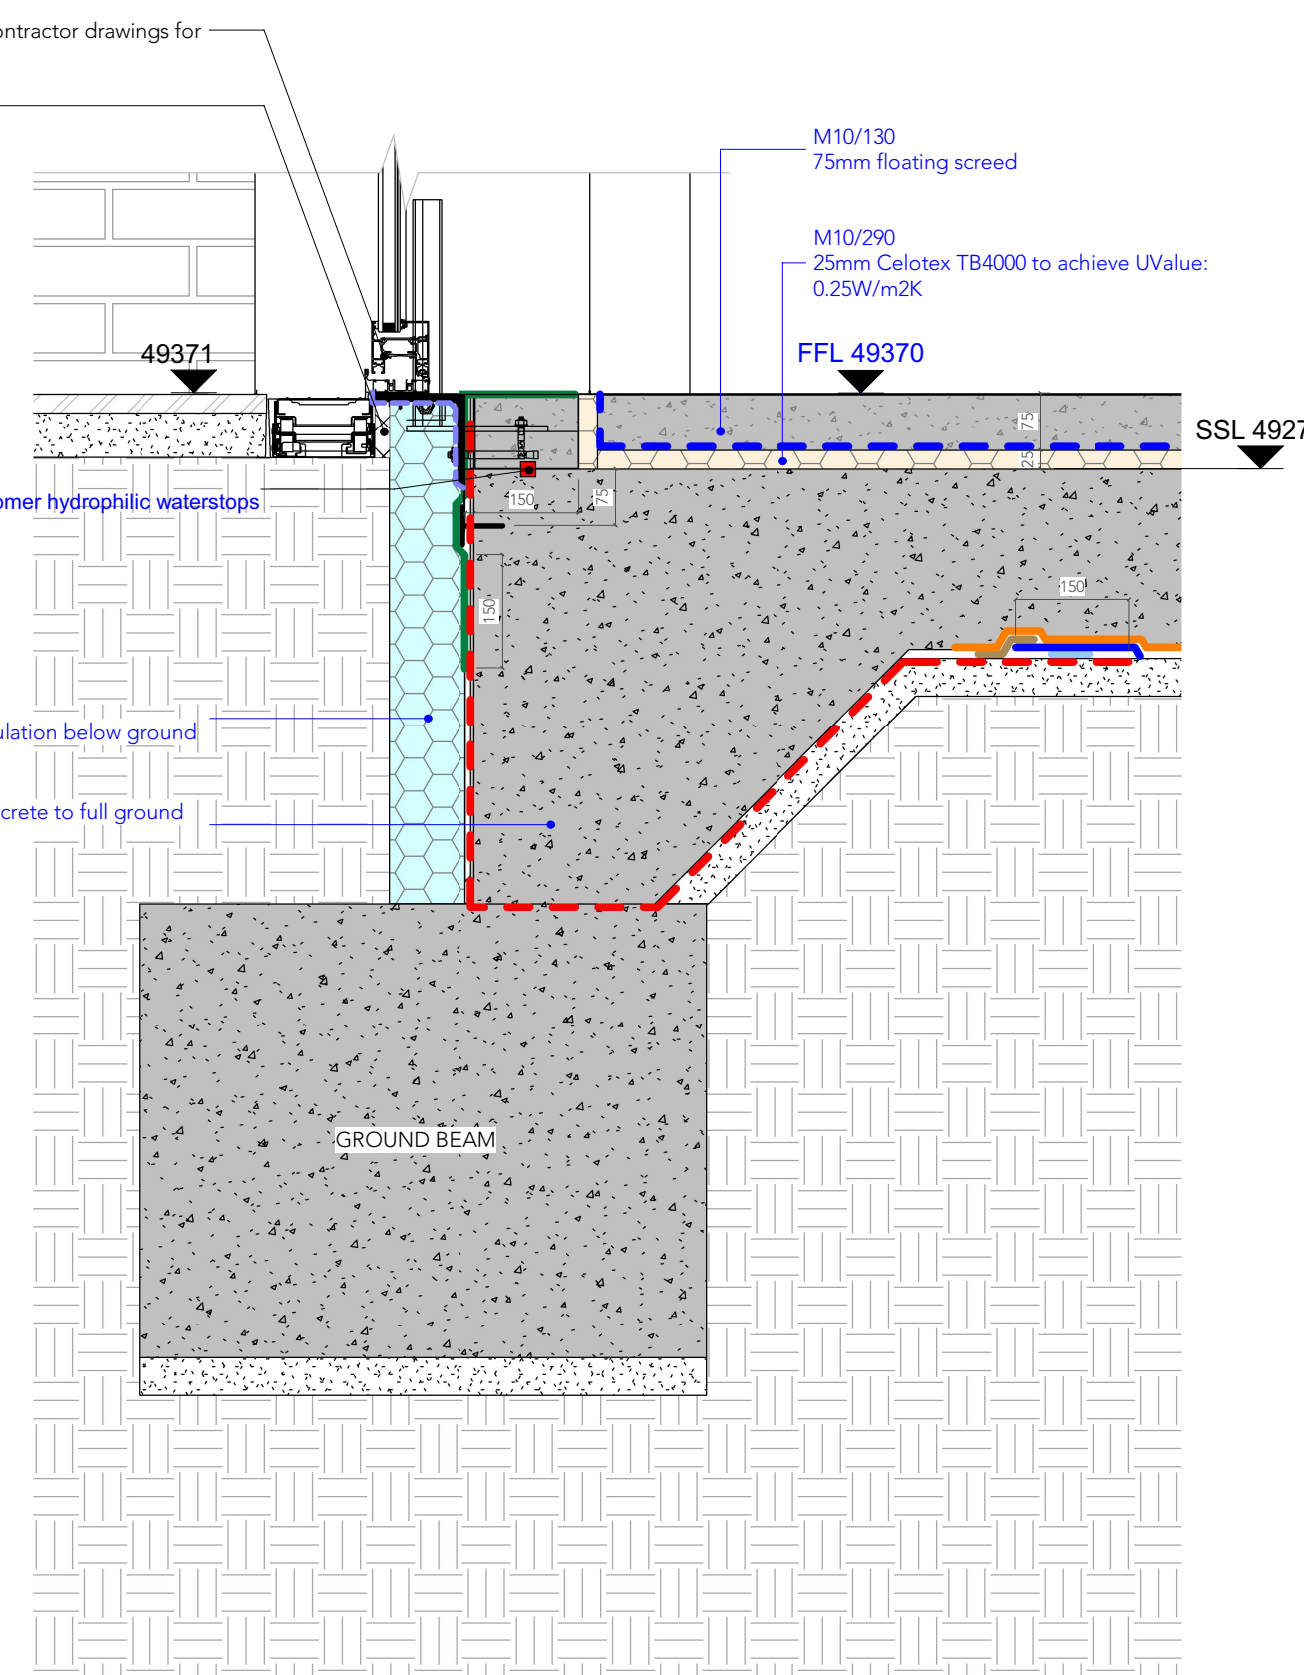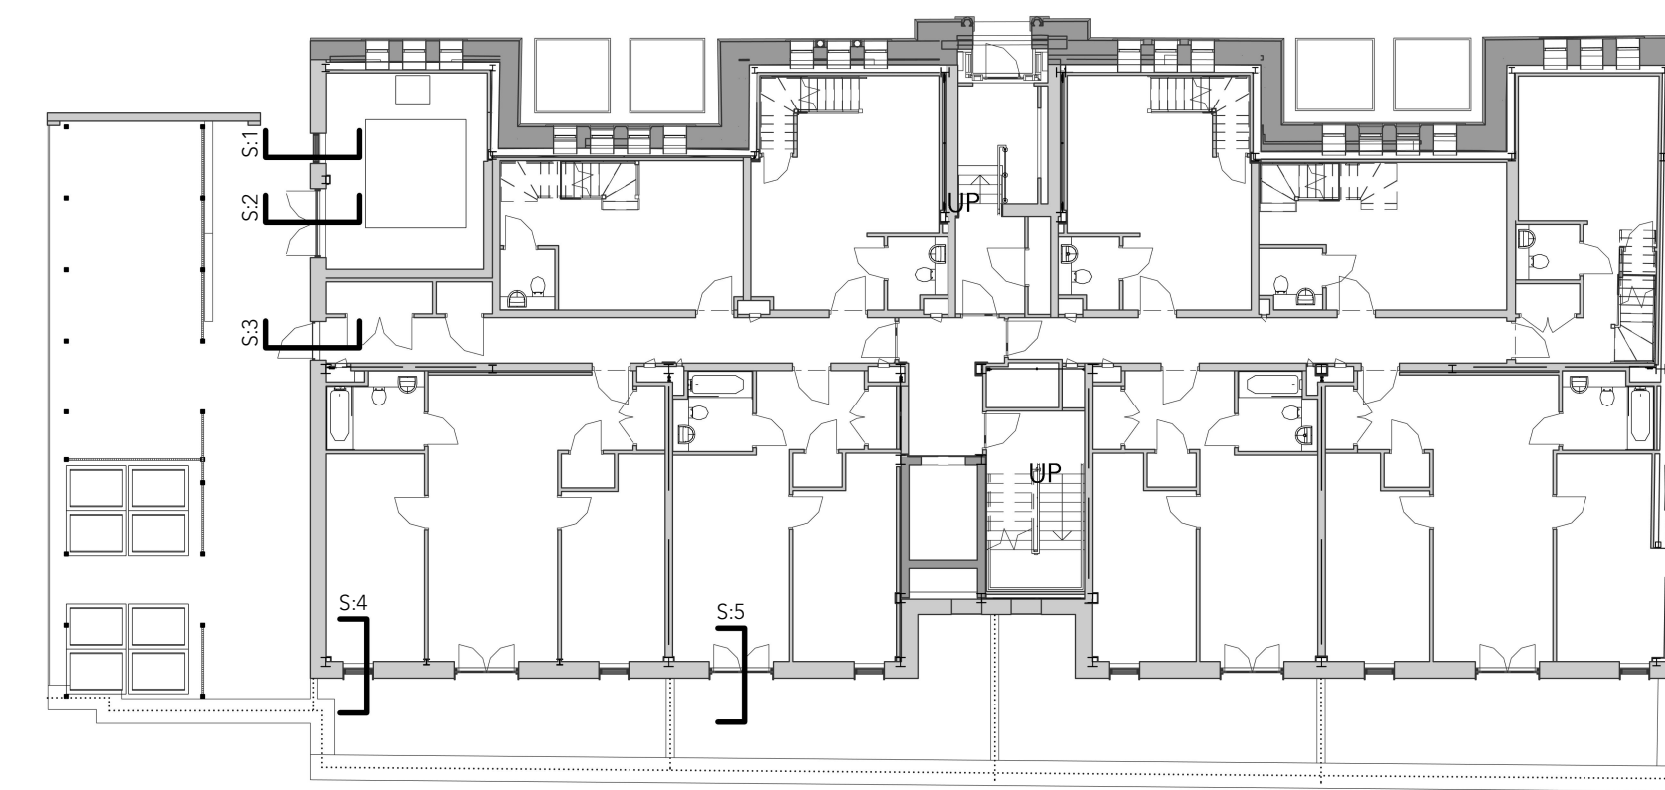

S_5

1: 10

Membrane

Details and specifications to be confirmed by specialist sub-contractor

-----	Breather Membrane	- NBS P10 320
-----	EPDM	- NBS H11/136, 137 & 139
-----	Vapour Control Layer	- NBS P10 310
-----	Separation Layer	- NBS M10/290
-----	Visqueen GR SAM	- NBS J40/190
-----	Liquid Gas Membrane (Visqueen Axiom Uniseal)	- NBS J30/110
-----	Geoseal	- NBS J40/140
-----	Visqueen TreadGUARD 1500	- NBS J40/297
-----	Visqueen Gas Barrier	- NBS J40/47
-----	Visqueen Protect&Drain 12mm	- NBS J40/47
-----	Visqueen 300mm / 500mm Detailing Strip on Visqueen HP Tanking Primer.	- NBS J40/298
-----	Visqueen V8 Cavity Wall Membrane	- NBS TBC
-----	Visqueen HP DPM	- NBS TBC
-----	Visqueen Liquid Gas Membrane	- NBS TBC

Drawing to be read in full colour in conjunction with:

NBS
Fire Engineers report
Structural Engineers Information
Sub-contractors designs

C8	13.06.2023	PN	Update to detail S4 to show waterbar to premier Guarantee request
C7	18.05.2023	PN	Update to detail S5 to Premier Guarantee request
C6	17.03.2023	PN	Updates as clouded/ cavity barrier omitted at ground level
C5	02.02.2023	PN	Waterstop specification updated as clouded
C4	25.07.2022	PN	Notes added to detail waterproof concrete to full ground floor slab.
C3	11.07.2022	PN	Waterstop added to construction joint as clouded
C2	14.06.2022	PN	Additional notes added as clouded
C1	10.06.2022	MR	Stage 5 Issue
P1	10.05.2022	MR	Issued for Comment
P0	04.02.2022	LB	Ground Floor Details - First Issue

Rev Date Ints Details

© The moral rights of the author are hereby asserted.
This drawing and design is the sole property of Buttress Ltd and must not be reproduced without permission.
Buttress Ltd is Registered in England and Wales: 3383973

Buttress

41 Bengal Street
Manchester
M4 6AF

T 0161 236 3303
E contact@buttress.net
W www.buttress.net

Project Title Ancoats Dispensary
Client Great Places Housing Group
Location Ancoats, Greater Manchester

Drawing ref Foundation Detail 03

Date 13/06/2023 07:53:07 Scale As indicated
Checker AH Orig Paper Size A1

Job No: 210005 Status CONSTRUCTION

Project: Origin: Zone: Level: Type: Disc: Number: Rev:

210005-BA-XX-XX-DR-A-(16)003- C8