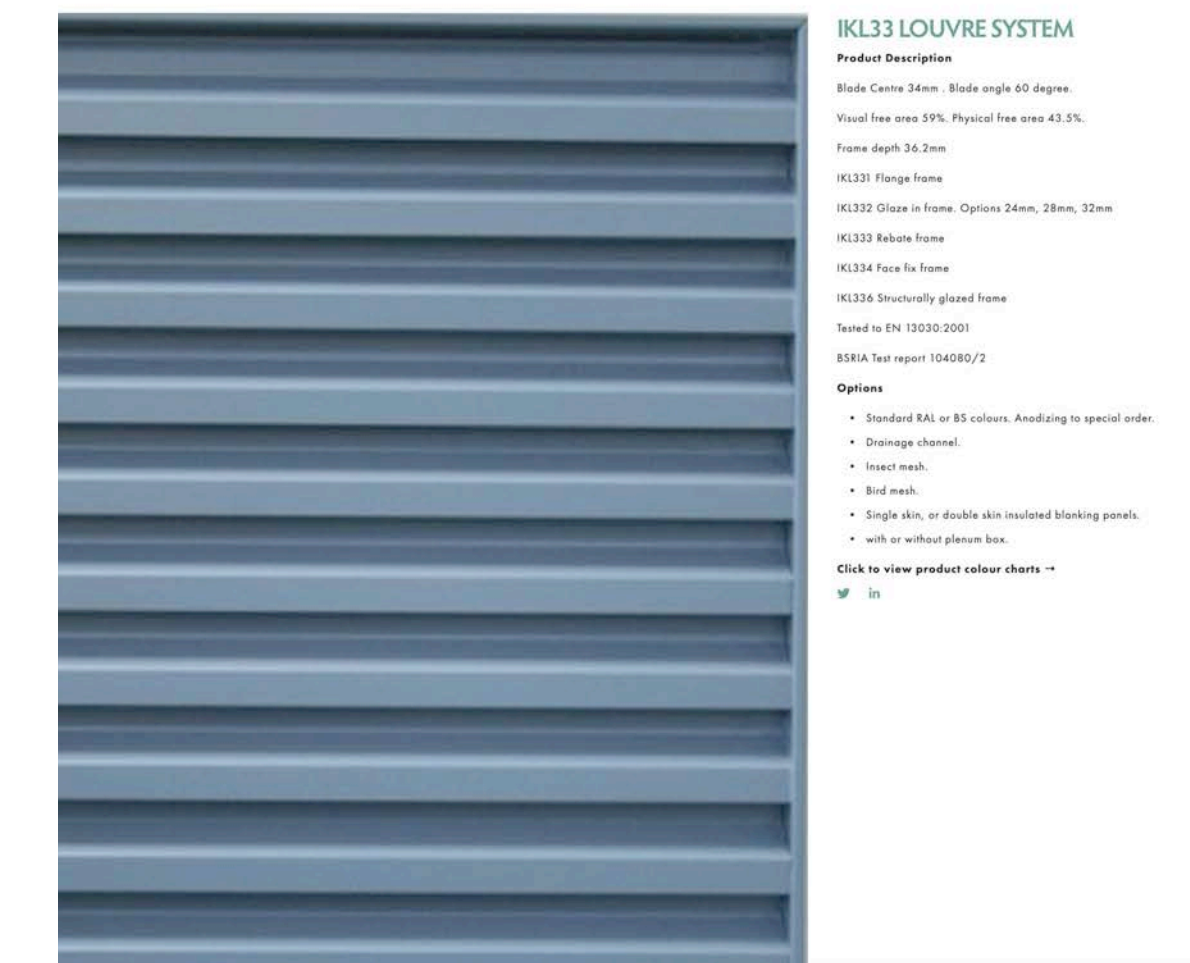
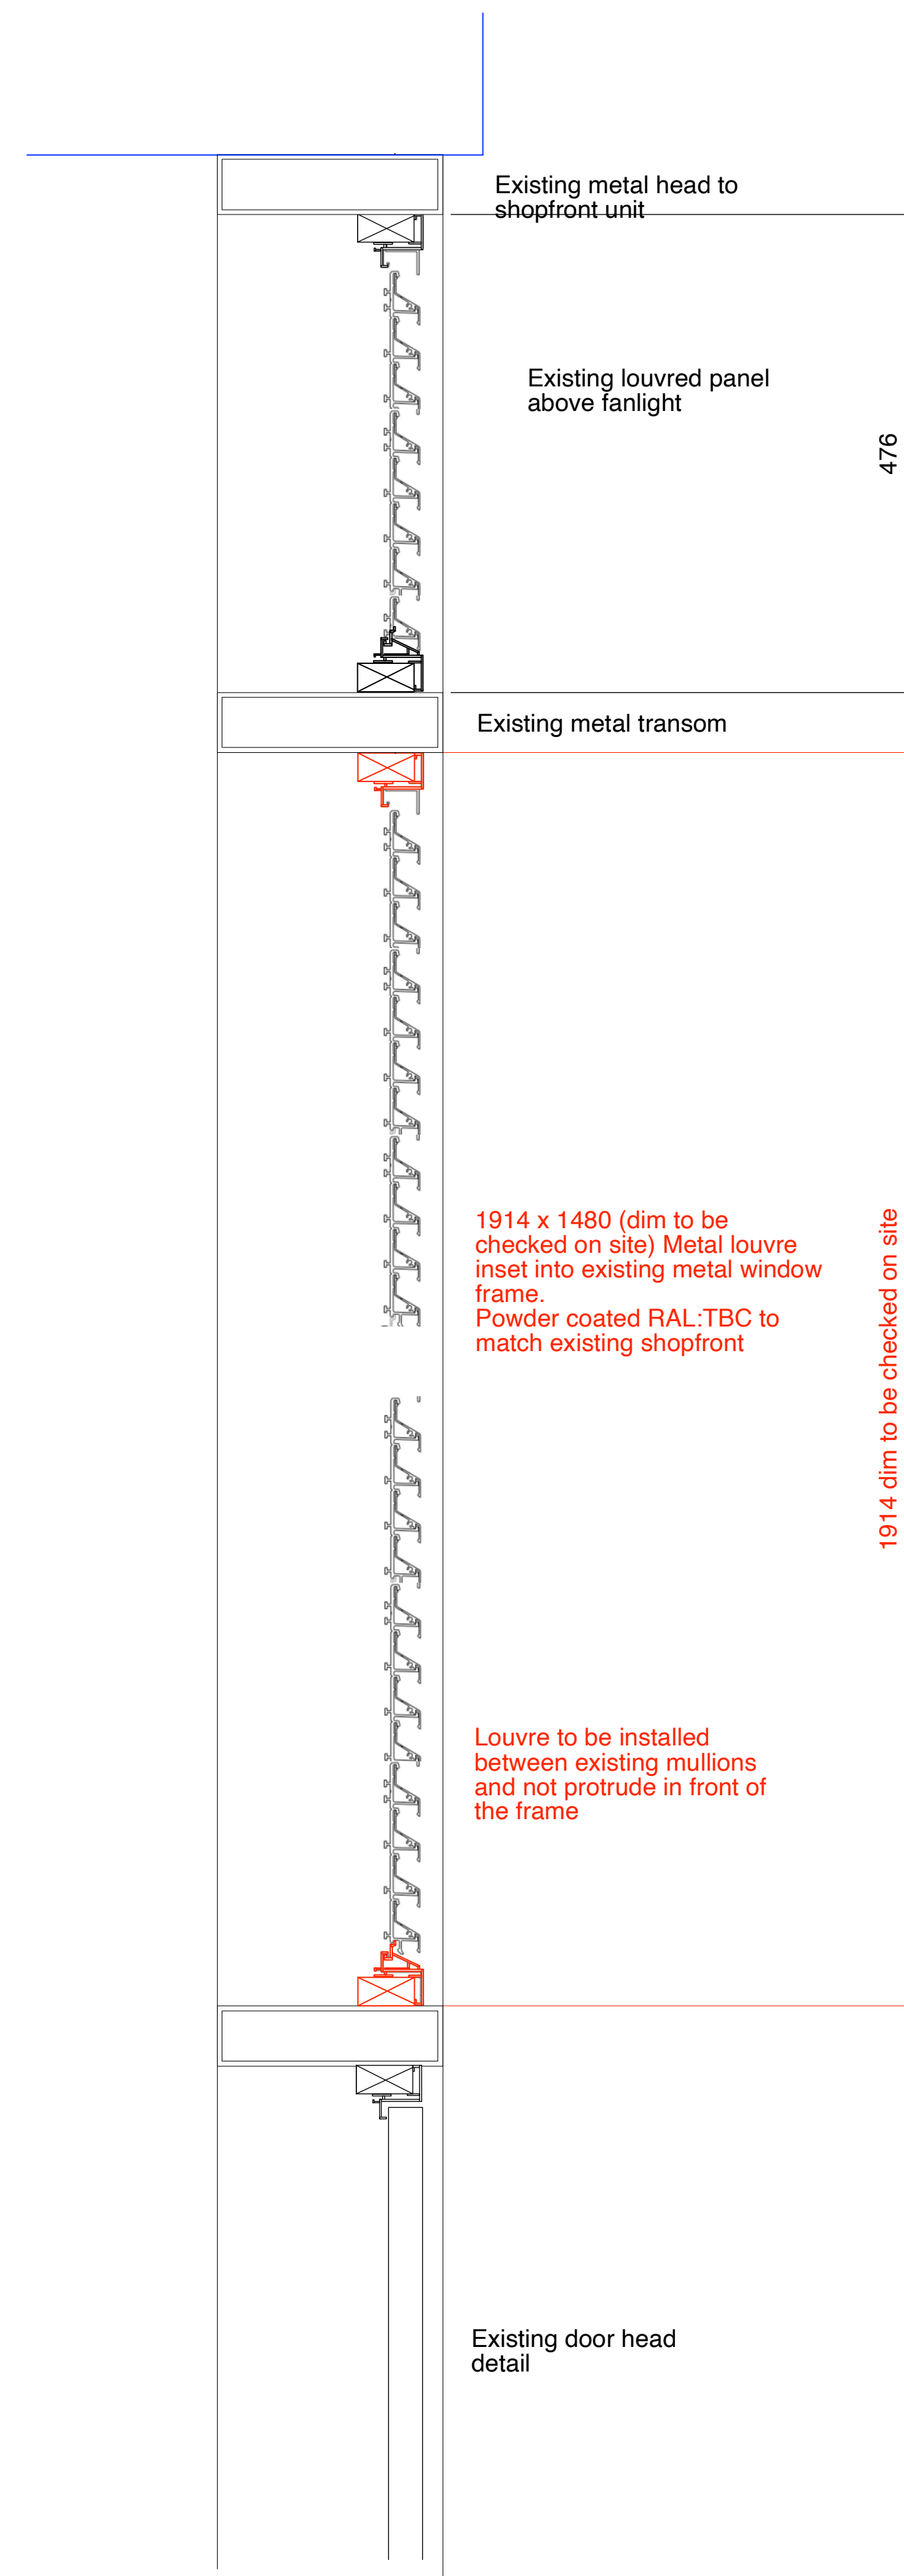
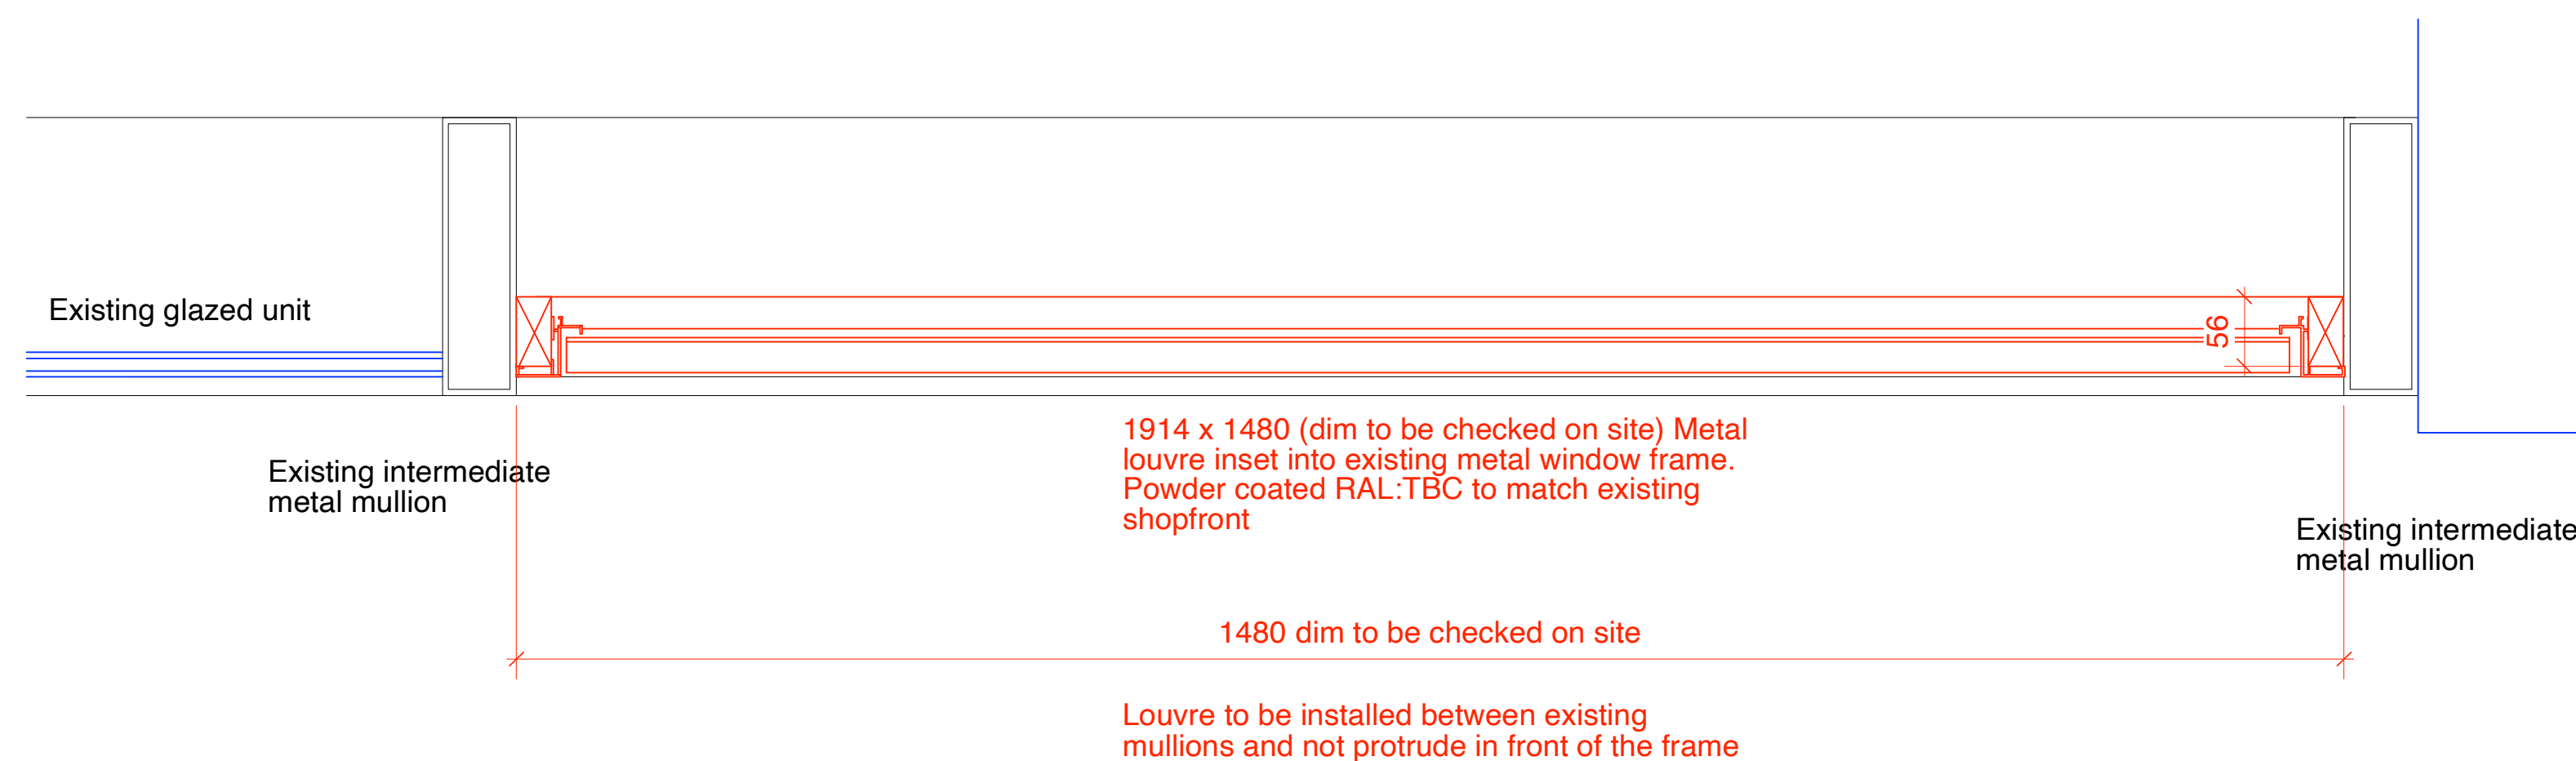
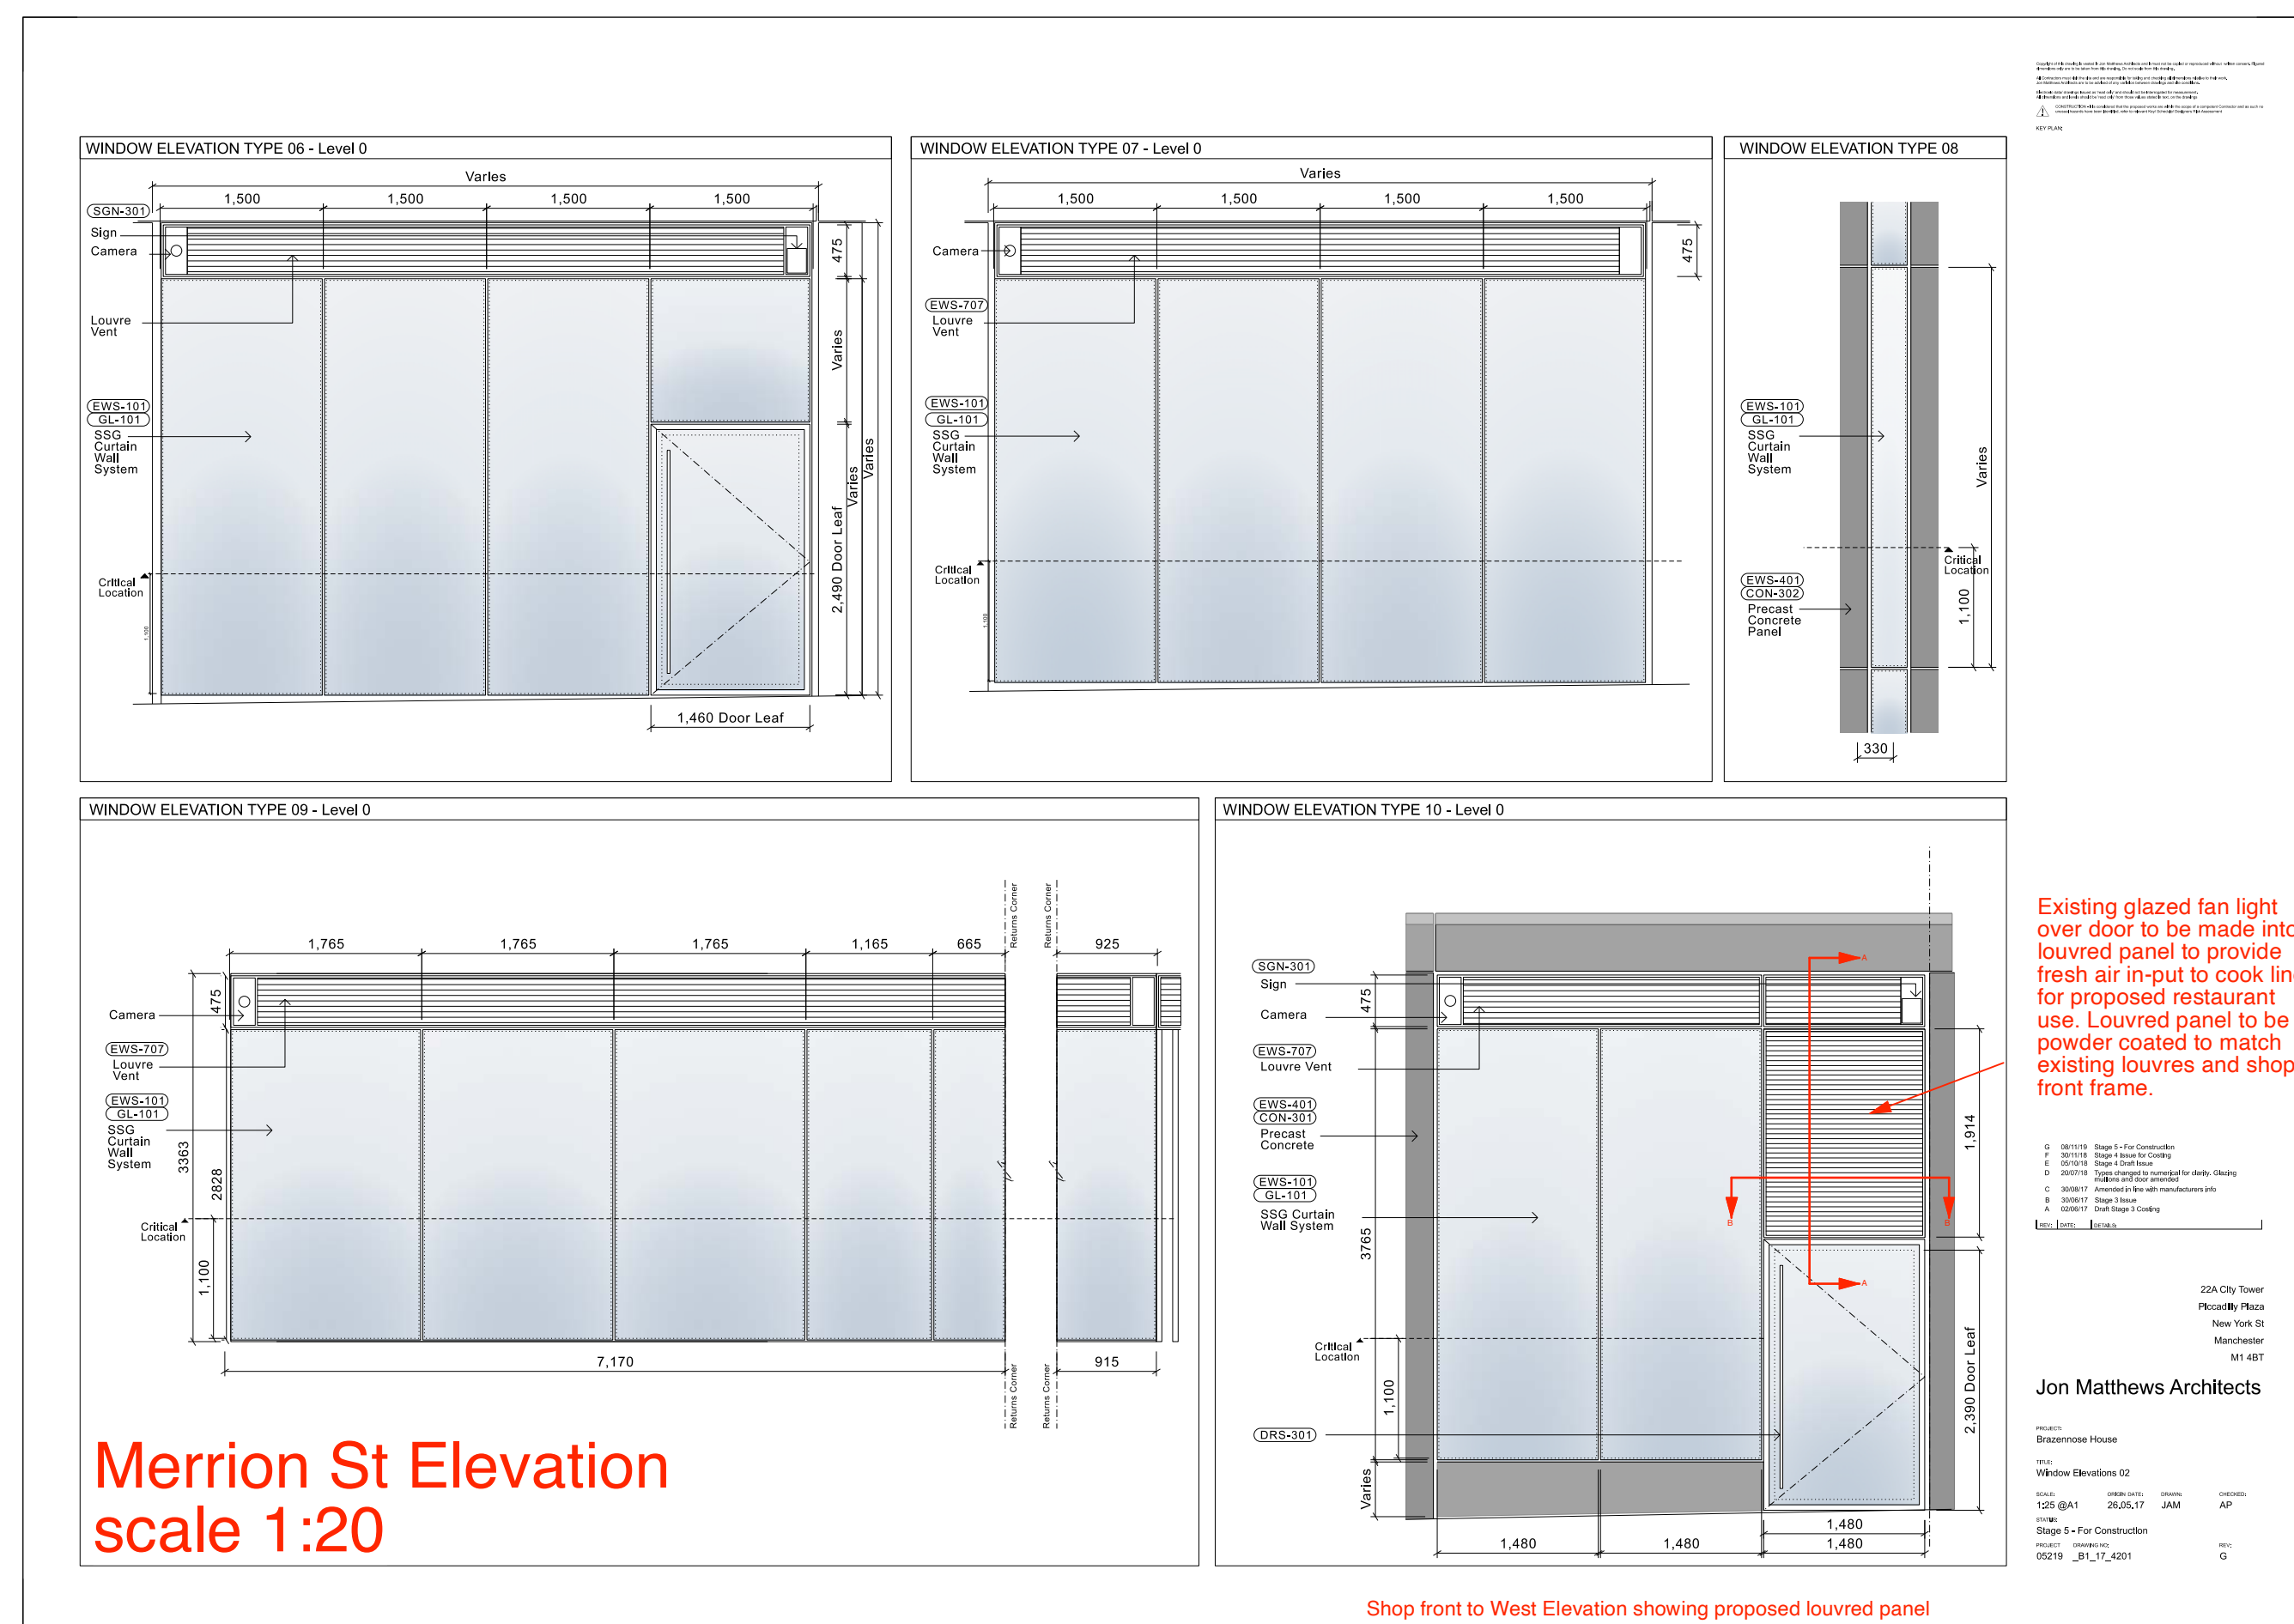


IKL331

Flange frame

REVISIONS :

inspire: design consultancy

49 the tannery lawrence street york yo10 3wh
t&f 01904 611 091 e peter@inspiredc.co.uk

CLIENT :

ZaaP Restaurants

**SITE : Ground Floor Units 1&2 The Lincoln,
Brazennose Street,
Manchester M2 5BP**

DRAWING TITLE:

Louvre Detail

DATE : **4 July 2023**

SCALE : **1:20 & 5 @ A1**

DRAWING BY : **PS**

DRAWING NO : **ZaaP/Manc/PP/03**

CONTRACTORS MUST VERIFY ALL DIMENSIONS ON SITE
BEFORE COMMENCING ANY WORK.FIGURED DIMENSIONS
TO TAKE PRECEDENCE OVER SCALED DIMENSIONS.
THE COPYRIGHT OF THIS DRAWING IS RESERVED.THE DRAWING
MUST NOT BE DISCLOSED WITHOUT ANY AUTHORITY.
DO NOT SCALE.