



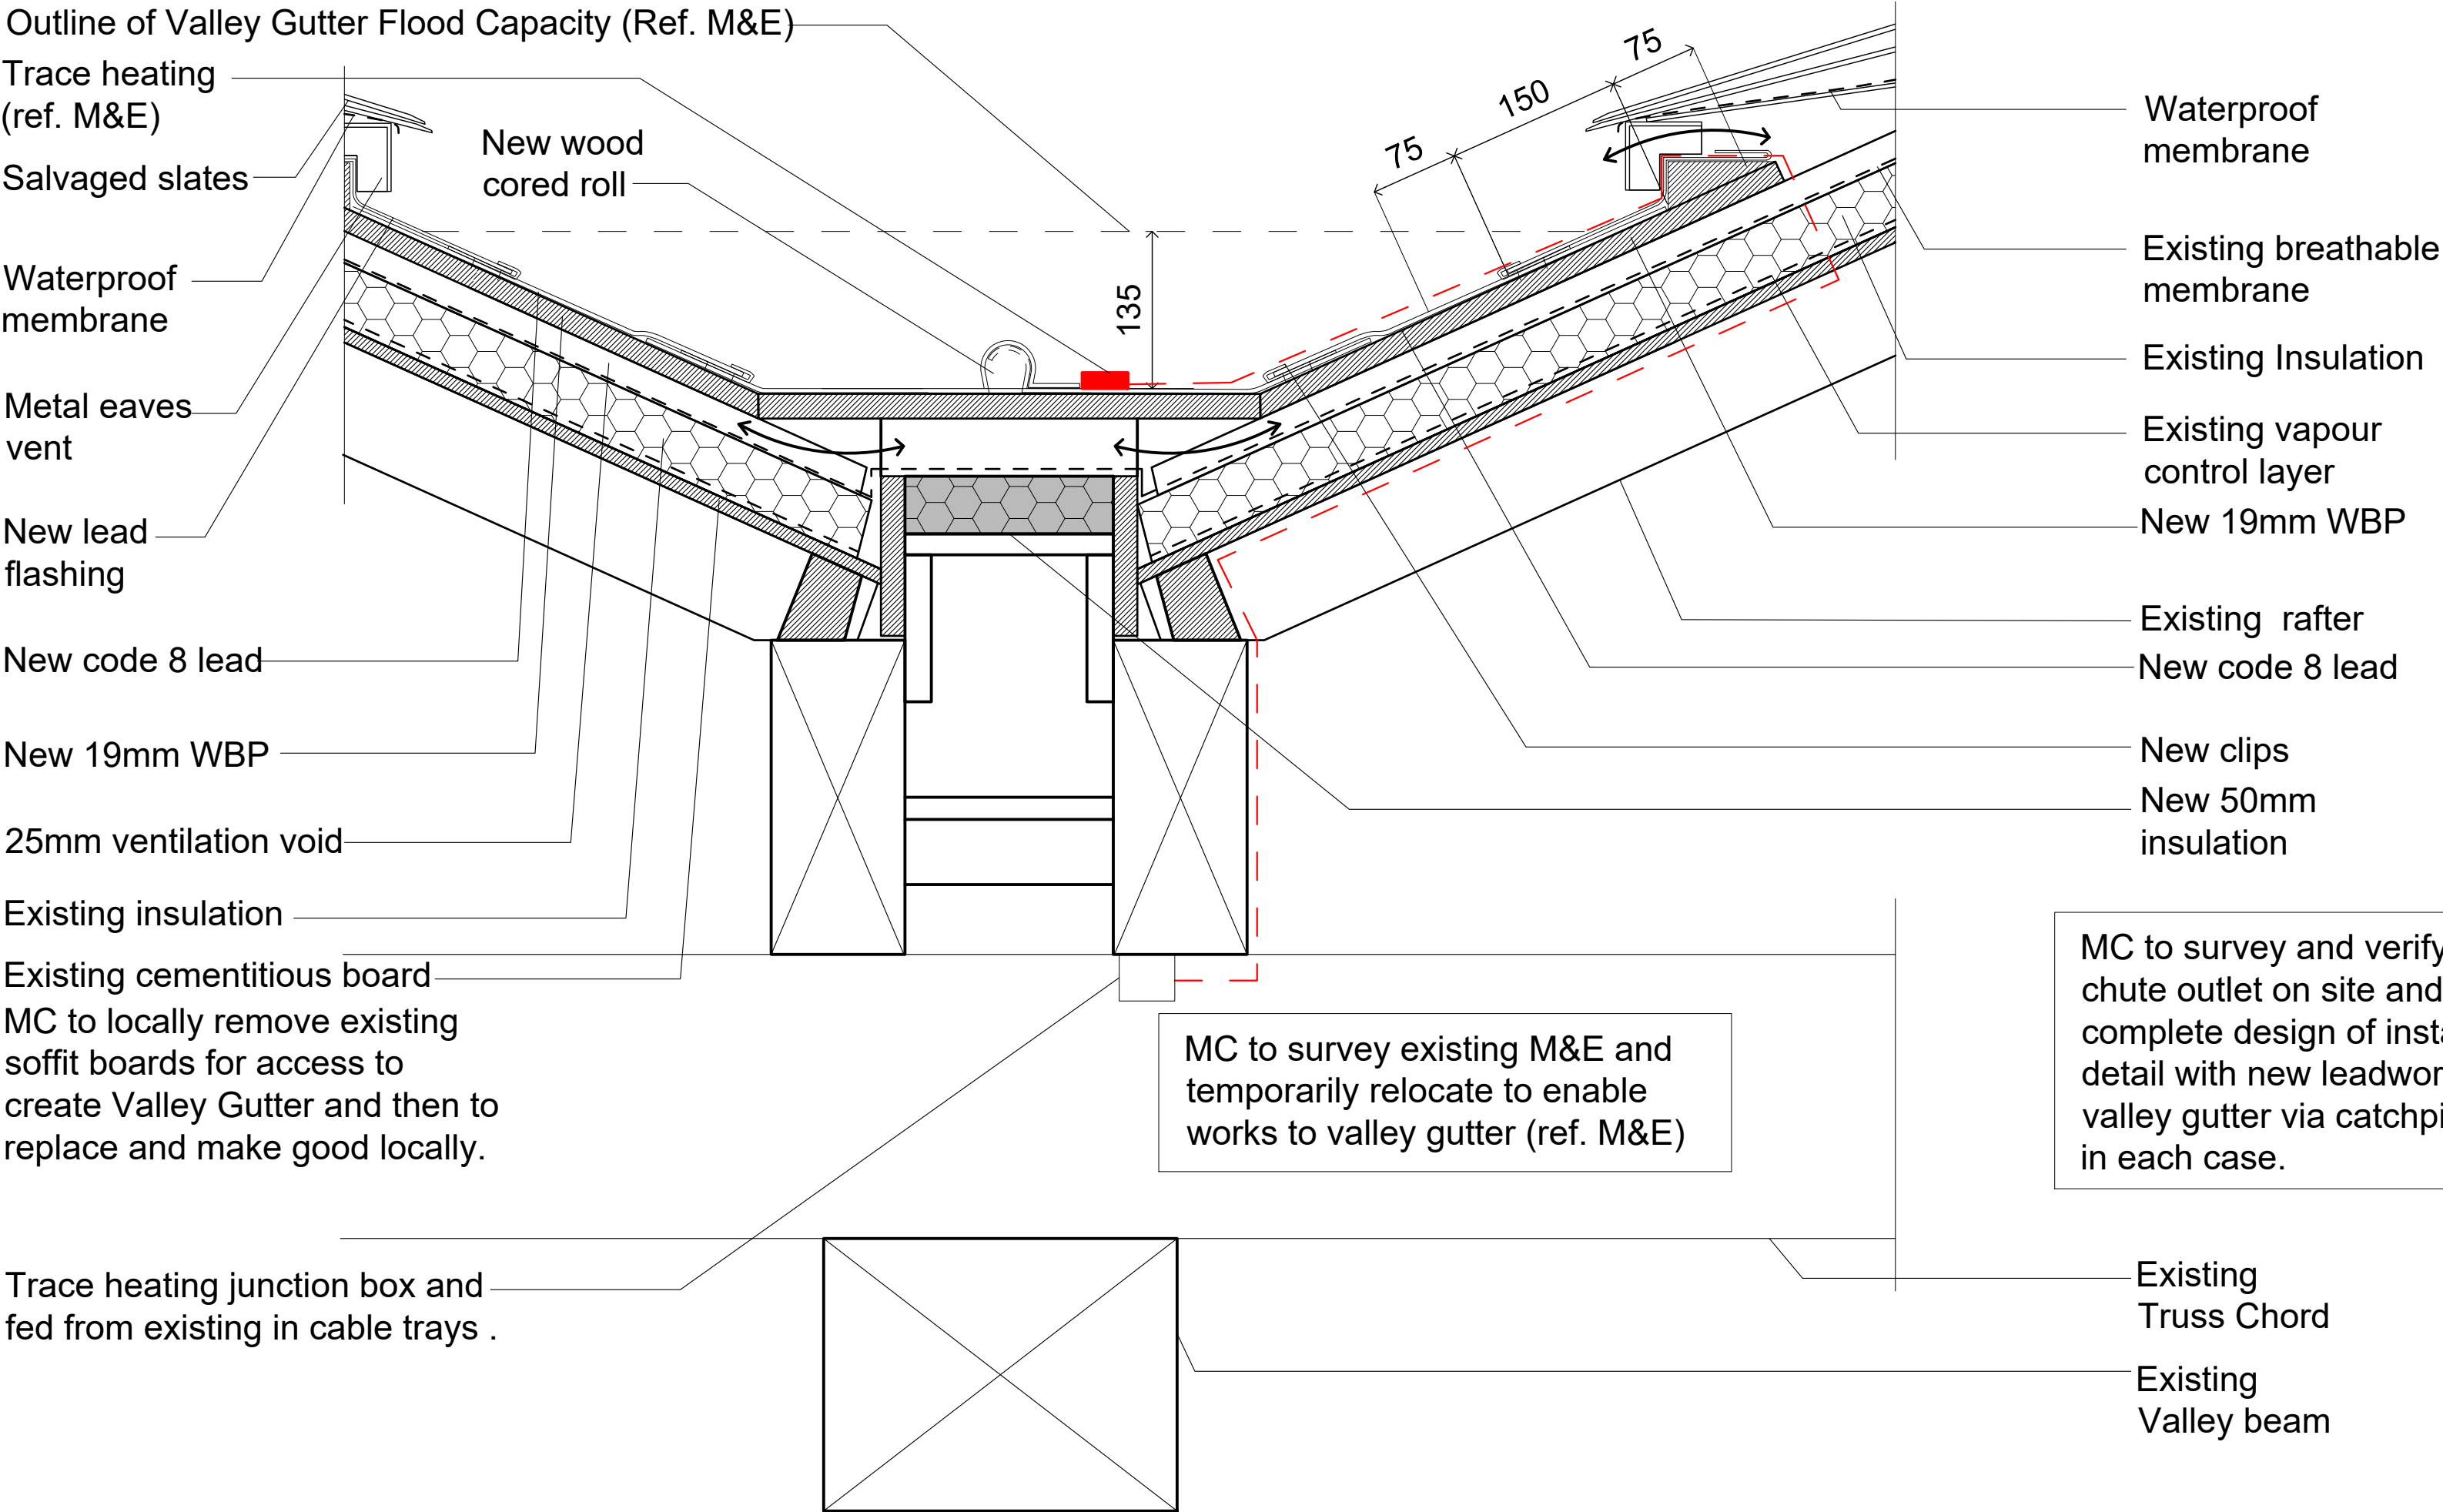


DETAIL 1: VALLEY GUTTER ABOVE VALLEY BEAM

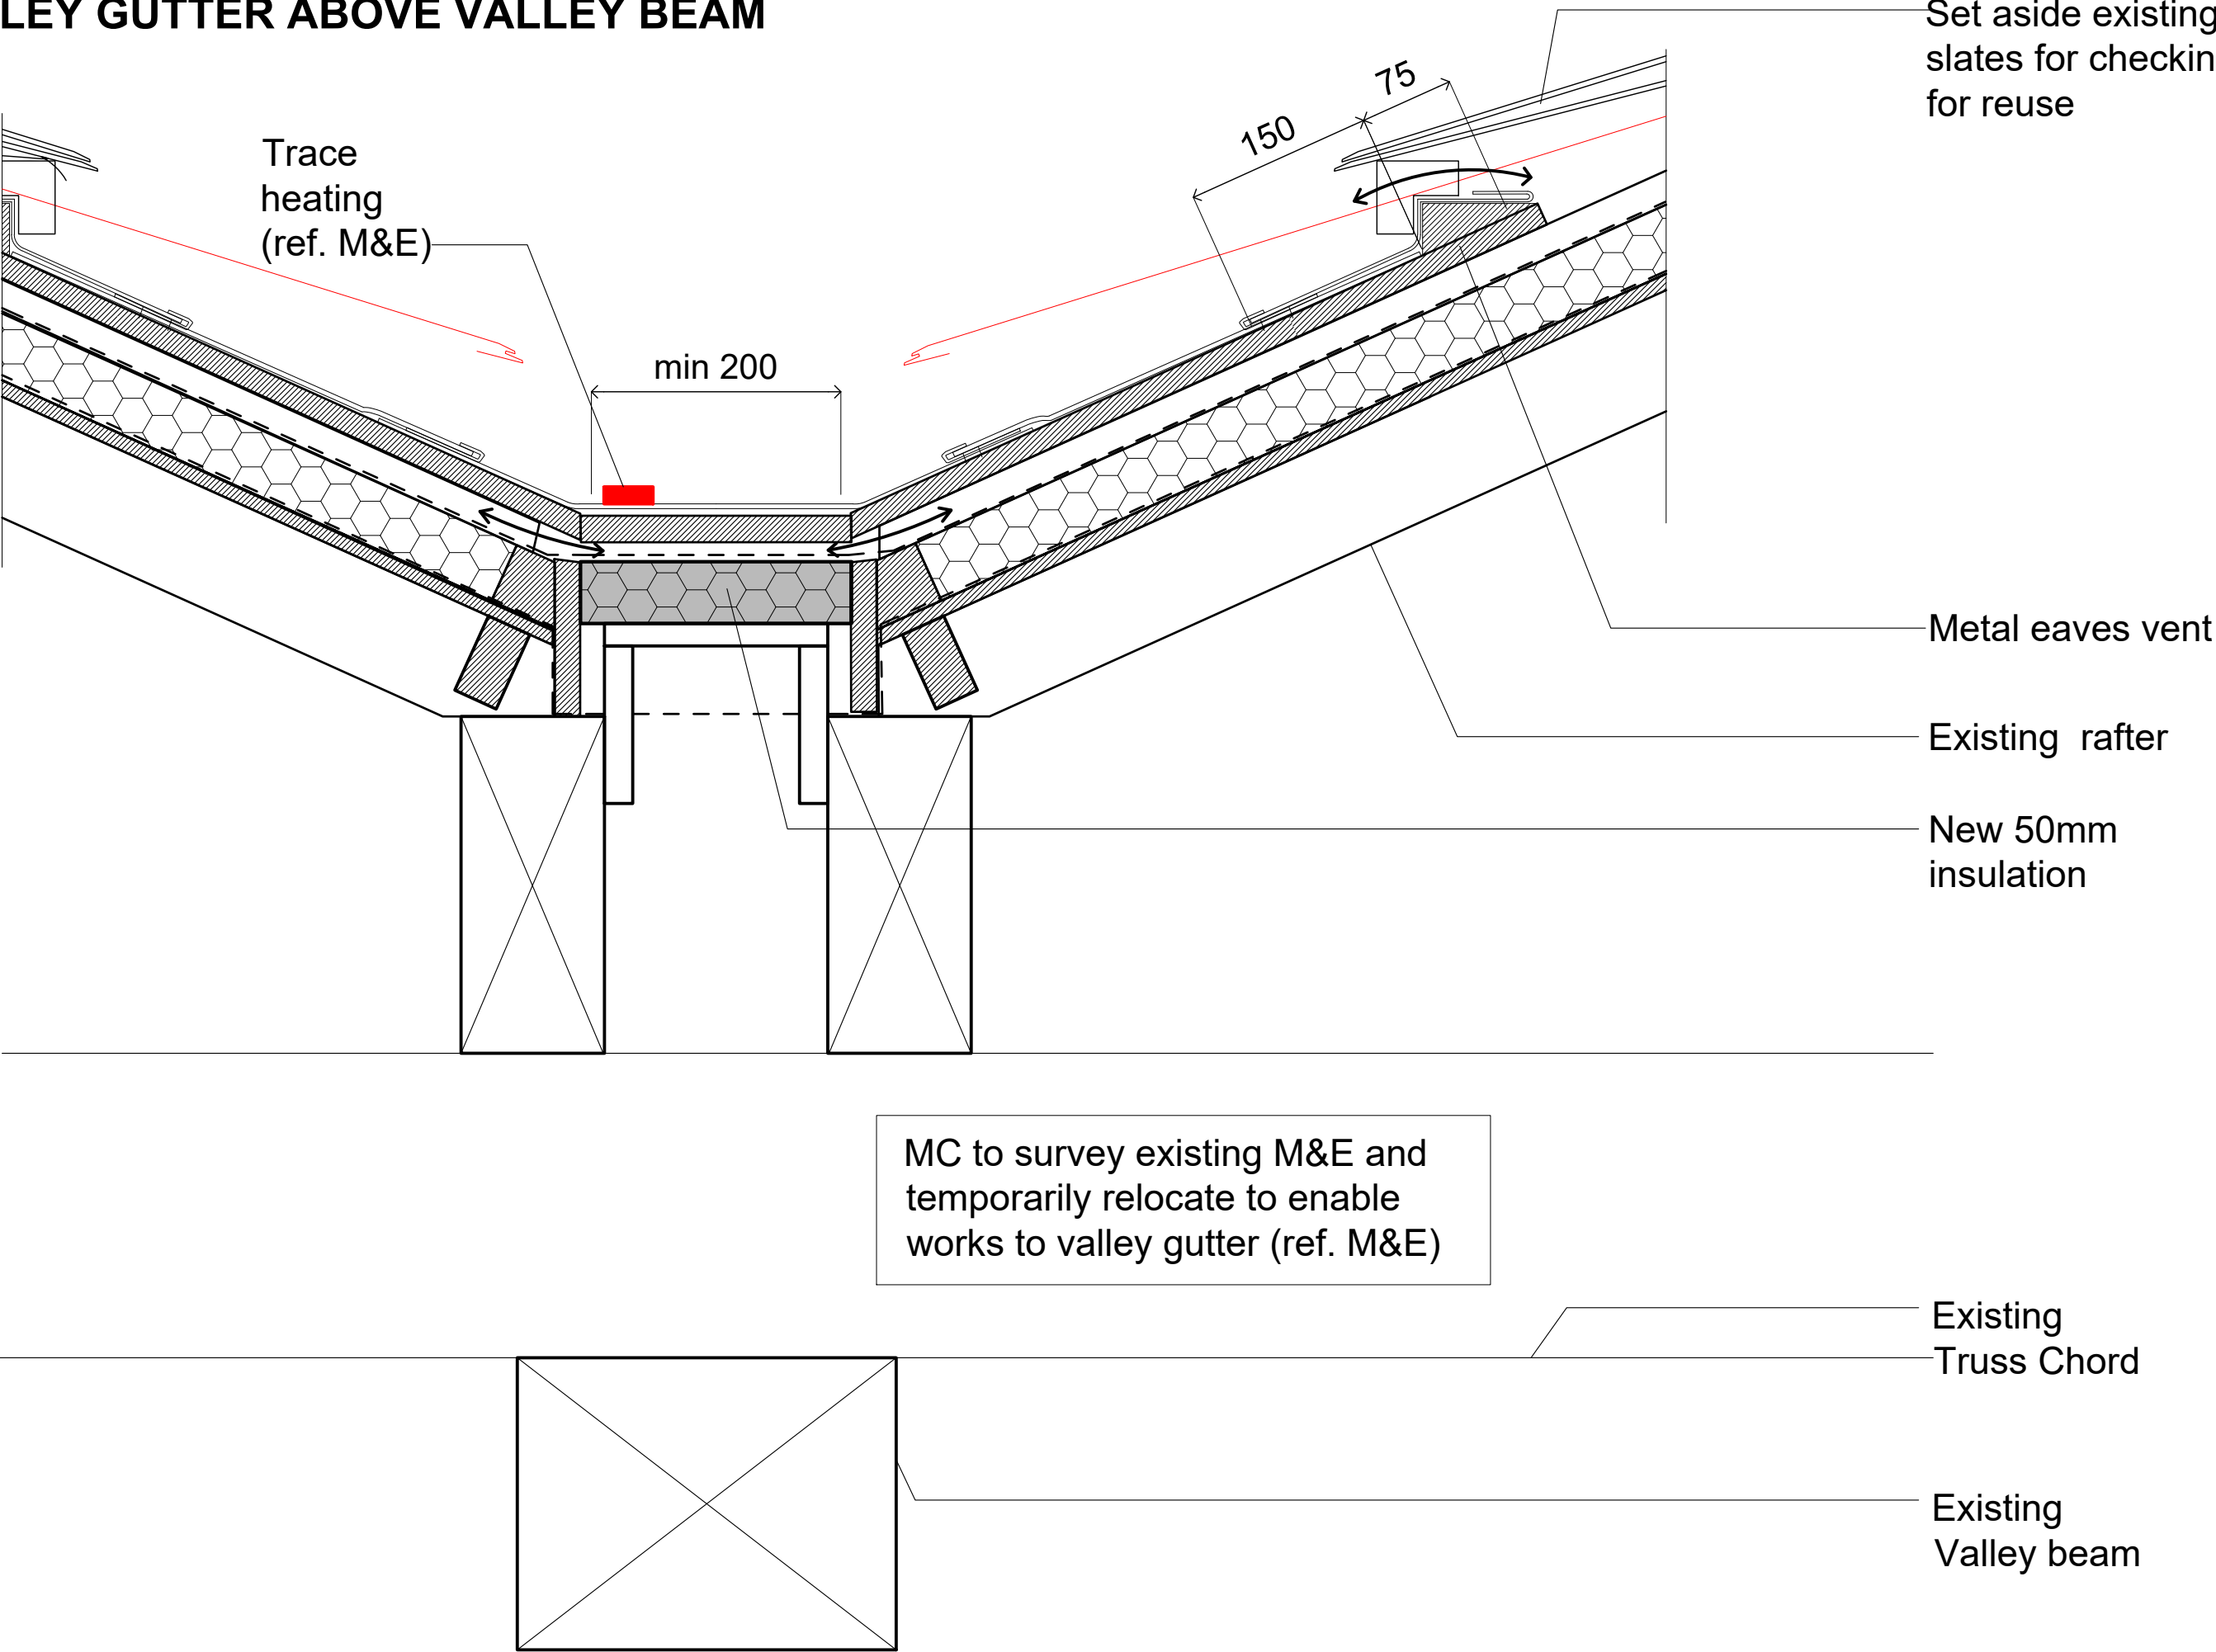


DETAIL 2: VALLEY GUTTER ABOVE VALLEY BEAM

VALLEY GUTTER: PROPOSED WORKS TO TYPICAL DETAIL OVER VALLEY BEAM 1:5 @ A1 / 1:10 @ A3

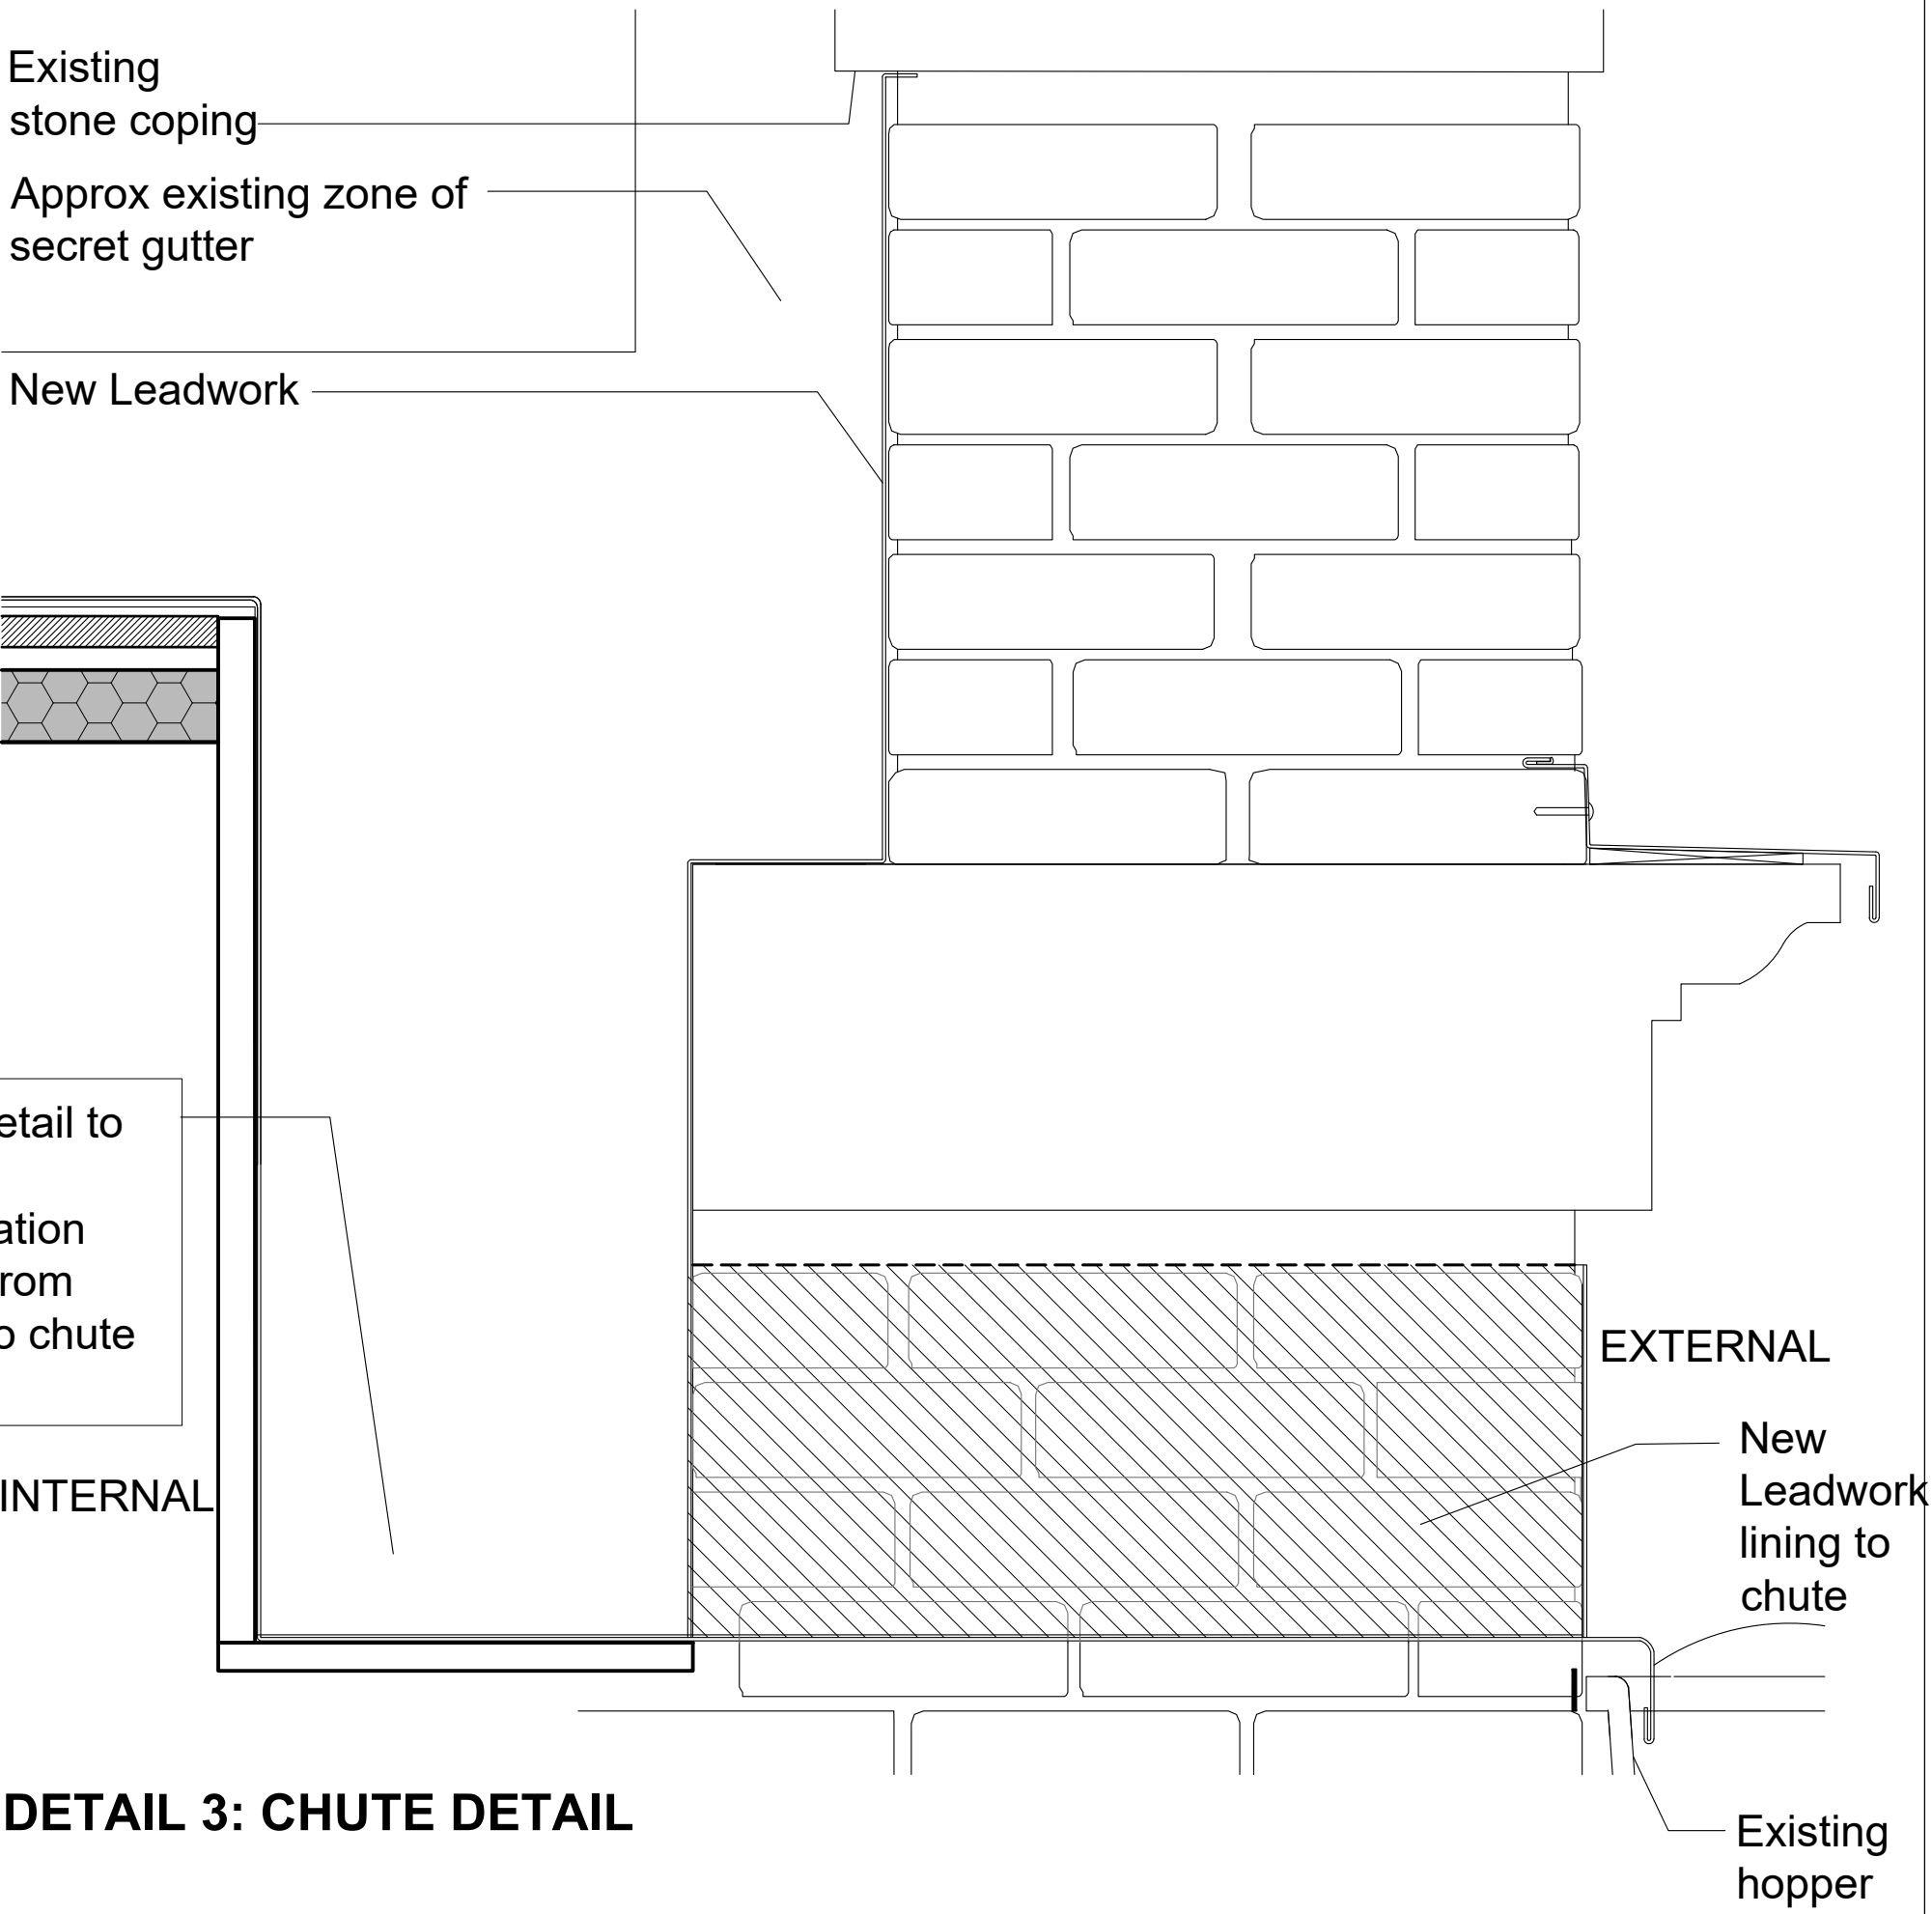


DETAIL 3: CHUTE DETAIL

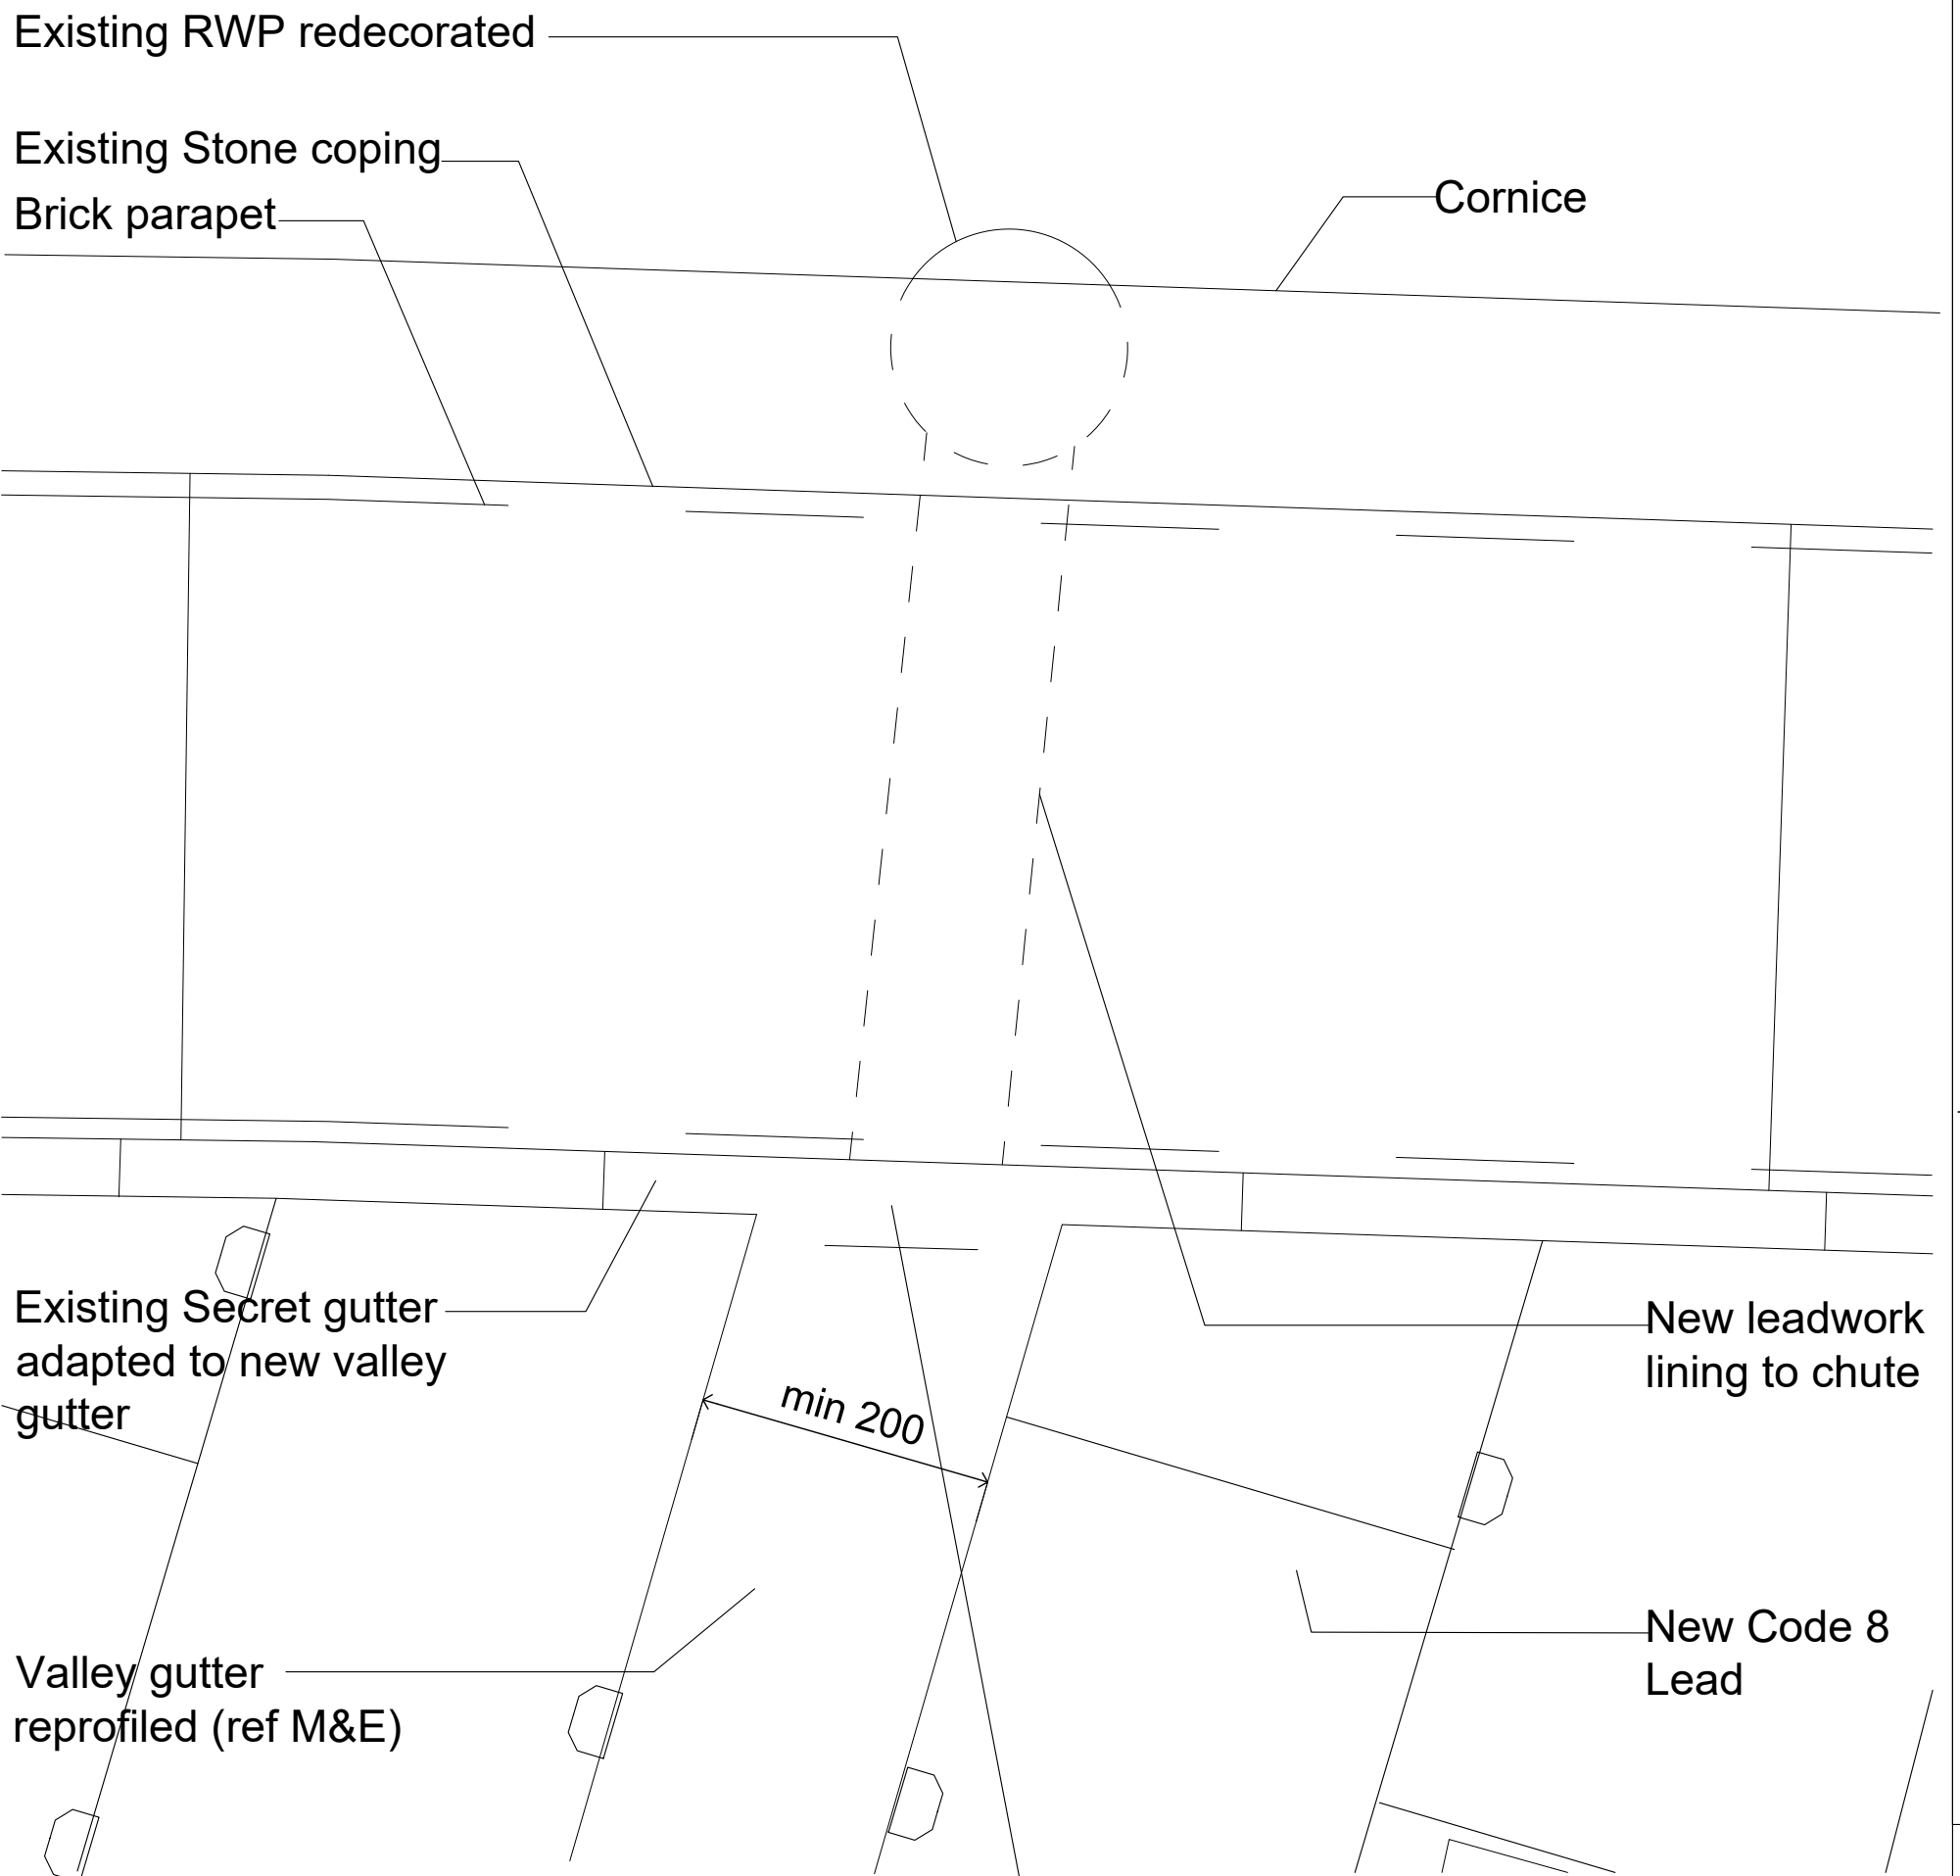

DETAIL 4: ROOF PLAN

MC to survey and verify detail to chute outlet on site and to complete design of installation detail with new leadwork from valley gutter via catchpit to chute in each case.

KEY PLAN
(Roof plan)
BAY 02

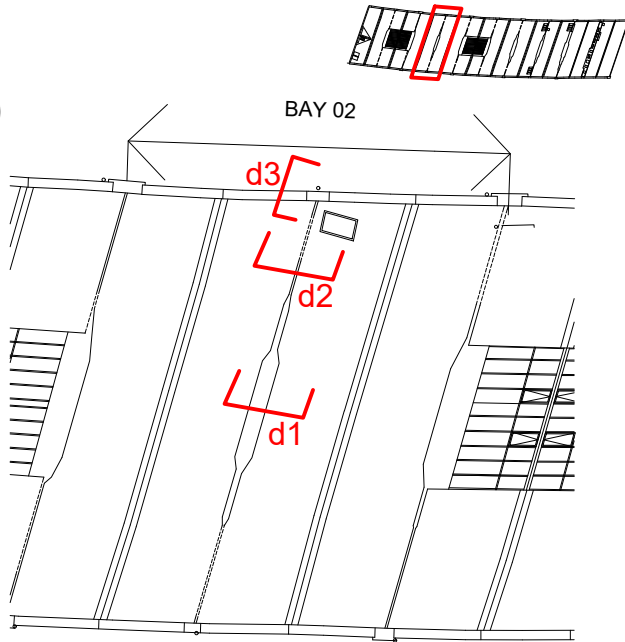

BASED ON MEASURED SURVEY BY "SITECH SURVEYING SERVICES"

JOB TITLE Essential Repair 1830 Warehouse, Science & Industry Museum. M3 4FP	JOB NO. 275	DRWG. TITLE Valley Gutter: Proposed works to Typical Detail over Valley Beam	STATUS Planning
DRWG. NO. 275 / PD / 321 (A1 ORIGINAL FORMAT)	REV: JP	SCALE: 1:5@A1 1:10@A3	DATE: 16/02/23
Studiodownie	TEL: +44 (0) 20 7299 7766 info@studiodownie.com	All dimensions to be checked on site by the Contractor and confirmed with the Architect prior to construction. Do not scale off this drawing.	