


REVISION	DATE	DESCRIPTION
P01	18.08.22	FOR COMMENT
P02	17.03.23	PLANNING ISSUE


NOTE

No demolition work associated with approved application 135628/LO/2022 have not been completed; store walls to be retained 'as existing'

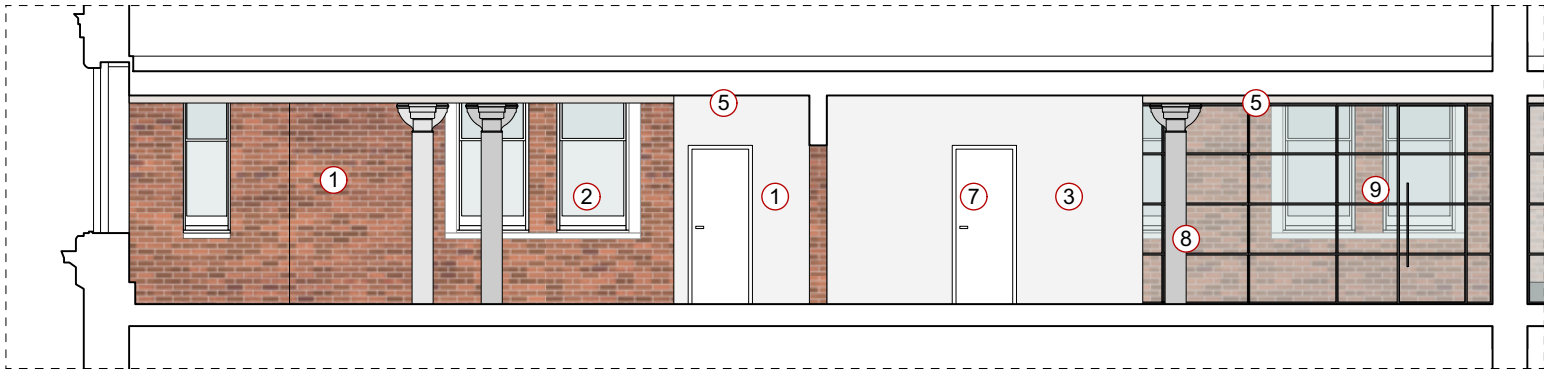


FOURWAYS HOUSE, FOURTH FLOOR
EXISTING SECTION AA'

1.100 @ A3

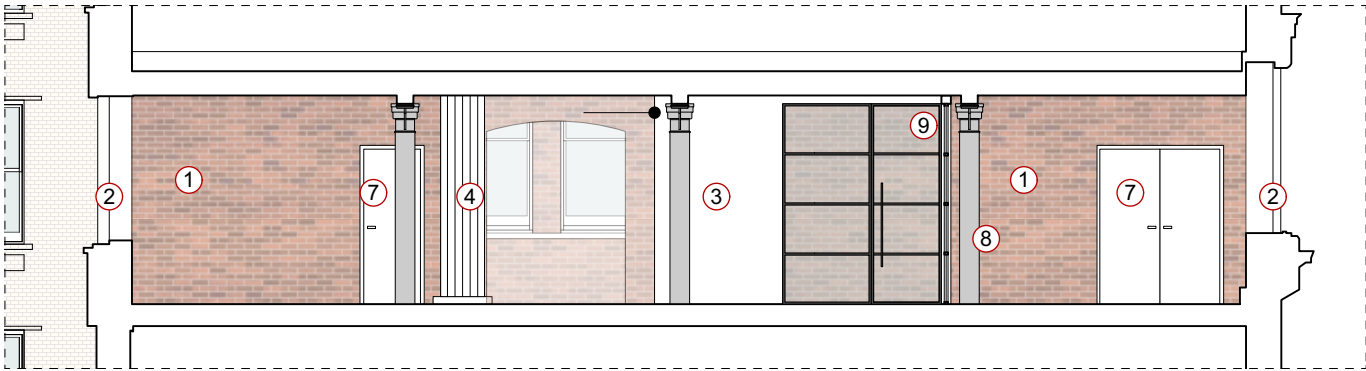


FOURWAYS HOUSE, FOURTH FLOOR
EXISTING SECTION CC'

1.100 @ A3

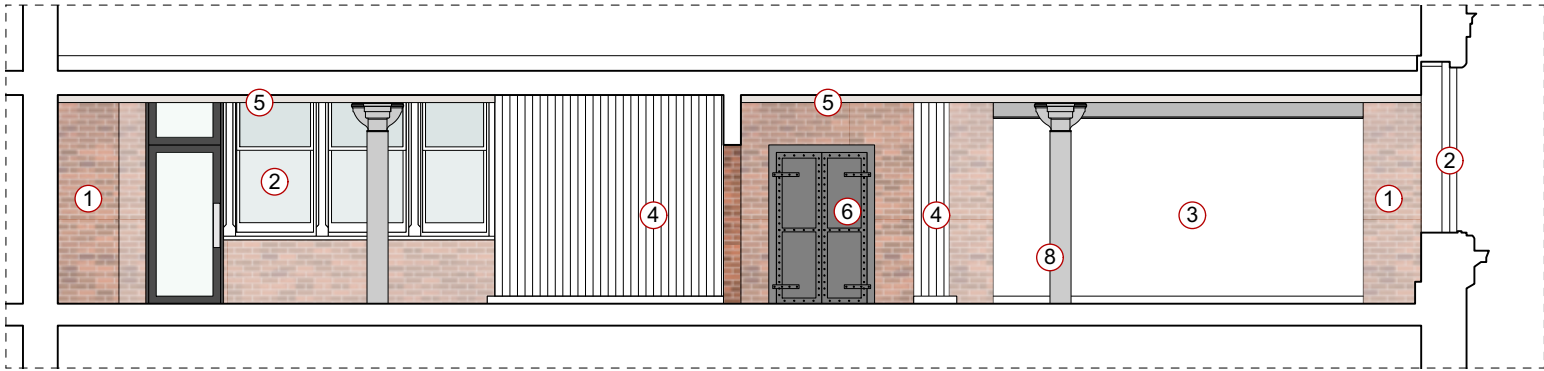


FOURWAYS HOUSE, FOURTH FLOOR
EXISTING SECTION BB'

1.100 @ A3

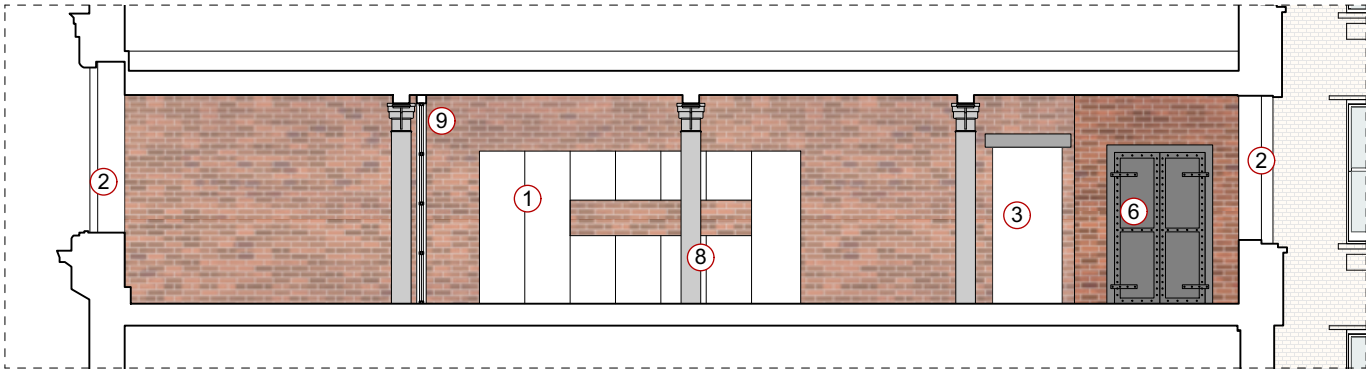

FOURWAYS HOUSE, FOURTH FLOOR
EXISTING SECTION DD'

1.100 @ A3

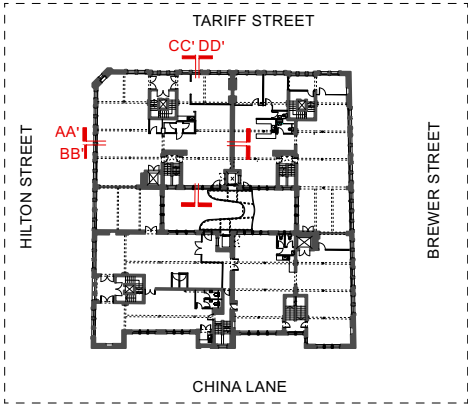

SECTION KEY	
①	EXISTING BRICKWORK EXPOSED
②	ORIGINAL SASH WINDOWS
③	NON-ORIGINAL PARTITION WALLS
④	NON-ORIGINAL TIMBER VERTICAL BOARDING
⑤	ORIGINAL TIMBER BEAMS
⑥	ORIGINAL CAST IRON DOOR
⑦	EXISTING DOORS
⑧	EXISTING CAST IRON COLUMNS
⑨	PROPOSED GLAZED SCREEN

PLANNING

OMIArchitects

31 Blackfriars Road, Salford, Manchester, M3 7AQ
+44(0)161 832 3242 / info@omiarchitects.com / www.omiarchitects.com

PROJECT	FOURWAYS					
DRAWING	FOURTH FLOOR - PROPOSED SECTIONS					
DATE	FEB' 22	DRAWN BY	PE	SCALE	1:100	@A3
JOB NO.	1420	DWG.NO.	L 2299			