







7 Front 3D View

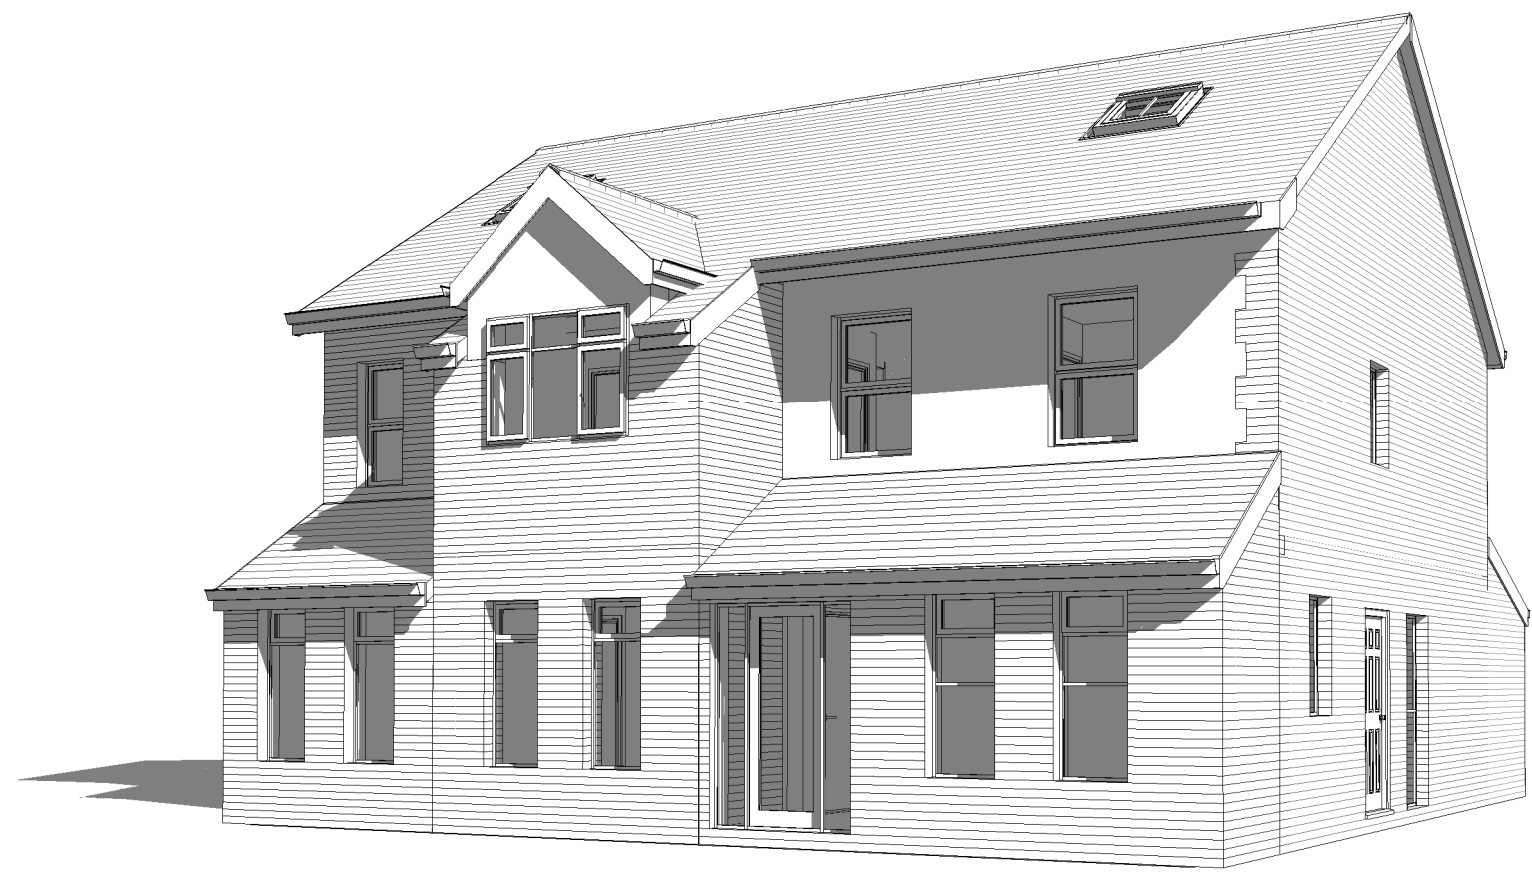

6 Rear 3D View

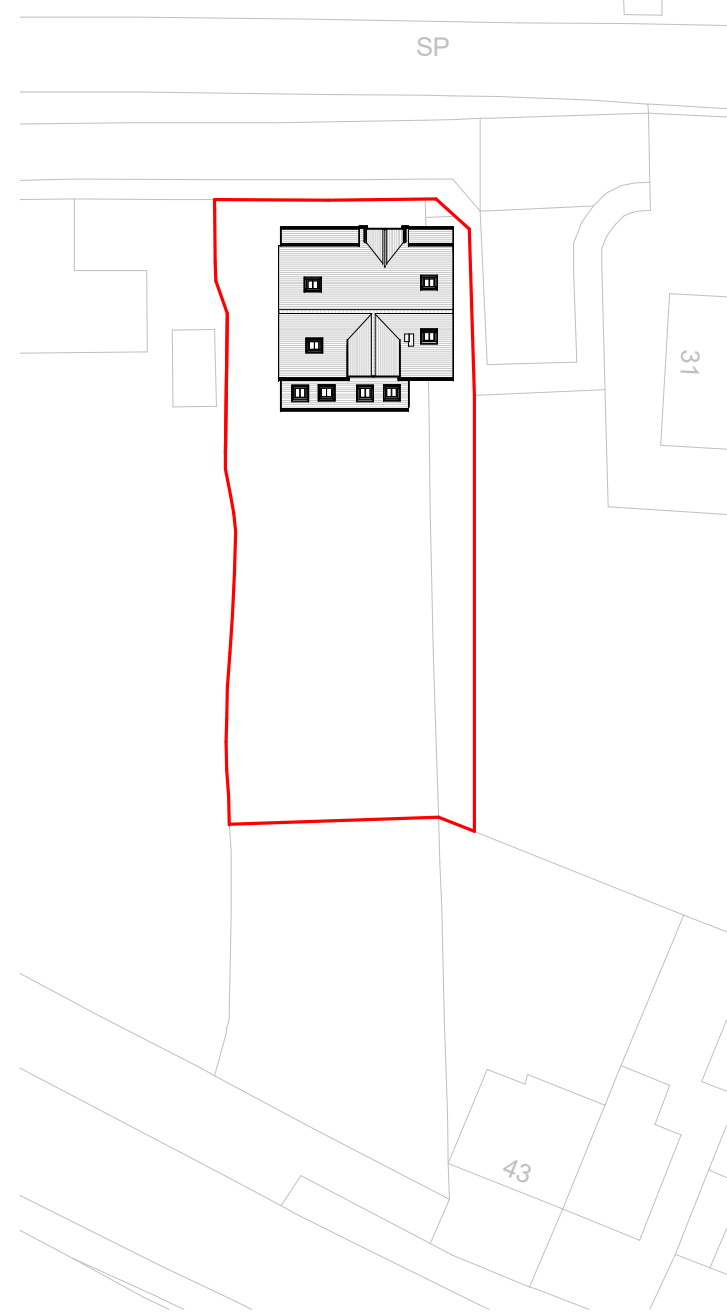

5 Block Plan
1 : 500

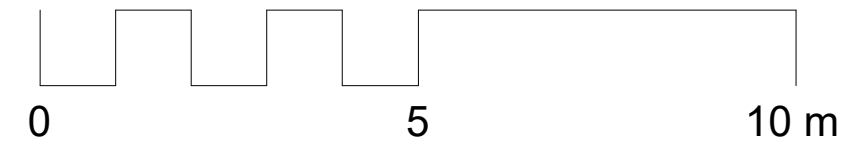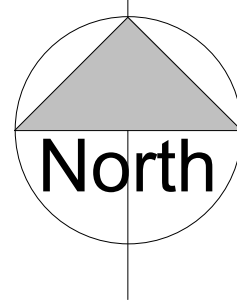


NOTES

ALL DIMENSIONS AND LEVELS ARE TO BE CHECKED ON SITE


ANY DISCREPANCIES ARE TO BE REPORTED TO THE PROJECT MANAGER BEFORE ANY WORK COMMENCES

THIS DRAWING SHALL NOT BE SCALED TO ASCERTAIN ANY DIMENSIONS WORK TO FIGURED DIMS ONLY


THIS DRAWING SHALL NOT BE REPRODUCED WITHOUT EXPRESS WRITTEN PERMISSION FROM Clarks Bespoke Design LTD.

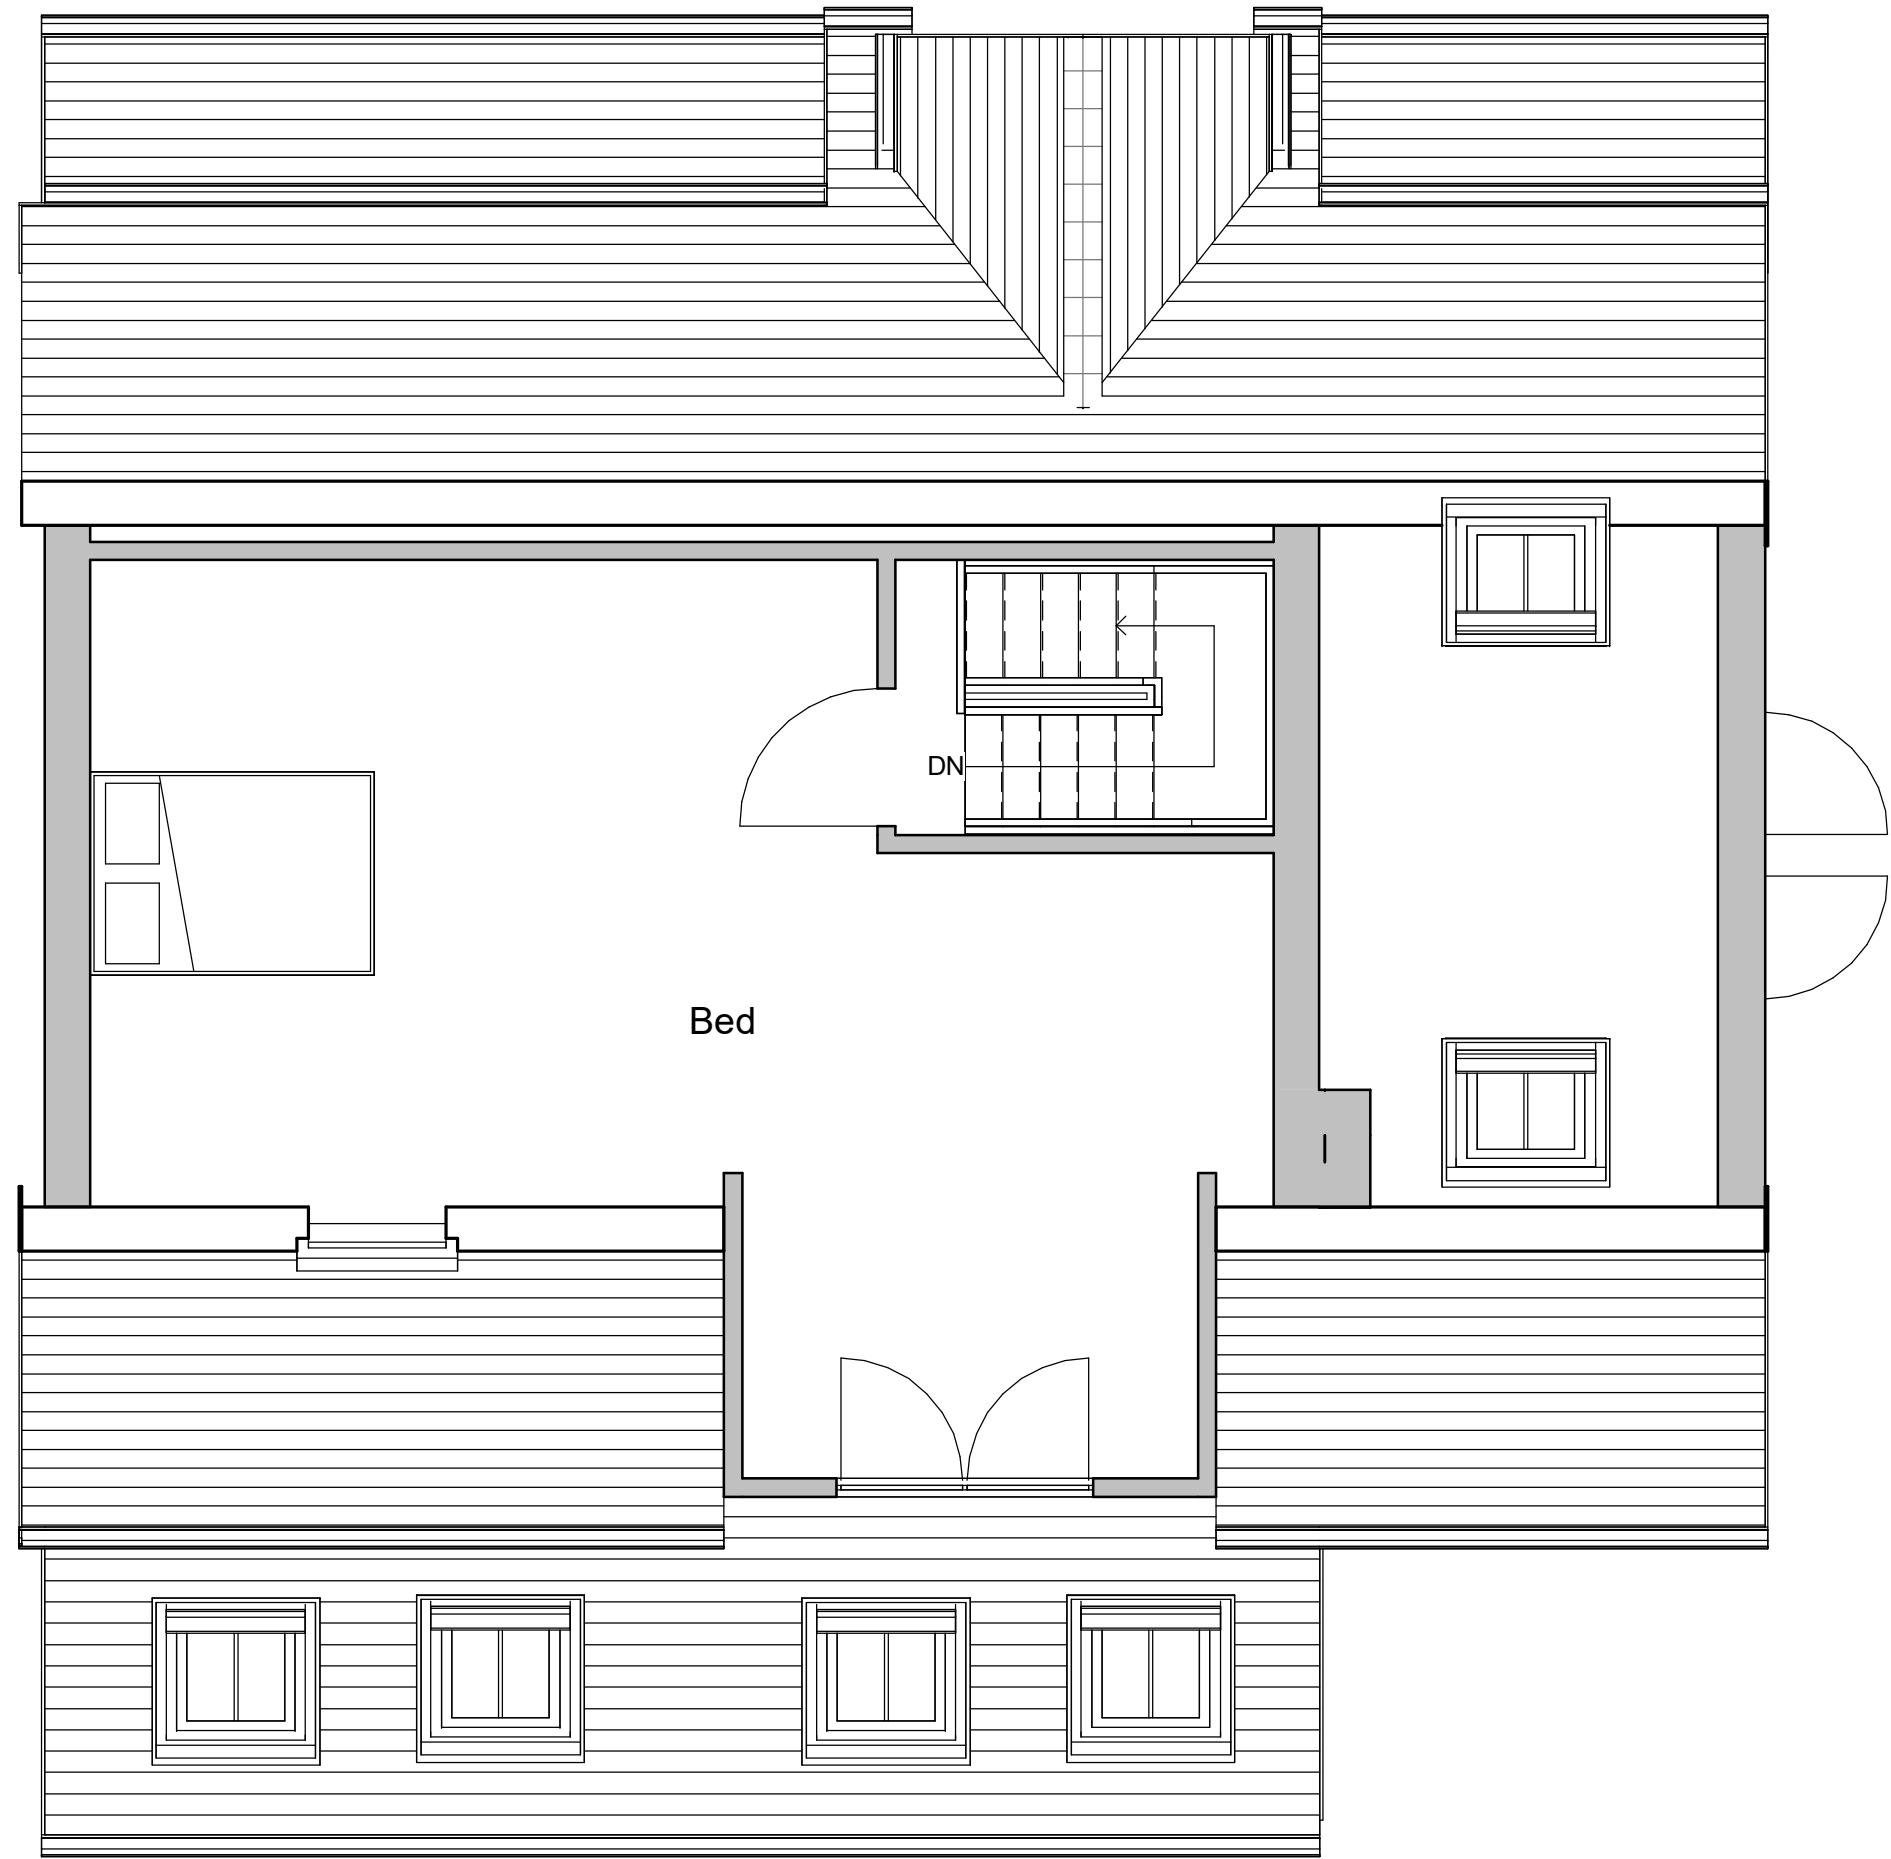

4 Proposed 2nd Floor
1 : 50

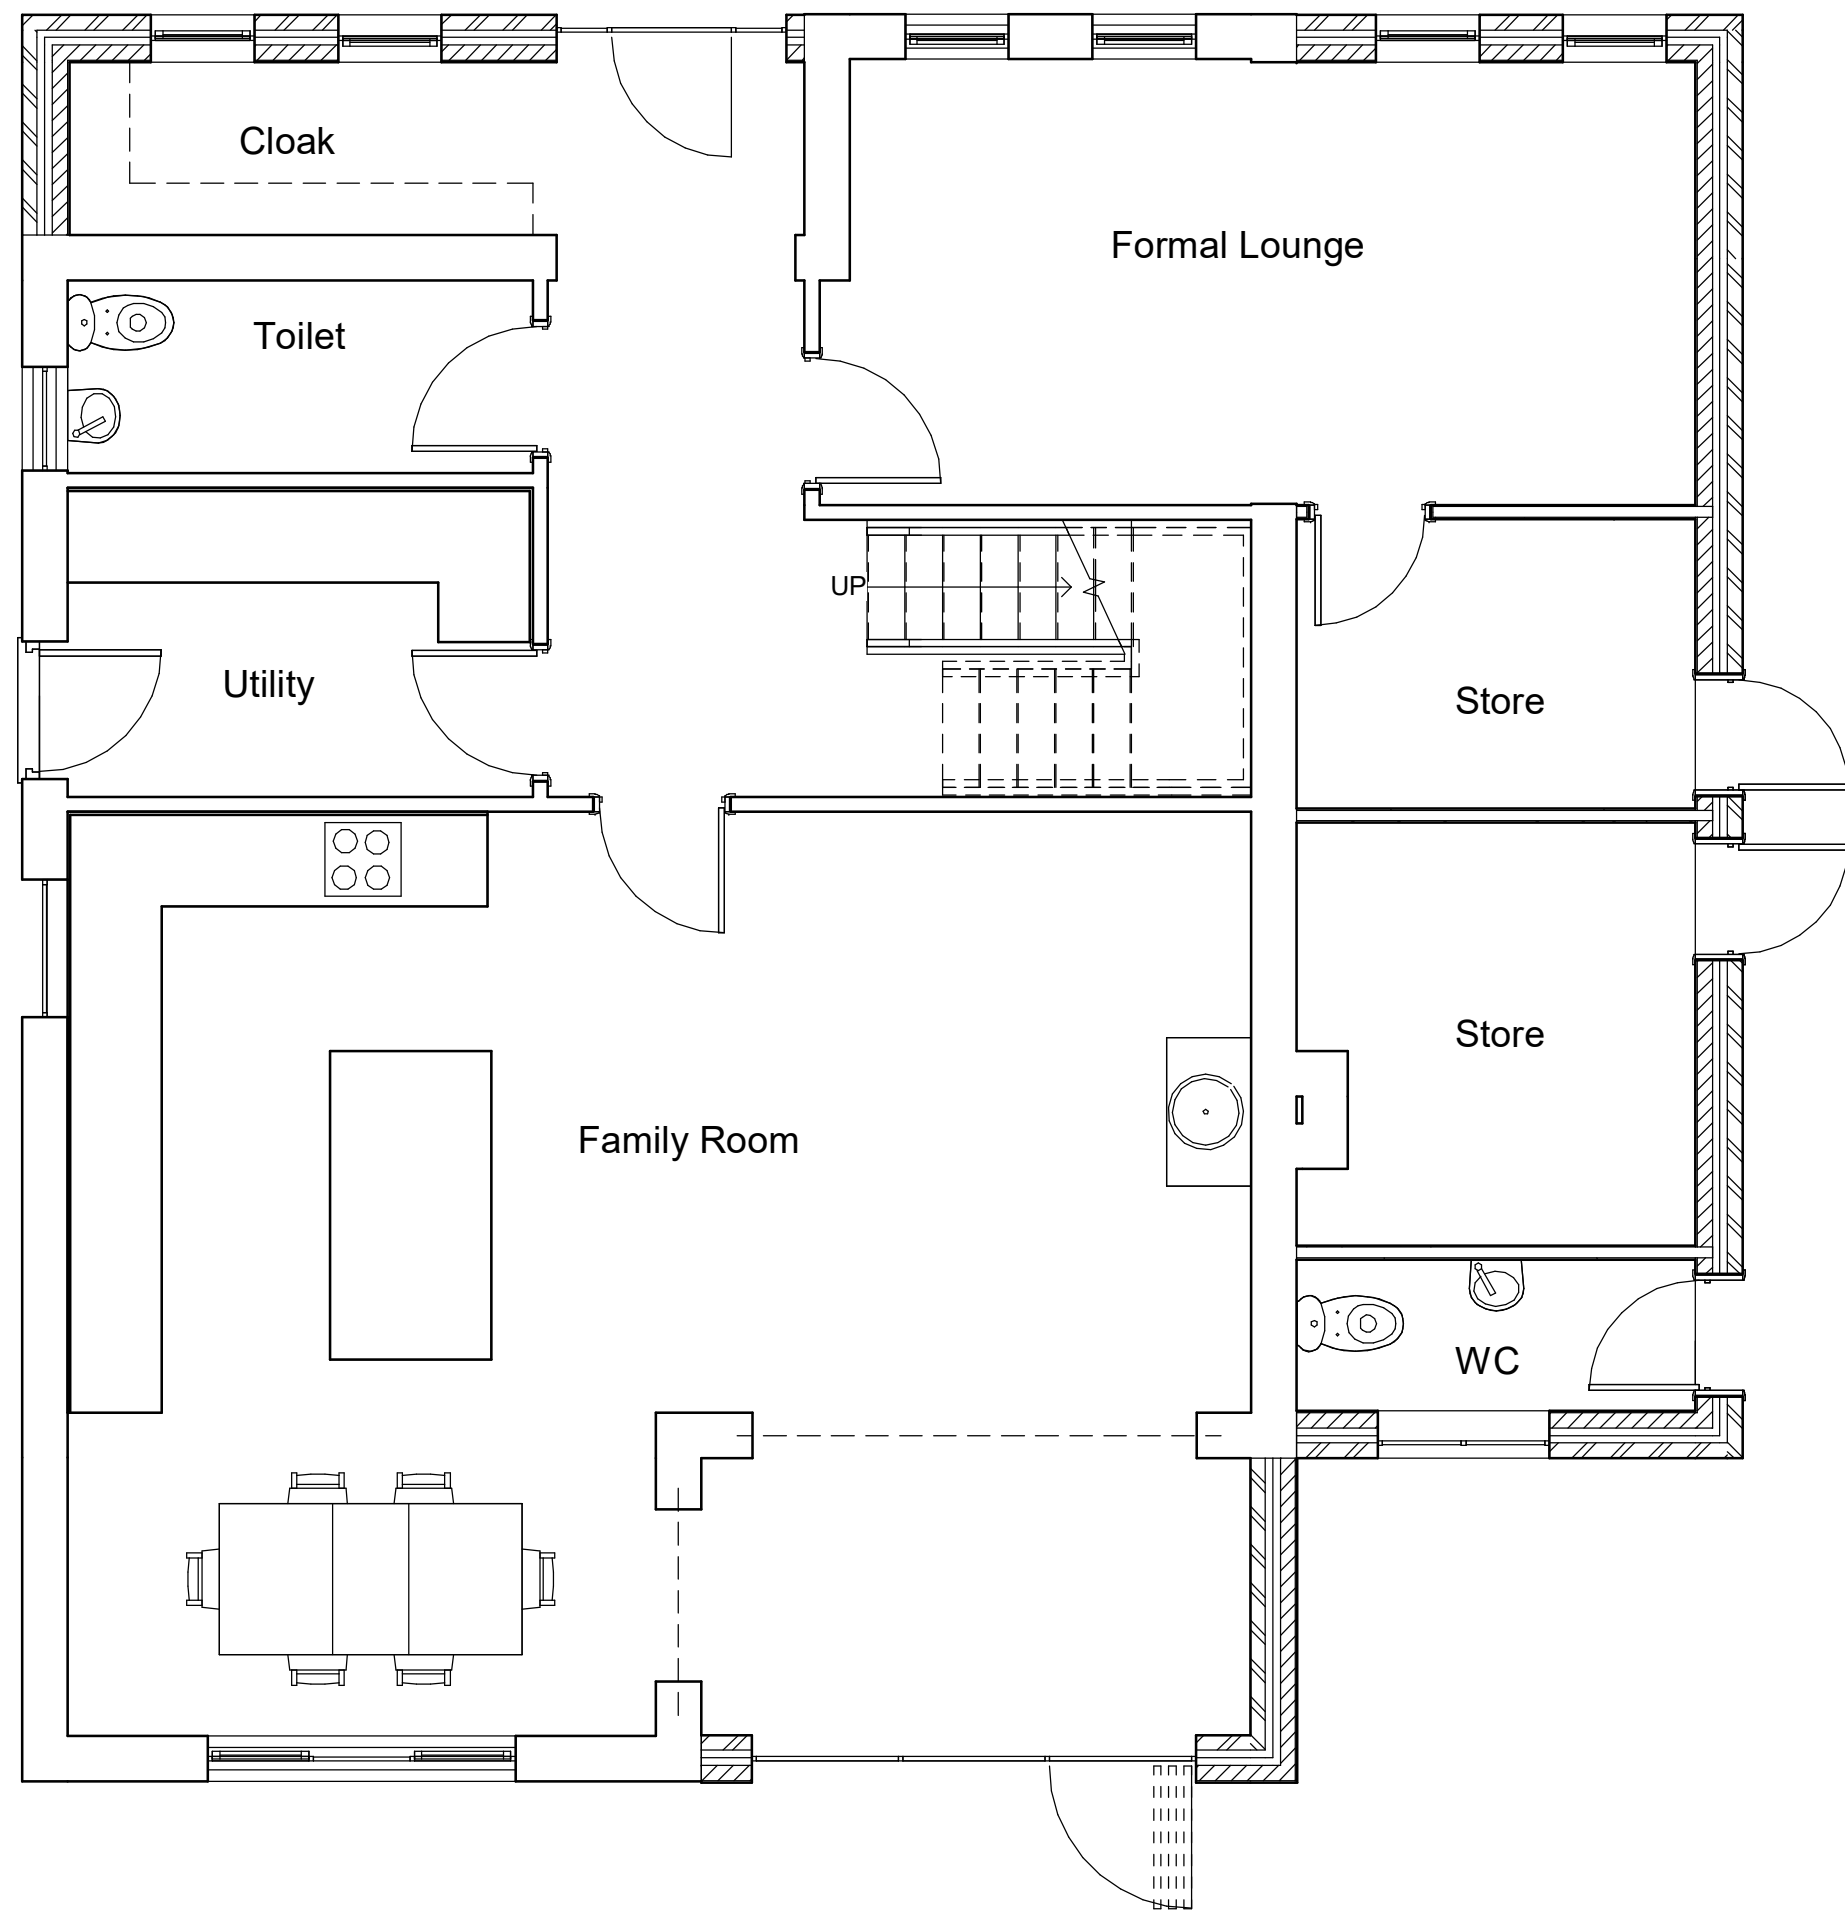


2 Proposed Ground Floor
1 : 50

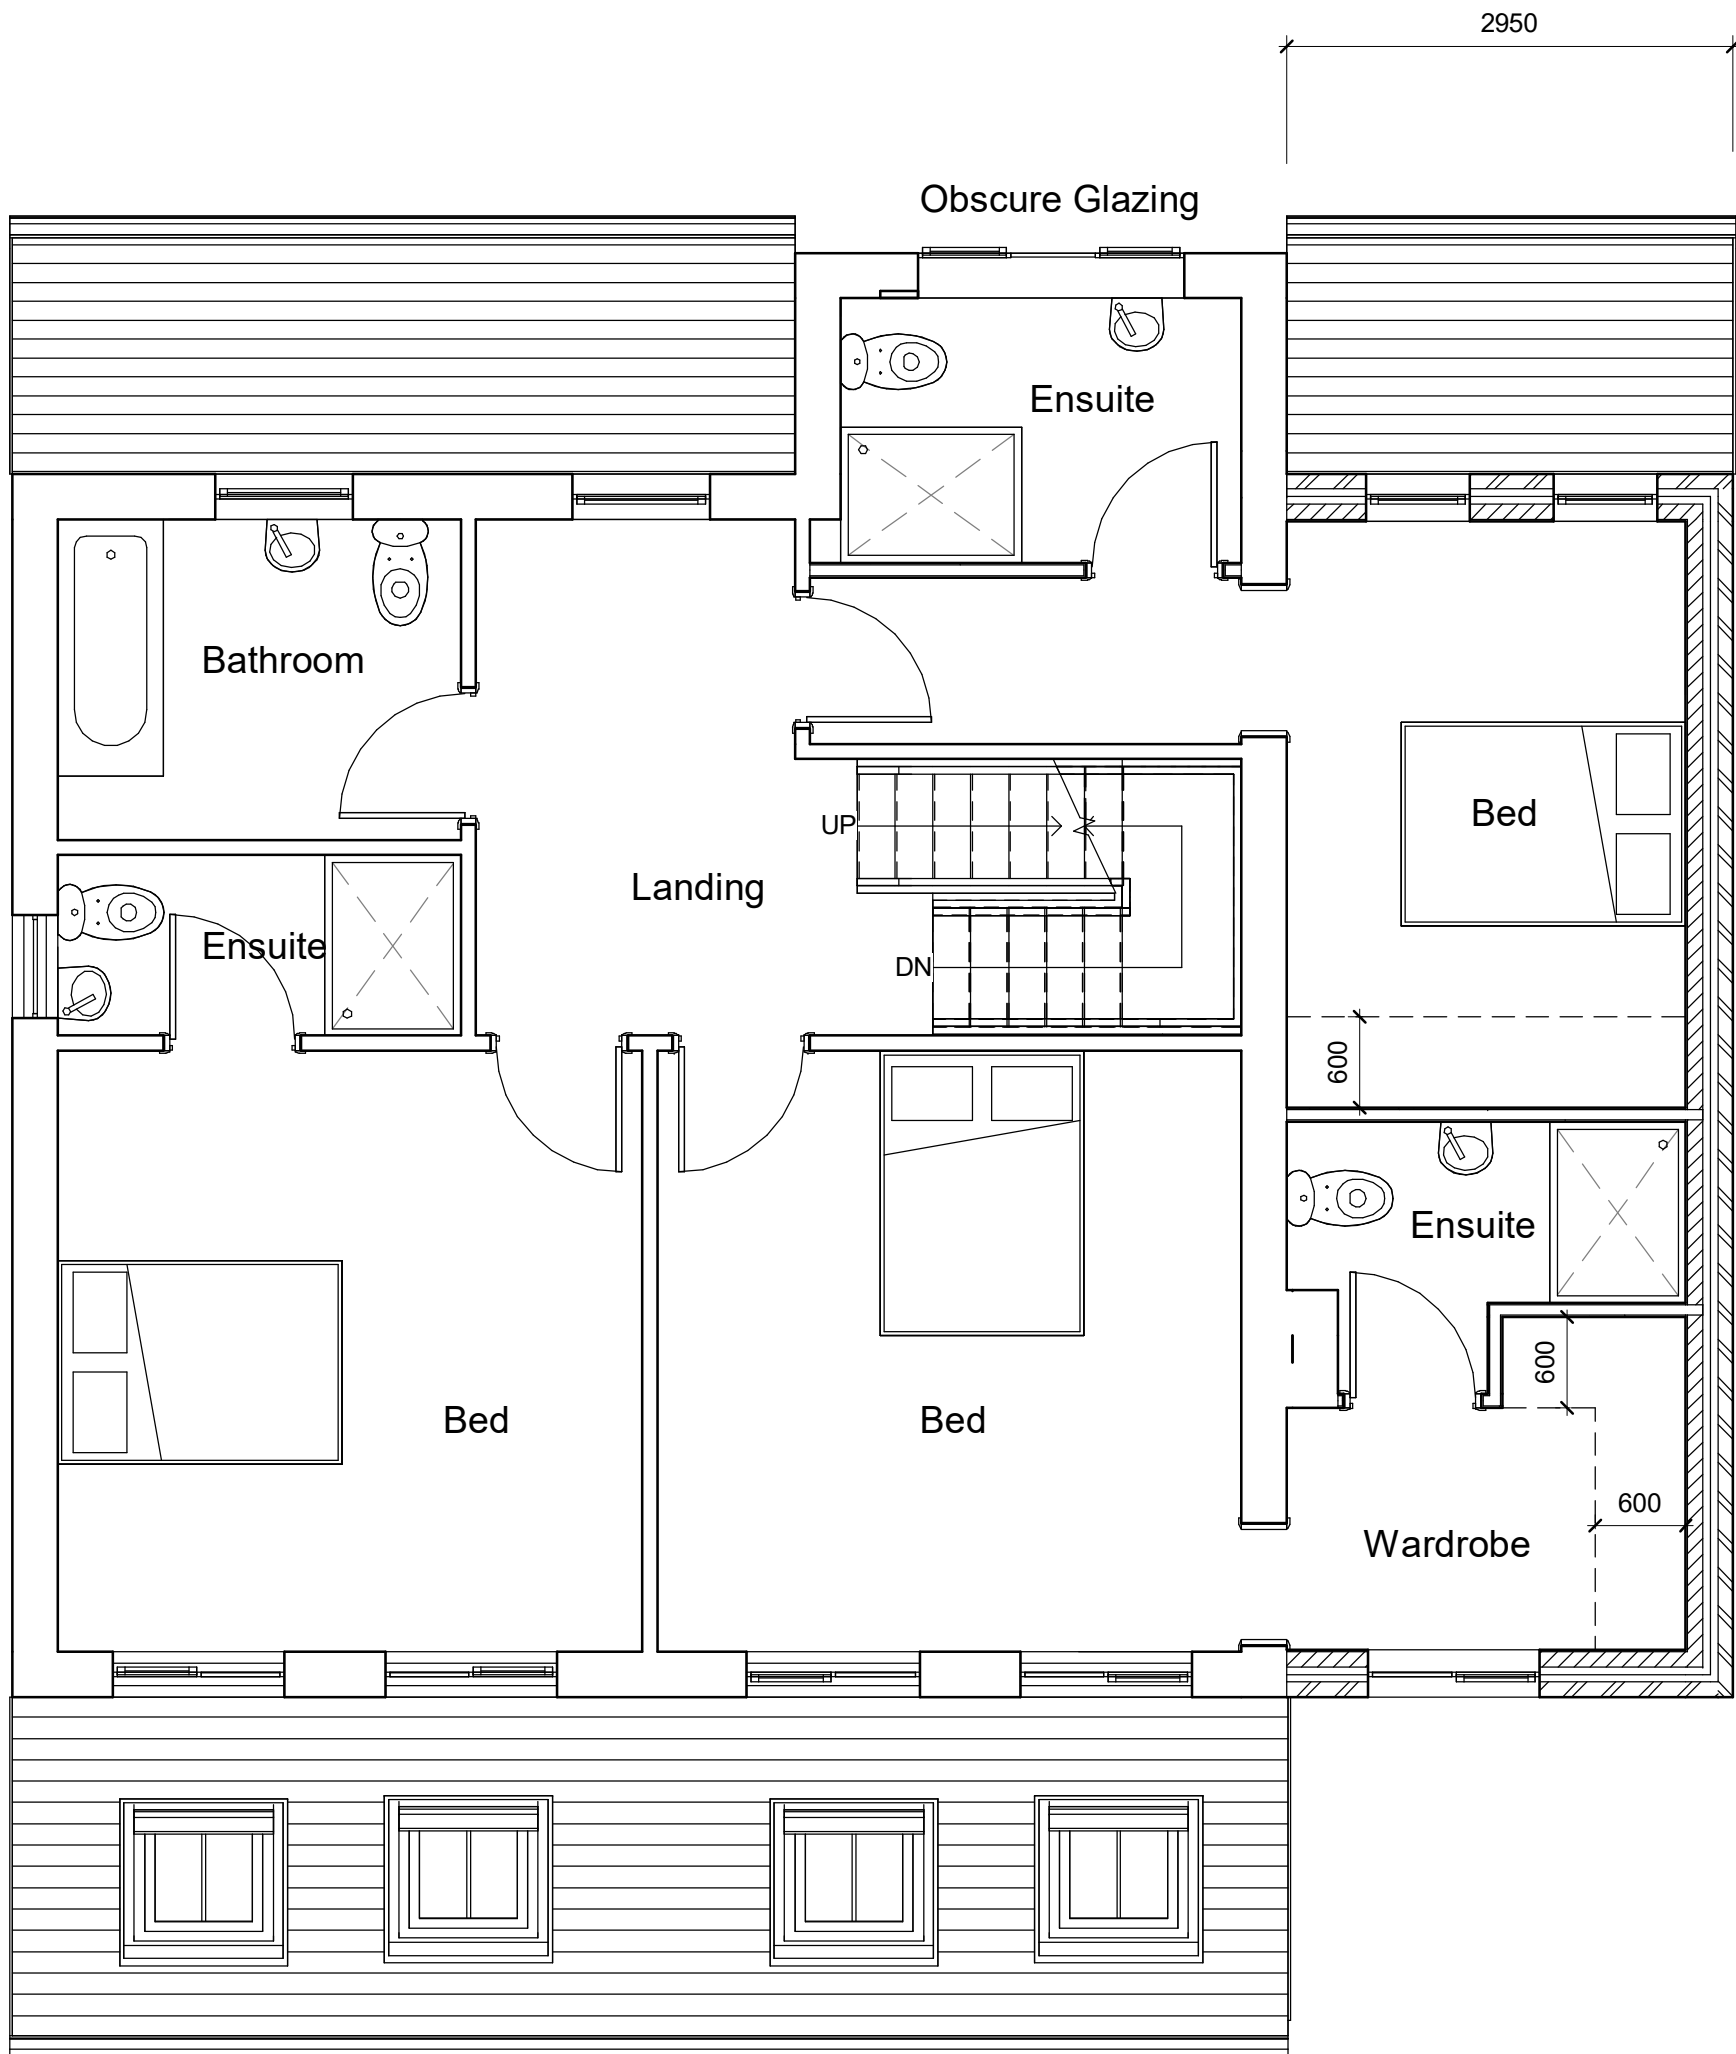

3 Proposed 1st Floor
1 : 50



1 As proposed 3D

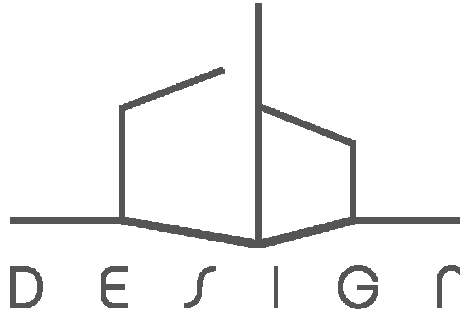10.07.23		BC	First Issue	
Rev No.	Rev Date	Rev By	Description	
project				
Berry Brow - Extension				
location				
29 Berry Brow Clayton Bridge M40 1GR				
client				
Gerard Stelfox				
 DESIGN ARCHITECTURE.INTERIOR.LANDSCAPE T: 07402266305 E: brad@cbdarchitecture.com				
 CIAT CHARTERED PRACTICE				
drawing title				
As Proposed Plans				
dwg purpose				
scale As indicated				
@ sheet size A1				
23-005				
job number				
drawn Authorchecked Checker				
rev date 10.07.23				
PL-003				
drawing number				
P1				
revision				