

© this drawing and the building works depicted are the copyright of **idp** and may not be reproduced or amended except by written permission. no liability will be accepted for amendments made by other persons.




all dimensions to be checked on site and landscape architect notified of any discrepancies prior to commencement.
do not scale.


Notes:

1. This drawing is based on Green Blue Urban Fusion Tree Planting Feasibility 08.03.22 and should be read in conjunction with all other relevant drawings and specification submitted as part of this application.
2. For details of existing and proposed external levels and drainage refer to engineers drawings. Do not scale from this drawing.
3. Any discrepancies noted on this drawing are to be reported to **IDP** for clarification prior to construction.
4. The contractor shall be aware of proximity to underground services, overhead cables, buildings and boundaries prior to planting operations.
5. All landscape proposals are to be referred to a structural engineer during foundation design.


- A-** ALLOW 20% ADDITIONAL FOR GEOTEXTILE AND REINFORCED GEOGRID FOR OVELAP AND CUTTING REQUIREMENTS
- B-** INSTALL ROOTSPACE SIDE PANELS TO INSTALLATION AS DIRECTED BY ENGINEER
- C-** EXISTING GROUND
- D-** POSITIVE DRAINAGE PIPE (110mm PERFORATED PIPE)
- E-** BUILD-UP TO SUIT ENGINEER DESIGNS AND REQUIREMENTS
- STRUCTURAL ENGINEER'S NOTE:
F- ADDITIONAL TWINWALL GEONET (GLTWGNA) TO BE INSTALLED WHERE SUB-BASE IS INSTALLED BELOW 3% CBR - MINIMUM 2% CBR OF FORMATION LEVEL TO BE ASSESSED BY ENGINEER

KEY

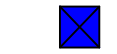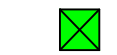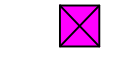
-  **Proposed Black Redstart Nest Box**
nhbs 2HW Schwegler Nest Box or similar approved, place on northern retaining wall at least 3m above ground.
Material: Schwegler woodcrete. External dimensions: 20cm (H) x 20cm (W) x 30cm (D). Nesting chamber: 15 x 21cm, weight: 5.1kg.
-  **Proposed House Sparrow Nest Box**
nhbs 1SP Schwegler Sparrow Terrace or similar approved. Place on northern retaining wall ideally 2m or more above the ground.
Either install on the surface of the wall using the plugs and screws provided, or install directly into the wall. Colour Brown.
(brood chamber): 16cm x 10.5cm x 15cm (H x W x D) / (external): 24.5 cm x 43cm x 20cm (H x W x D), weight 15kg.
-  **Proposed Bat Box**
nhbs Beaumaris bat box or similar approved which has a single narrow cavity suitable for crevice roosting bats. Place on northern retaining wall. Position the box at least 4m above ground level, and keep away from artificial light sources. Dimensions - (H) 400 x (W) 290 x (D) 70 mm, weight 5 kg.

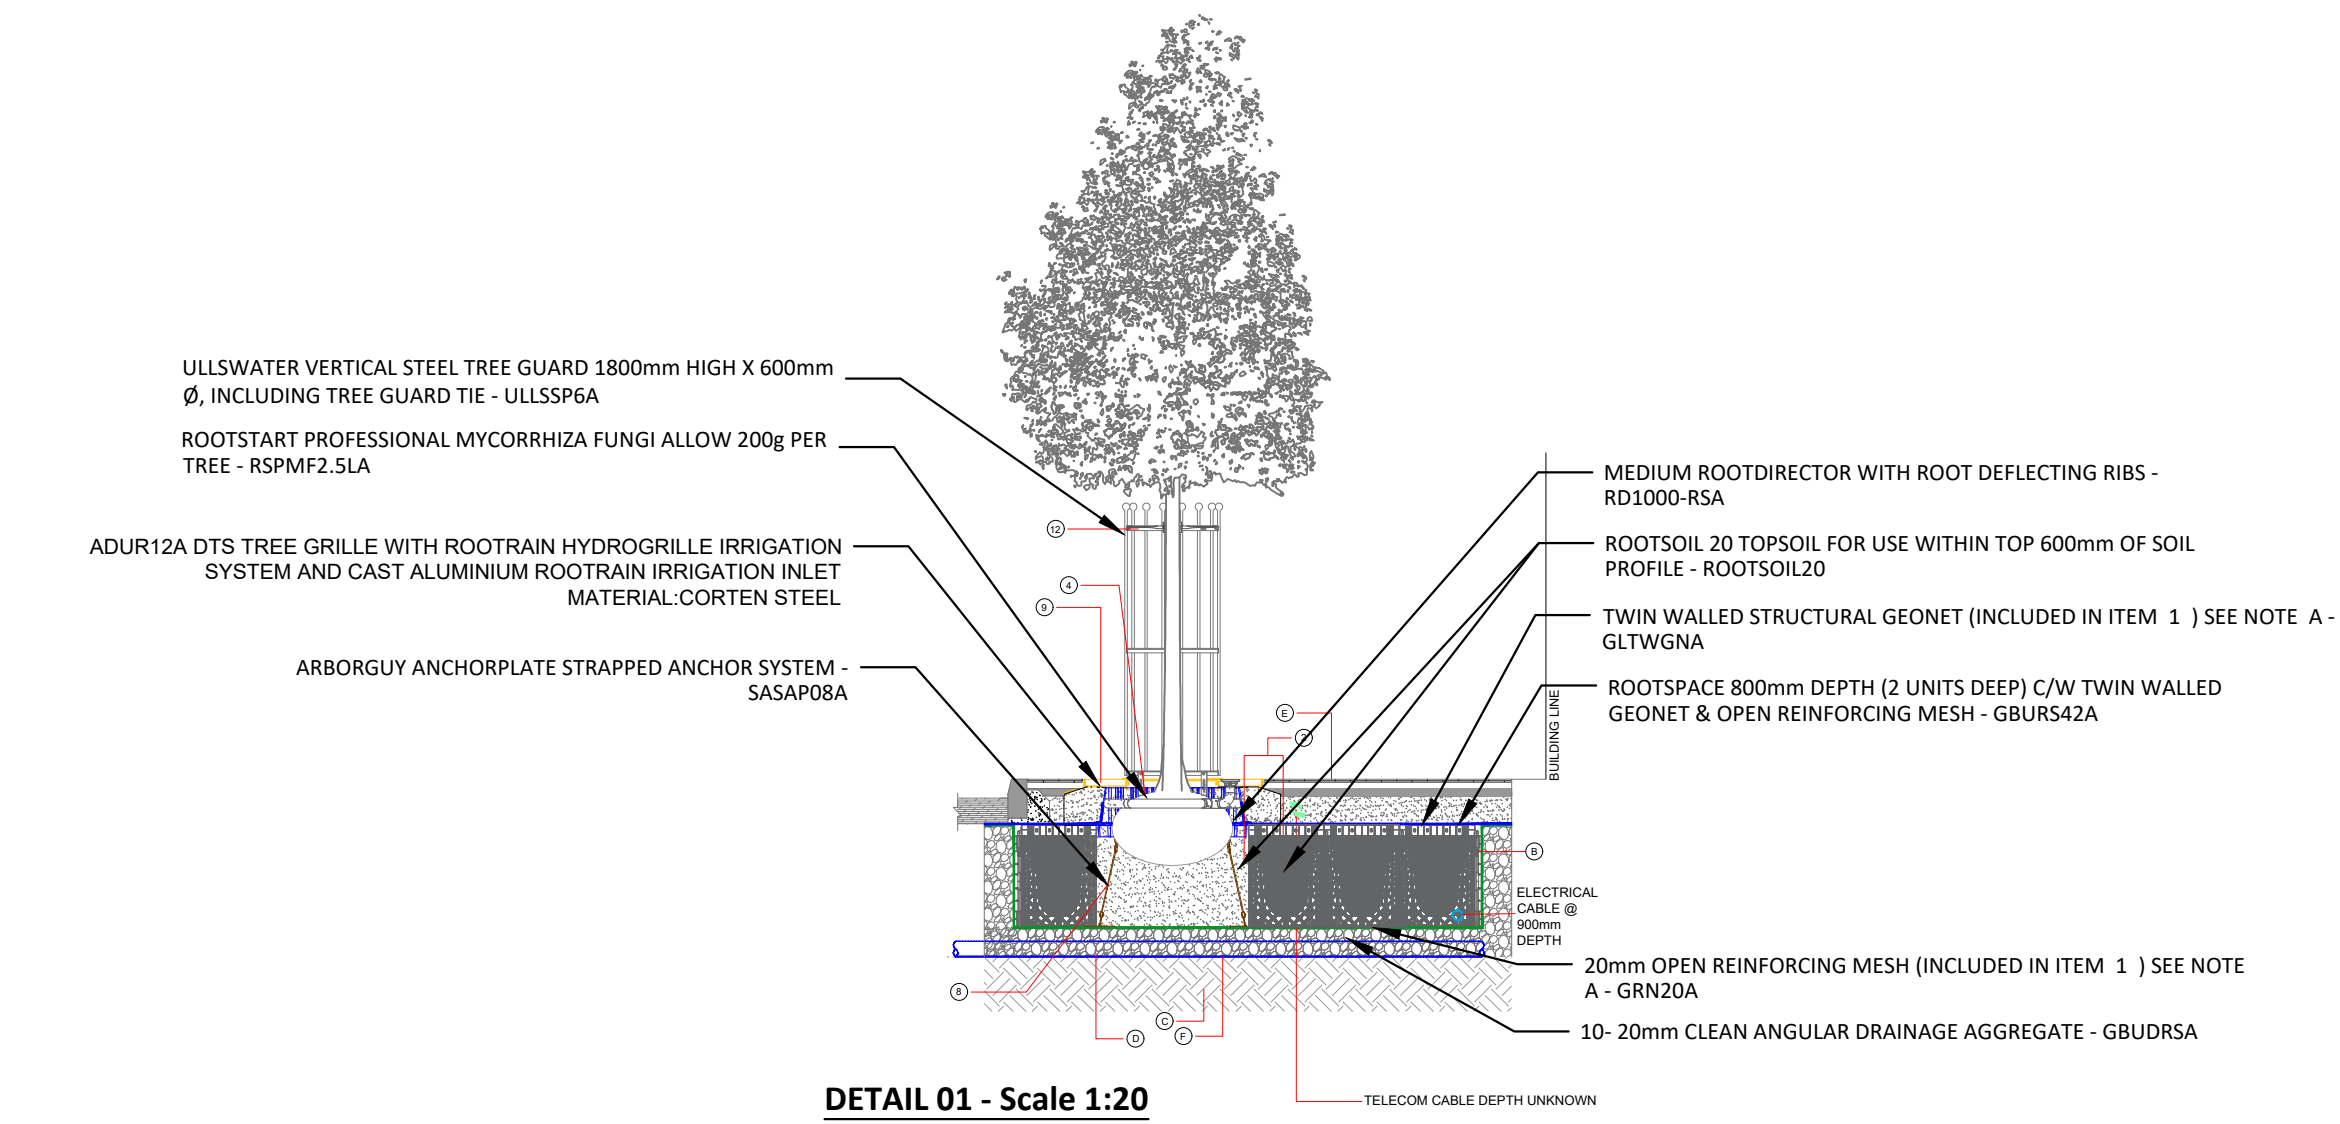

DETAIL 01 - Scale 1:20

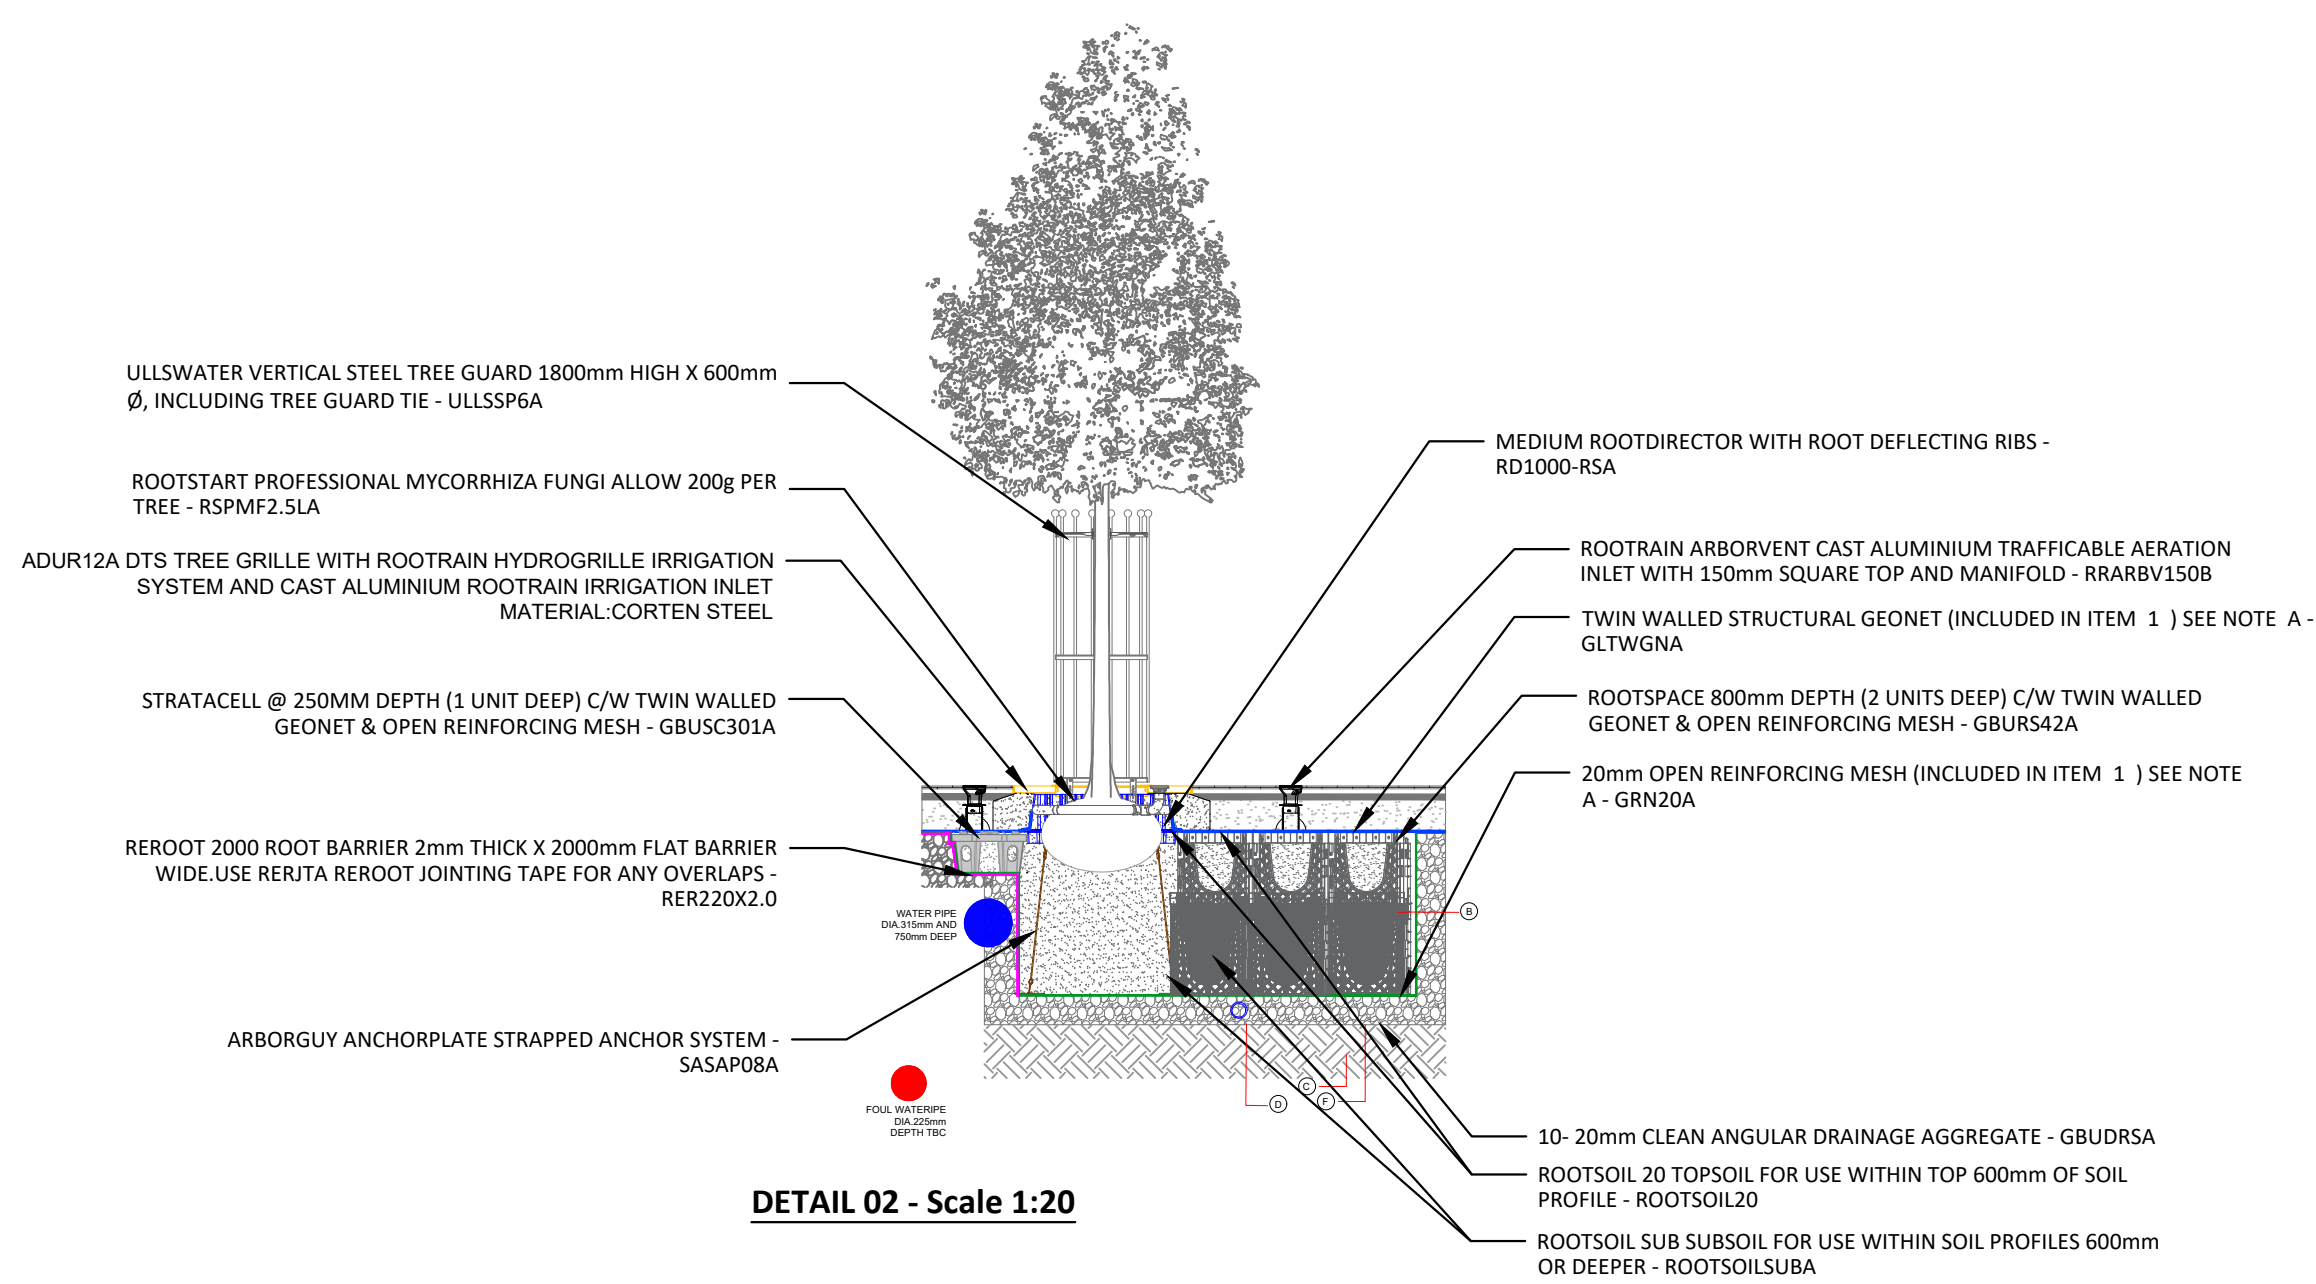

DETAIL 02 - Scale 1:20

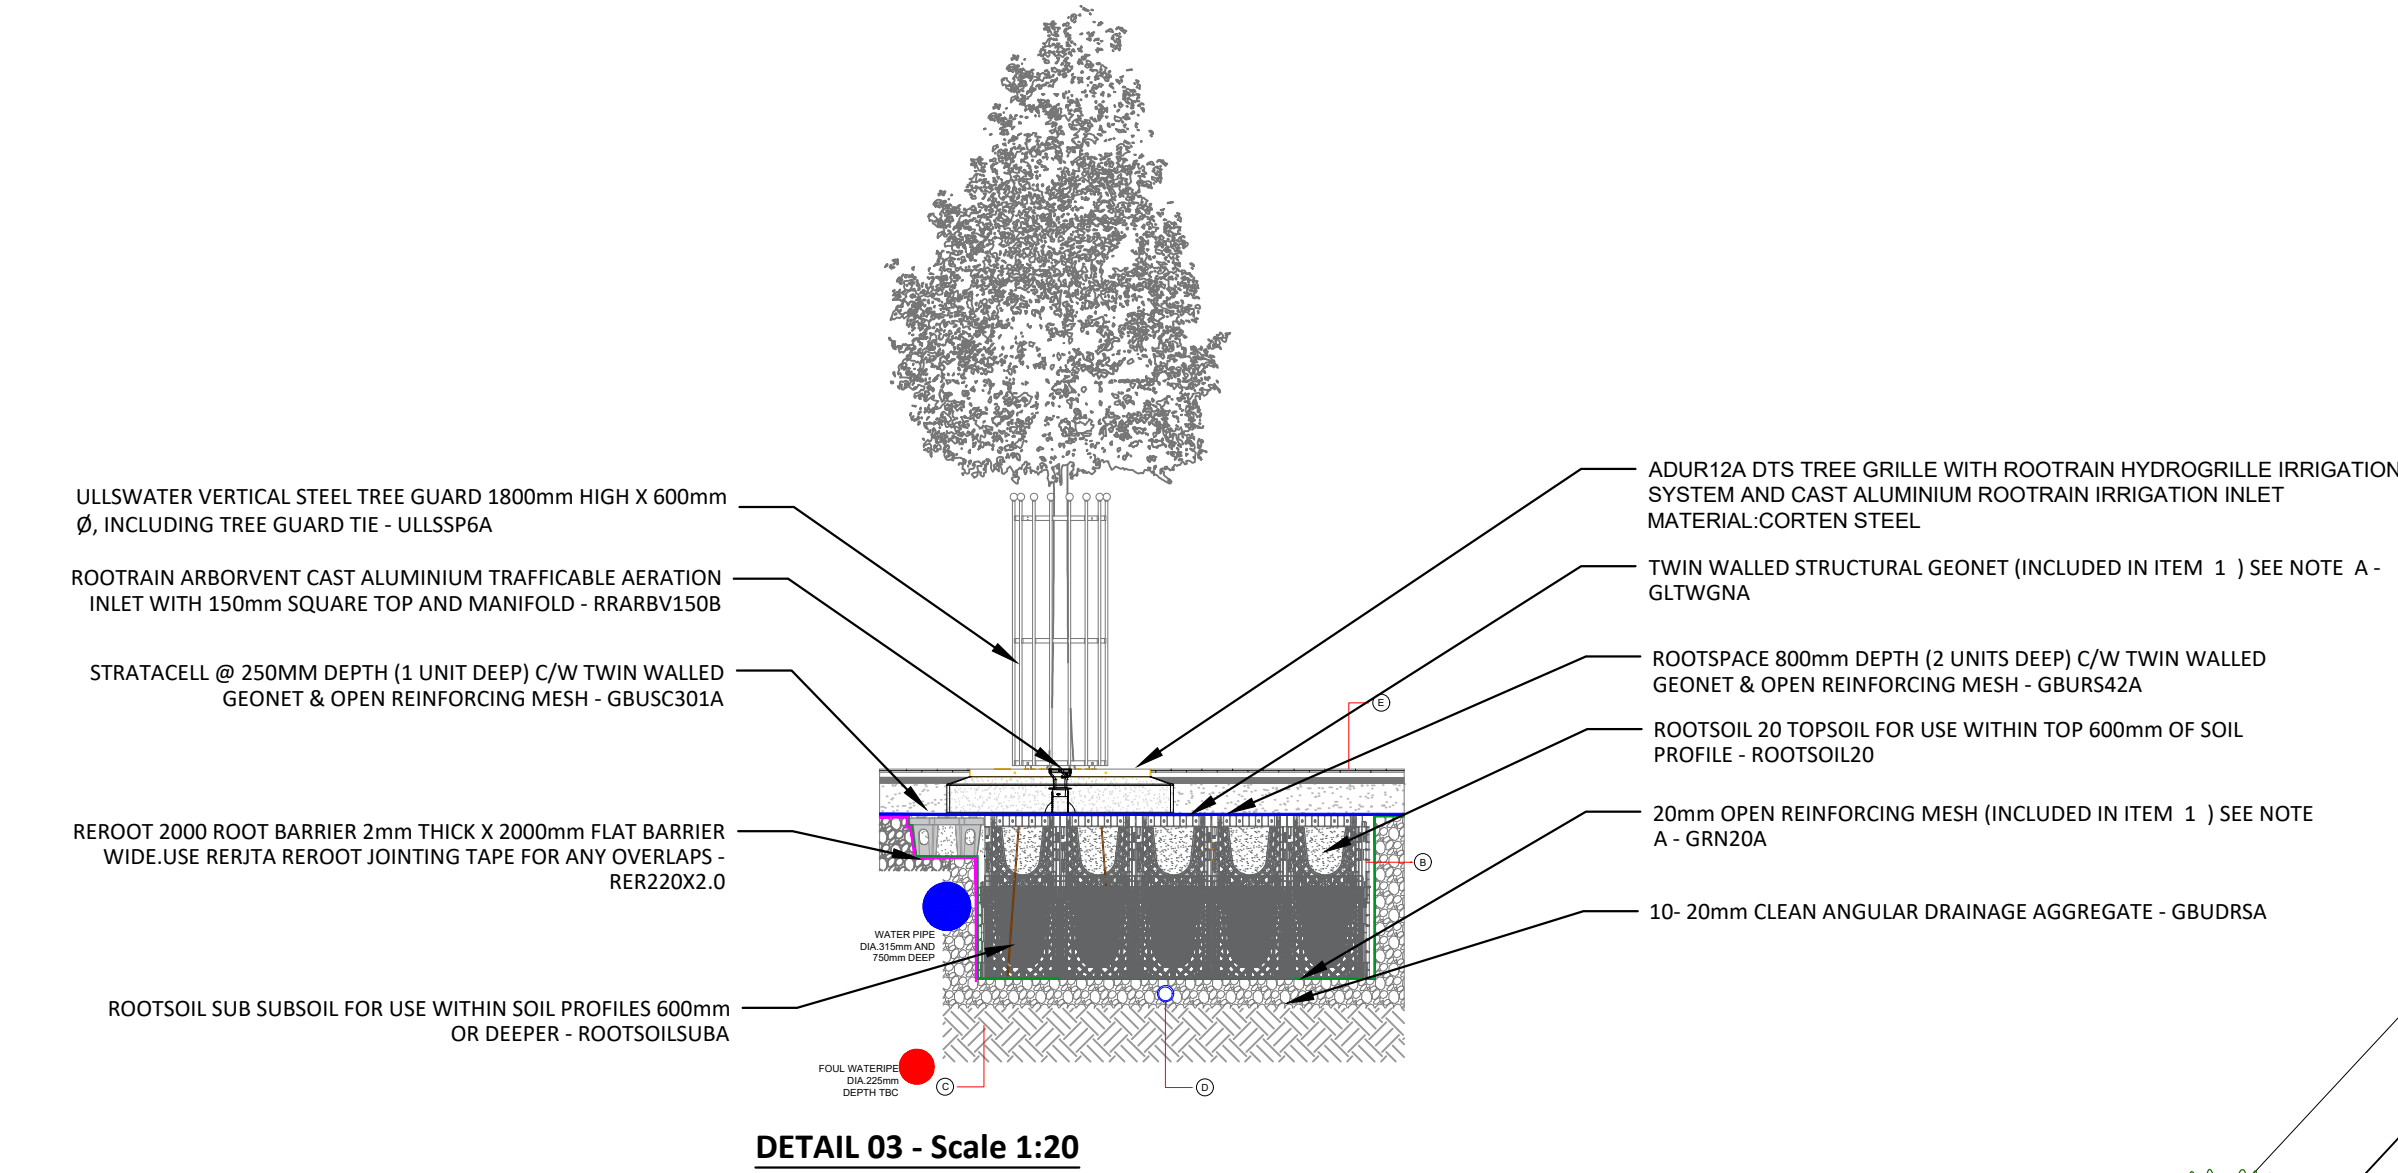


DETAIL 03 - Scale 1:20

Tree schedule					
Trees					
Number	Species	Specification	Height	Girth	Density
7 -	Quercus robur 'Fastigiata Koster'	Extra Heavy Standard; 5 breaks; 3x; Clear stem to 2m; Rootballed.	425-600cm	14-16cm	Counted



Quercus robur 'Fastigiata Koster'

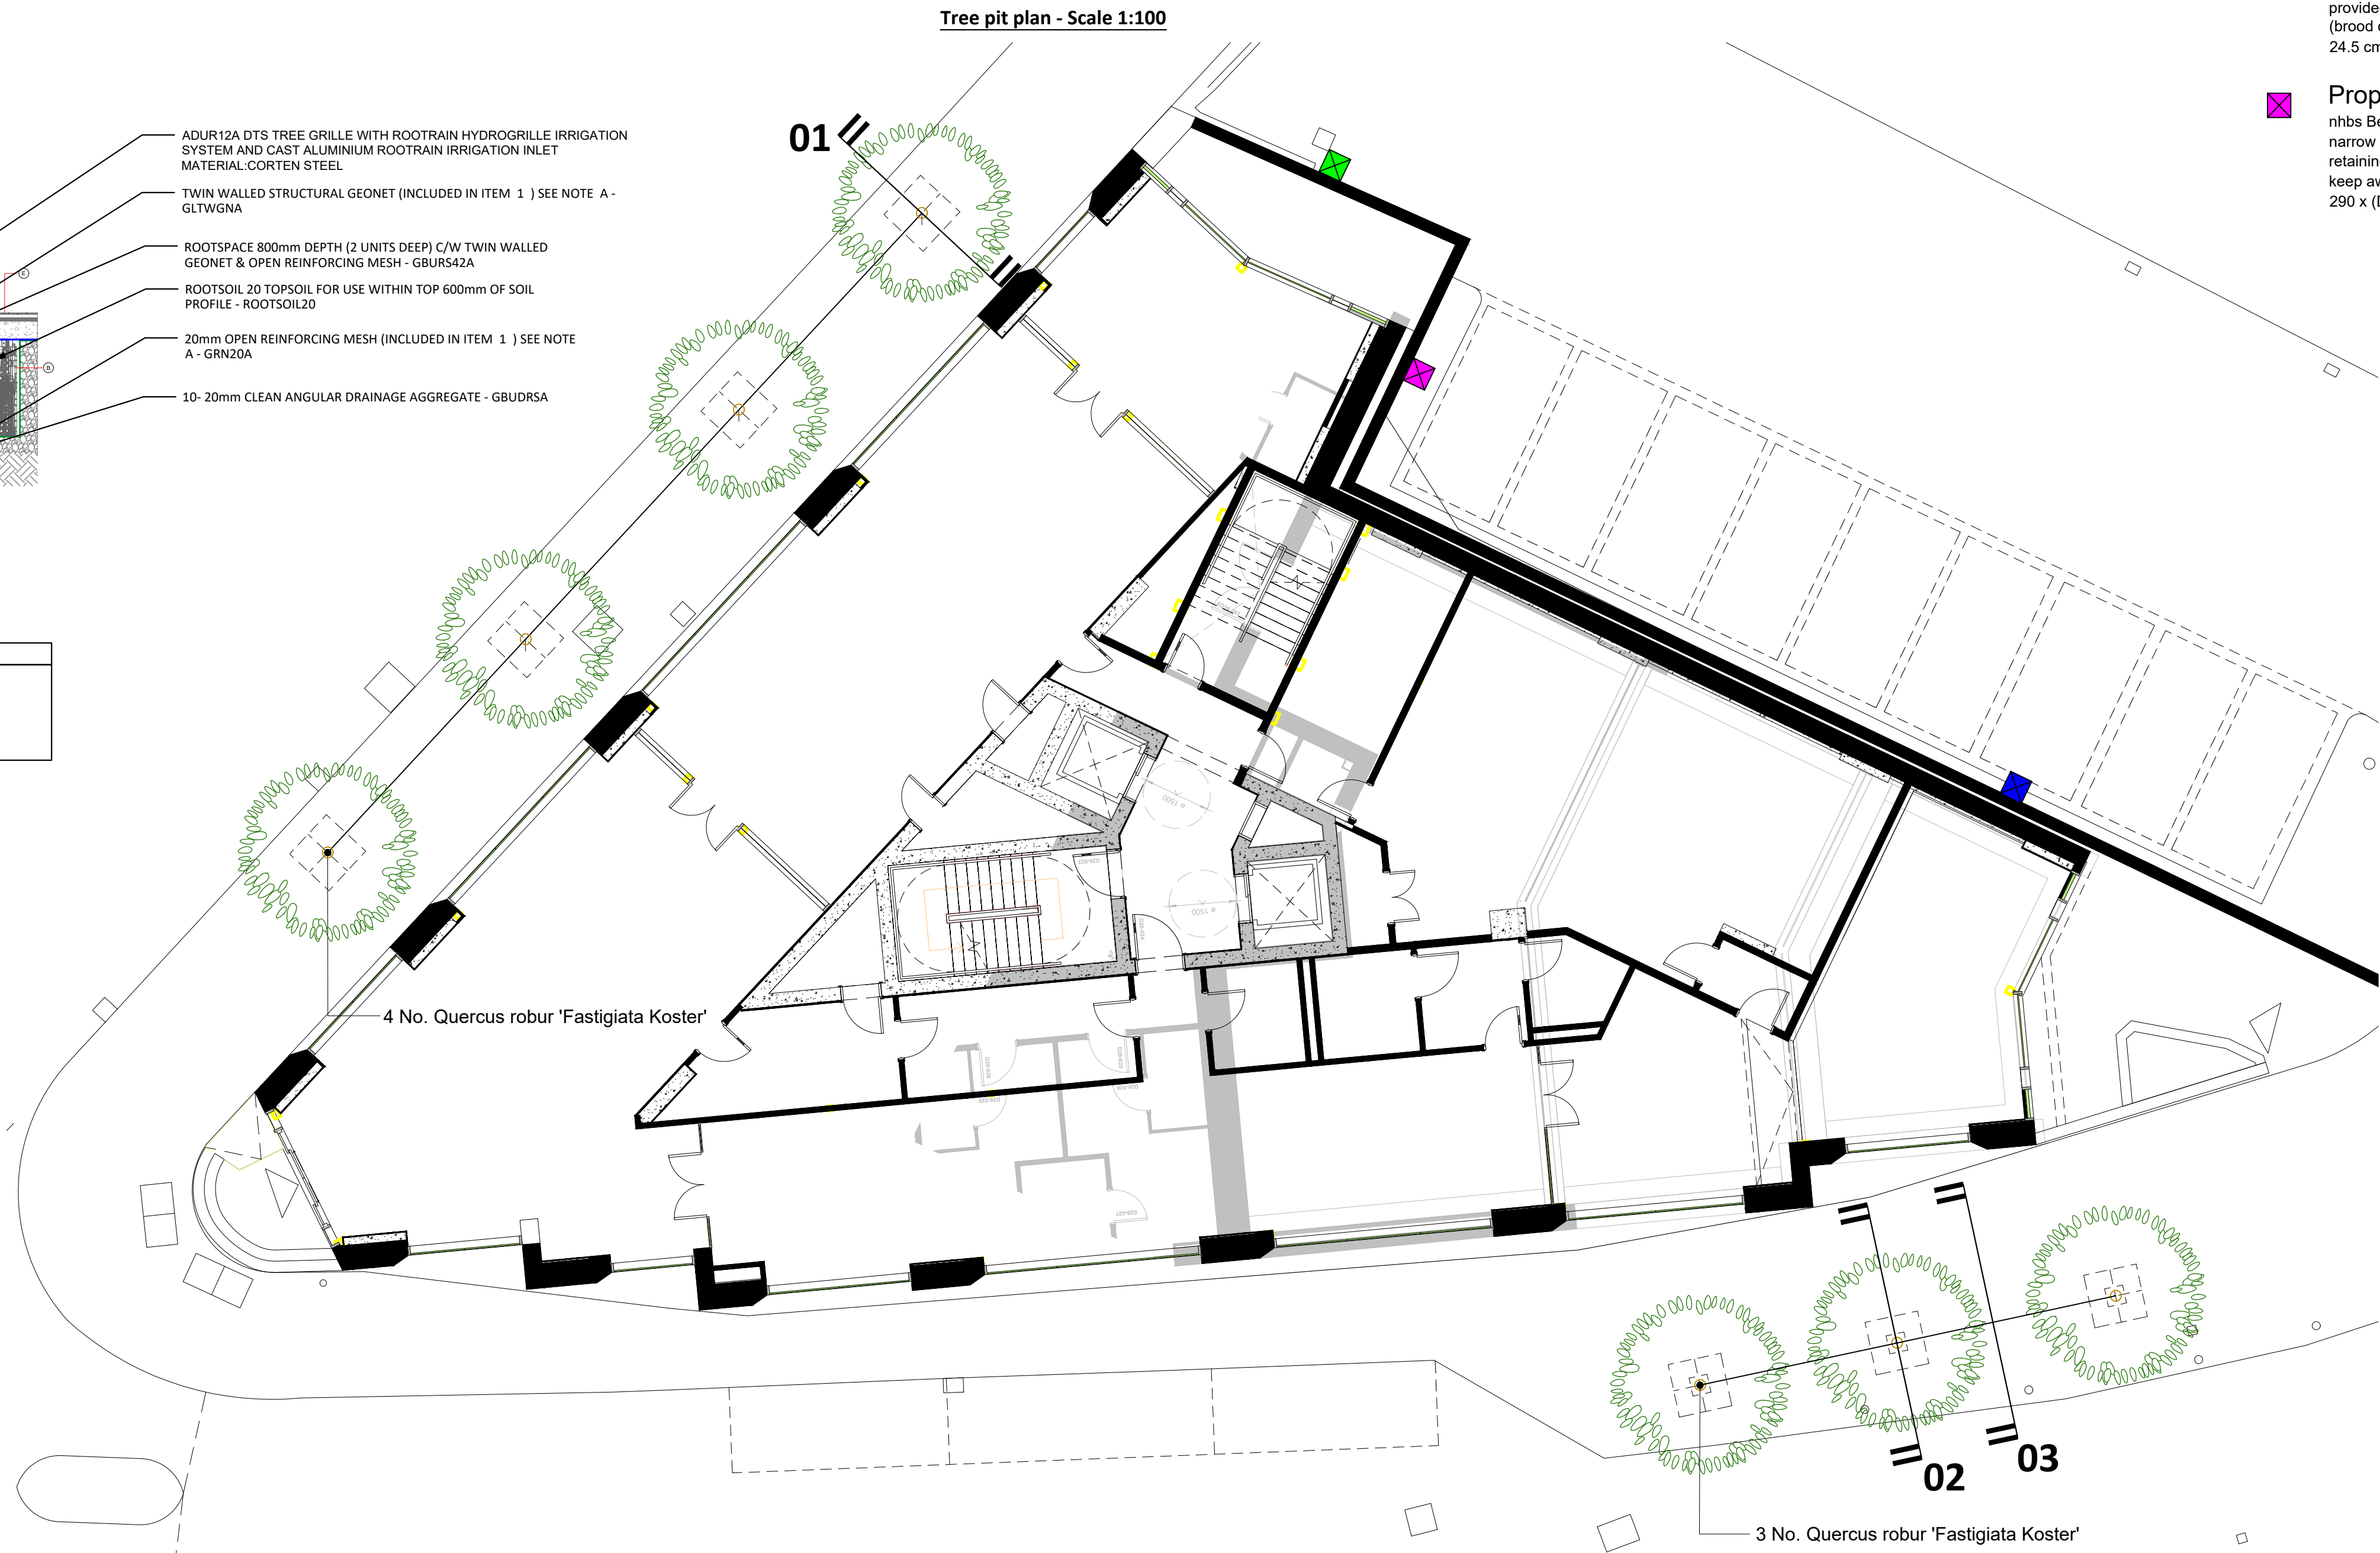

B	16.06.2023	Added bird/bat boxes	JP	JP
A	07-06-23	Added tree schedule	JP	JP
rev.	date:	comment(s):	drawn:	check:



status:	Tender	RIBA Stage:	
client:	Fusion Students Ltd		
job:	Deansgate South		
title:	Public Realm Trees		
drawn:	LK	date:	November 2022
checked:	JP	scale @ a1:	As shown
job no:	LA5567	drg no:	009B

IDP GROUP 27 SPON STREET COVENTRY CV1 3BA
T: +44 (0)24 7652 7600 E: info@idpgroup.com
www.weareidp.com